2017 SIDEWALK REPLACEMENT AND REPAIR SITE LOCATIONS

HOUSE NUMBER	DIRECTION	STREET	SQUARES 4"	SQUARES 6"	ROOTS	TOPSOIL, SEED, MULCH (FT)	HMA REPAIR (TON)	NOTES
336		ALGER ST	1	0		10		
114	W	ARCH ST	1	0		10		
425	E	ARCH ST	1	0	ROOTS	10		
155	W	BARAGA AVE	1	0		10		BROKEN/CRACKED
343	W	BARAGA AVE	1	0		10		
448	W	BARAGA AVE	0	3		0		BROKEN/CRACKED
600	W	BARAGA AVE	1	0	ROOTS	10		
100		BLEMHUBER AVE	1	0		10		MISSING CORNER
318		BLEMHUBER AVE	1	0		10		
347		BLEMHUBER AVE	1	0		10		MISSING PIECE
412		BLEMHUBER AVE	1	0	ROOTS	10		
423		BLEMHUBER AVE	1	0		10		HOLES
801	W	BLUFF ST	1	0		10		
902	W	BLUFF ST	1	0	ROOTS	10		
912	W	BLUFF ST	1	0	ROOTS	10		
320		CEDAR ST	1	0	ROOTS	10		
326		CENTER ST	1	0		10		
501		CENTER ST	1	0		10		
620		CENTER ST	1	0	ROOTS	10		
302		CHAMBERLAIN ST	1	0		10		
814	W	COLLEGE AVE	1	0	ROOTS	10		
819	W	COLLEGE AVE	1	0		10		
901	W	COLLEGE AVE	1	0	ROOTS	10		
995	W	COLLEGE AVE	1	0		10		
319	W	CRESCENT ST	2	0	ROOTS	20		
405	E	CRESCENT ST	1	0	ROOTS	10		
415	W	CRESCENT ST	0	3		0		BROKEN/CRACKED
1315		DIVISION ST	1	0	ROOTS	10		
125		DOBSON PL	1	0		10		HOLE
125		DOBSON PL	1	0		10		

2017 SIDEWALK REPLACEMENT AND REPAIR SITE LOCATIONS

HOUSE NUMBER	DIRECTION	STREET	SQUARES 4"	SQUARES 6"	ROOTS	TOPSOIL, SEED, MULCH (FT)	HMA REPAIR (TON)	NOTES
125		DOBSON PL	1	0		10		
125		DOBSON PL	1	0		10		
125		DOBSON PL	1	0	ROOTS	10		
401	E	FAIR AVE	0	10		0	3.3	YMCA ENTRANCE
401	E	FAIR AVE	1	0		10		OPENING
401	E	FAIR AVE	1	0		10		HOLE
815	W	FAIR AVE	1	0	ROOTS	10		
927	W	FAIR AVE	1	0		10		
1705	W	FAIR AVE	1	0		10		
113	N	FIFTH ST	1	0		10		
502		FISHER ST	1	0		10		
1825		FITCH AVE	1	0		10		
1834		FITCH AVE	1	0		10		
400	N	FOURTH ST	1	0	ROOTS	10		
230	N	FRONT ST	4	0		40		BROKEN/MISSING PIECES
412	S	FRONT ST	1	0		10		
801	N	FRONT ST	2	0		20		
810	N	FRONT ST	1	0		10		
824	N	FRONT ST	1	0		10		
1223	N	FRONT ST	1	0		10		
325		HARRISON ST	2	0		20		
326		HARRISON ST	1	0	ROOTS	10		BROKEN
401		HARRISON ST	1	0		10		
401		HARRISON ST	1	0		10		
531		HARRISON ST	0	1	ROOTS	0		
226	W	HEWITT AVE	4	0		40		
500	W	HEWITT AVE	1	0	ROOTS	10		
1320		HIGH ST	1	0	ROOTS	10		
300		JACKSON ST	1	0		10		CRACKED
300		JACKSON ST	1	0	ROOTS	10		

2017 SIDEWALK REPLACEMENT AND REPAIR SITE LOCATIONS

HOUSE NUMBER	DIRECTION	STREET	SQUARES 4"	SQUARES 6"	ROOTS	TOPSOIL, SEED, MULCH (FT)	HMA REPAIR (TON)	NOTES
135	E	KAYE AVE	6	0		60		BROKEN/CRACKED
700	W	KAYE AVE	1	0		10		CRACKED
716	W	KAYE AVE	1	0	ROOTS	10		
725	W	KAYE AVE	1	0		10		
733	W	KAYE AVE	1	0	ROOTS	10		
733	W	KAYE AVE	1	0		10		
807	W	KAYE AVE	1	0	ROOTS	10		
809	W	KAYE AVE	3	0	ROOTS	30		BROKEN/CRACKED
819	W	KAYE AVE	1	0		10		
925	W	KAYE AVE	1	0		10		
1010	W	KAYE AVE	1	0		10		BROKEN/CRACKED
895		LEE ST	1	0		10		
905		LEE ST	1	0		10		
923		LEE ST	1	0	ROOTS	10		
1405		LINCOLN AVE	2	0		20		HOLES
1431		LINCOLN AVE	6	0		60		HOLES
305	W	MAGNETIC ST	1	0		10		
724	W	MAGNETIC ST	1	0	ROOTS	10		
736	W	MAGNETIC ST	1	0	ROOTS	10		
736	W	MAGNETIC ST	1	0		10		
803	W	MAGNETIC ST	1	0		10		
811	W	MAGNETIC ST	1	0		10		
121	E	MICHIGAN ST	1	0	ROOTS	10		
126	E	MICHIGAN ST	1	0		10		
207	E	MICHIGAN ST	1	0		10		
210	E	MICHIGAN ST	1	0	ROOTS	10		
225	E	MICHIGAN ST	1	0	ROOTS	10		
320	E	MICHIGAN ST	1	0		10		
339	E	MICHIGAN ST	1	0		10		
430	E	MICHIGAN ST	1	0	ROOTS	10		

2017 SIDEWALK REPLACEMENT AND REPAIR SITE LOCATIONS

HOUSE NUMBER	DIRECTION	STREET	SQUARES 4"	SQUARES 6"	ROOTS	TOPSOIL, SEED, MULCH (FT)	HMA REPAIR (TON)	NOTES
446	W	MICHIGAN ST	1	0	ROOTS	10		
451	E	MICHIGAN ST	1	0	ROOTS	10		
1100		NORTHROP ST	1	0	ROOTS	10		
1207		NORTHROP ST	1	0		10		
1101		NORWAY AVE	1	0		10		
1205		NORWAY AVE	1	0		10		SQUARES ARE LARGER THAN NORMAL
1503		NORWAY AVE	1	0	ROOTS	10		
408		NORWOOD ST	1	0	ROOTS	10		
502		NORWOOD ST	1	0		10		
523		OAK ST	0	1		0		
526		OAK ST	1	0	ROOTS	10		
606		OAK ST	1	0		10		
135	W	OHIO ST	1	0	ROOTS	10		
218	W	OHIO ST	0	1		0		
321	W	OHIO ST	1	0	ROOTS	10		
335	E	OHIO ST	1	0		10		
412	W	OHIO ST	1	0		10		
431	W	OHIO ST	0	1		0		BROKEN CORNER
529	E	OHIO ST	1	0		10		
108	E	PARK ST	1	0	ROOTS	10		
120	E	PARK ST	1	0	ROOTS	10		
370	W	PARK ST	1	0		10		MISSING CHUNK
429	W	PARK ST	1	0		10		
434	W	PARK ST	1	0		10		
729		PINE ST	1	0		10		
818		PINE ST	1	0		10		
1105		PRESQUE ISLE AVE	1	0		10		MISSING PIECES, BROKEN/CRACKED
1623		PRESQUE ISLE AVE	0	1		0		
117 & 123	E	PROSPECT ST	0	0		0		REPLACE 2.5' x 20' DRIVEWAY NORTH OF SIDEWALK. DO NOT REPLACE SIDEWALK.

2017 SIDEWALK REPLACEMENT AND REPAIR SITE LOCATIONS

HOUSE NUMBER	DIRECTION	STREET	SQUARES 4"	SQUARES 6"	ROOTS	TOPSOIL, SEED, MULCH (FT)	HMA REPAIR (TON)	NOTES
125	E	PROSPECT ST	1	0		10		
434	E	PROSPECT ST	0	1		0		
441	E	PROSPECT ST	1	0	ROOTS	10		
327	W	RIDGE ST	1	0		10		BROKEN/CRACKED
332	E	RIDGE ST	1	0		10		
350	E	RIDGE ST	1	0		10		BROKEN/CRACKED
414	W	RIDGE ST	1	0		10		
431	E	RIDGE ST	1	0	ROOTS	10		
450	E	RIDGE ST	1	0		10		
500	E	RIDGE ST	1	0		10		
501	E	RIDGE ST	1	0		10		
527	W	RIDGE ST	1	0		10		
537	E	RIDGE ST	1	0		10		
731	W	RIDGE ST	1	0	ROOTS	10		
410		ROCK ST	1	0		10		
535		ROCK ST	1	0	ROOTS	10		
536		ROCK ST	1	0		10		
1301		SECOND ST	0	1		0		
1201	N	SEVENTH ST	1	0		10		
111	N	SIXTH ST	0	1		0		HOLES
215	N	SIXTH ST	0	1		0		
223	N	SIXTH ST	1	0		10		
406	N	SIXTH ST	1	0		10		BROKEN EDGE
606	N	SIXTH ST	1	0	ROOTS	10		
511	W	SPRING ST	1	0	ROOTS	10		
425		SPRUCE ST	1	0		10		
602		SPRUCE ST	1	0		10		
426		SUMMIT ST	1	0	ROOTS	10		
505		SUMMIT ST	1	0	ROOTS	10		
401	N	THIRD ST	1	0		10		

2017 SIDEWALK REPLACEMENT AND REPAIR SITE LOCATIONS

HOUSE NUMBER	DIRECTION	STREET	SQUARES 4"	SQUARES 6"	ROOTS	TOPSOIL, SEED, MULCH (FT)	HMA REPAIR (TON)	NOTES
306		WALDO ST	1	0	ROOTS	10		
402		WALDO ST	1	0		10		
600	W	WASHINGTON ST	1	0		10		CRACKED WITH HOLE
1616		WILKINSON AVE	1	0	ROOTS	10		
1712		WILKINSON AVE	1	0	ROOTS	10		

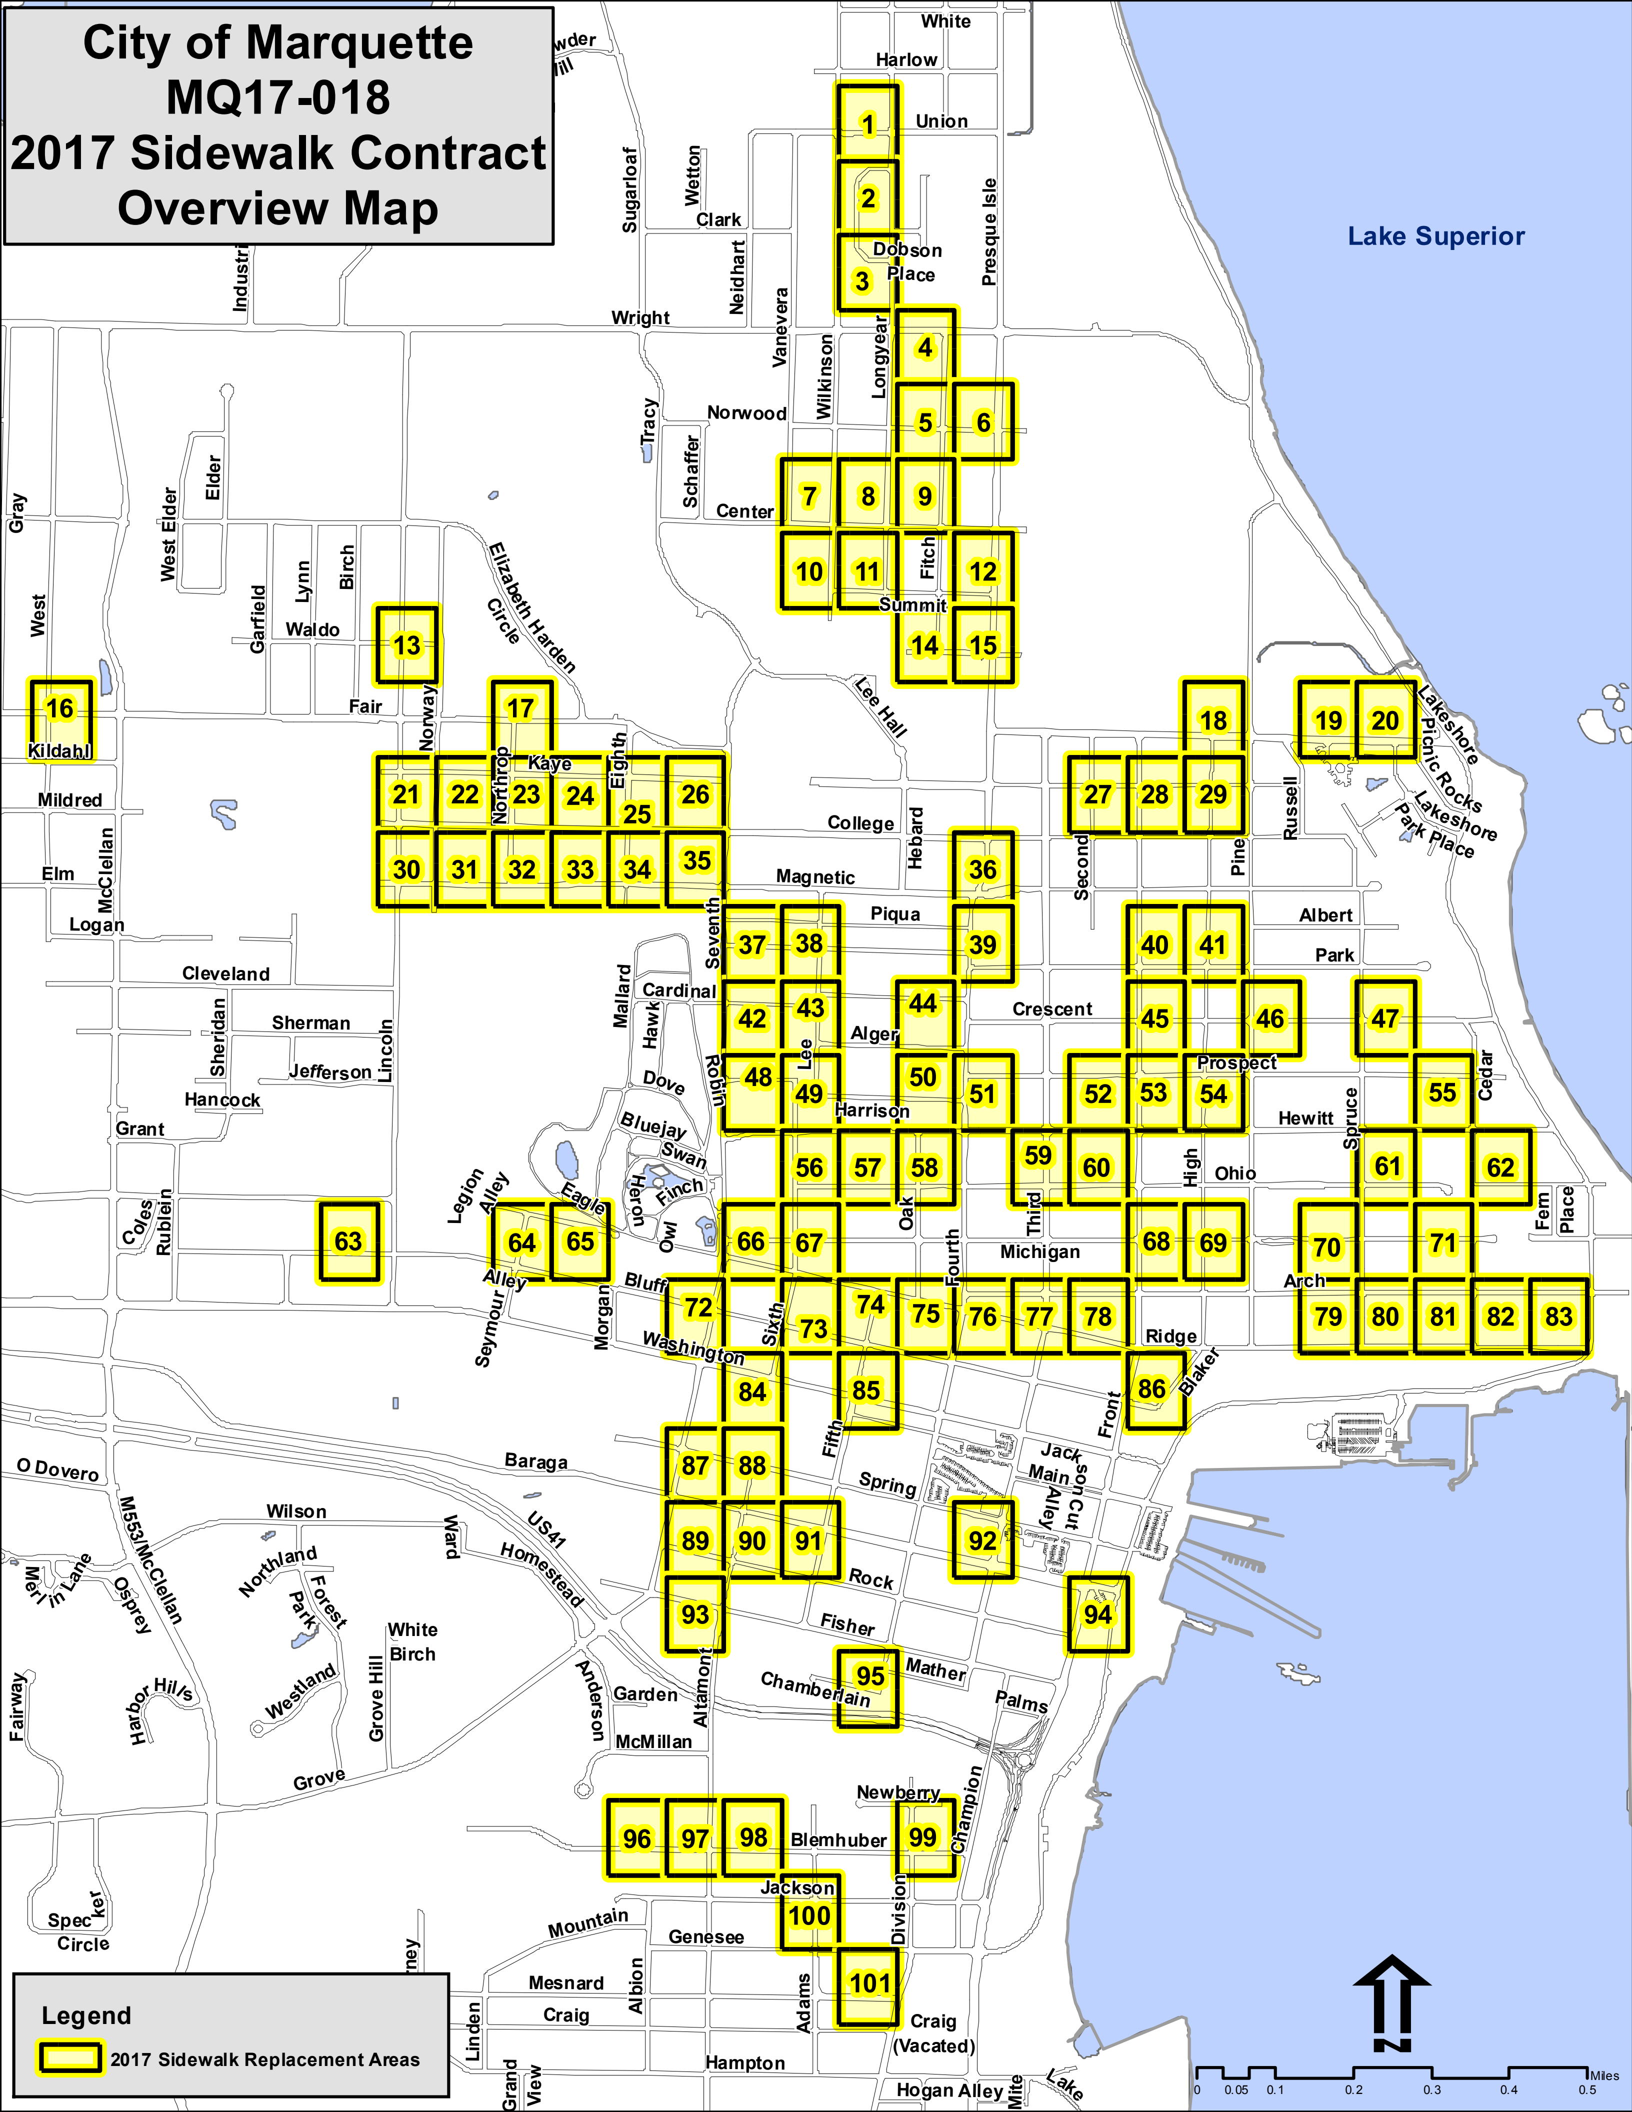
City of Marquette
MQ17-018
2017 Sidewalk Contract
Overview Map
Lake Superior
Legend
2017 Sidewalk Replacement Areas
0 0.05 0.1 0.2 0.3 0.4 0.5
Miles

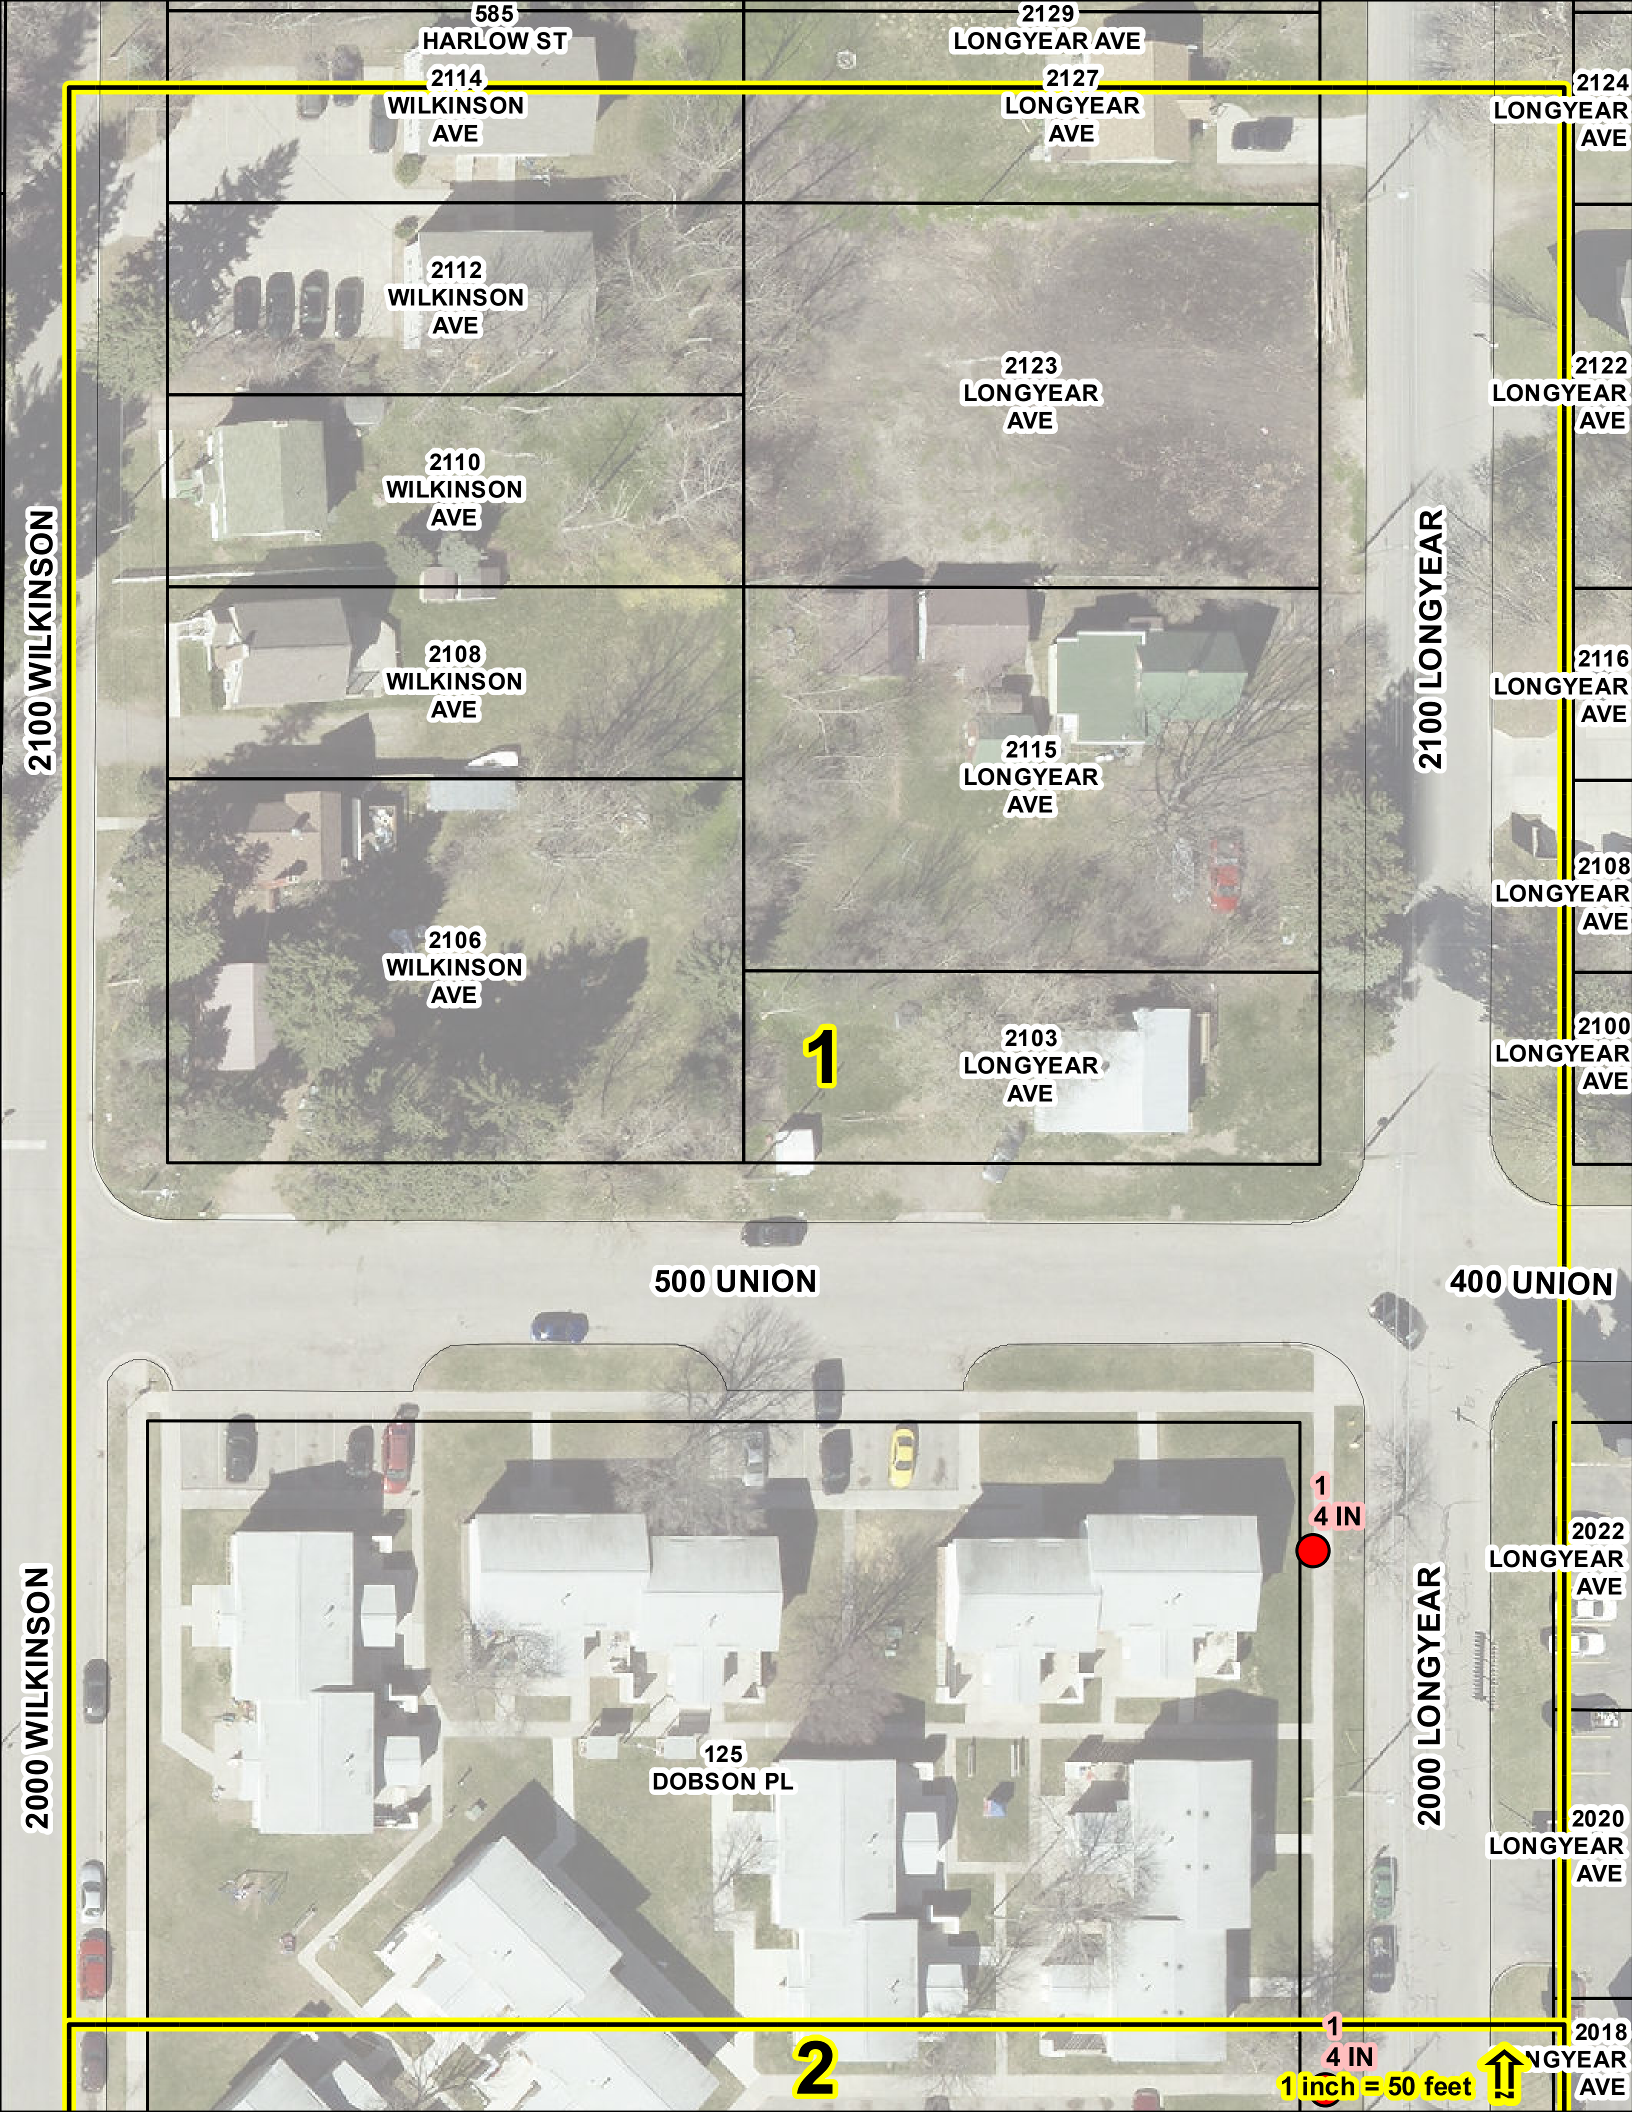

585 HARLOW ST
2129 LONGYEAR AVE
2114 WILKINSON AVE
2127 LONGYEAR AVE
2124 LONGYEAR AVE
2112 WILKINSON AVE
2123 LONGYEAR AVE
2122 LONGYEAR AVE
2110 WILKINSON AVE
2100 WILKINSON
2100 LONGYEAR
2108 WILKINSON AVE
2115 LONGYEAR AVE
2116 LONGYEAR AVE
2108 LONGYEAR AVE
2106 WILKINSON AVE
2100 LONGYEAR AVE
1
2103 LONGYEAR AVE
500 UNION
400 UNION
1
4 IN
2022 LONGYEAR AVE
2000 WILKINSON
2000 LONGYEAR
125 DOBSON PL
2020 LONGYEAR AVE
2
1
4 IN
2018
NGYEAR AVE
1 inch = 50 feet

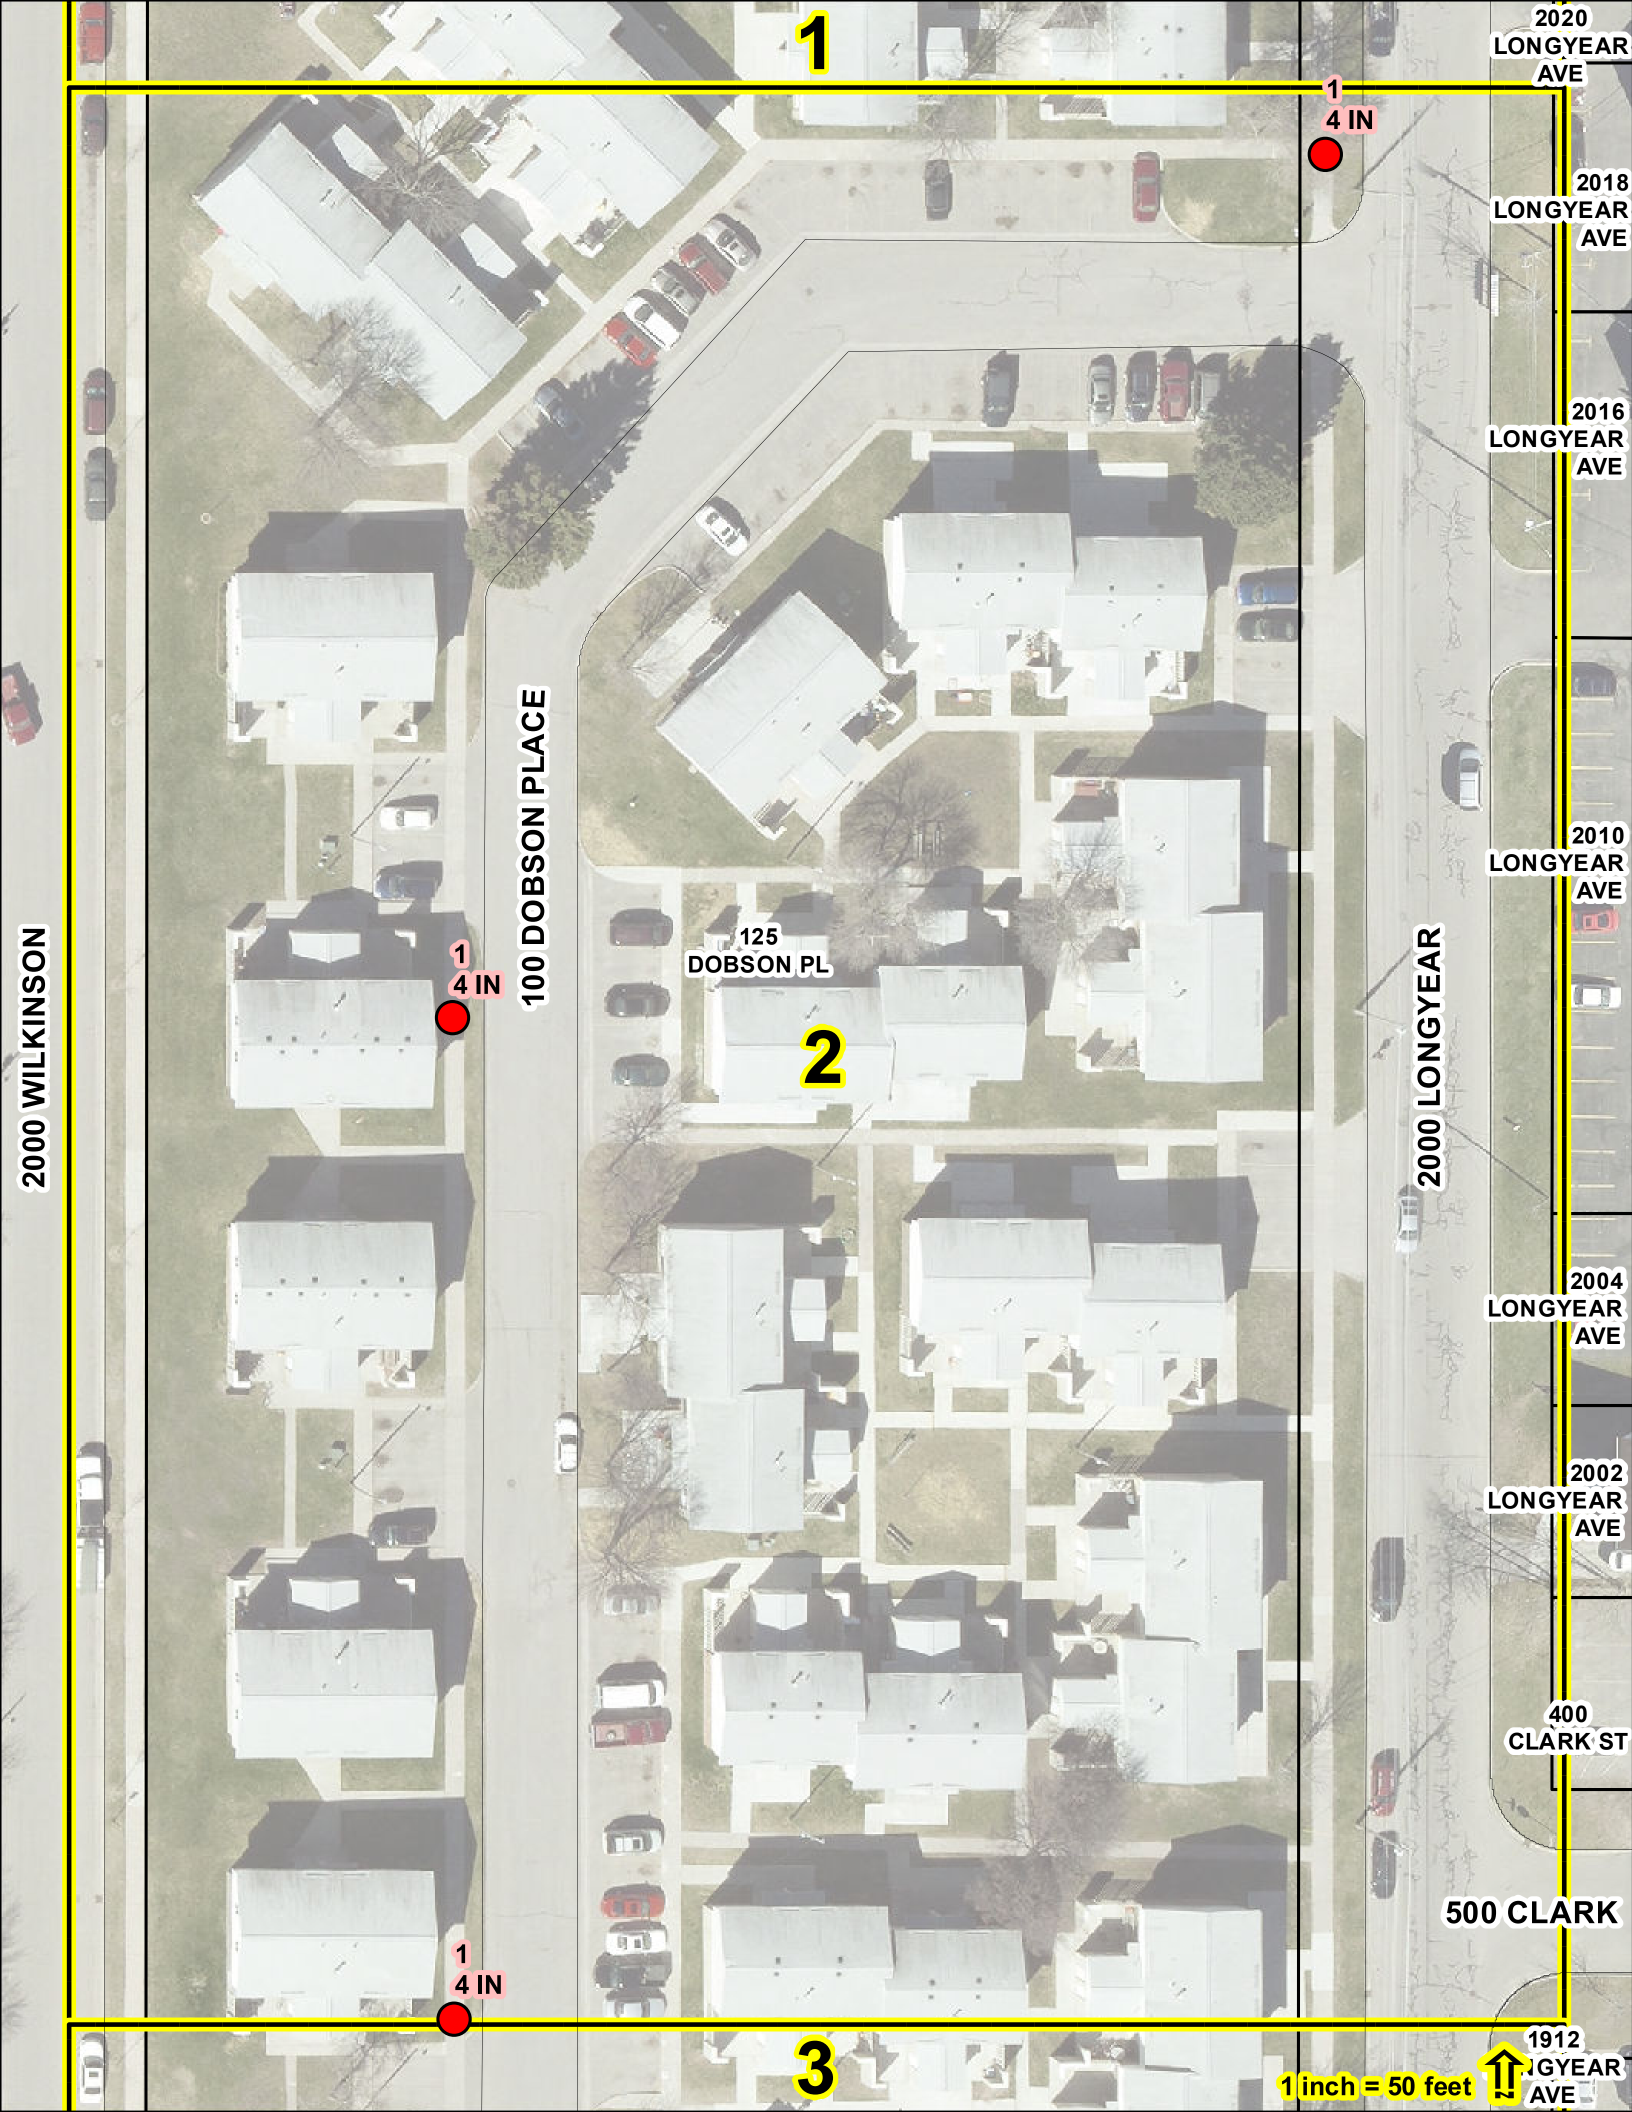
1
2020 LONGYEAR AVE
1
4 IN
2018 LONGYEAR AVE
2016 LONGYEAR AVE
100 DOBSON PLACE
2010 LONGYEAR AVE
125 DOBSON PL
1
4 IN
2
2000 WILKINSON
2000 LONGYEAR
2004 LONGYEAR AVE
2002 LONGYEAR AVE
400 CLARK ST
500 CLARK
1
4 IN
1912
3
1 inch = 50 feet

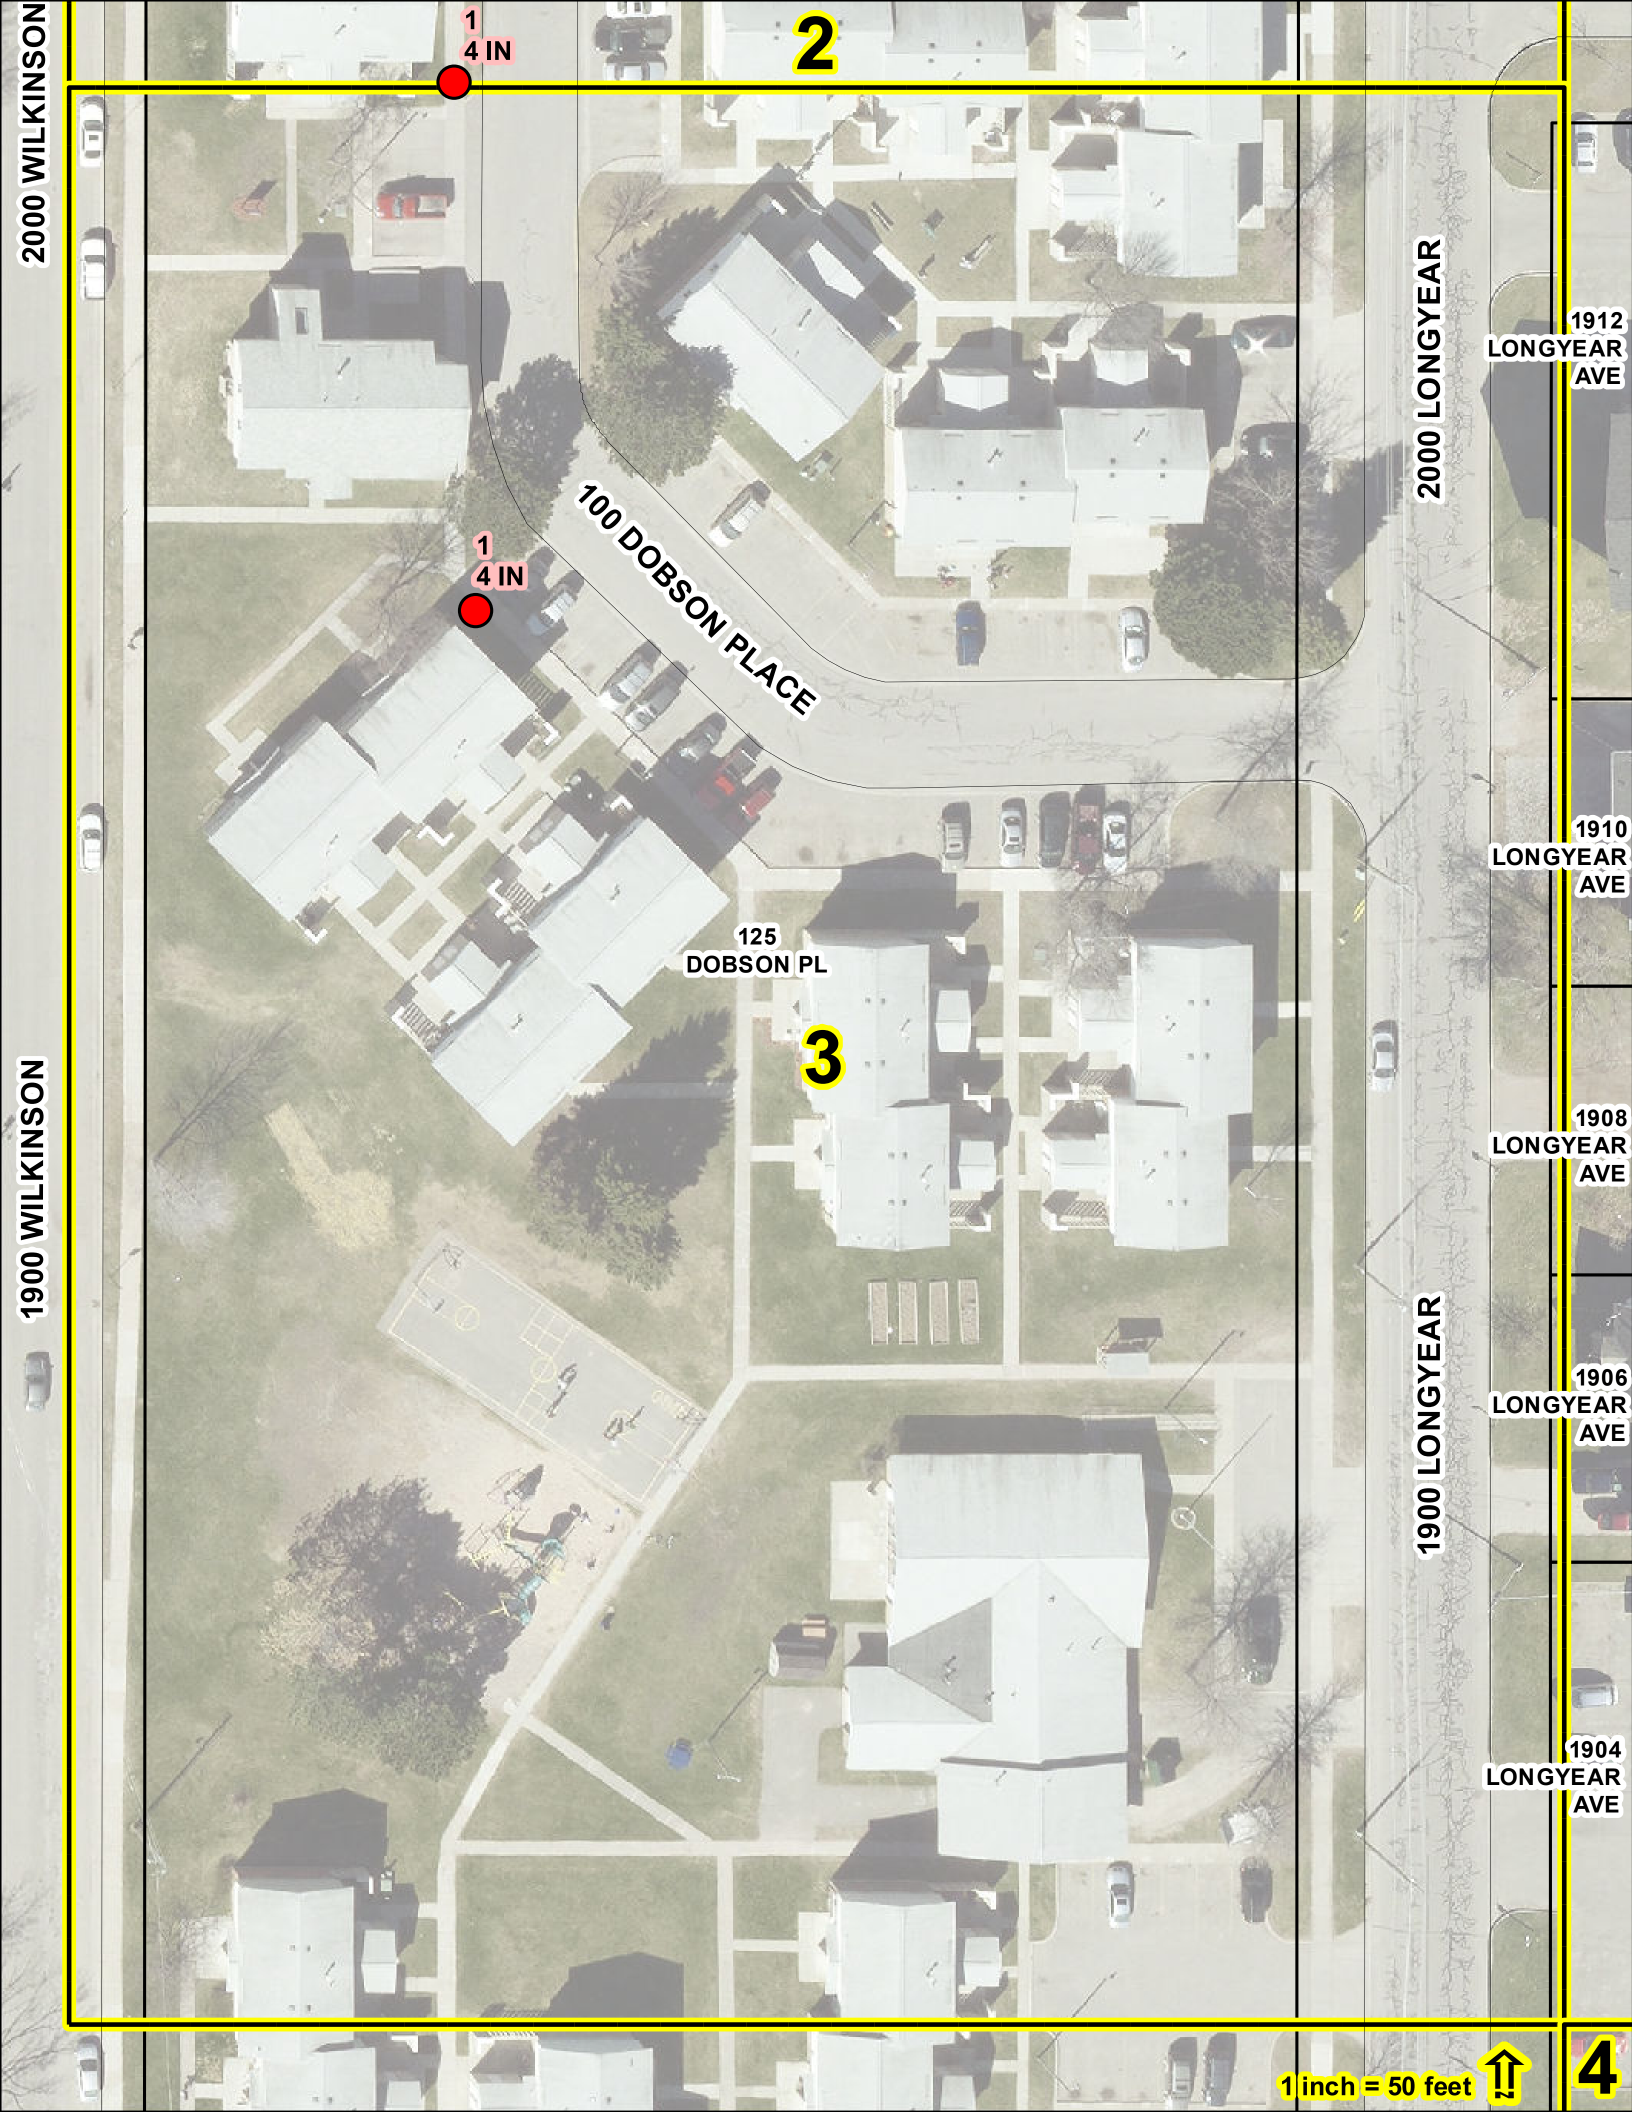

2
3
4
1
4 IN
1
4 IN
2000 WILKINSON
1900 WILKINSON
100 DOBSON PLACE
125
DOBSON PL
2000 LONGYEAR
1900 LONGYEAR
1912
LONGYEAR
AVE
1910
LONGYEAR
AVE
1908
LONGYEAR
AVE
1906
LONGYEAR
AVE
1904
LONGYEAR
AVE
1 inch = 50 feet

3
1904 LONGYEAR AVE
2001 PRESQUE ISLE AVE
1900 LONGYEAR AVE
400 WRIGHT
300 WRIGHT
1
4 IN
411 WRIGHT ST
409 WRIGHT ST
407 WRIGHT ST
405 WRIGHT ST
403 WRIGHT ST
401 WRIGHT ST
1834 FITCH AVE
4
1831 FITCH AVE
1800 FITCH
1832 FITCH AVE
1814 LONGYEAR AVE
1829 FITCH AVE
1830 FITCH AVE
1812 LONGYEAR AVE
1827 FITCH AVE
1828 FITCH AVE
1
4 IN
1810 LONGYEAR AVE
1825 FITCH AVE
1822 FITCH AVE
1808 LONGYEAR AVE
5
1823 FITCH AVE
6
1 inch = 50 feet


4
5
6
8
9
1810 LONGYEAR AVE
1825 FITCH AVE
1822 FITCH AVE
1808 LONGYEAR AVE
1823 FITCH AVE
1820 FITCH AVE
1806 LONGYEAR AVE
1821 FITCH AVE
1816 FITCH AVE
1804 LONGYEAR AVE
1819 FITCH AVE
1810 FITCH AVE
1800 FITCH
514 NORWOOD ST
512 NORWOOD ST
510 NORWOOD ST
508 NORWOOD ST
506 NORWOOD ST
502 NORWOOD ST
414 NORWOOD ST
1
4 IN
500 NORWOOD
400 NORWOOD
1746 LONGYEAR AVE
517 NORWOOD ST
515 NORWOOD ST
513 NORWOOD ST
505 NORWOOD ST
503 NORWOOD ST
415 NORWOOD ST
1744 LONGYEAR AVE
1700 FITCH
1748 FITCH AVE
1742 LONGYEAR AVE
1739 FITCH AVE
1738 FITCH AVE
1730 LONGYEAR AVE
1735 FITCH AVE
1 inch = 50 feet


4
1822 FITCH AVE
1815 PRESQUE ISLE AVE
1820 FITCH AVE
1807 PRESQUE ISLE AVE
1818 PRESQUE ISLE AVE
1816 FITCH AVE
1803 PRESQUE ISLE AVE
1800 PRESQUE ISLE
1810 FITCH AVE
1810 PRESQUE ISLE AVE
1808 PRESQUE ISLE AVE
414 NORWOOD ST
410 NORWOOD ST
408 NORWOOD ST
1801 PRESQUE ISLE AVE
5
6
1800 PRESQUE ISLE AVE
1
4 IN
400 NORWOOD
200 NORWOOD
1751 PRESQUE ISLE AVE
413 NORWOOD ST
1744 PRESQUE ISLE AVE
415 NORWOOD ST
411 NORWOOD ST
409 NORWOOD ST
1743 PRESQUE ISLE AVE
1700 PRESQUE ISLE
1748 FITCH AVE
1741 PRESQUE ISLE AVE
1740 PRESQUE ISLE AVE
1738 FITCH AVE
1739 PRESQUE ISLE AVE
9
1738 PRESQUE ISLE AVE
1736 FITCH AVE
1735 PRESQUE ISLE AVE
1 inch = 50 feet

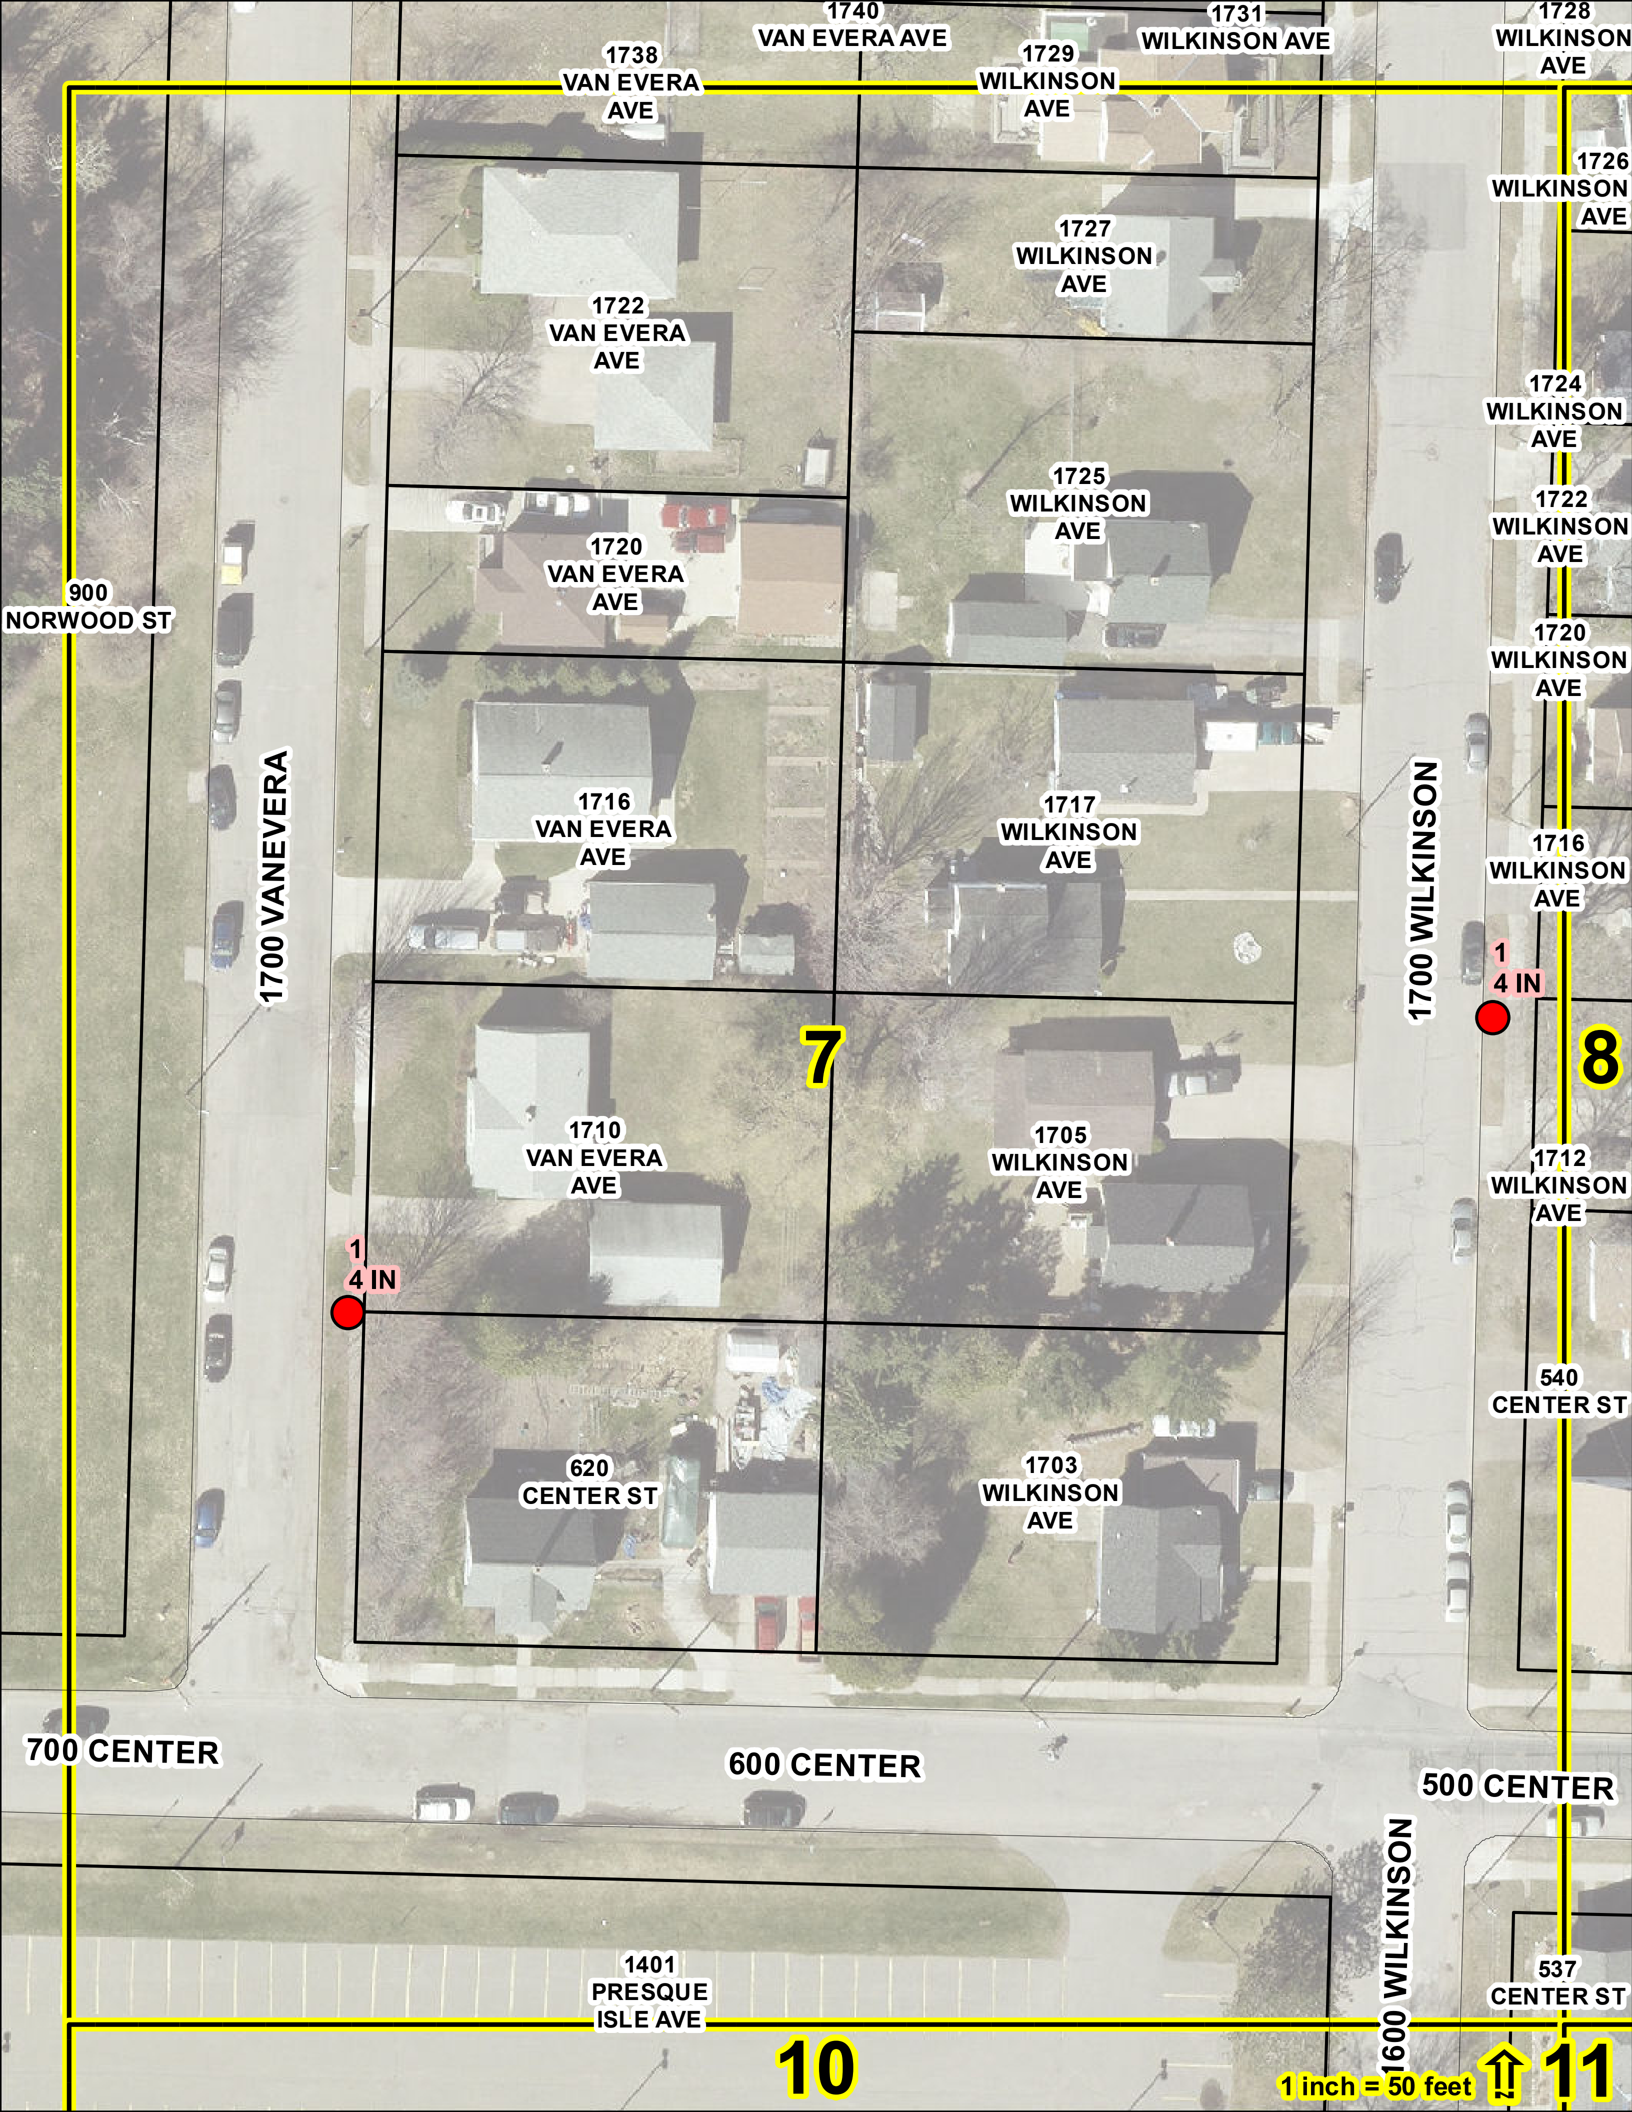
1740
VAN EVERA AVE
1731
WILKINSON AVE
1728
WILKINSON
AVE
1738
VAN EVERA
AVE
1729
WILKINSON
AVE
1726
WILKINSON
AVE
1727
WILKINSON
AVE
1722
VAN EVERA
AVE
1724
WILKINSON
AVE
1725
WILKINSON
AVE
1722
WILKINSON
AVE
1720
VAN EVERA
AVE
900
NORWOOD ST
1720
WILKINSON
AVE
1716
VAN EVERA
AVE
1717
WILKINSON
AVE
1700 VANEVERA
1700 WILKINSON
1716
WILKINSON
AVE
1
4 IN
7
8
1710
VAN EVERA
AVE
1705
WILKINSON
AVE
1712
WILKINSON
AVE
1
4 IN
540
CENTER ST
620
CENTER ST
1703
WILKINSON
AVE
700 CENTER
600 CENTER
500 CENTER
1401
PRESQUE
ISLE AVE
1600 WILKINSON
537
CENTER ST
10
11
1 inch = 50 feet

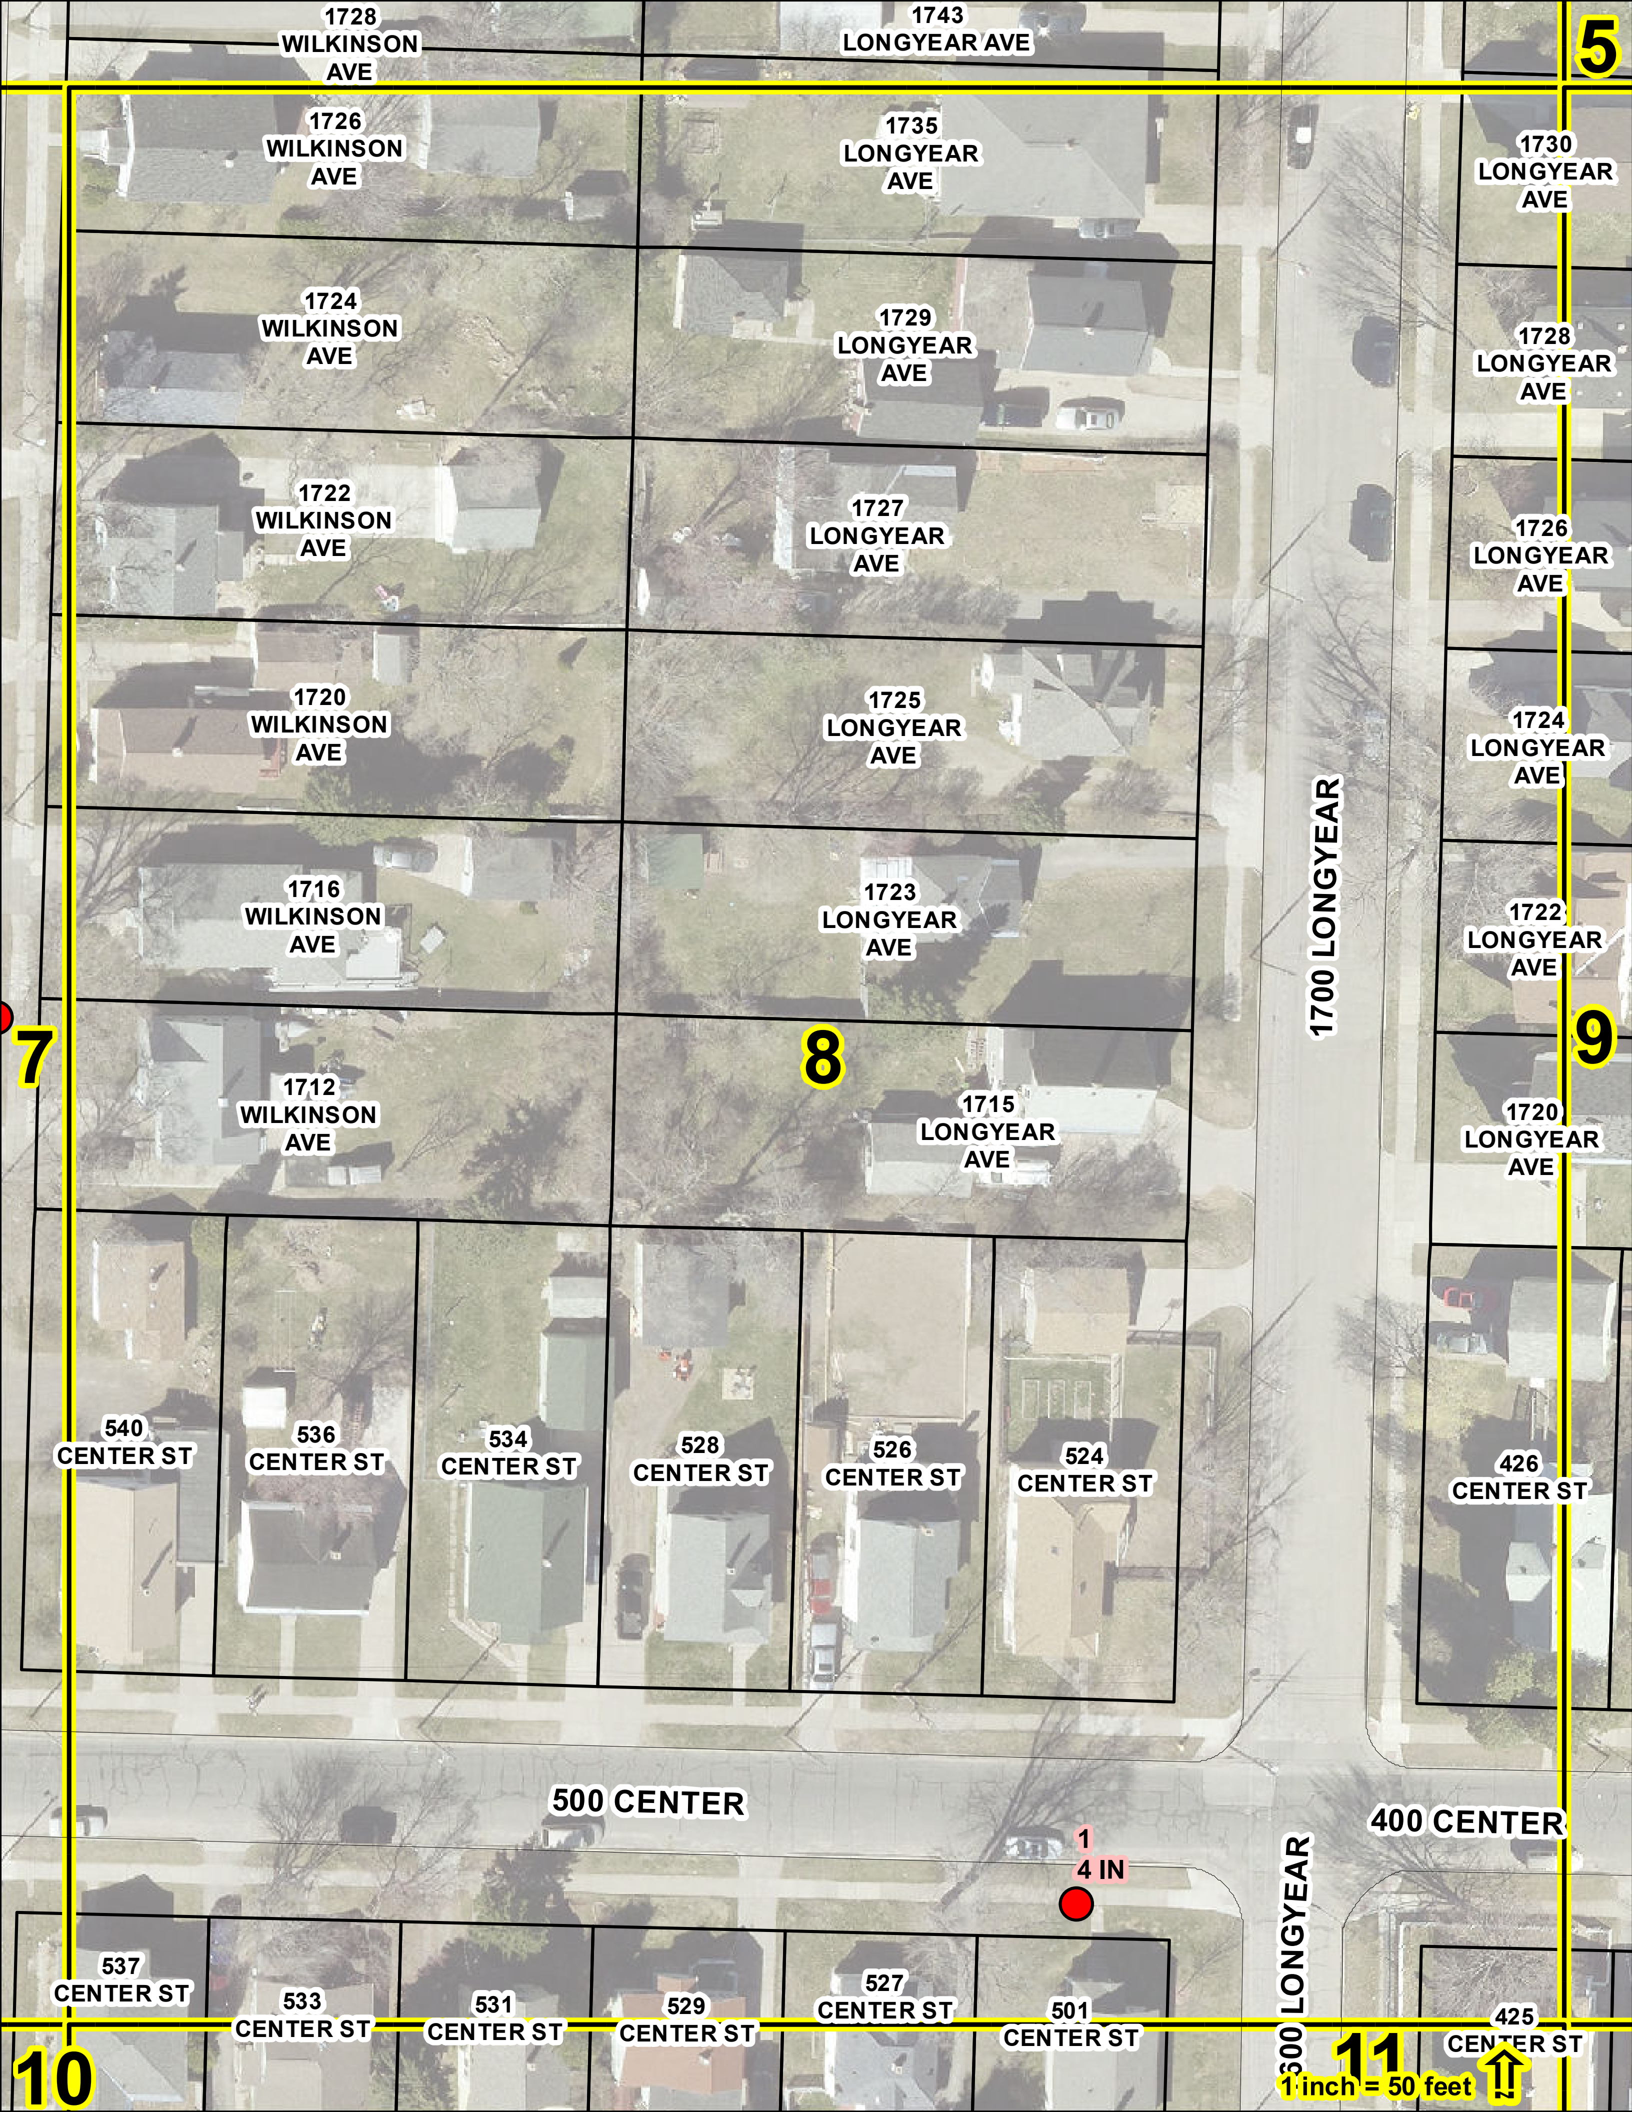
1728 WILKINSON AVE
1743 LONGYEAR AVE
5
1726 WILKINSON AVE
1735 LONGYEAR AVE
1730 LONGYEAR AVE
1724 WILKINSON AVE
1729 LONGYEAR AVE
1728 LONGYEAR AVE
1722 WILKINSON AVE
1727 LONGYEAR AVE
1726 LONGYEAR AVE
1720 WILKINSON AVE
1725 LONGYEAR AVE
1724 LONGYEAR AVE
1716 WILKINSON AVE
1723 LONGYEAR AVE
1722 LONGYEAR AVE
1700 LONGYEAR
7
8
9
1712 WILKINSON AVE
1715 LONGYEAR AVE
1720 LONGYEAR AVE
540 CENTER ST
536 CENTER ST
534 CENTER ST
528 CENTER ST
526 CENTER ST
524 CENTER ST
426 CENTER ST
500 CENTER
400 CENTER
1
4 IN
600 LONGYEAR
537 CENTER ST
533 CENTER ST
531 CENTER ST
529 CENTER ST
527 CENTER ST
501 CENTER ST
425 CENTER ST
10
11
1 inch = 50 feet

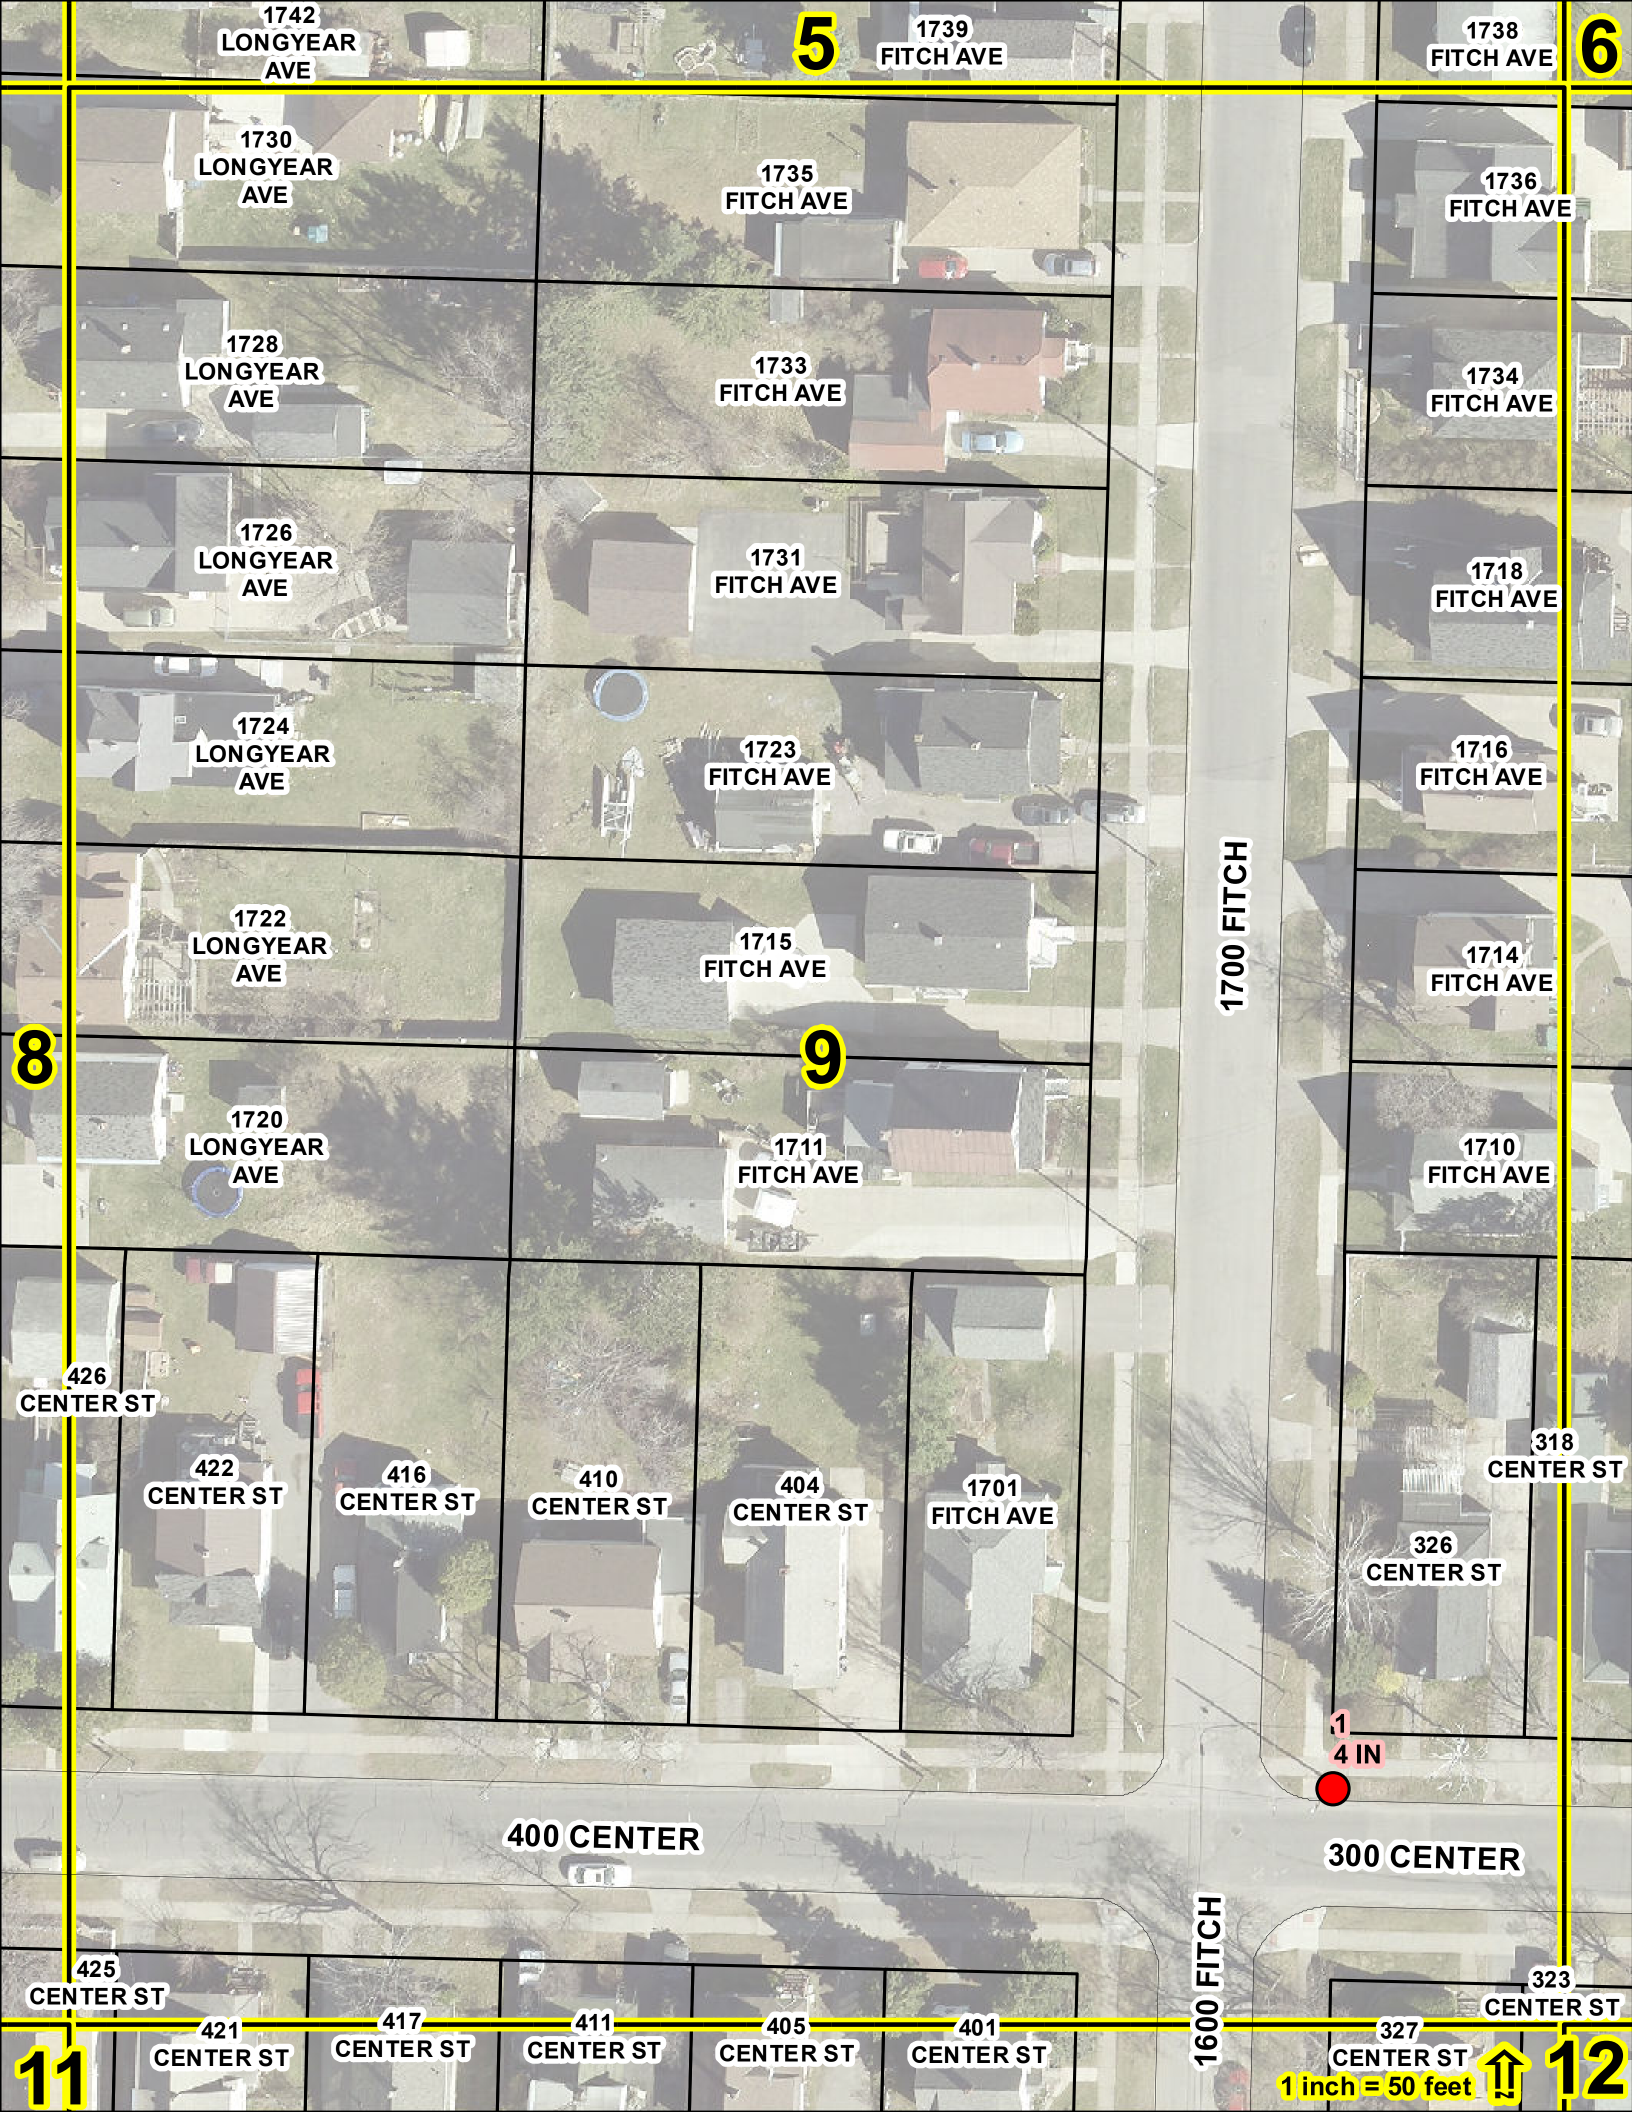
5
6
8
9
11
12
1742 LONGYEAR AVE
1739 FITCH AVE
1738 FITCH AVE
1730 LONGYEAR AVE
1735 FITCH AVE
1736 FITCH AVE
1728 LONGYEAR AVE
1733 FITCH AVE
1734 FITCH AVE
1726 LONGYEAR AVE
1731 FITCH AVE
1718 FITCH AVE
1724 LONGYEAR AVE
1723 FITCH AVE
1716 FITCH AVE
1722 LONGYEAR AVE
1715 FITCH AVE
1714 FITCH AVE
1700 FITCH
1720 LONGYEAR AVE
1711 FITCH AVE
1710 FITCH AVE
426 CENTER ST
422 CENTER ST
416 CENTER ST
410 CENTER ST
404 CENTER ST
1701 FITCH AVE
318 CENTER ST
326 CENTER ST
1
4 IN
400 CENTER
300 CENTER
1600 FITCH
425 CENTER ST
421 CENTER ST
417 CENTER ST
411 CENTER ST
405 CENTER ST
401 CENTER ST
323 CENTER ST
327 CENTER ST
1 inch = 50 feet

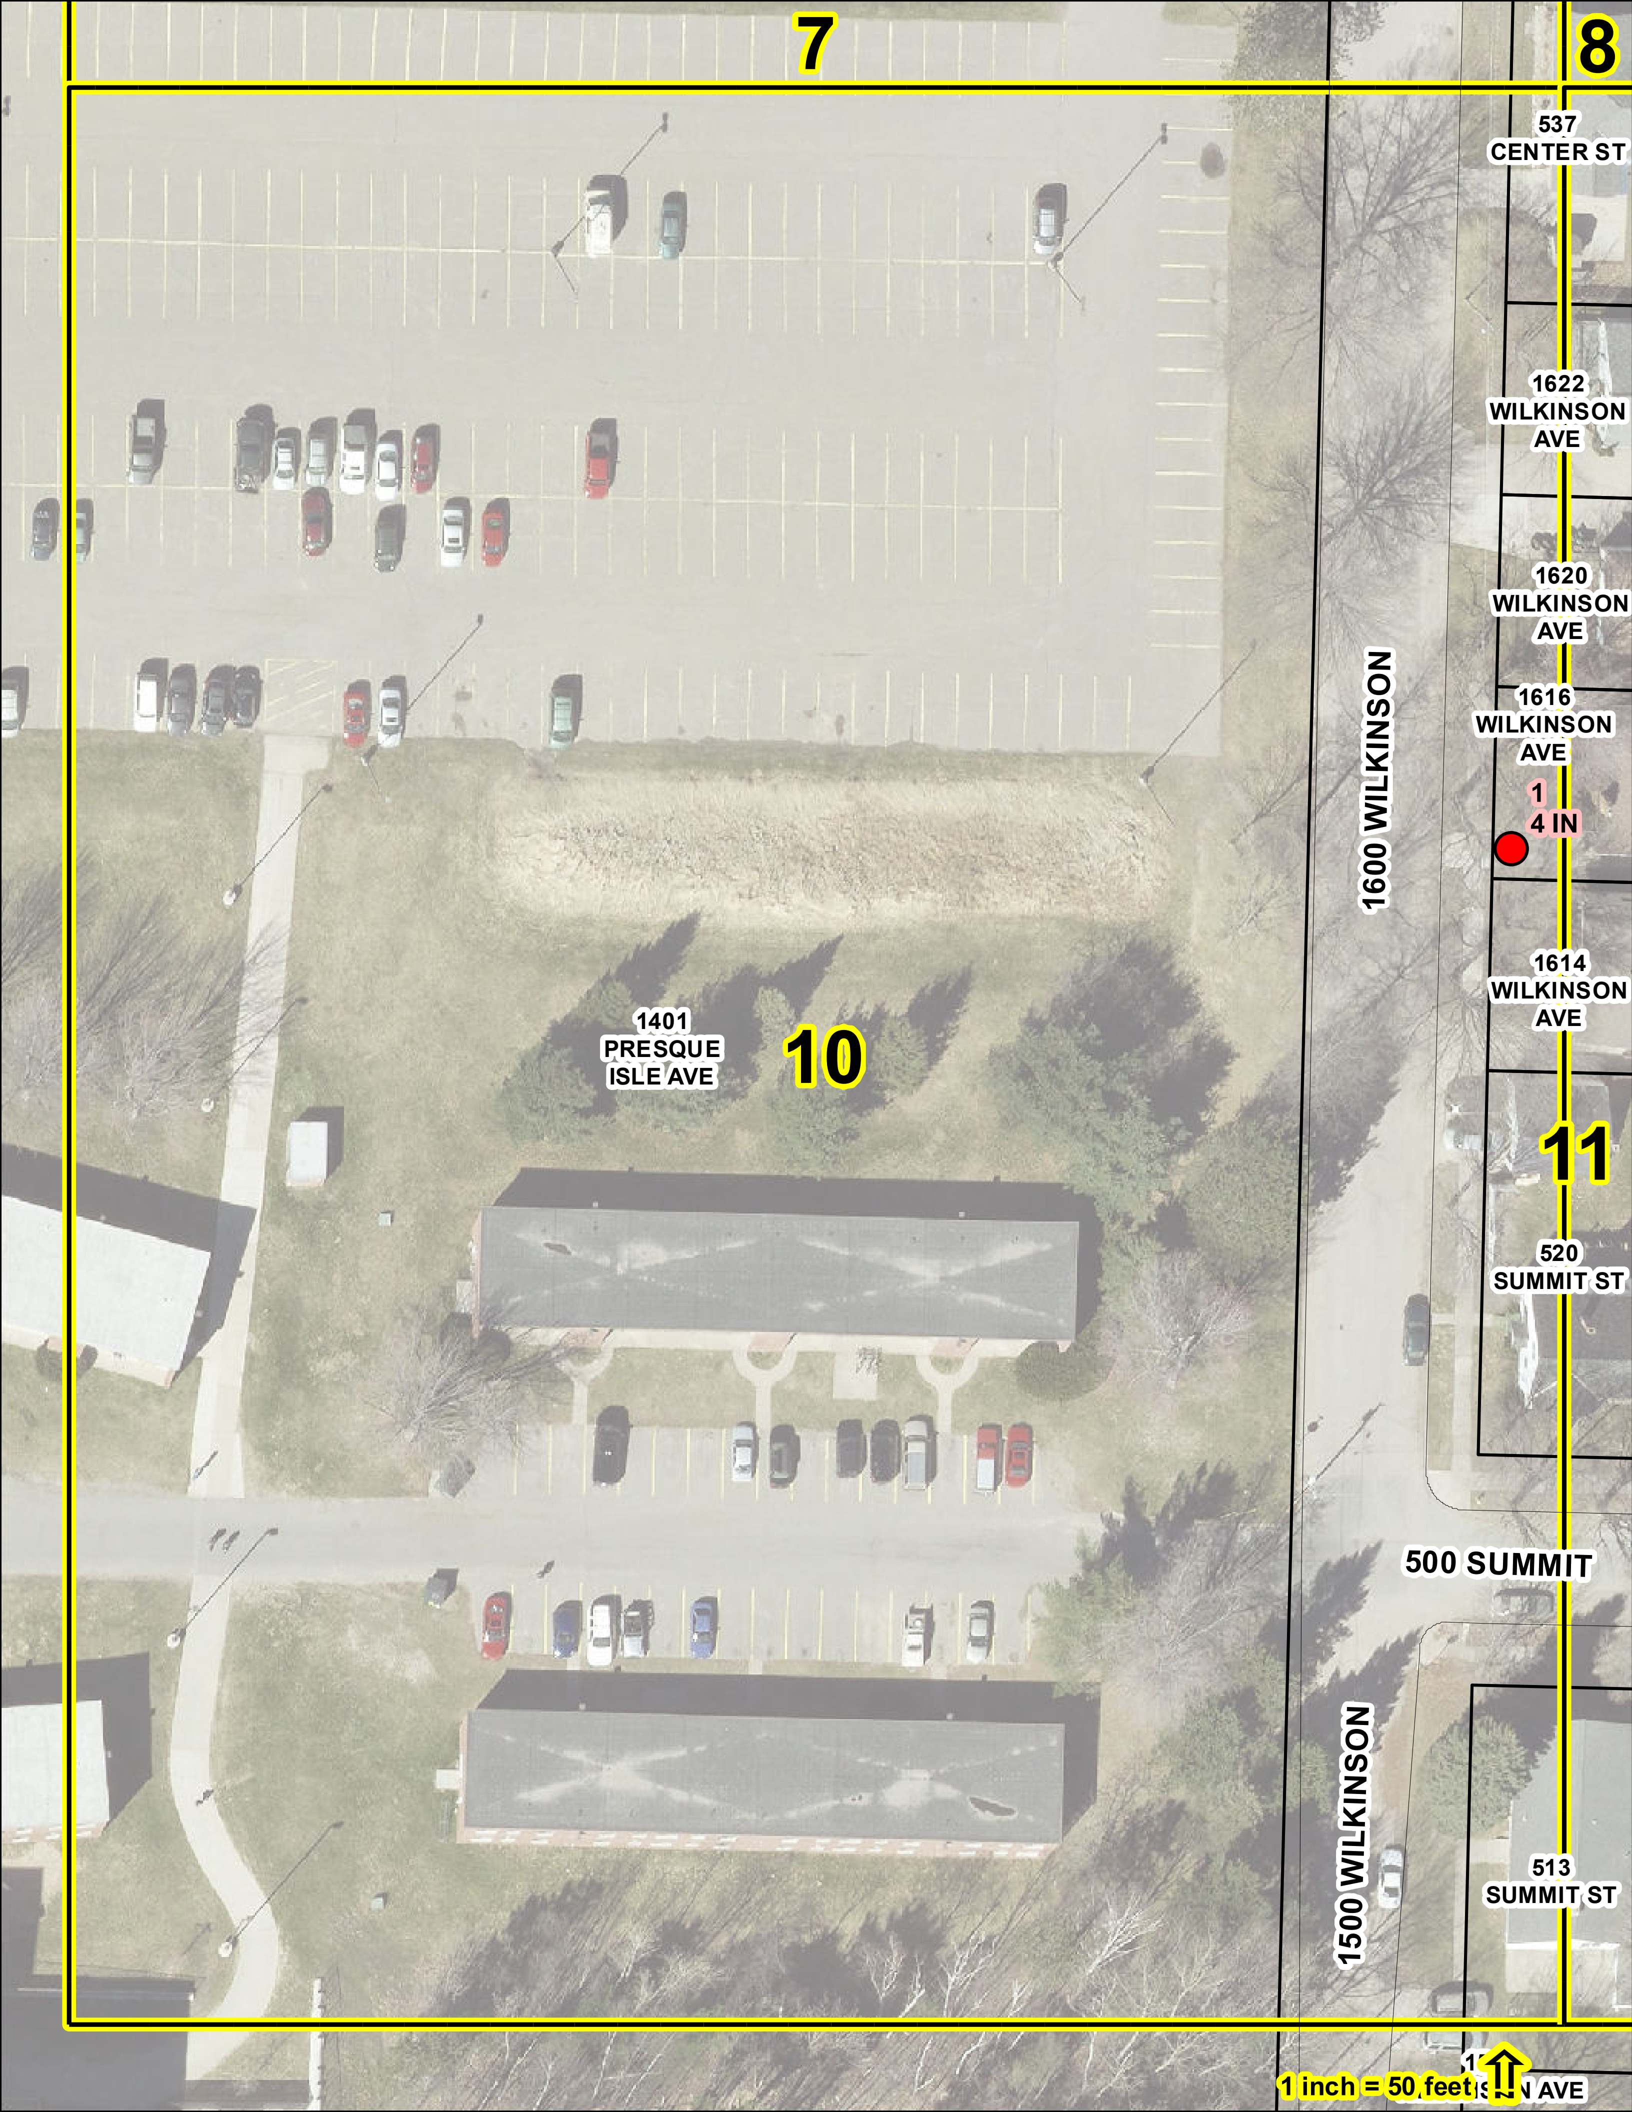
7
8
537 CENTER ST
1622 WILKINSON AVE
1620 WILKINSON AVE
1616 WILKINSON AVE
1
4 IN
1600 WILKINSON
1614 WILKINSON AVE
1401 PRESQUE ISLE AVE
10
11
520 SUMMIT ST
500 SUMMIT
1500 WILKINSON
513 SUMMIT ST
1 inch = 50 feet

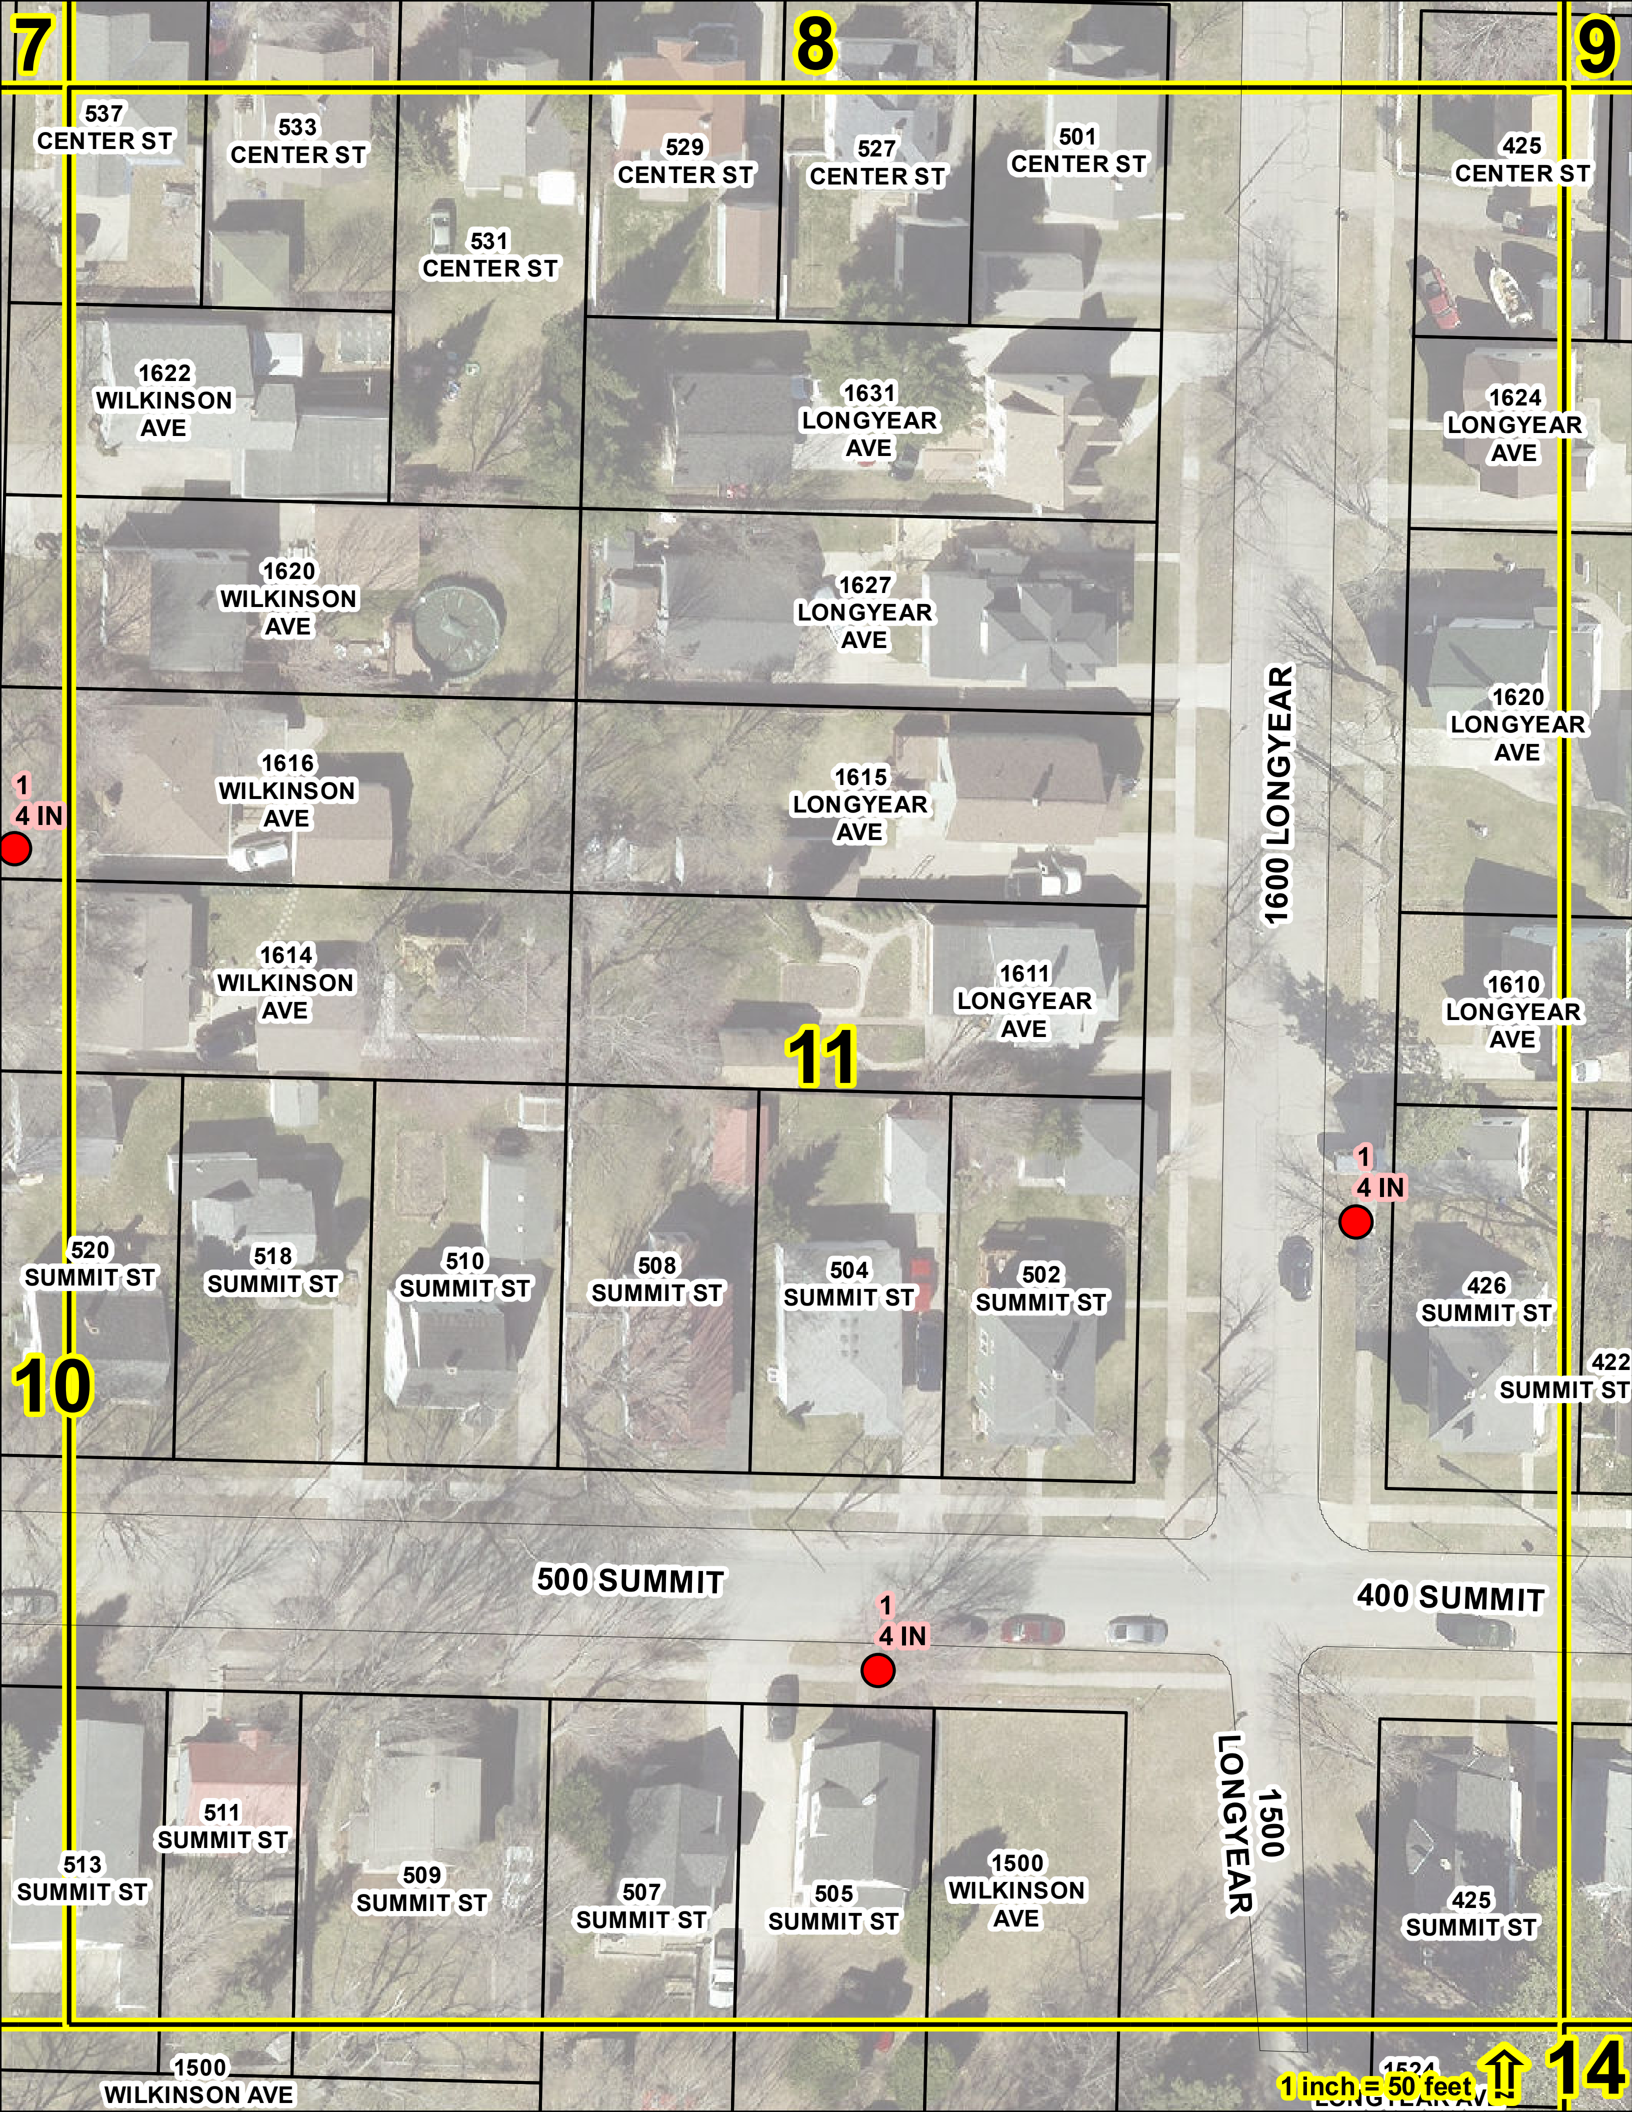
7
8
9
537 CENTER ST
533 CENTER ST
529 CENTER ST
527 CENTER ST
501 CENTER ST
425 CENTER ST
531 CENTER ST
1622 WILKINSON AVE
1631 LONGYEAR AVE
1624 LONGYEAR AVE
1620 WILKINSON AVE
1627 LONGYEAR AVE
1600 LONGYEAR
1620 LONGYEAR AVE
1616 WILKINSON AVE
1615 LONGYEAR AVE
1
4 IN
1614 WILKINSON AVE
1611 LONGYEAR AVE
1610 LONGYEAR AVE
11
1
4 IN
520 SUMMIT ST
518 SUMMIT ST
510 SUMMIT ST
508 SUMMIT ST
504 SUMMIT ST
502 SUMMIT ST
426 SUMMIT ST
422 SUMMIT ST
10
500 SUMMIT
400 SUMMIT
1
4 IN
1500 LONGYEAR
511 SUMMIT ST
513 SUMMIT ST
509 SUMMIT ST
507 SUMMIT ST
505 SUMMIT ST
1500 WILKINSON AVE
425 SUMMIT ST
1500 WILKINSON AVE
1 inch = 50 feet
14

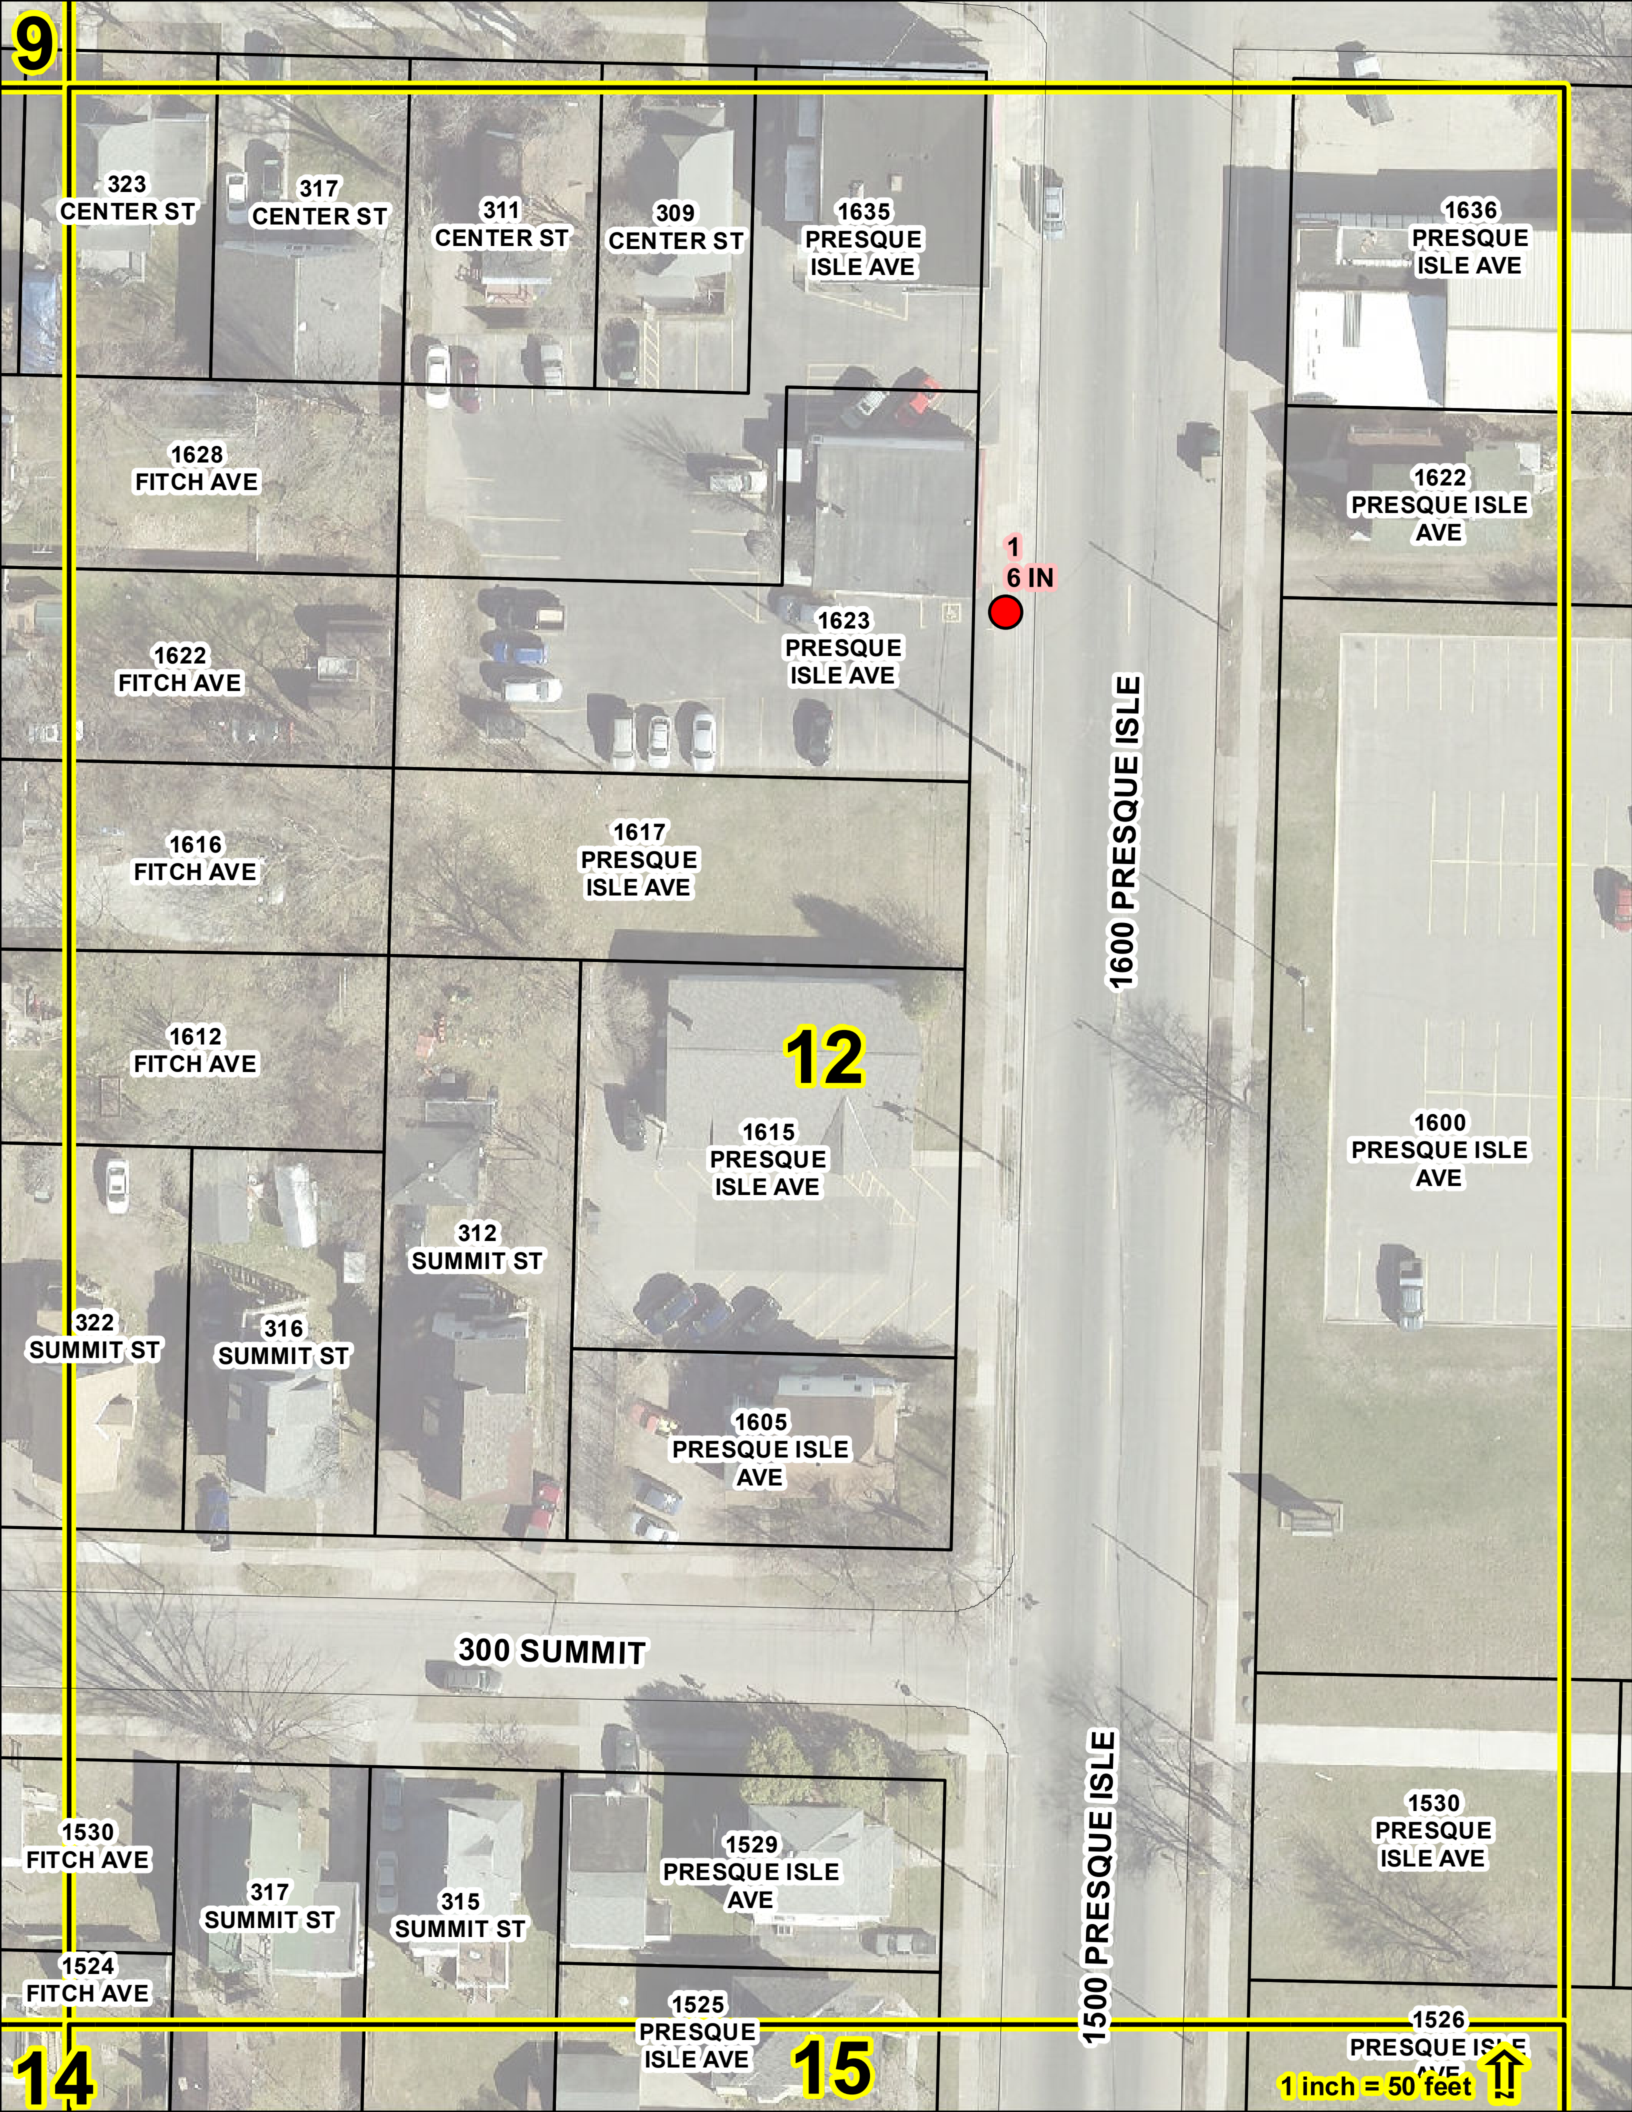
9
323
CENTER ST
317
CENTER ST
311
CENTER ST
309
CENTER ST
1635
PRESQUE
ISLE AVE
1636
PRESQUE
ISLE AVE
1628
FITCH AVE
1622
PRESQUE ISLE
AVE
1
6 IN
1622
FITCH AVE
1623
PRESQUE
ISLE AVE
1616
FITCH AVE
1617
PRESQUE
ISLE AVE
1600 PRESQUE ISLE
1612
FITCH AVE
12
1615
PRESQUE
ISLE AVE
1600
PRESQUE ISLE
AVE
312
SUMMIT ST
322
SUMMIT ST
316
SUMMIT ST
1605
PRESQUE ISLE
AVE
300 SUMMIT
1530
FITCH AVE
1529
PRESQUE ISLE
AVE
1500 PRESQUE ISLE
1530
PRESQUE
ISLE AVE
317
SUMMIT ST
315
SUMMIT ST
1524
FITCH AVE
1525
PRESQUE
ISLE AVE
1526
14
15
1 inch = 50 feet

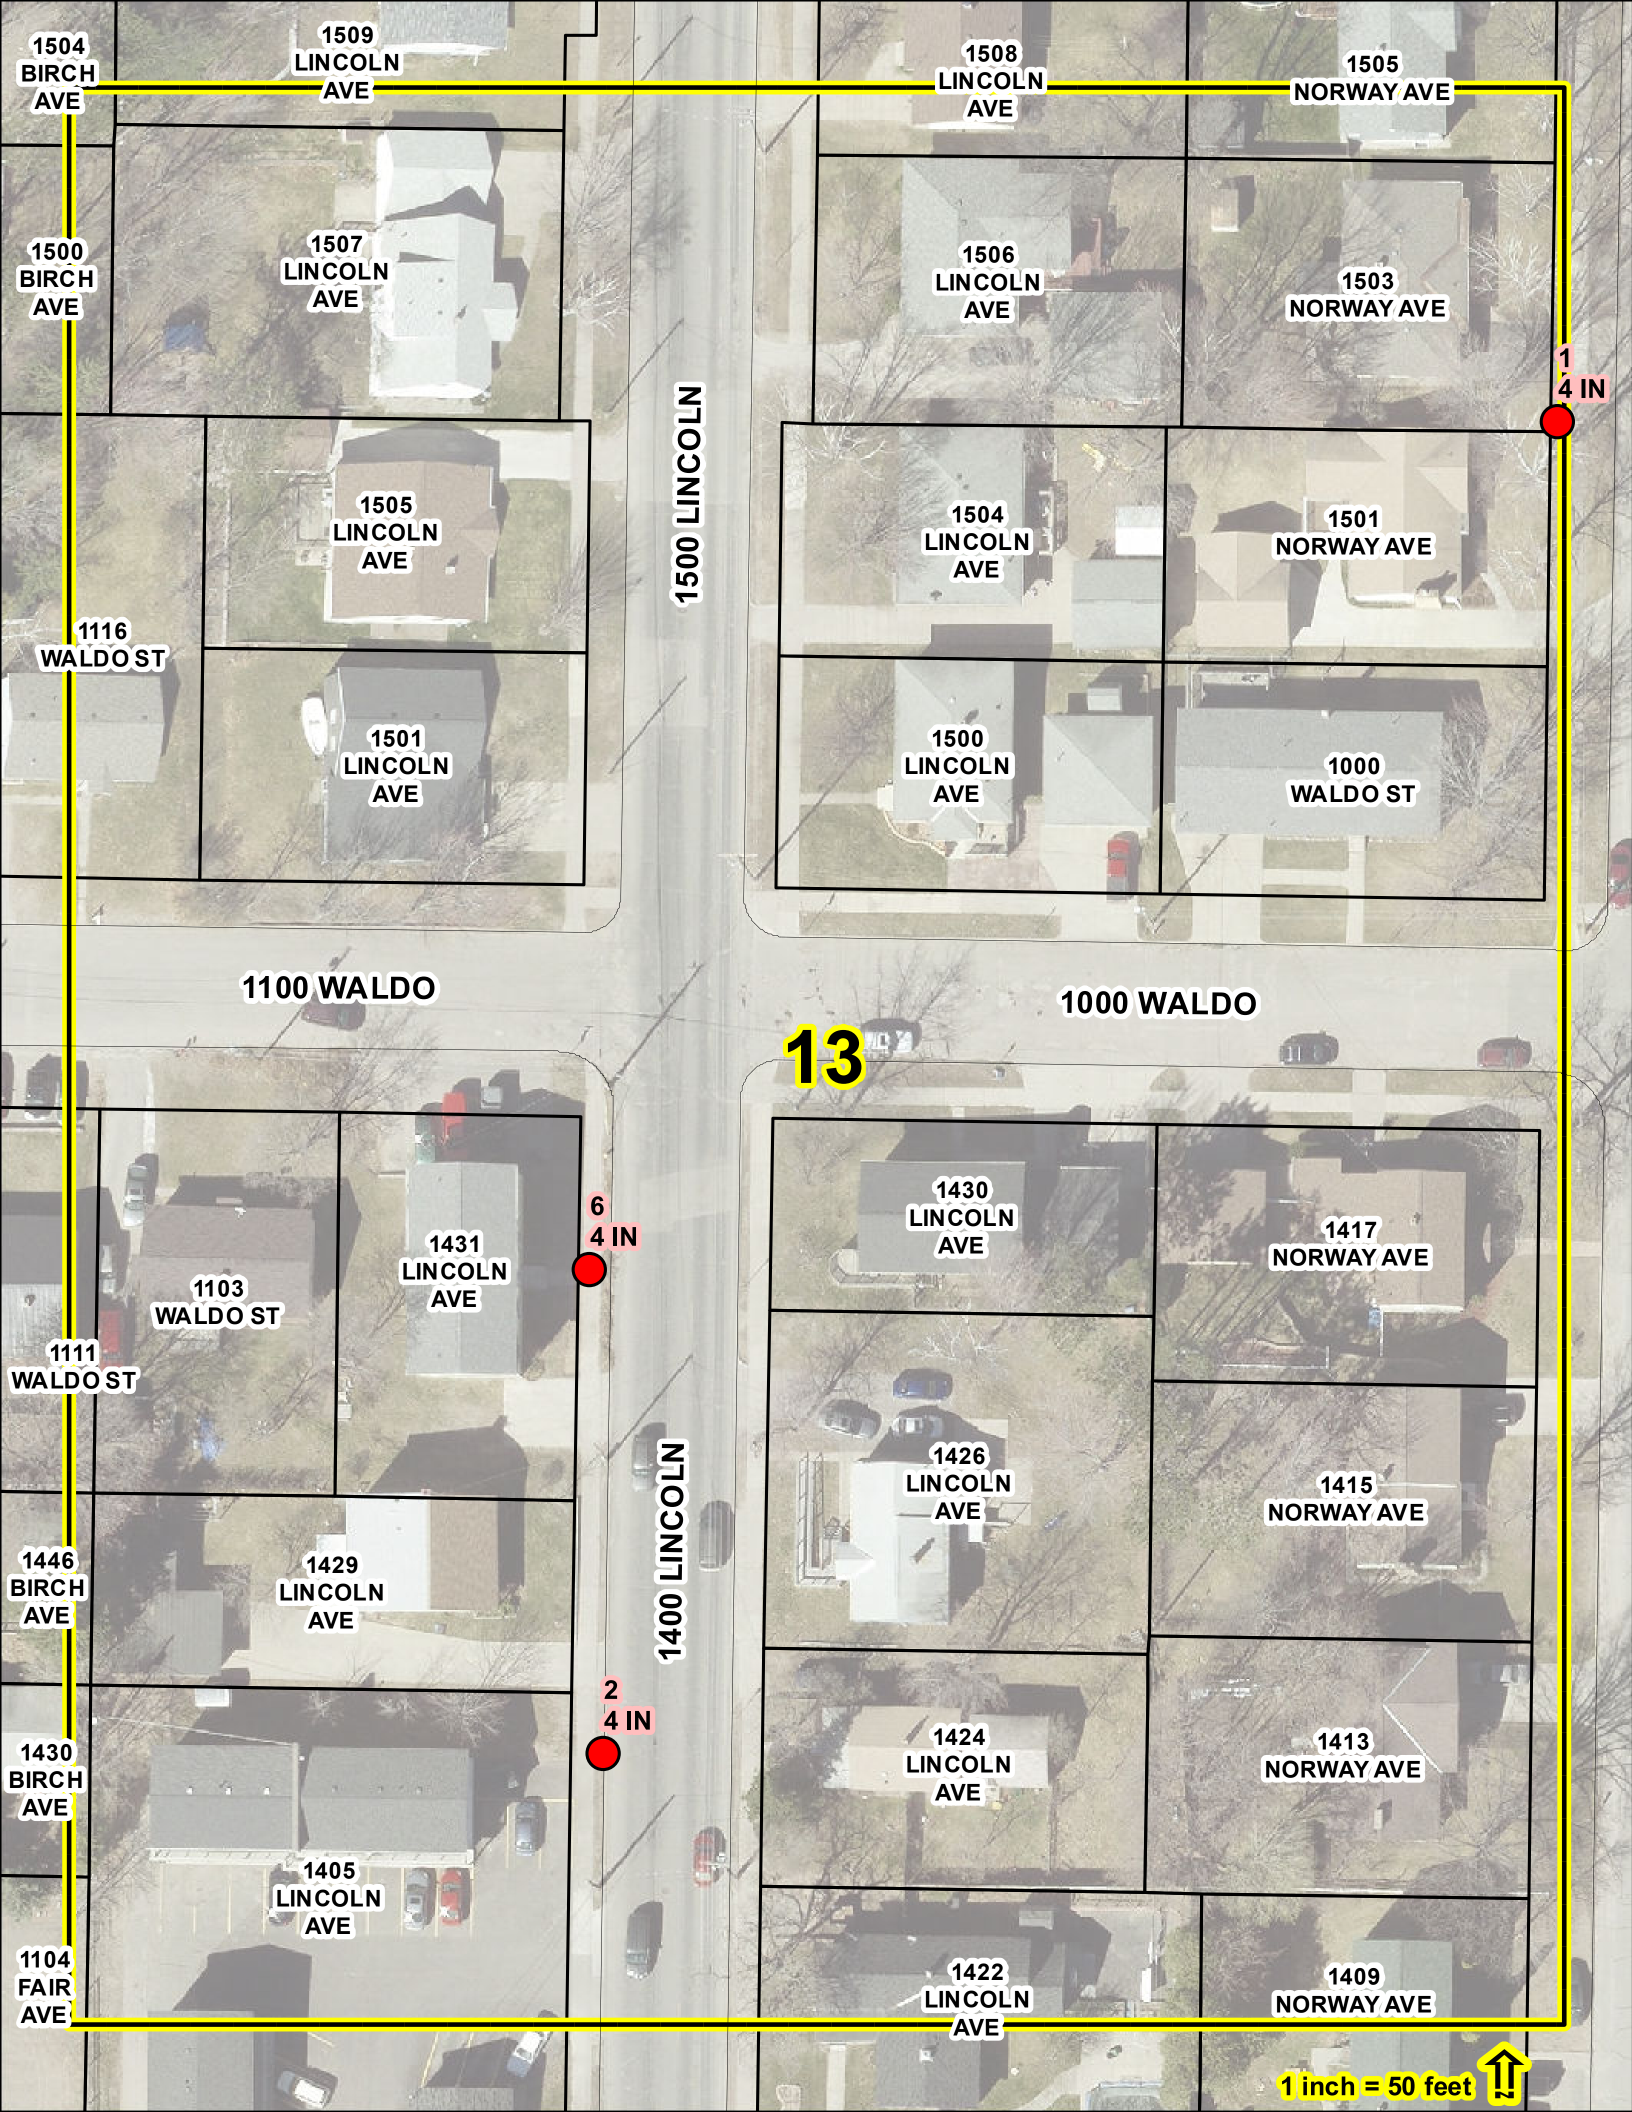
1504 BIRCH AVE
1509 LINCOLN AVE
1508 LINCOLN AVE
1505 NORWAY AVE
1500 BIRCH AVE
1507 LINCOLN AVE
1506 LINCOLN AVE
1503 NORWAY AVE
1
4 IN
1500 LINCOLN
1505 LINCOLN AVE
1504 LINCOLN AVE
1501 NORWAY AVE
1116 WALDO ST
1501 LINCOLN AVE
1500 LINCOLN AVE
1000 WALDO ST
1100 WALDO
1000 WALDO
13
1430 LINCOLN AVE
6
4 IN
1431 LINCOLN AVE
1417 NORWAY AVE
1103 WALDO ST
1111 WALDO ST
1426 LINCOLN AVE
1415 NORWAY AVE
1400 LINCOLN
1446 BIRCH AVE
1429 LINCOLN AVE
2
4 IN
1424 LINCOLN AVE
1413 NORWAY AVE
1430 BIRCH AVE
1405 LINCOLN AVE
1422 LINCOLN AVE
1409 NORWAY AVE
1104 FAIR AVE
1 inch = 50 feet


11
12
14
15
1529
FITCH AVE
1530
FITCH AVE
411
SUMMIT ST
1525
FITCH AVE
1524
FITCH AVE
425
SUMMIT ST
417
SUMMIT ST
423
SUMMIT ST
1521
FITCH AVE
1518
FITCH AVE
1516
FITCH AVE
1524
LONGYEAR
AVE
1515
FITCH AVE
1500 FITCH
1512
FITCH AVE
414
WALDO ST
412
WALDO ST
406
WALDO ST
402
WALDO ST
320
WALDO ST
318
WALDO ST
1500
WILKINSON
AVE
1
4 IN
400 WALDO
300 WALDO
1401
PRESQUE ISLE
AVE
1 inch = 50 feet

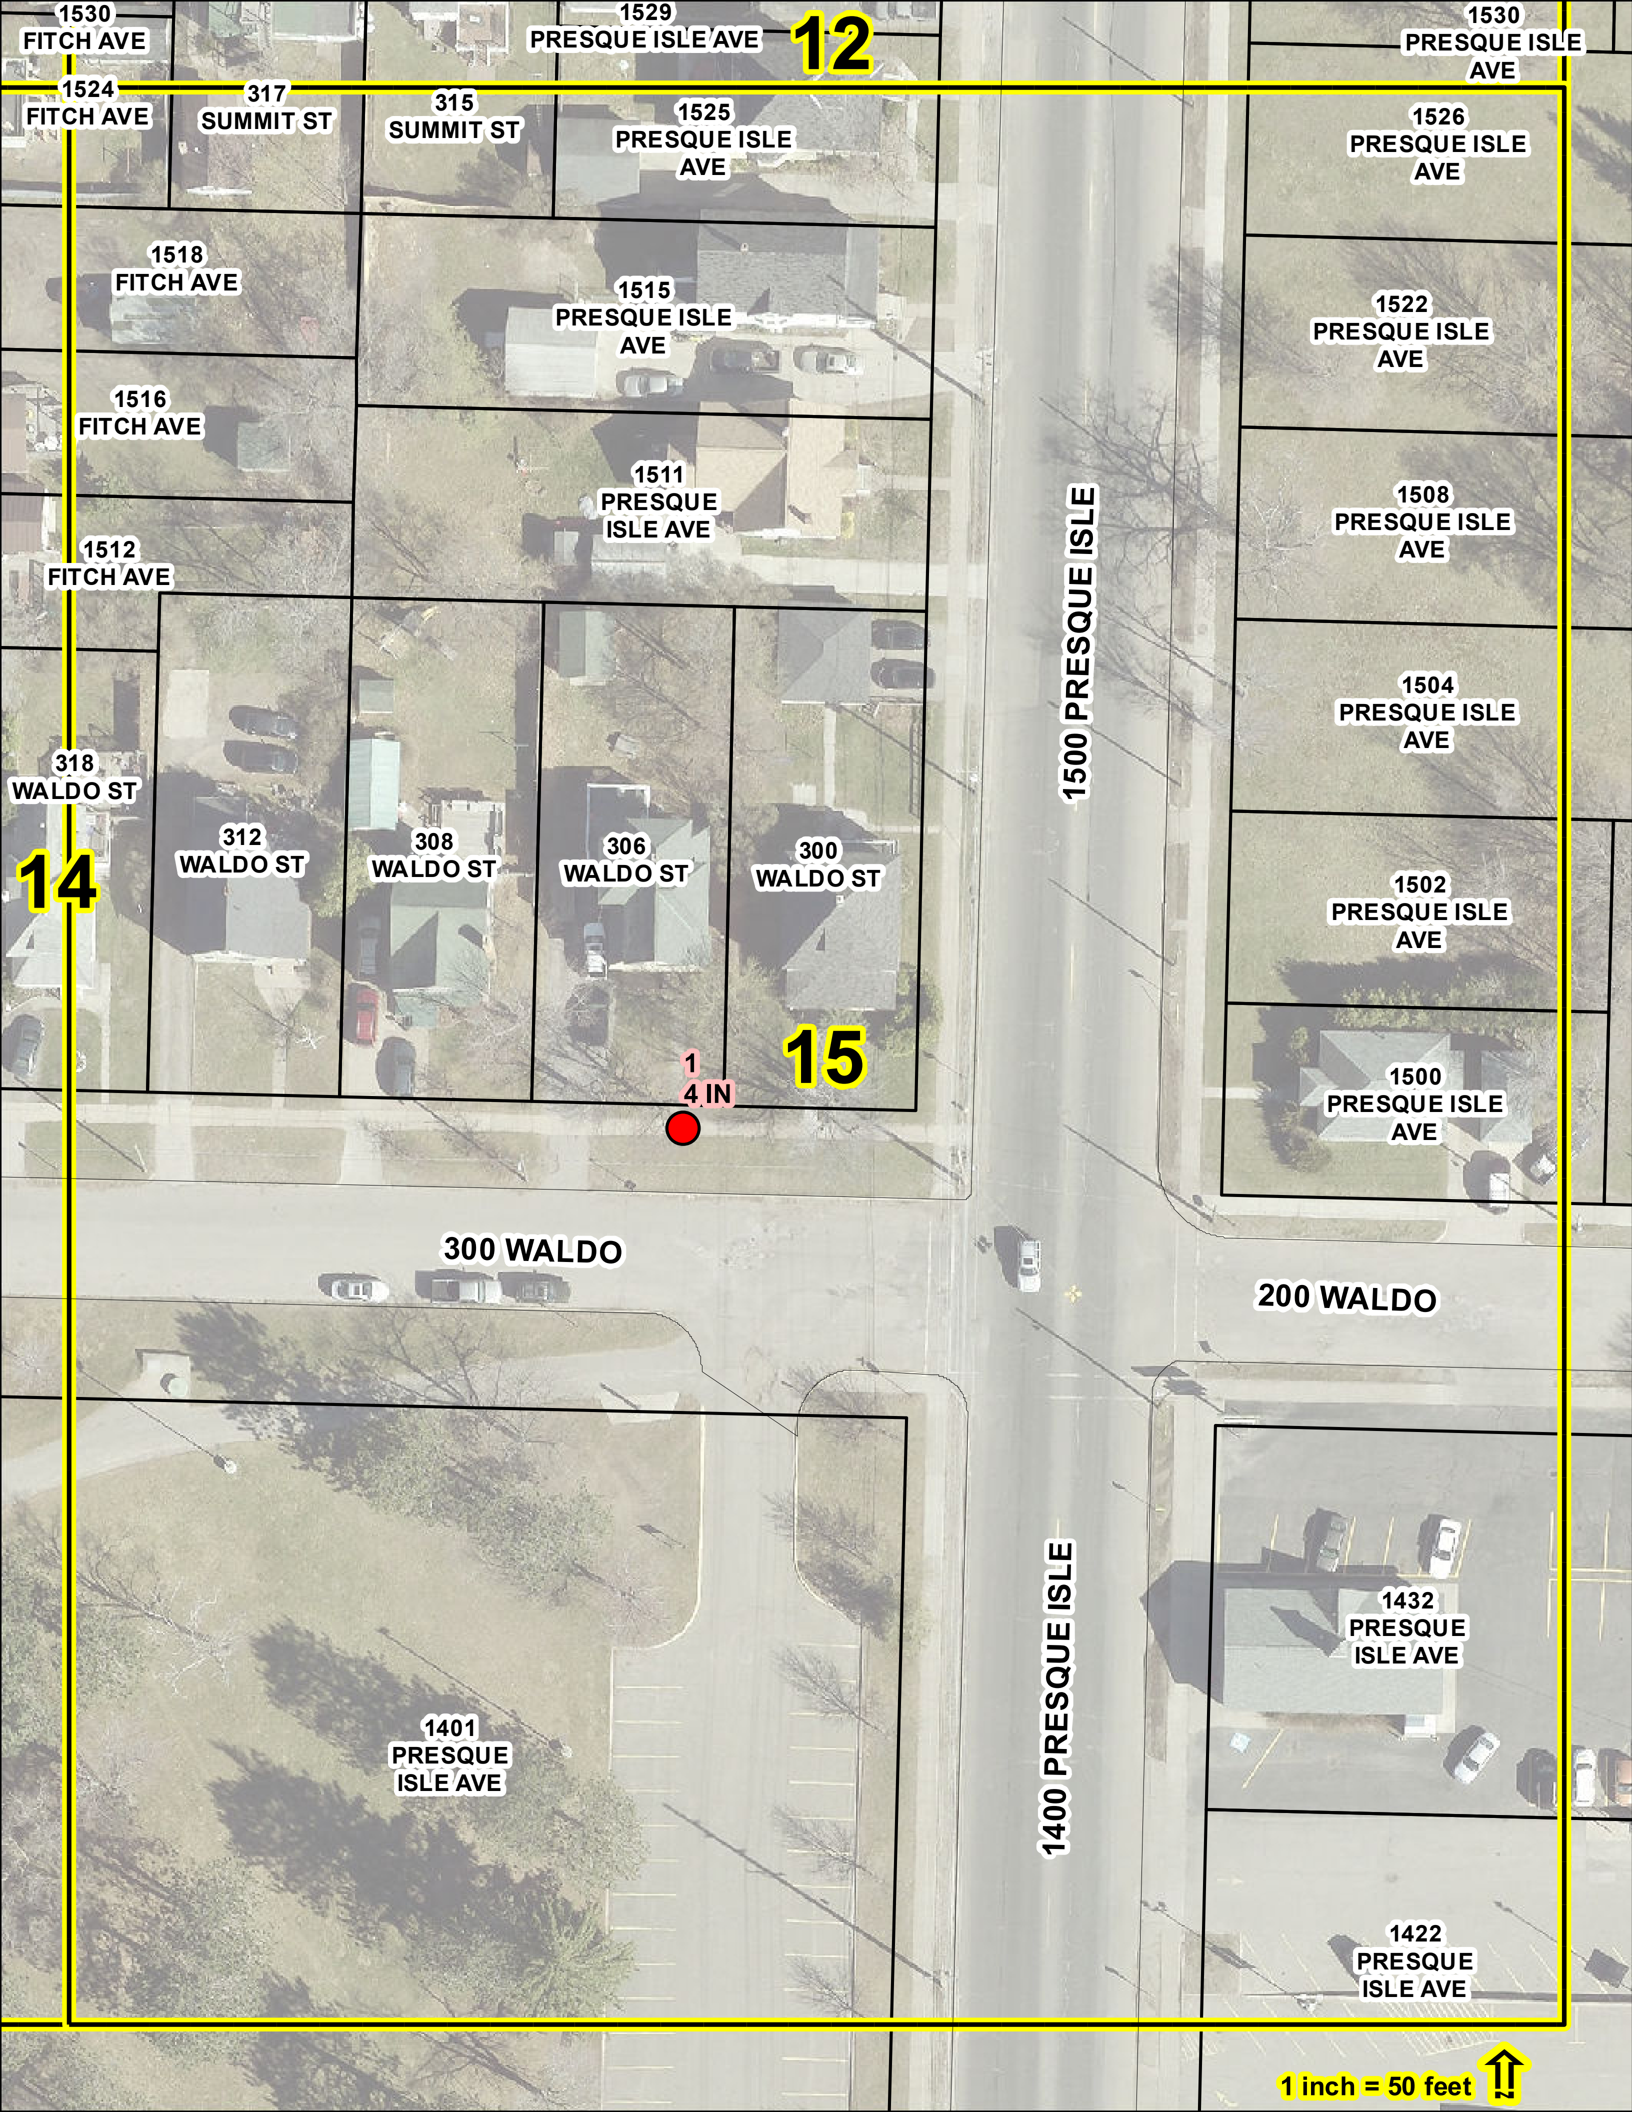
12
14
15
1530 FITCH AVE
1529 PRESQUE ISLE AVE
1530 PRESQUE ISLE AVE
1524 FITCH AVE
317 SUMMIT ST
315 SUMMIT ST
1525 PRESQUE ISLE AVE
1526 PRESQUE ISLE AVE
1518 FITCH AVE
1515 PRESQUE ISLE AVE
1522 PRESQUE ISLE AVE
1516 FITCH AVE
1511 PRESQUE ISLE AVE
1508 PRESQUE ISLE AVE
1512 FITCH AVE
1500 PRESQUE ISLE
1504 PRESQUE ISLE AVE
318 WALDO ST
312 WALDO ST
308 WALDO ST
306 WALDO ST
300 WALDO ST
1502 PRESQUE ISLE AVE
1
4 IN
1500 PRESQUE ISLE AVE
300 WALDO
200 WALDO
1400 PRESQUE ISLE
1432 PRESQUE ISLE AVE
1401 PRESQUE ISLE AVE
1422 PRESQUE ISLE AVE
1 inch = 50 feet

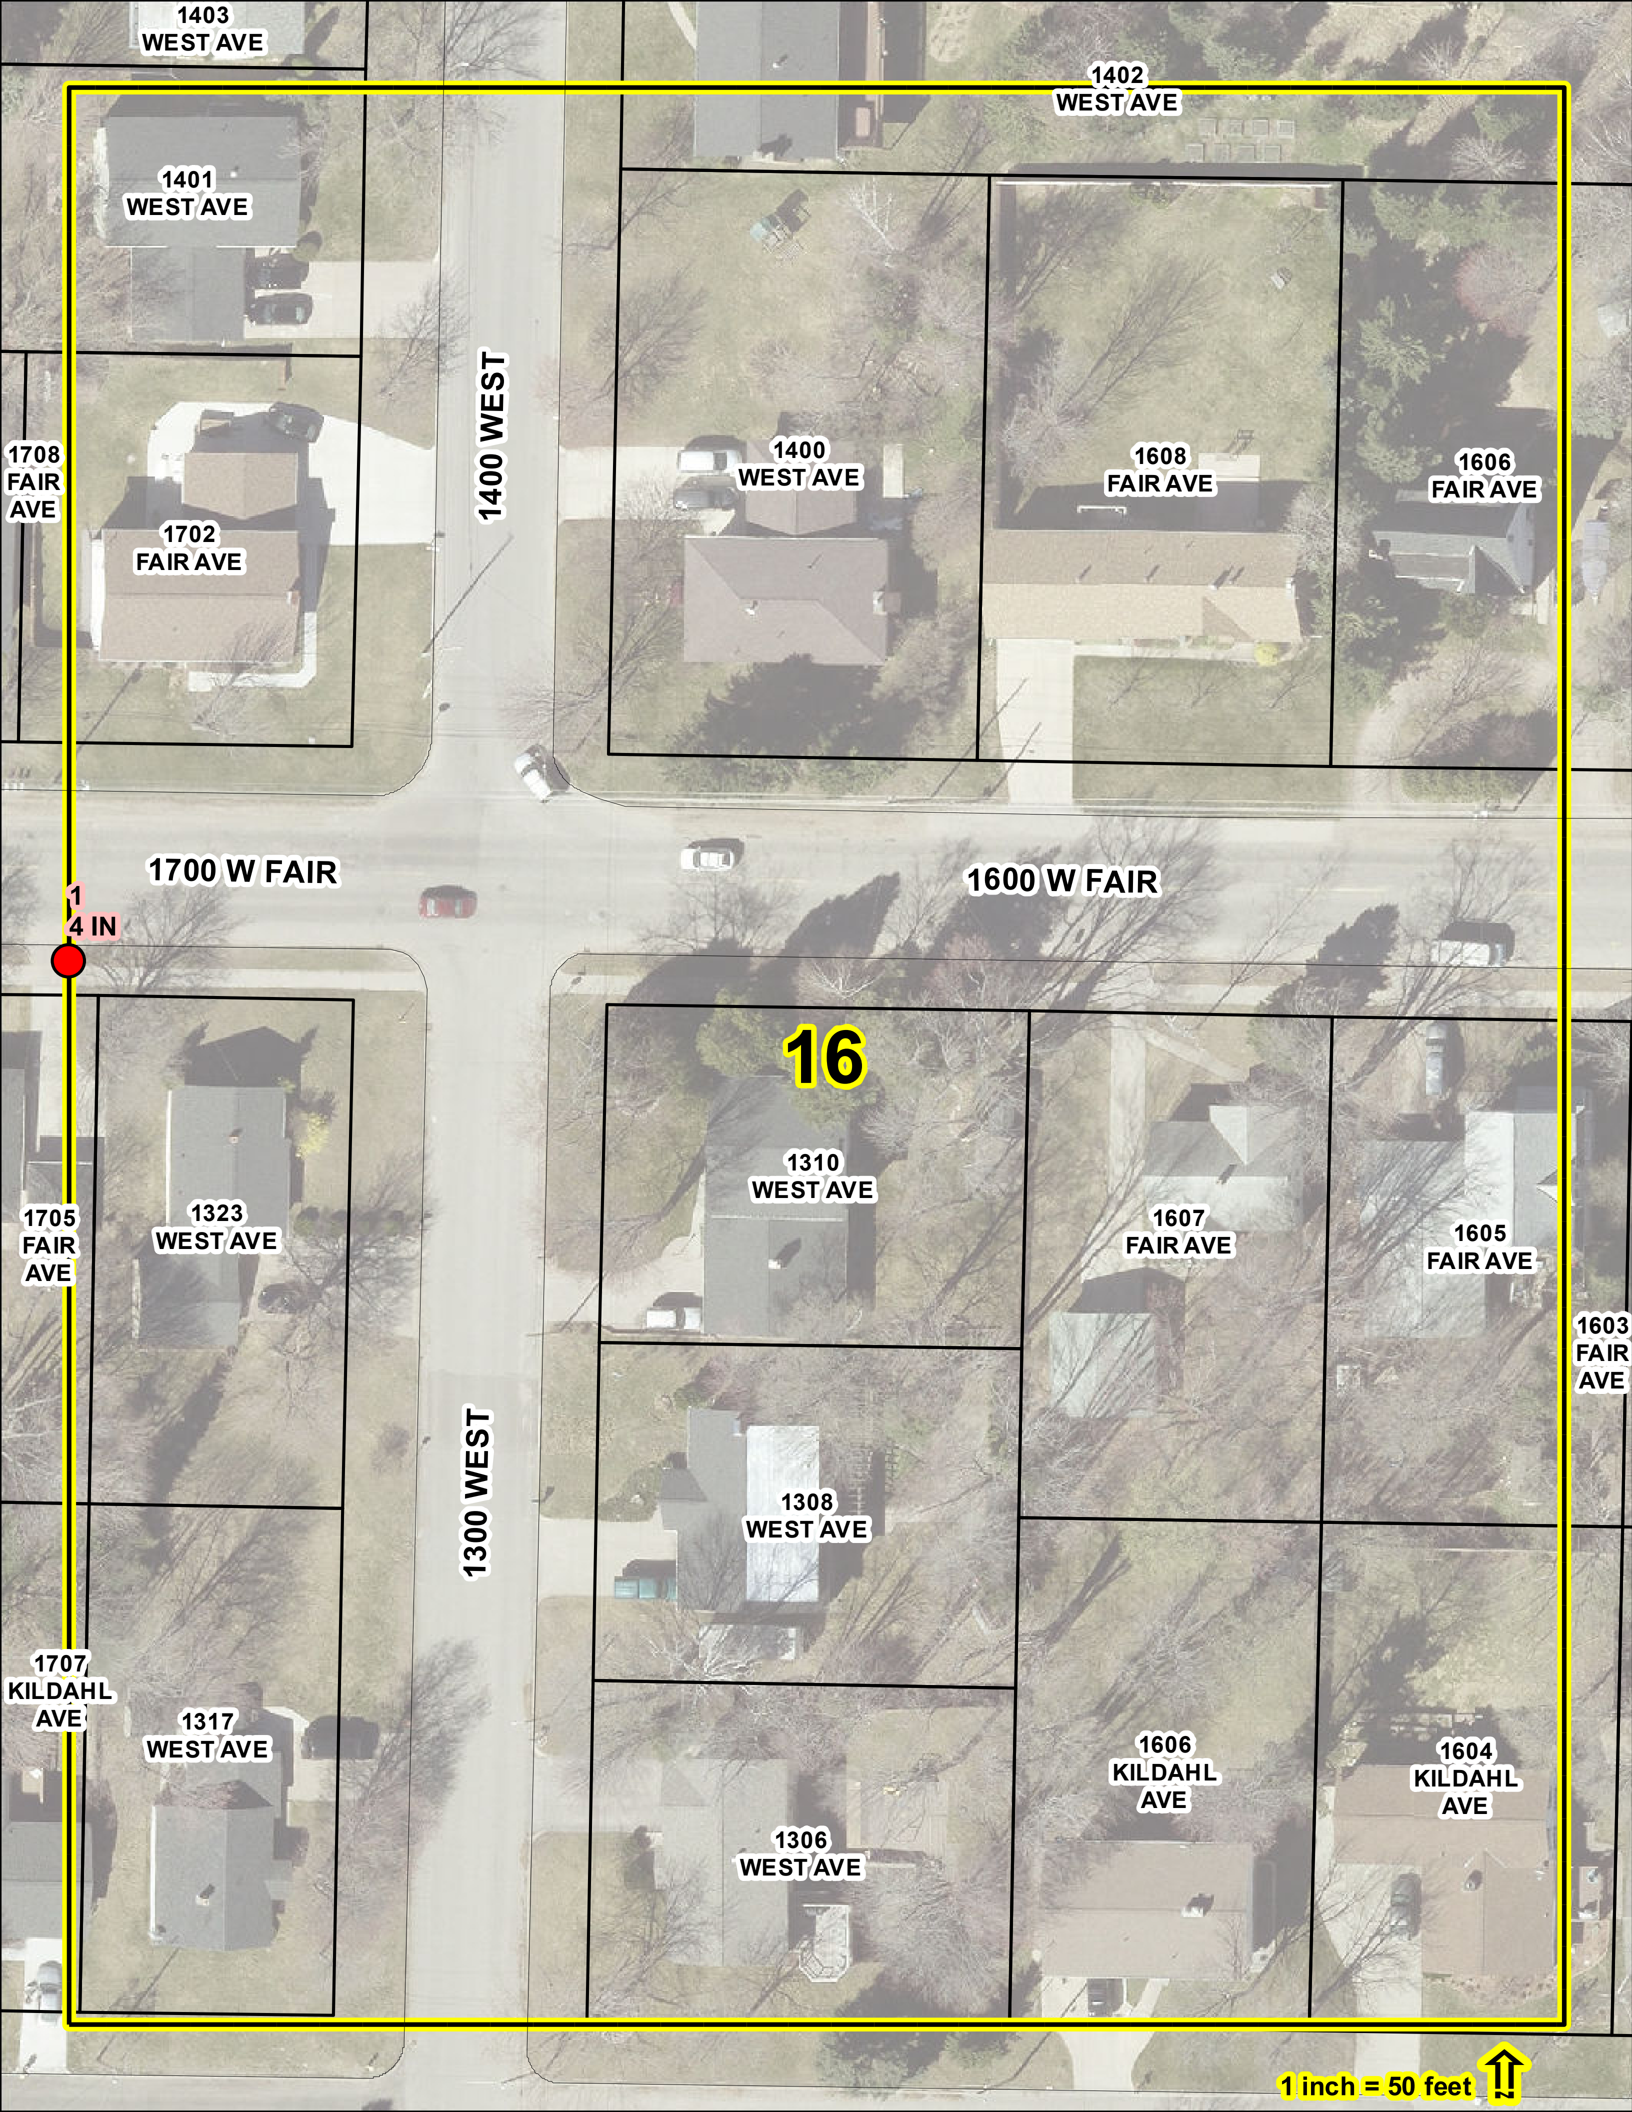
1403
WEST AVE
1402
WEST AVE
1401
WEST AVE
1708
FAIR
AVE
1702
FAIR AVE
1400 WEST
1400
WEST AVE
1608
FAIR AVE
1606
FAIR AVE
1700 W FAIR
1600 W FAIR
1
4 IN
16
1310
WEST AVE
1705
FAIR
AVE
1323
WEST AVE
1607
FAIR AVE
1605
FAIR AVE
1603
FAIR
AVE
1300 WEST
1308
WEST AVE
1707
KILDAHL
AVE
1317
WEST AVE
1606
KILDAHL
AVE
1604
KILDAHL
AVE
1306
WEST AVE
1 inch = 50 feet

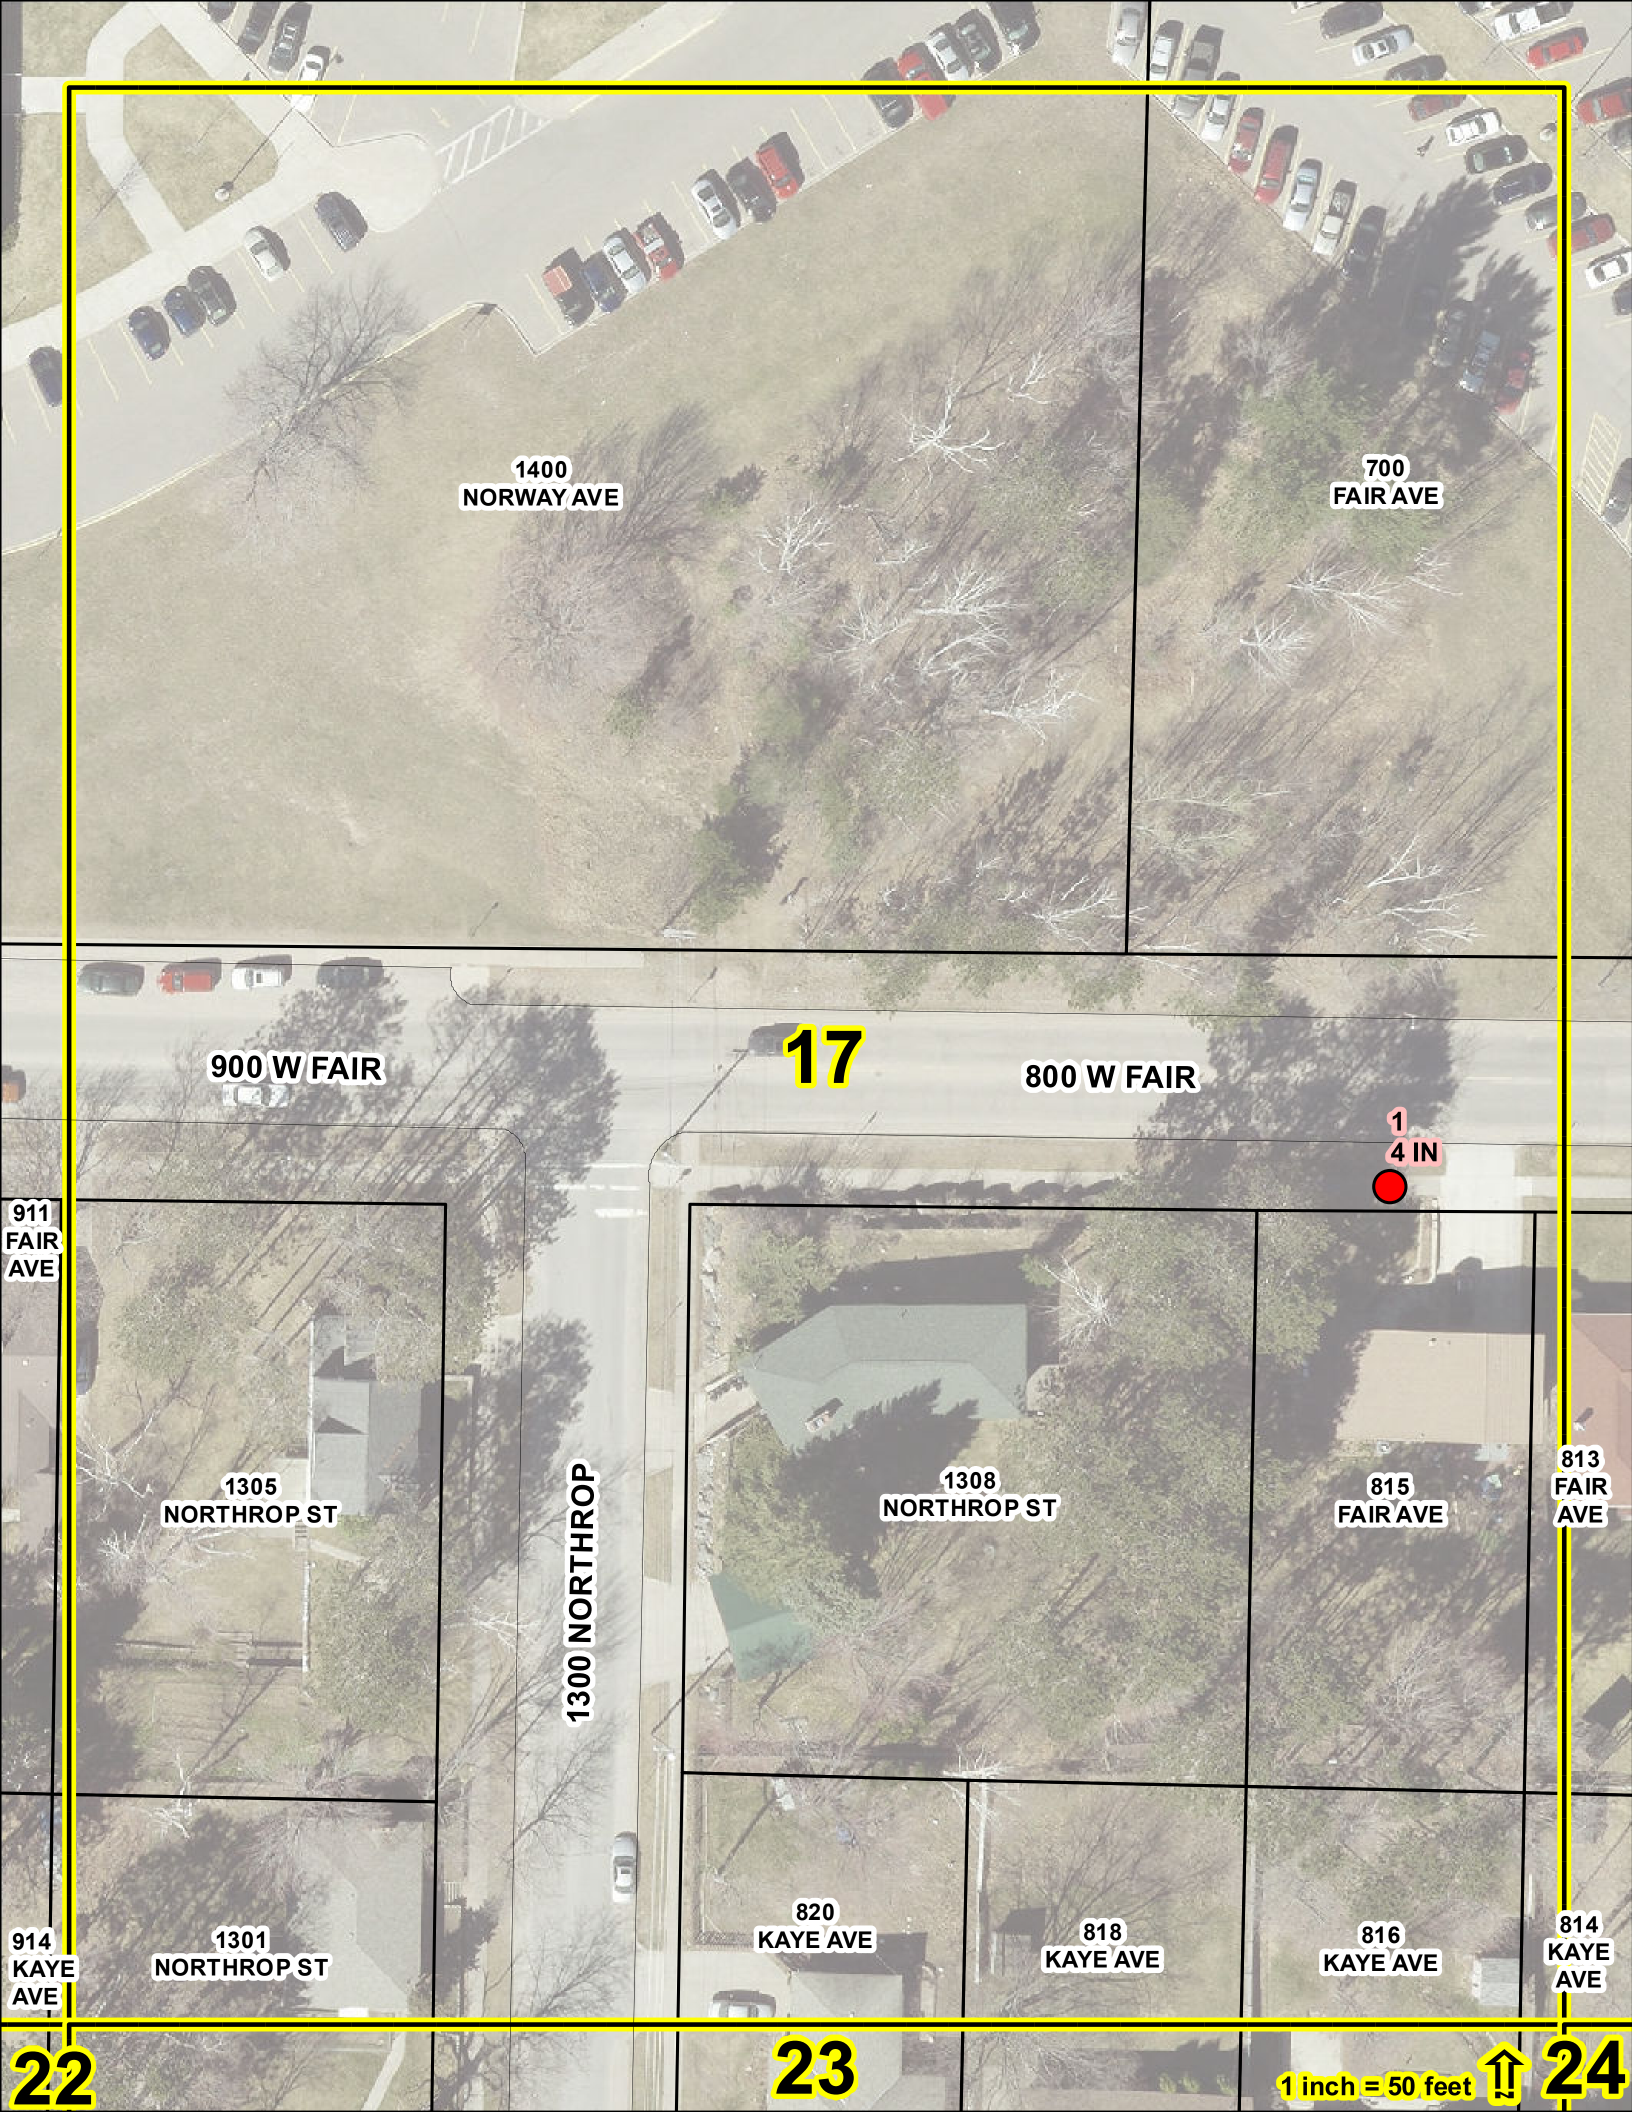
1400
NORWAY AVE
700
FAIR AVE
17
900 W FAIR
800 W FAIR
1
4 IN
911
FAIR
AVE
1305
NORTHROP ST
1300 NORTHROP
1308
NORTHROP ST
815
FAIR AVE
813
FAIR
AVE
914
KAYE
AVE
1301
NORTHROP ST
820
KAYE AVE
818
KAYE AVE
816
KAYE AVE
814
KAYE
AVE
22
23
24
1 inch = 50 feet

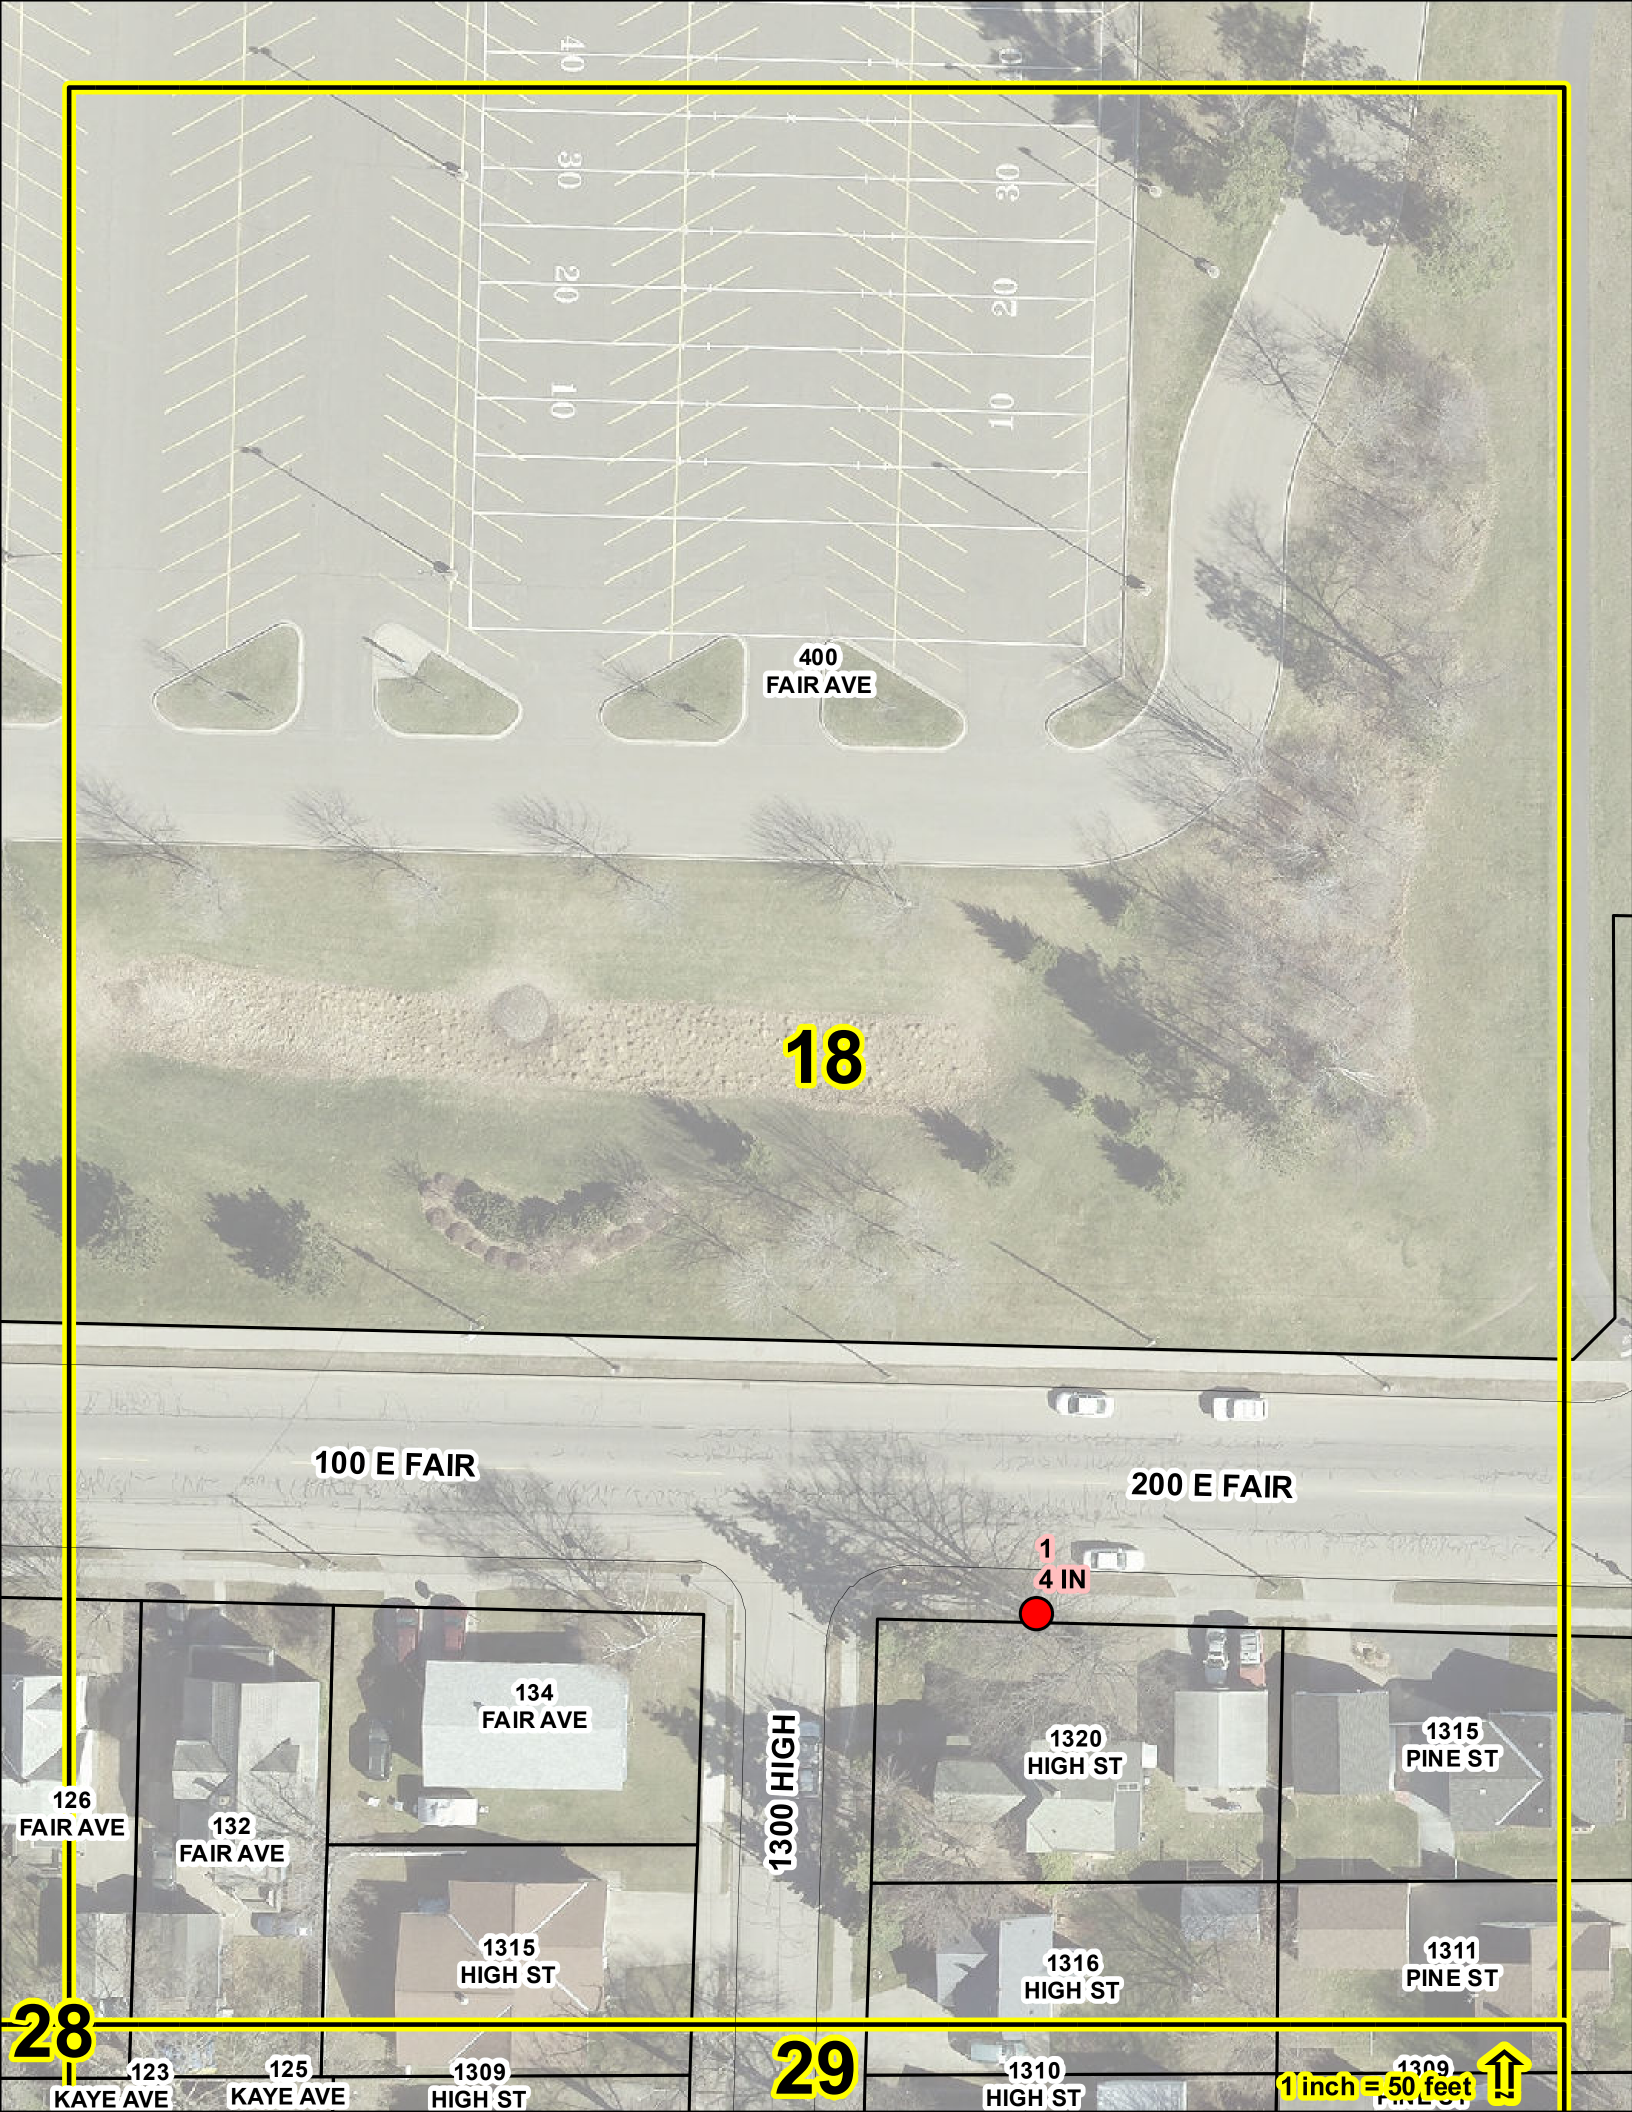
400
FAIR AVE
18
100 E FAIR
200 E FAIR
1
4 IN
134
FAIR AVE
1300 HIGH
1320
HIGH ST
1315
PINE ST
126
FAIR AVE
132
FAIR AVE
1315
HIGH ST
1316
HIGH ST
1311
PINE ST
28
29
123
KAYE AVE
125
KAYE AVE
1309
HIGH ST
1310
HIGH ST
1309
1 inch = 50 feet

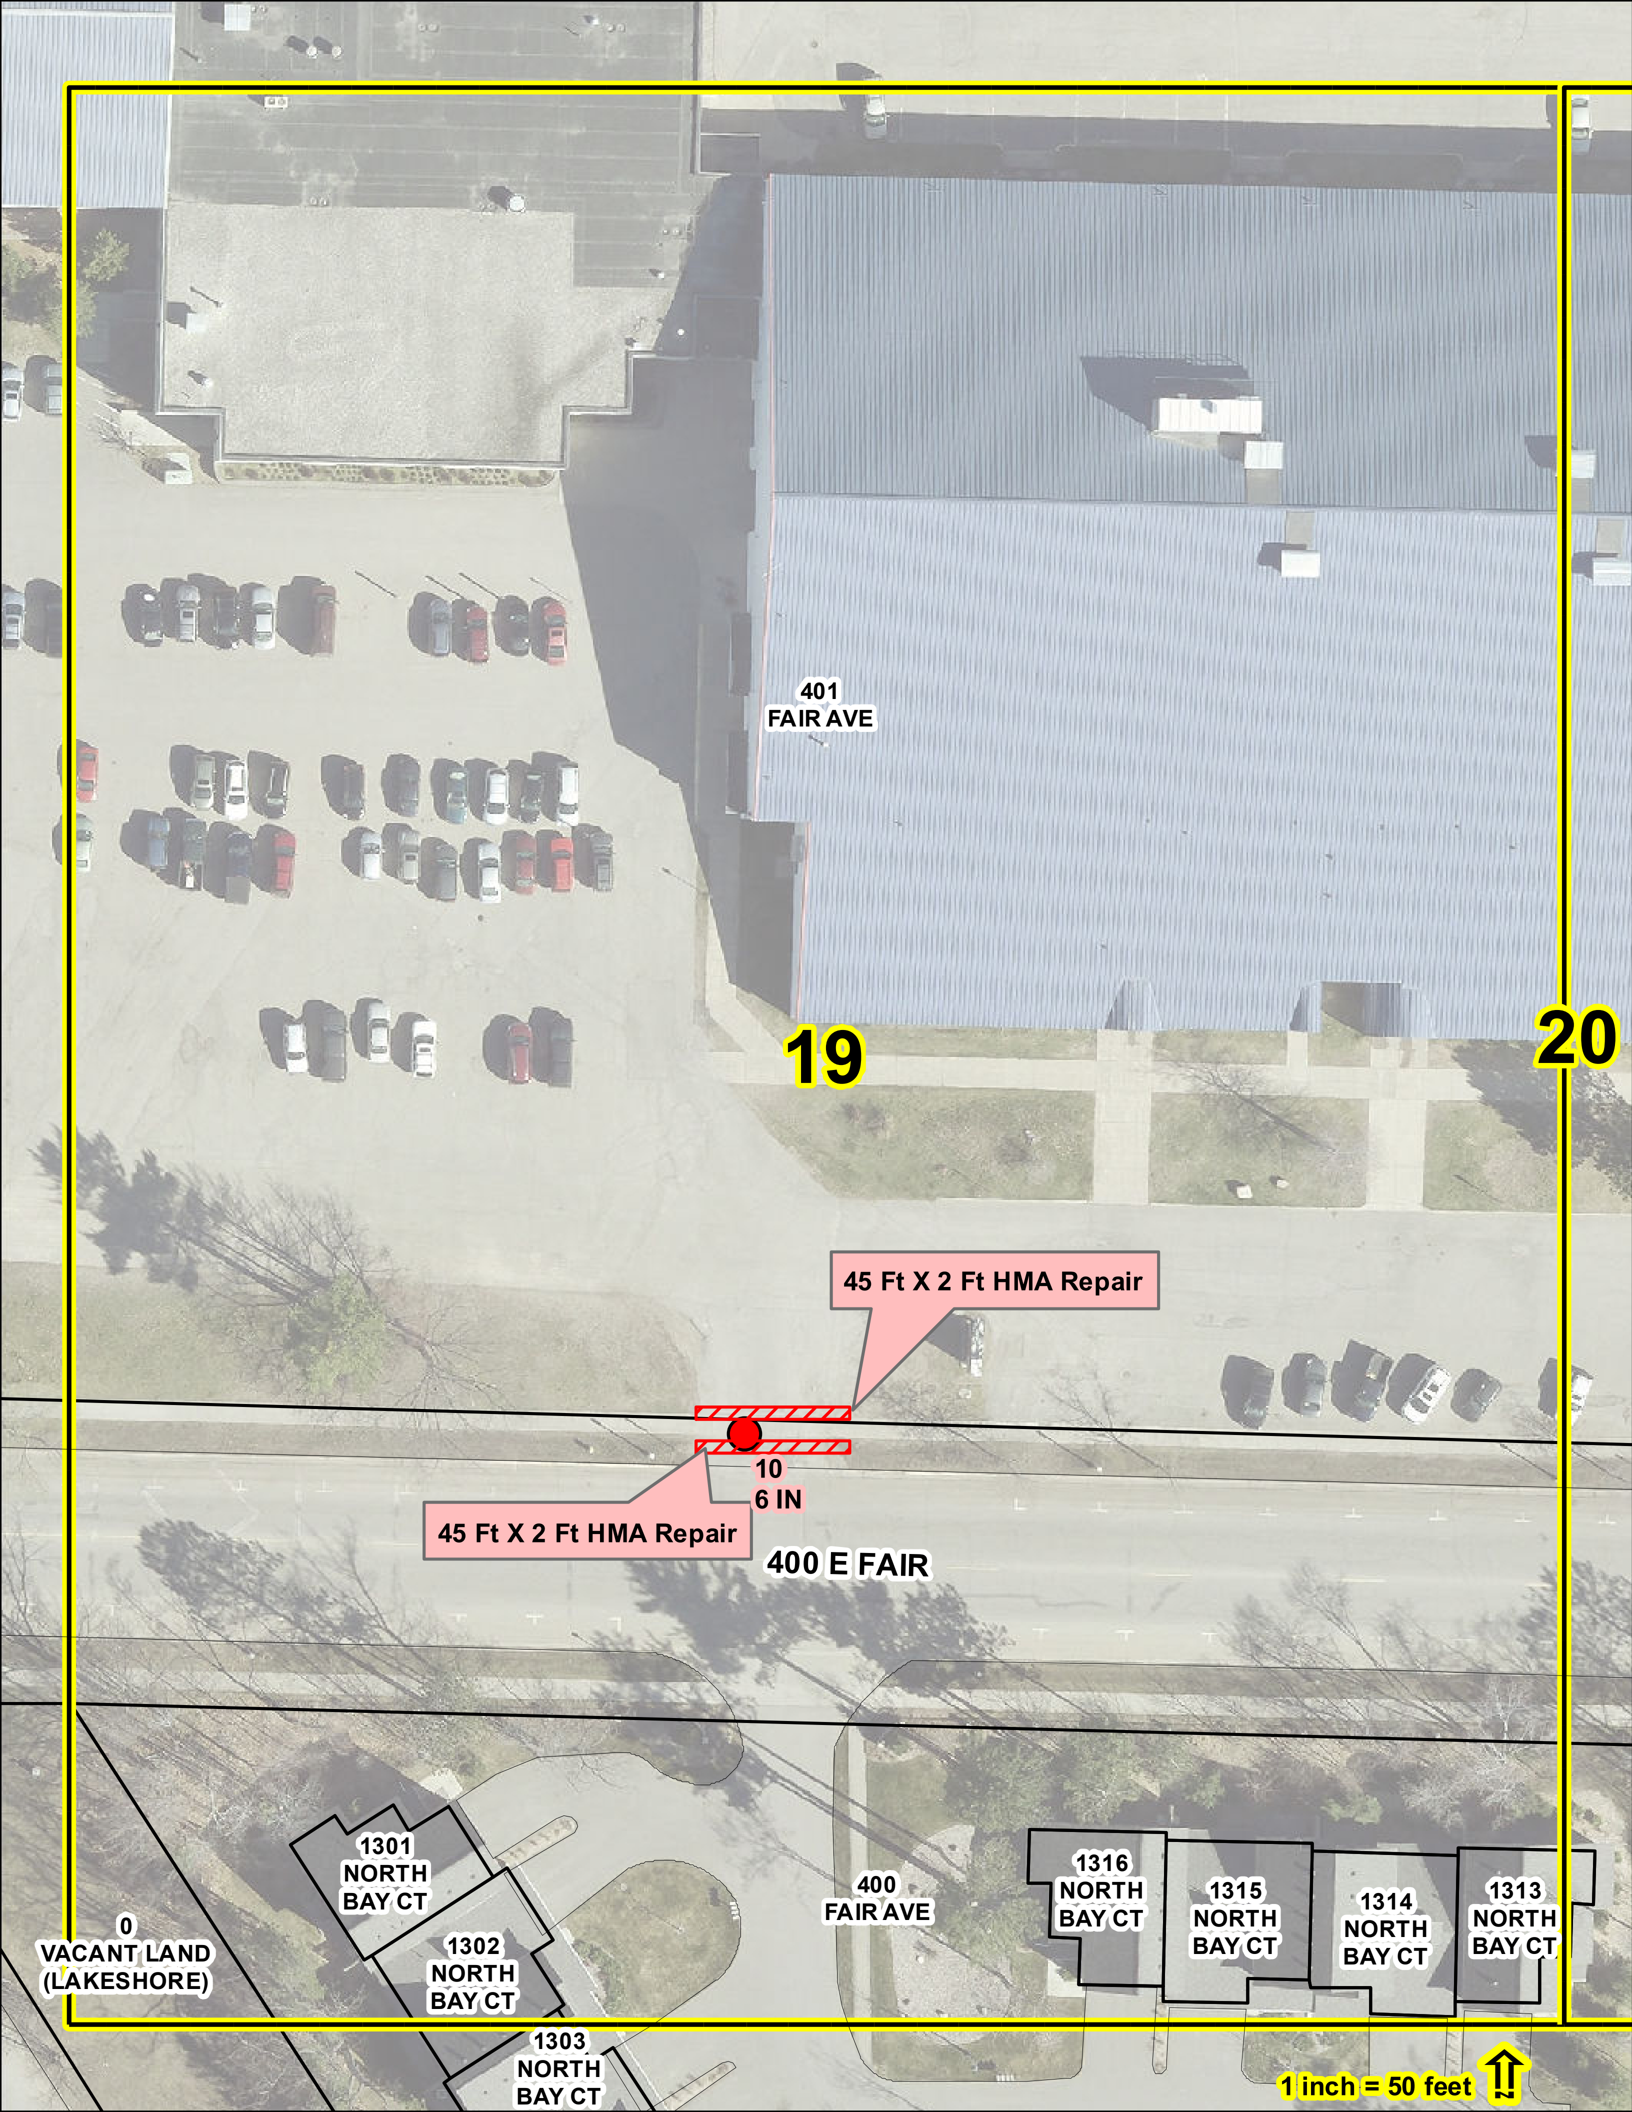

401
FAIR AVE
19
20
45 Ft X 2 Ft HMA Repair
45 Ft X 2 Ft HMA Repair
10
6 IN
400 E FAIR
1301
NORTH
BAY CT
1302
NORTH
BAY CT
1303
NORTH
BAY CT
0
VACANT LAND
(LAKESHORE)
400
FAIR AVE
1316
NORTH
BAY CT
1315
NORTH
BAY CT
1314
NORTH
BAY CT
1313
NORTH
BAY CT
1 inch = 50 feet

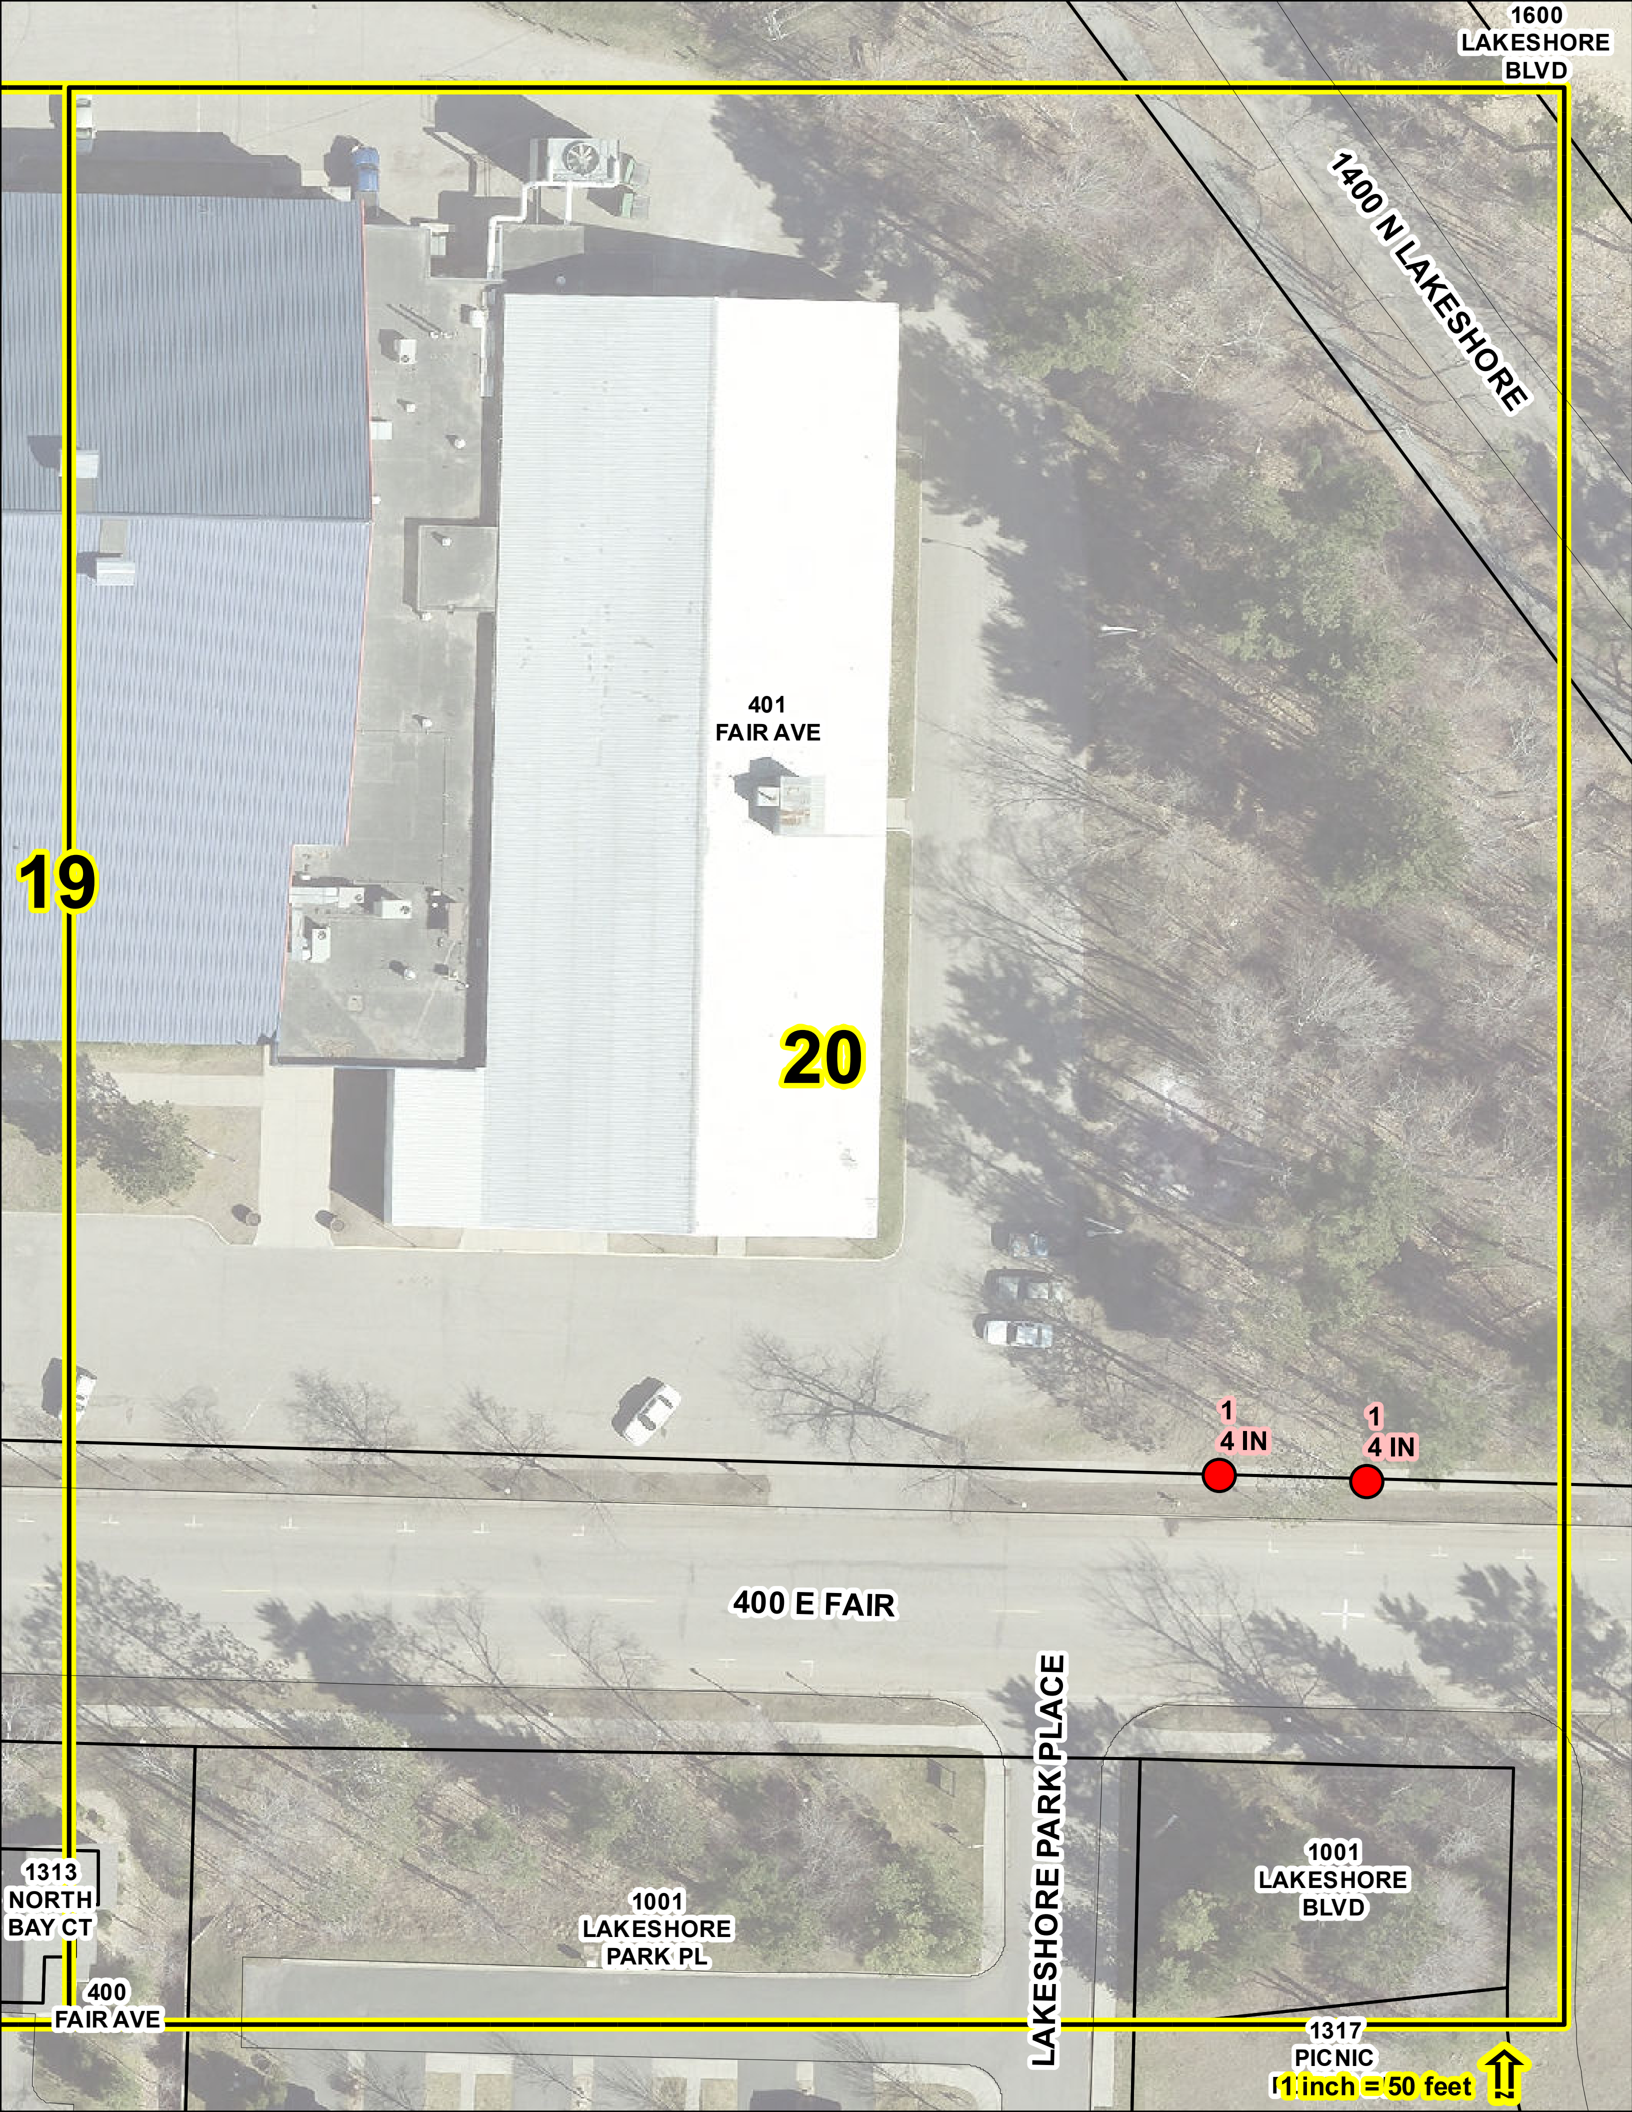
1600
LAKESHORE
BLVD
1400 N LAKESHORE
401
FAIR AVE
19
20
1
4 IN
1
4 IN
400 E FAIR
LAKESHORE PARK PLACE
1313
NORTH
BAY CT
1001
LAKESHORE
PARK PL
1001
LAKESHORE
BLVD
400
FAIR AVE
1317
PICNIC
1 inch = 50 feet

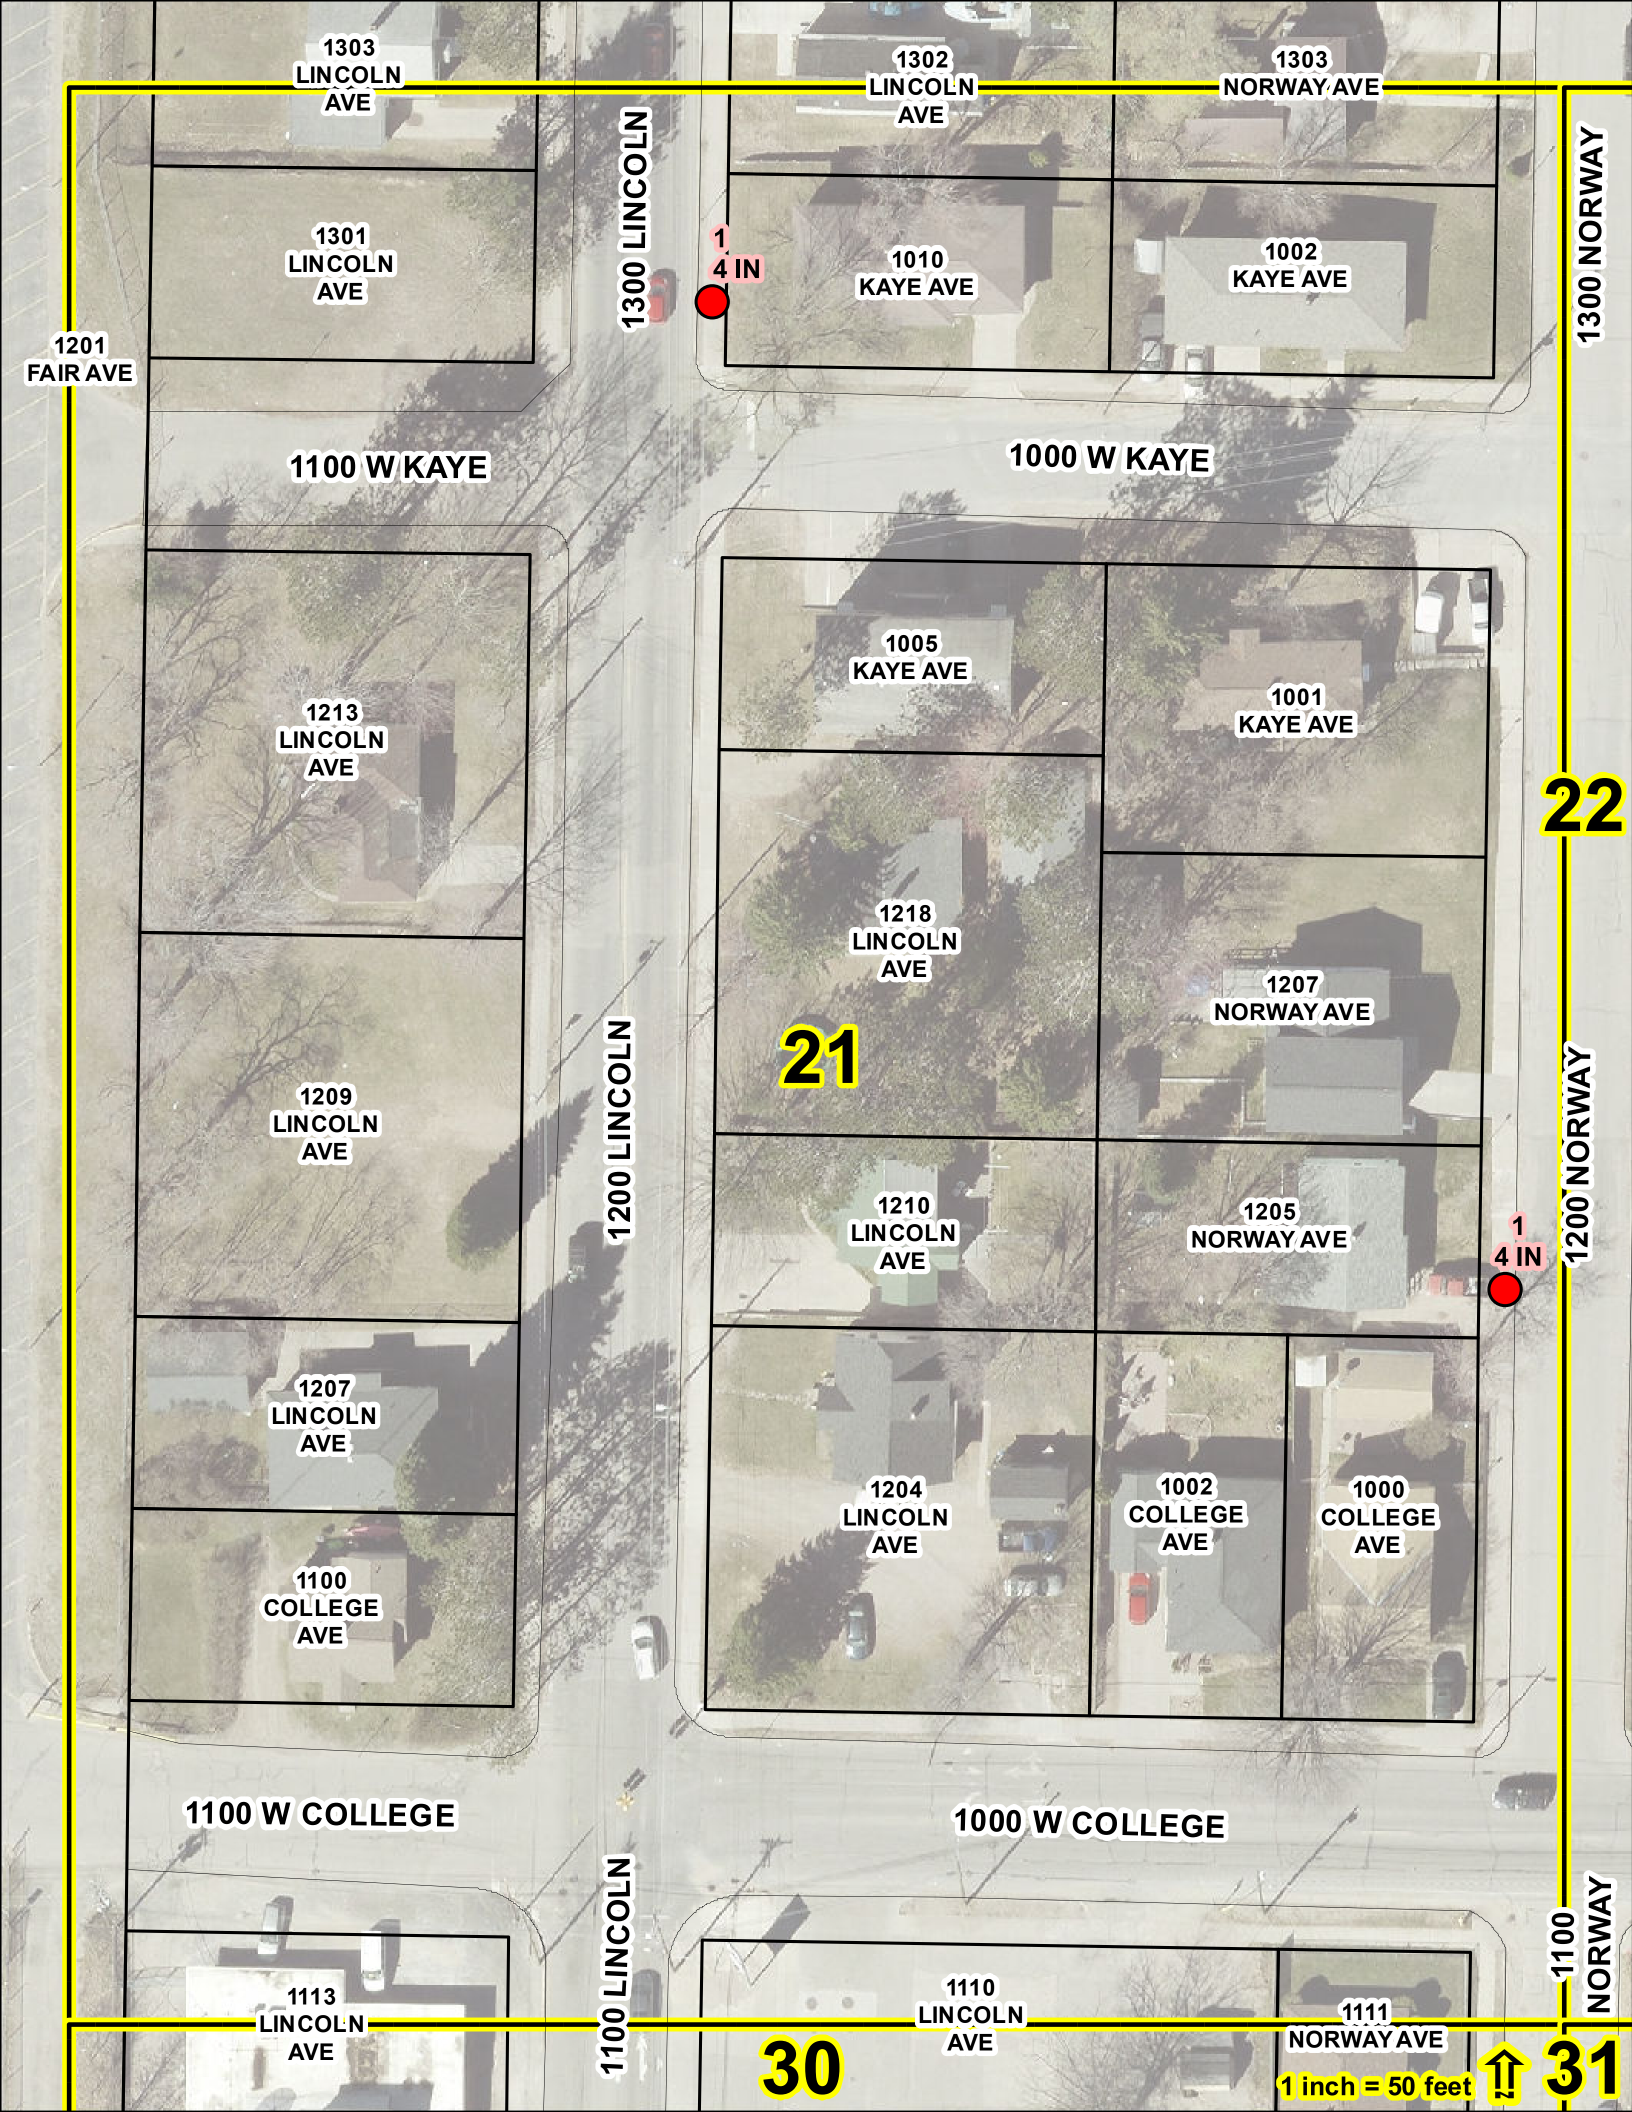
1303
LINCOLN
AVE
1302
LINCOLN
AVE
1303
NORWAY AVE
1300 LINCOLN
1
4 IN
1301
LINCOLN
AVE
1010
KAYE AVE
1002
KAYE AVE
1300 NORWAY
1201
FAIR AVE
1100 W KAYE
1000 W KAYE
1005
KAYE AVE
1001
KAYE AVE
1213
LINCOLN
AVE
22
1218
LINCOLN
AVE
1207
NORWAY AVE
21
1209
LINCOLN
AVE
1200 LINCOLN
1210
LINCOLN
AVE
1205
NORWAY AVE
1
4 IN
1200 NORWAY
1207
LINCOLN
AVE
1204
LINCOLN
AVE
1002
COLLEGE
AVE
1000
COLLEGE
AVE
1100
COLLEGE
AVE
1100 W COLLEGE
1000 W COLLEGE
1100 LINCOLN
1100
NORWAY
1113
LINCOLN
AVE
1110
LINCOLN
AVE
1111
NORWAY AVE
30
1 inch = 50 feet
31

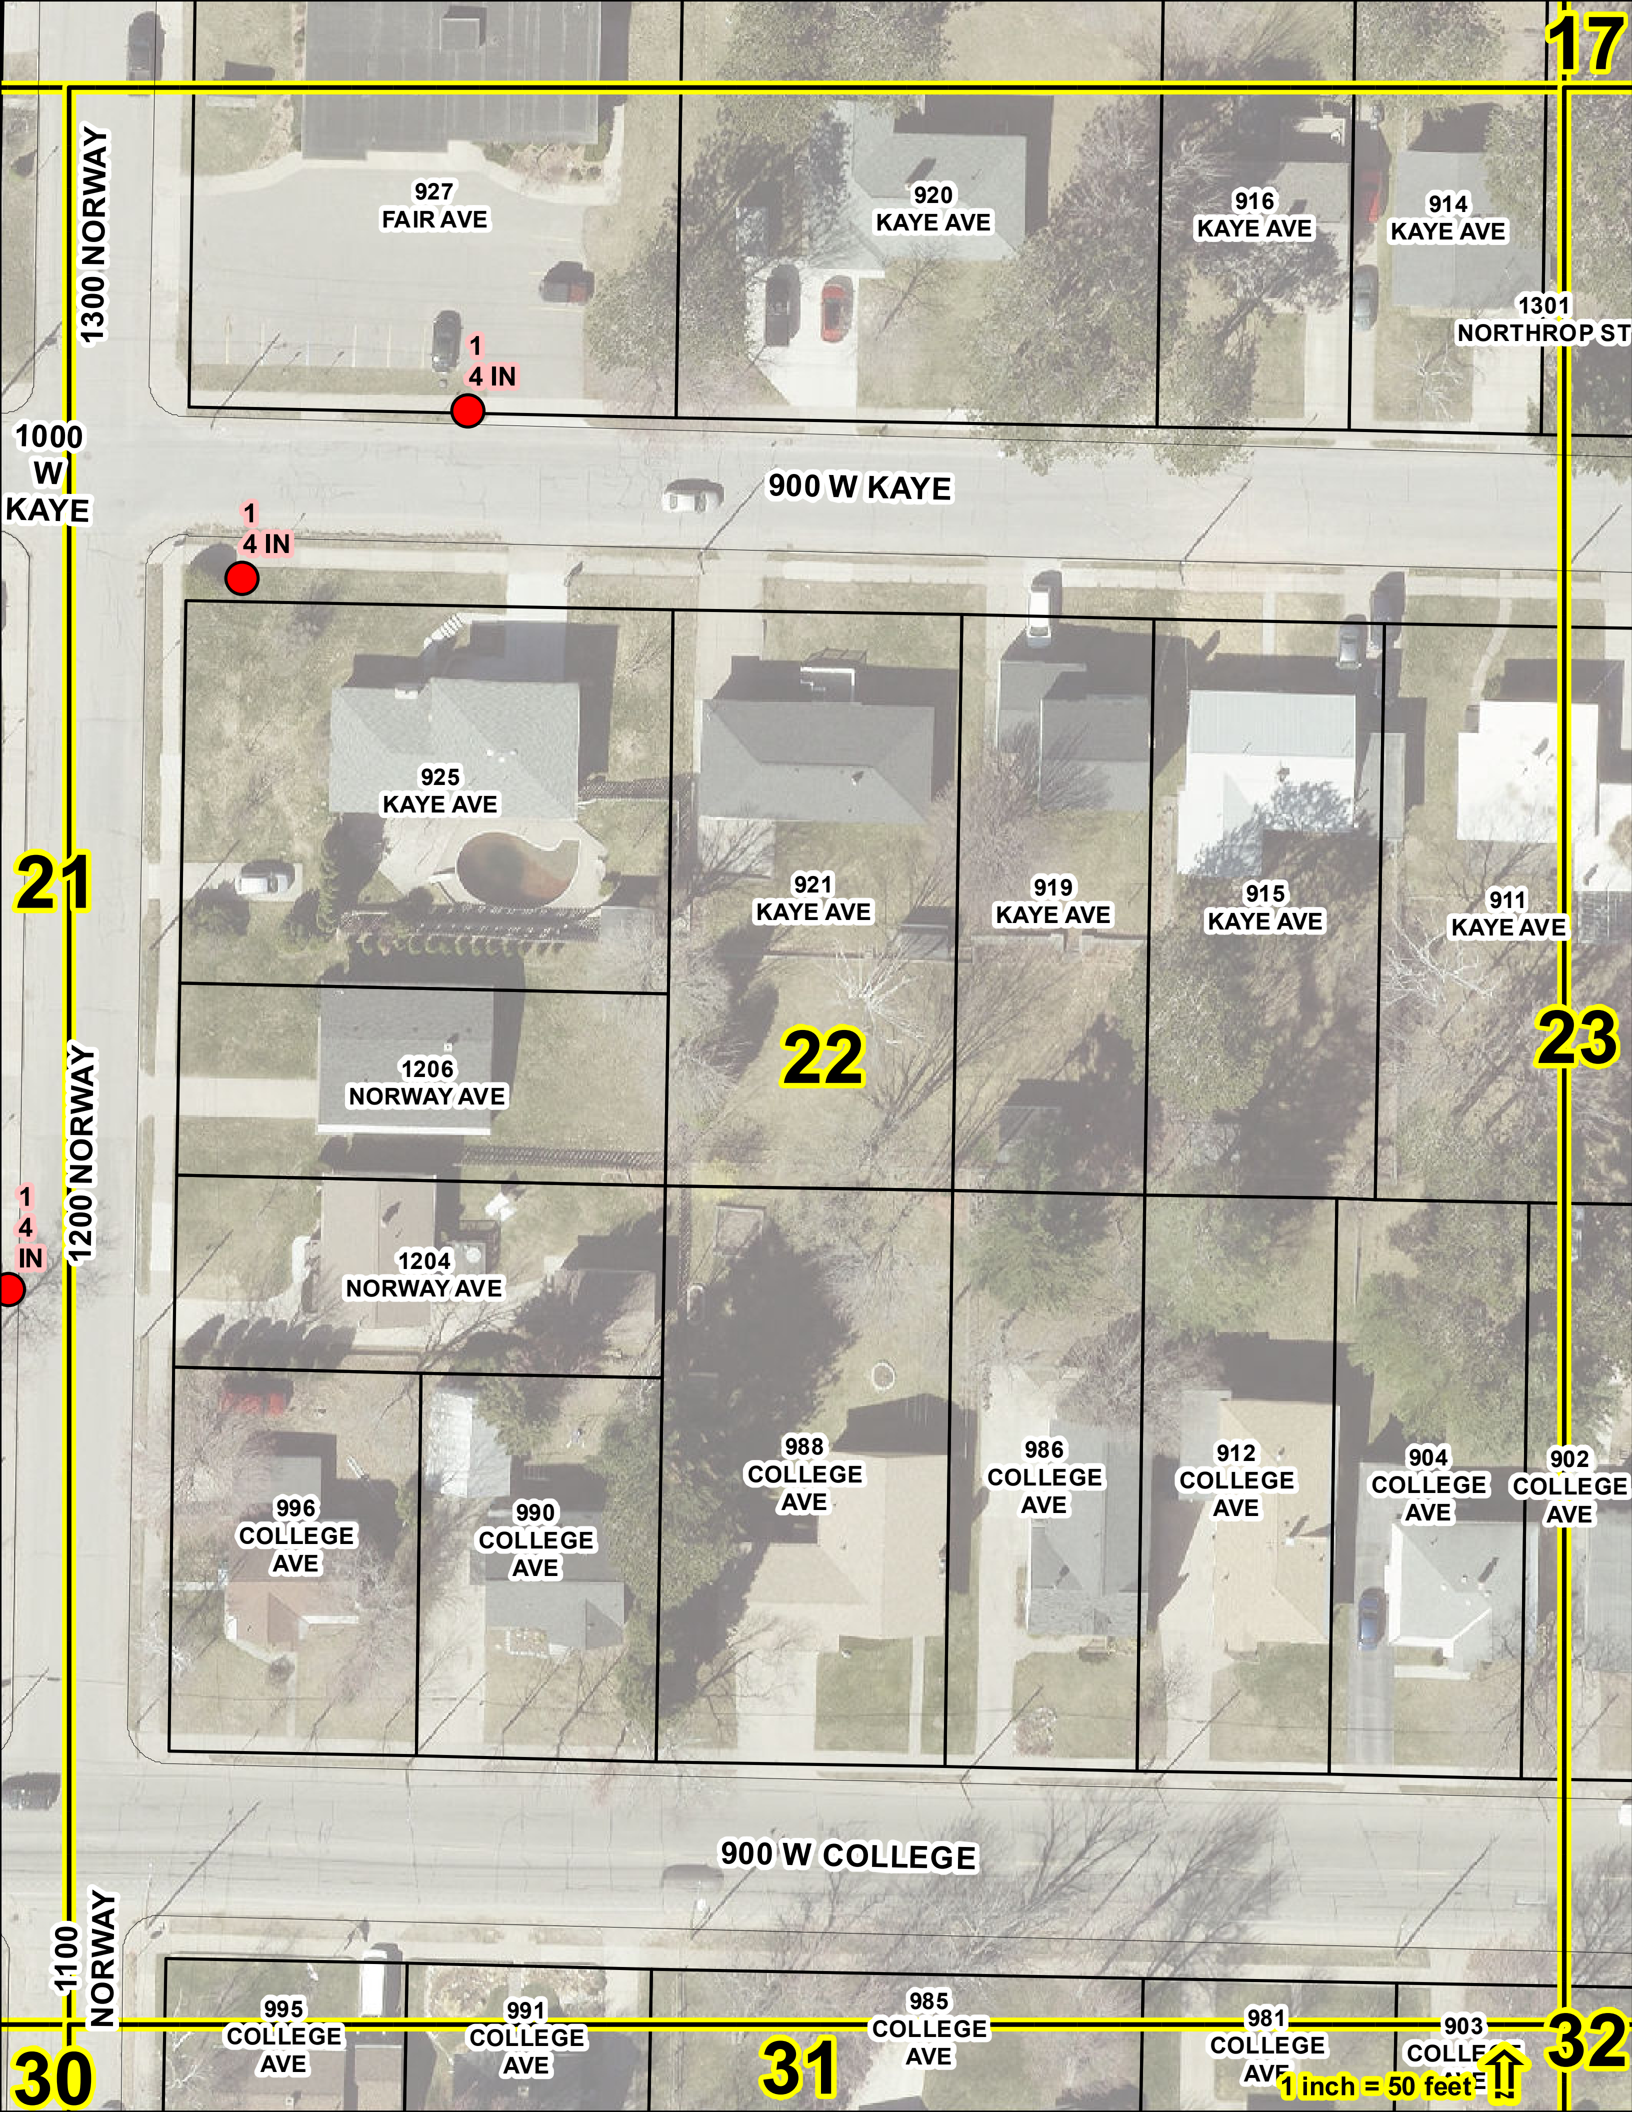
17
927
FAIR AVE
920
KAYE AVE
916
KAYE AVE
914
KAYE AVE
1301
NORTHROP ST
1300 NORWAY
1
4 IN
1000
W
KAYE
900 W KAYE
1
4 IN
925
KAYE AVE
921
KAYE AVE
919
KAYE AVE
915
KAYE AVE
911
KAYE AVE
21
22
23
1206
NORWAY AVE
1200 NORWAY
1
4
IN
1204
NORWAY AVE
996
COLLEGE
AVE
990
COLLEGE
AVE
988
COLLEGE
AVE
986
COLLEGE
AVE
912
COLLEGE
AVE
904
COLLEGE
AVE
902
COLLEGE
AVE
900 W COLLEGE
1100
NORWAY
995
COLLEGE
AVE
991
COLLEGE
AVE
985
COLLEGE
AVE
981
COLLEGE
AVE
903
30
31
32
1 inch = 50 feet

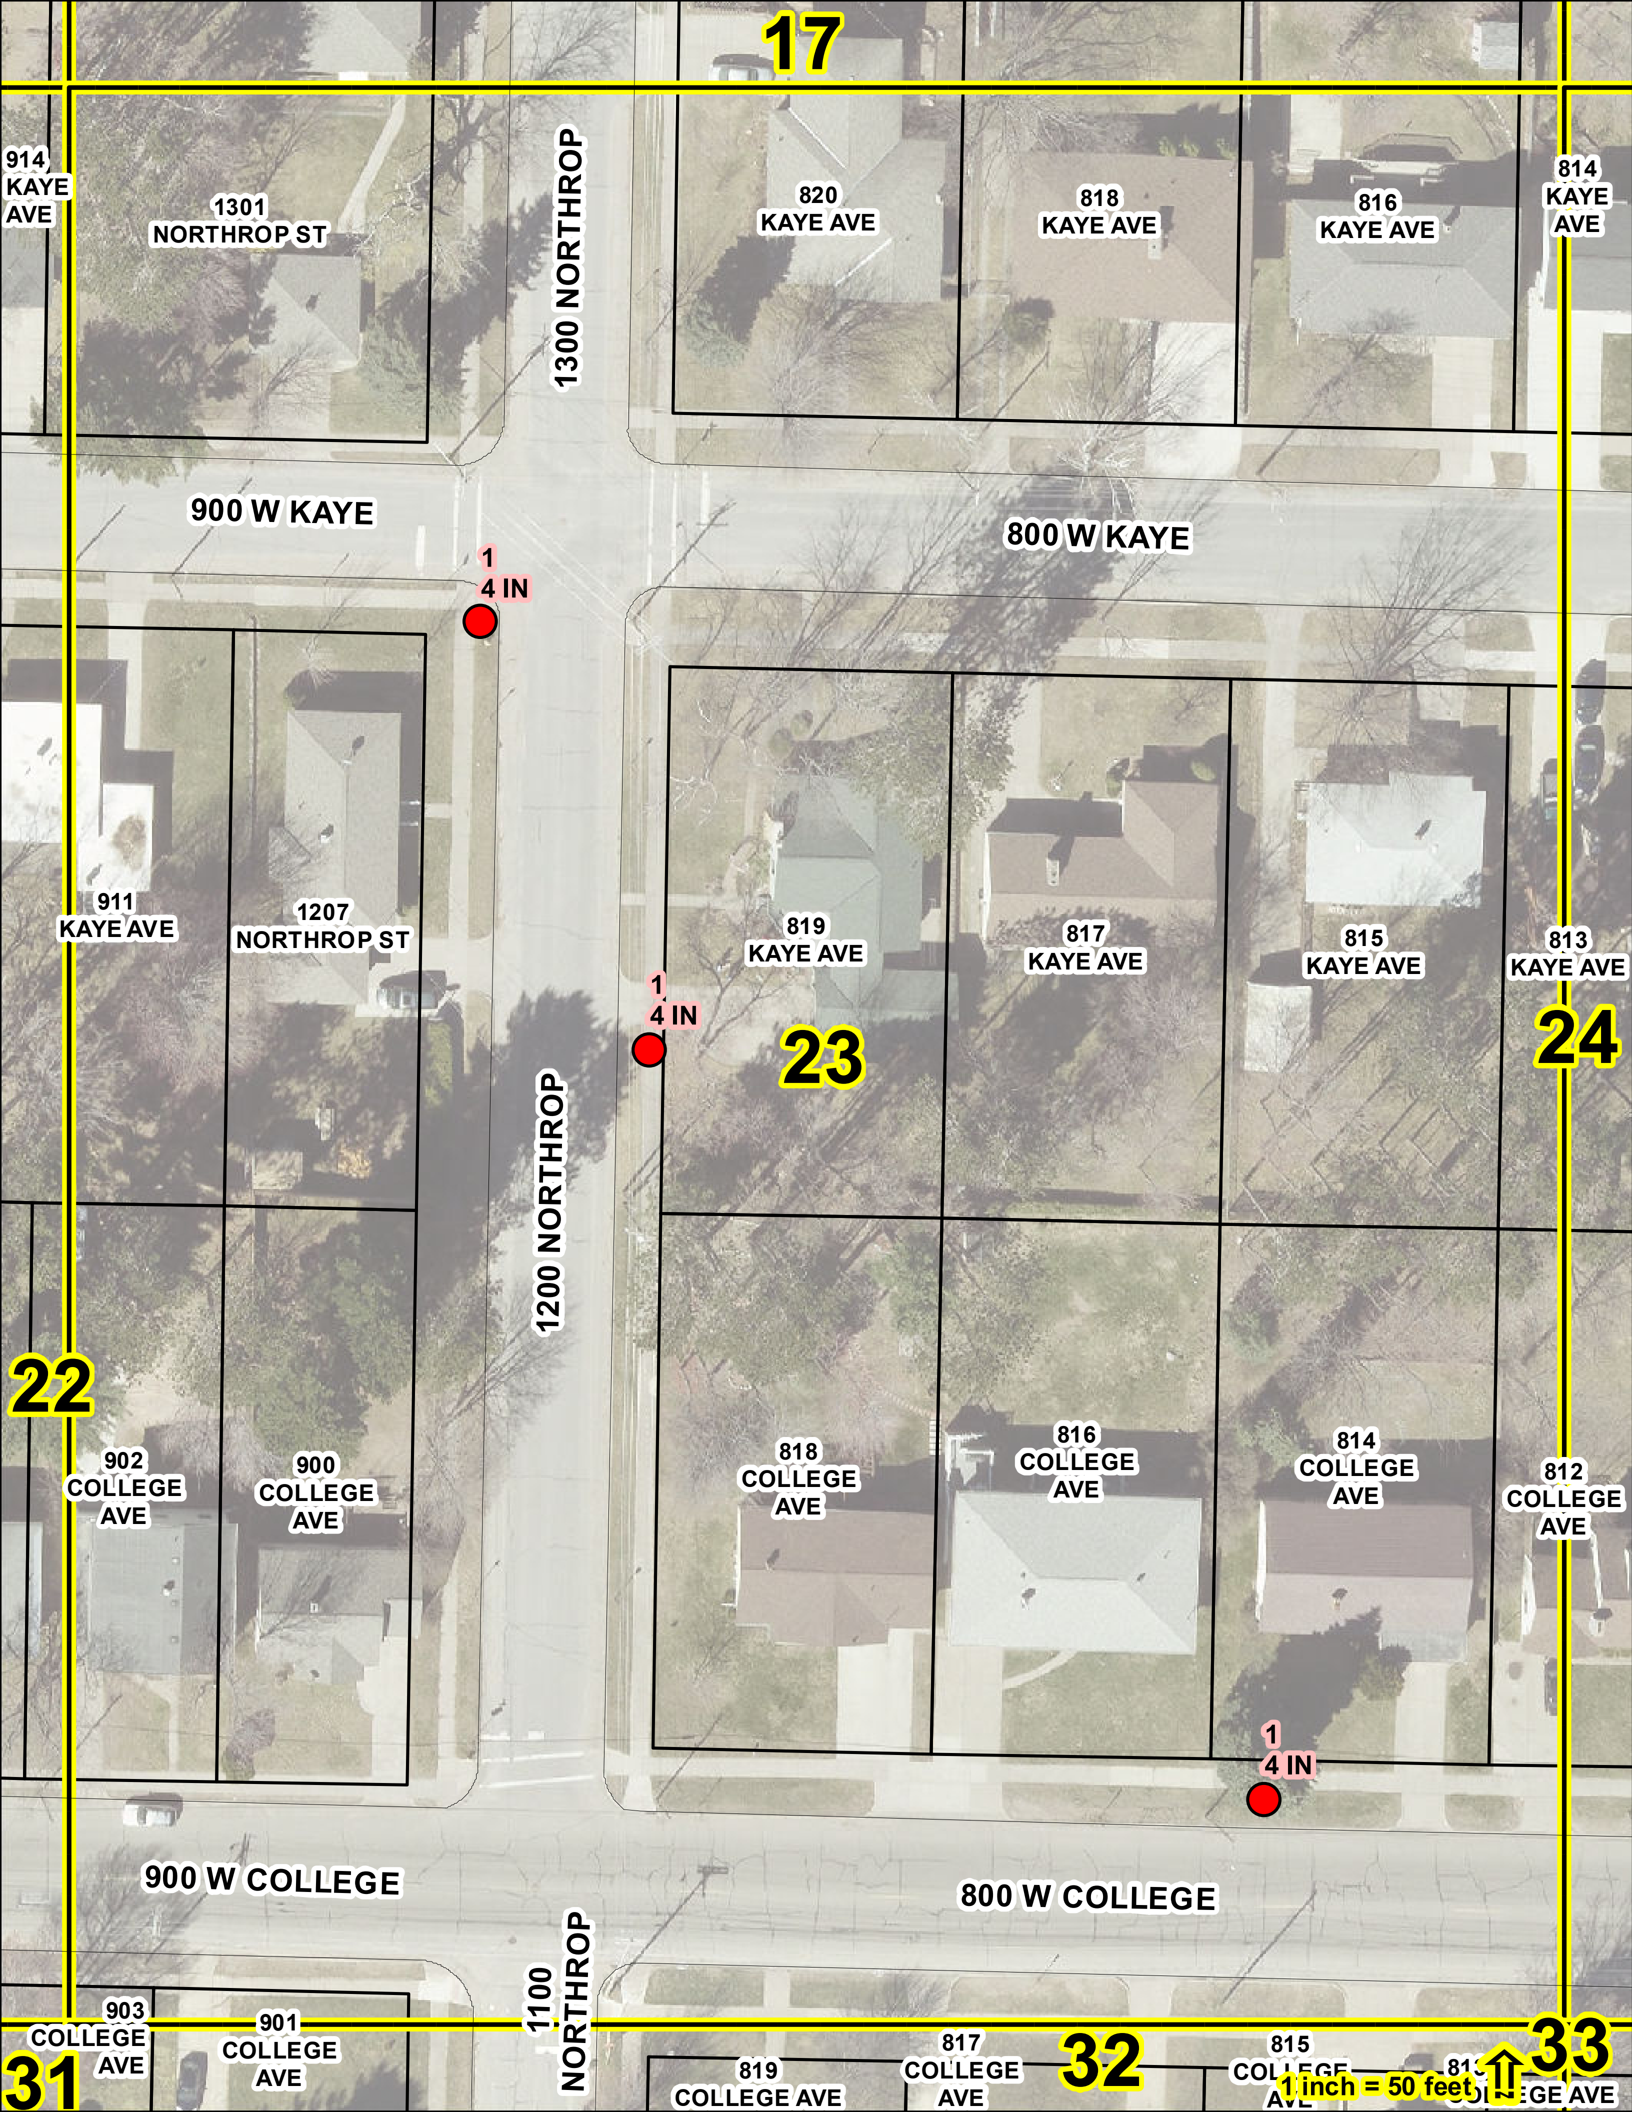
17
914 KAYE AVE
1301 NORTHROP ST
1300 NORTHROP
820 KAYE AVE
818 KAYE AVE
816 KAYE AVE
814 KAYE AVE
900 W KAYE
800 W KAYE
1
4 IN
911 KAYE AVE
1207 NORTHROP ST
819 KAYE AVE
817 KAYE AVE
815 KAYE AVE
813 KAYE AVE
1
4 IN
23
24
1200 NORTHROP
22
902 COLLEGE AVE
900 COLLEGE AVE
818 COLLEGE AVE
816 COLLEGE AVE
814 COLLEGE AVE
812 COLLEGE AVE
1
4 IN
900 W COLLEGE
800 W COLLEGE
1100 NORTHROP
903 COLLEGE AVE
901 COLLEGE AVE
819 COLLEGE AVE
817 COLLEGE AVE
32
815
33
31
1 inch = 50 feet

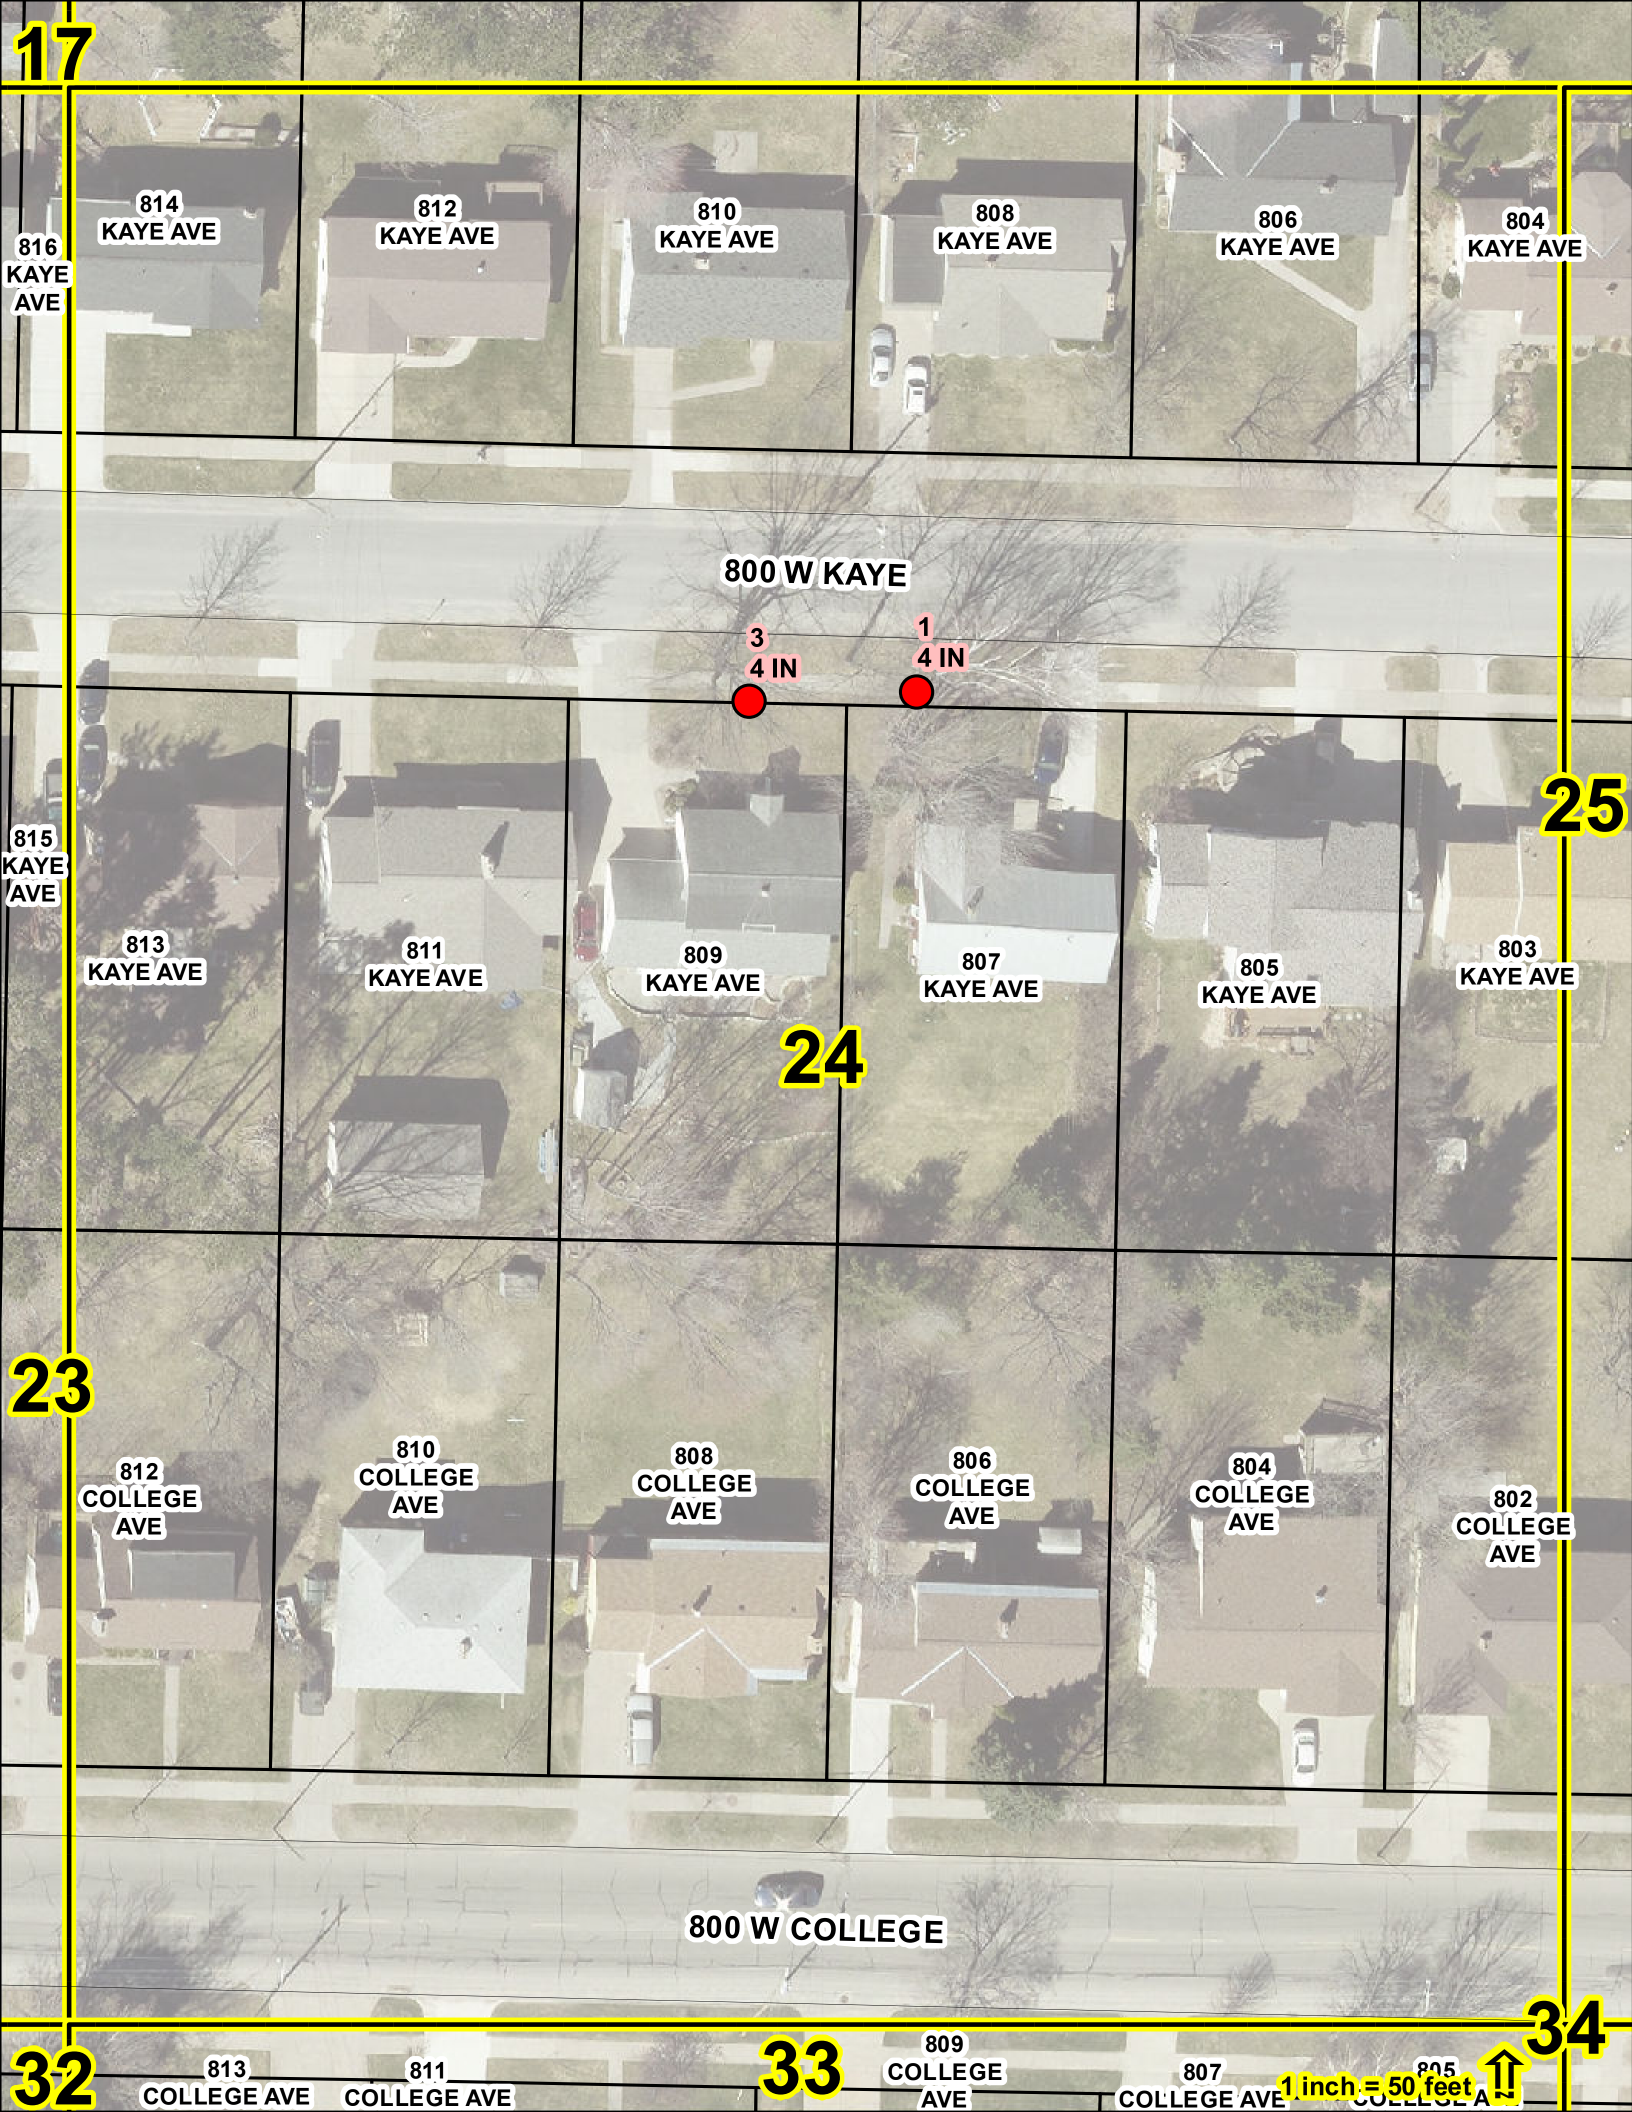
17
814 KAYE AVE
812 KAYE AVE
810 KAYE AVE
808 KAYE AVE
806 KAYE AVE
804 KAYE AVE
816 KAYE AVE
800 W KAYE
3 4 IN
1 4 IN
25
815 KAYE AVE
813 KAYE AVE
811 KAYE AVE
809 KAYE AVE
807 KAYE AVE
805 KAYE AVE
803 KAYE AVE
24
23
812 COLLEGE AVE
810 COLLEGE AVE
808 COLLEGE AVE
806 COLLEGE AVE
804 COLLEGE AVE
802 COLLEGE AVE
800 W COLLEGE
34
32
33
813 COLLEGE AVE
811 COLLEGE AVE
809 COLLEGE AVE
807 COLLEGE AVE
1 inch = 50 feet

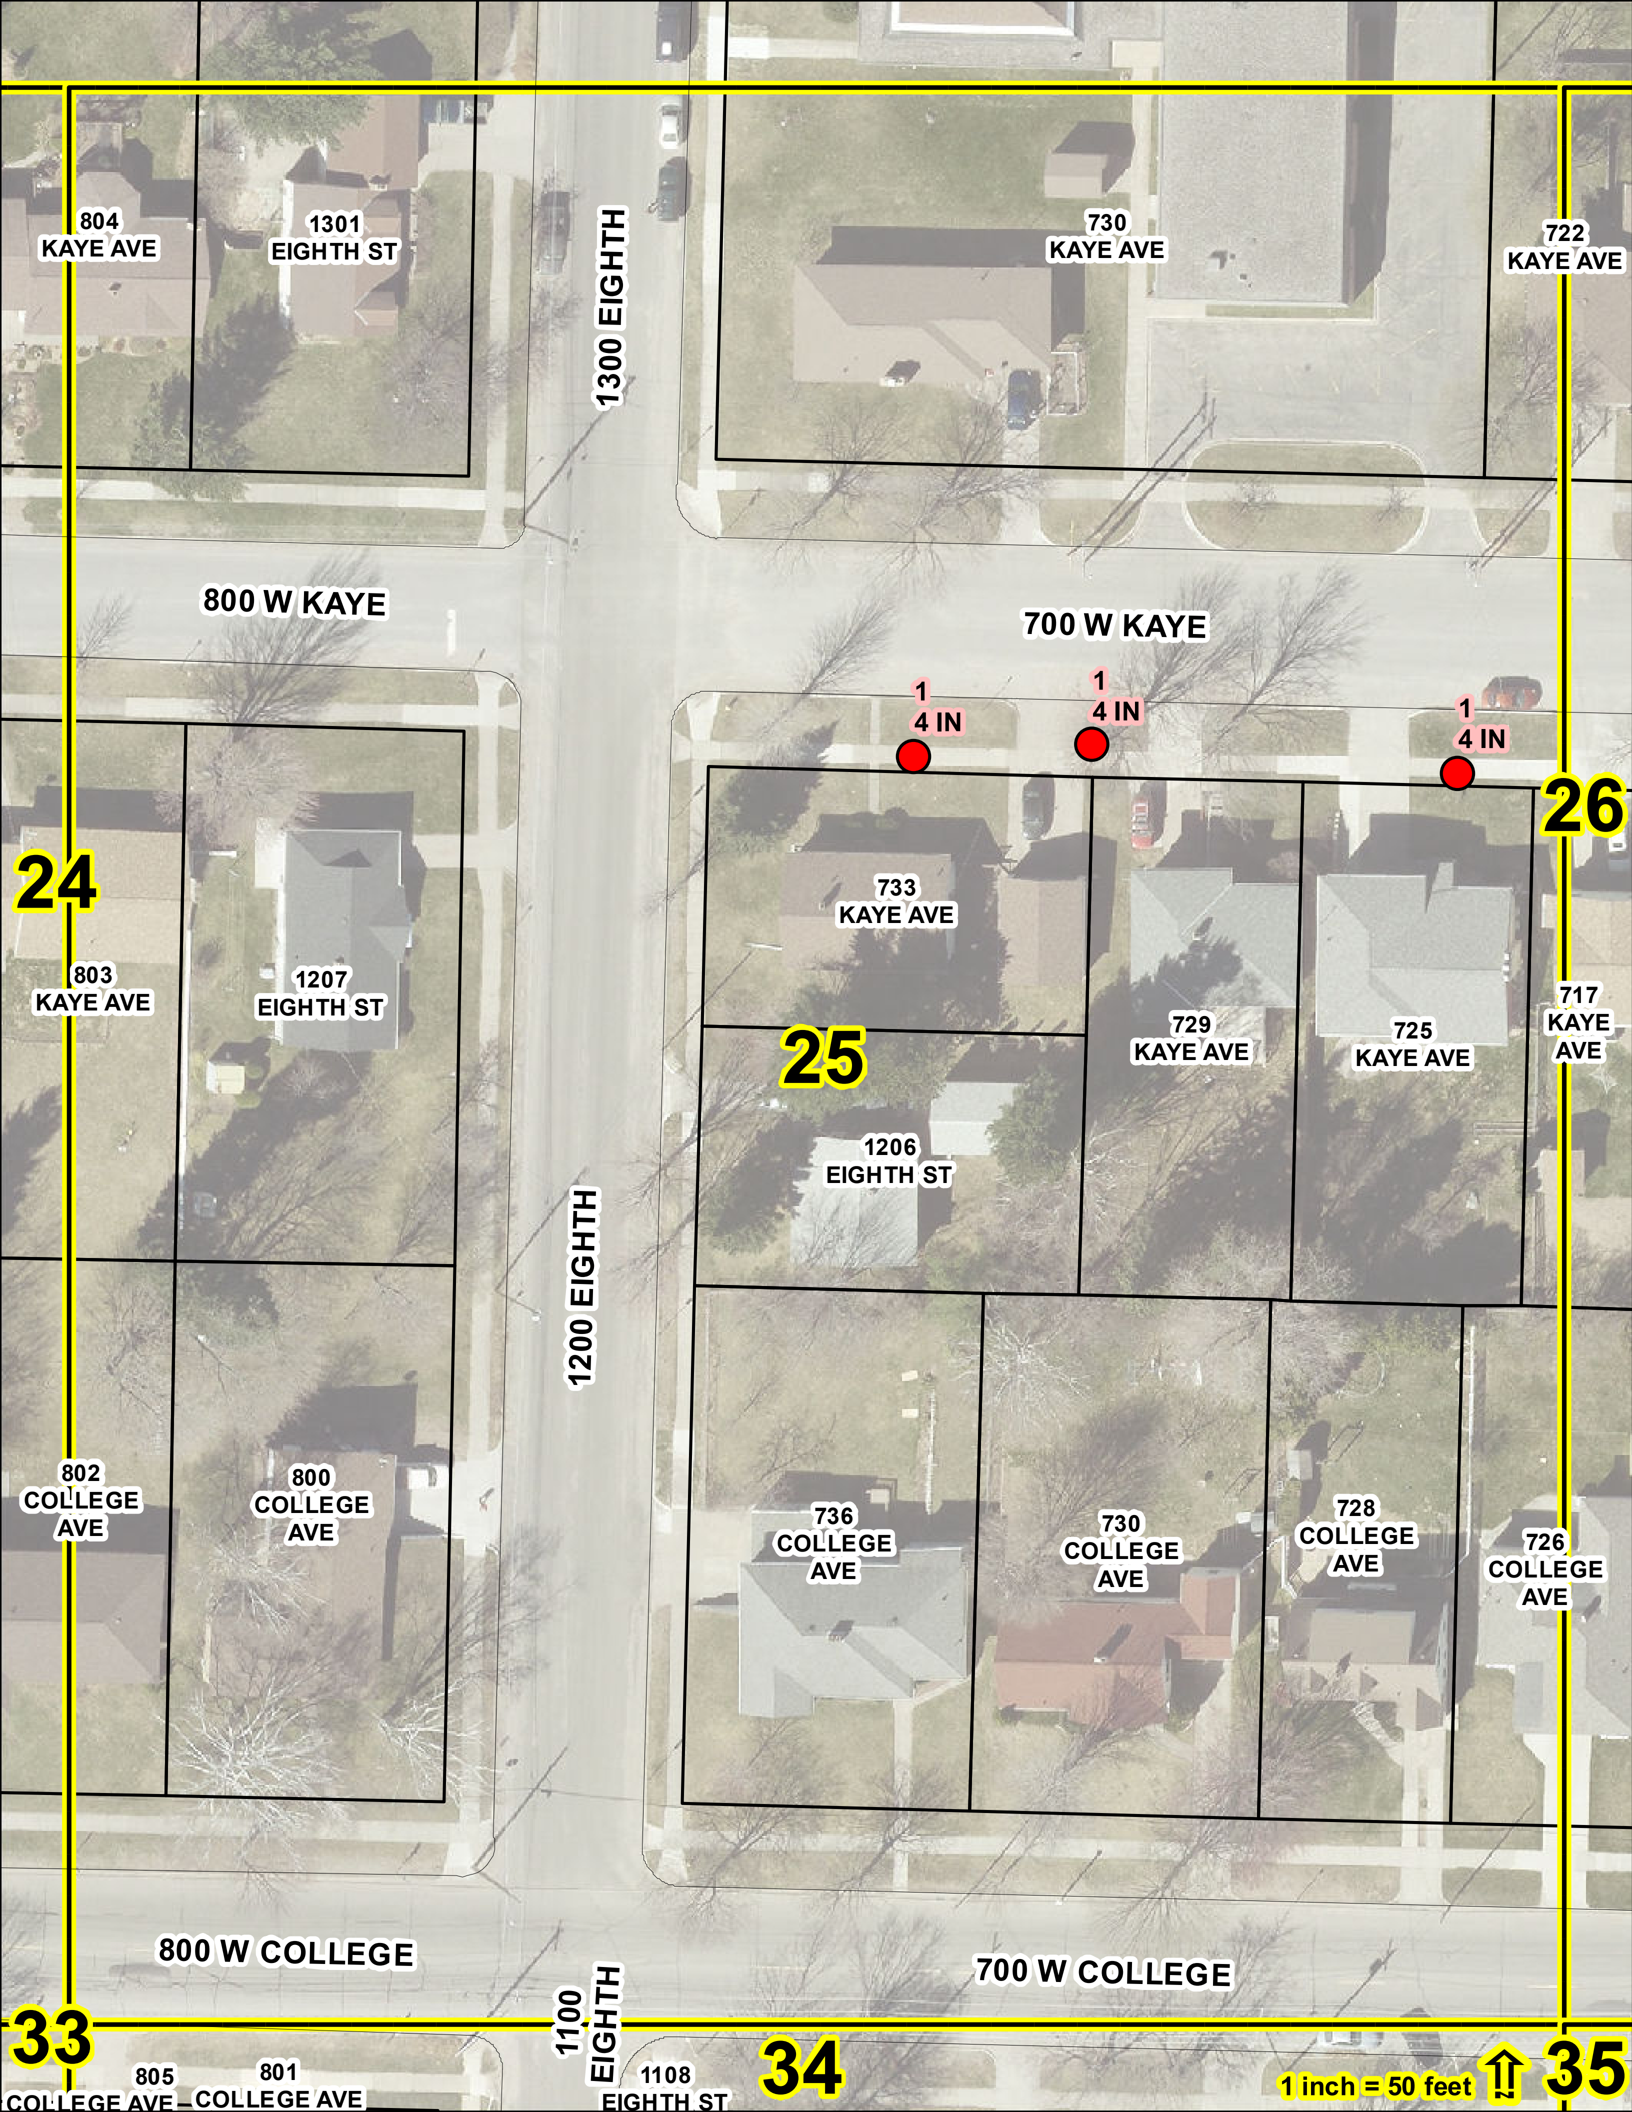
804 KAYE AVE
1301 EIGHTH ST
1300 EIGHTH
730 KAYE AVE
722 KAYE AVE
800 W KAYE
700 W KAYE
1
4 IN
1
4 IN
1
4 IN
26
24
733 KAYE AVE
803 KAYE AVE
1207 EIGHTH ST
729 KAYE AVE
725 KAYE AVE
717 KAYE AVE
25
1206 EIGHTH ST
1200 EIGHTH
802 COLLEGE AVE
800 COLLEGE AVE
736 COLLEGE AVE
730 COLLEGE AVE
728 COLLEGE AVE
726 COLLEGE AVE
800 W COLLEGE
700 W COLLEGE
33
1100 EIGHTH
34
35
805 COLLEGE AVE
801 COLLEGE AVE
1108 EIGHTH ST
1 inch = 50 feet

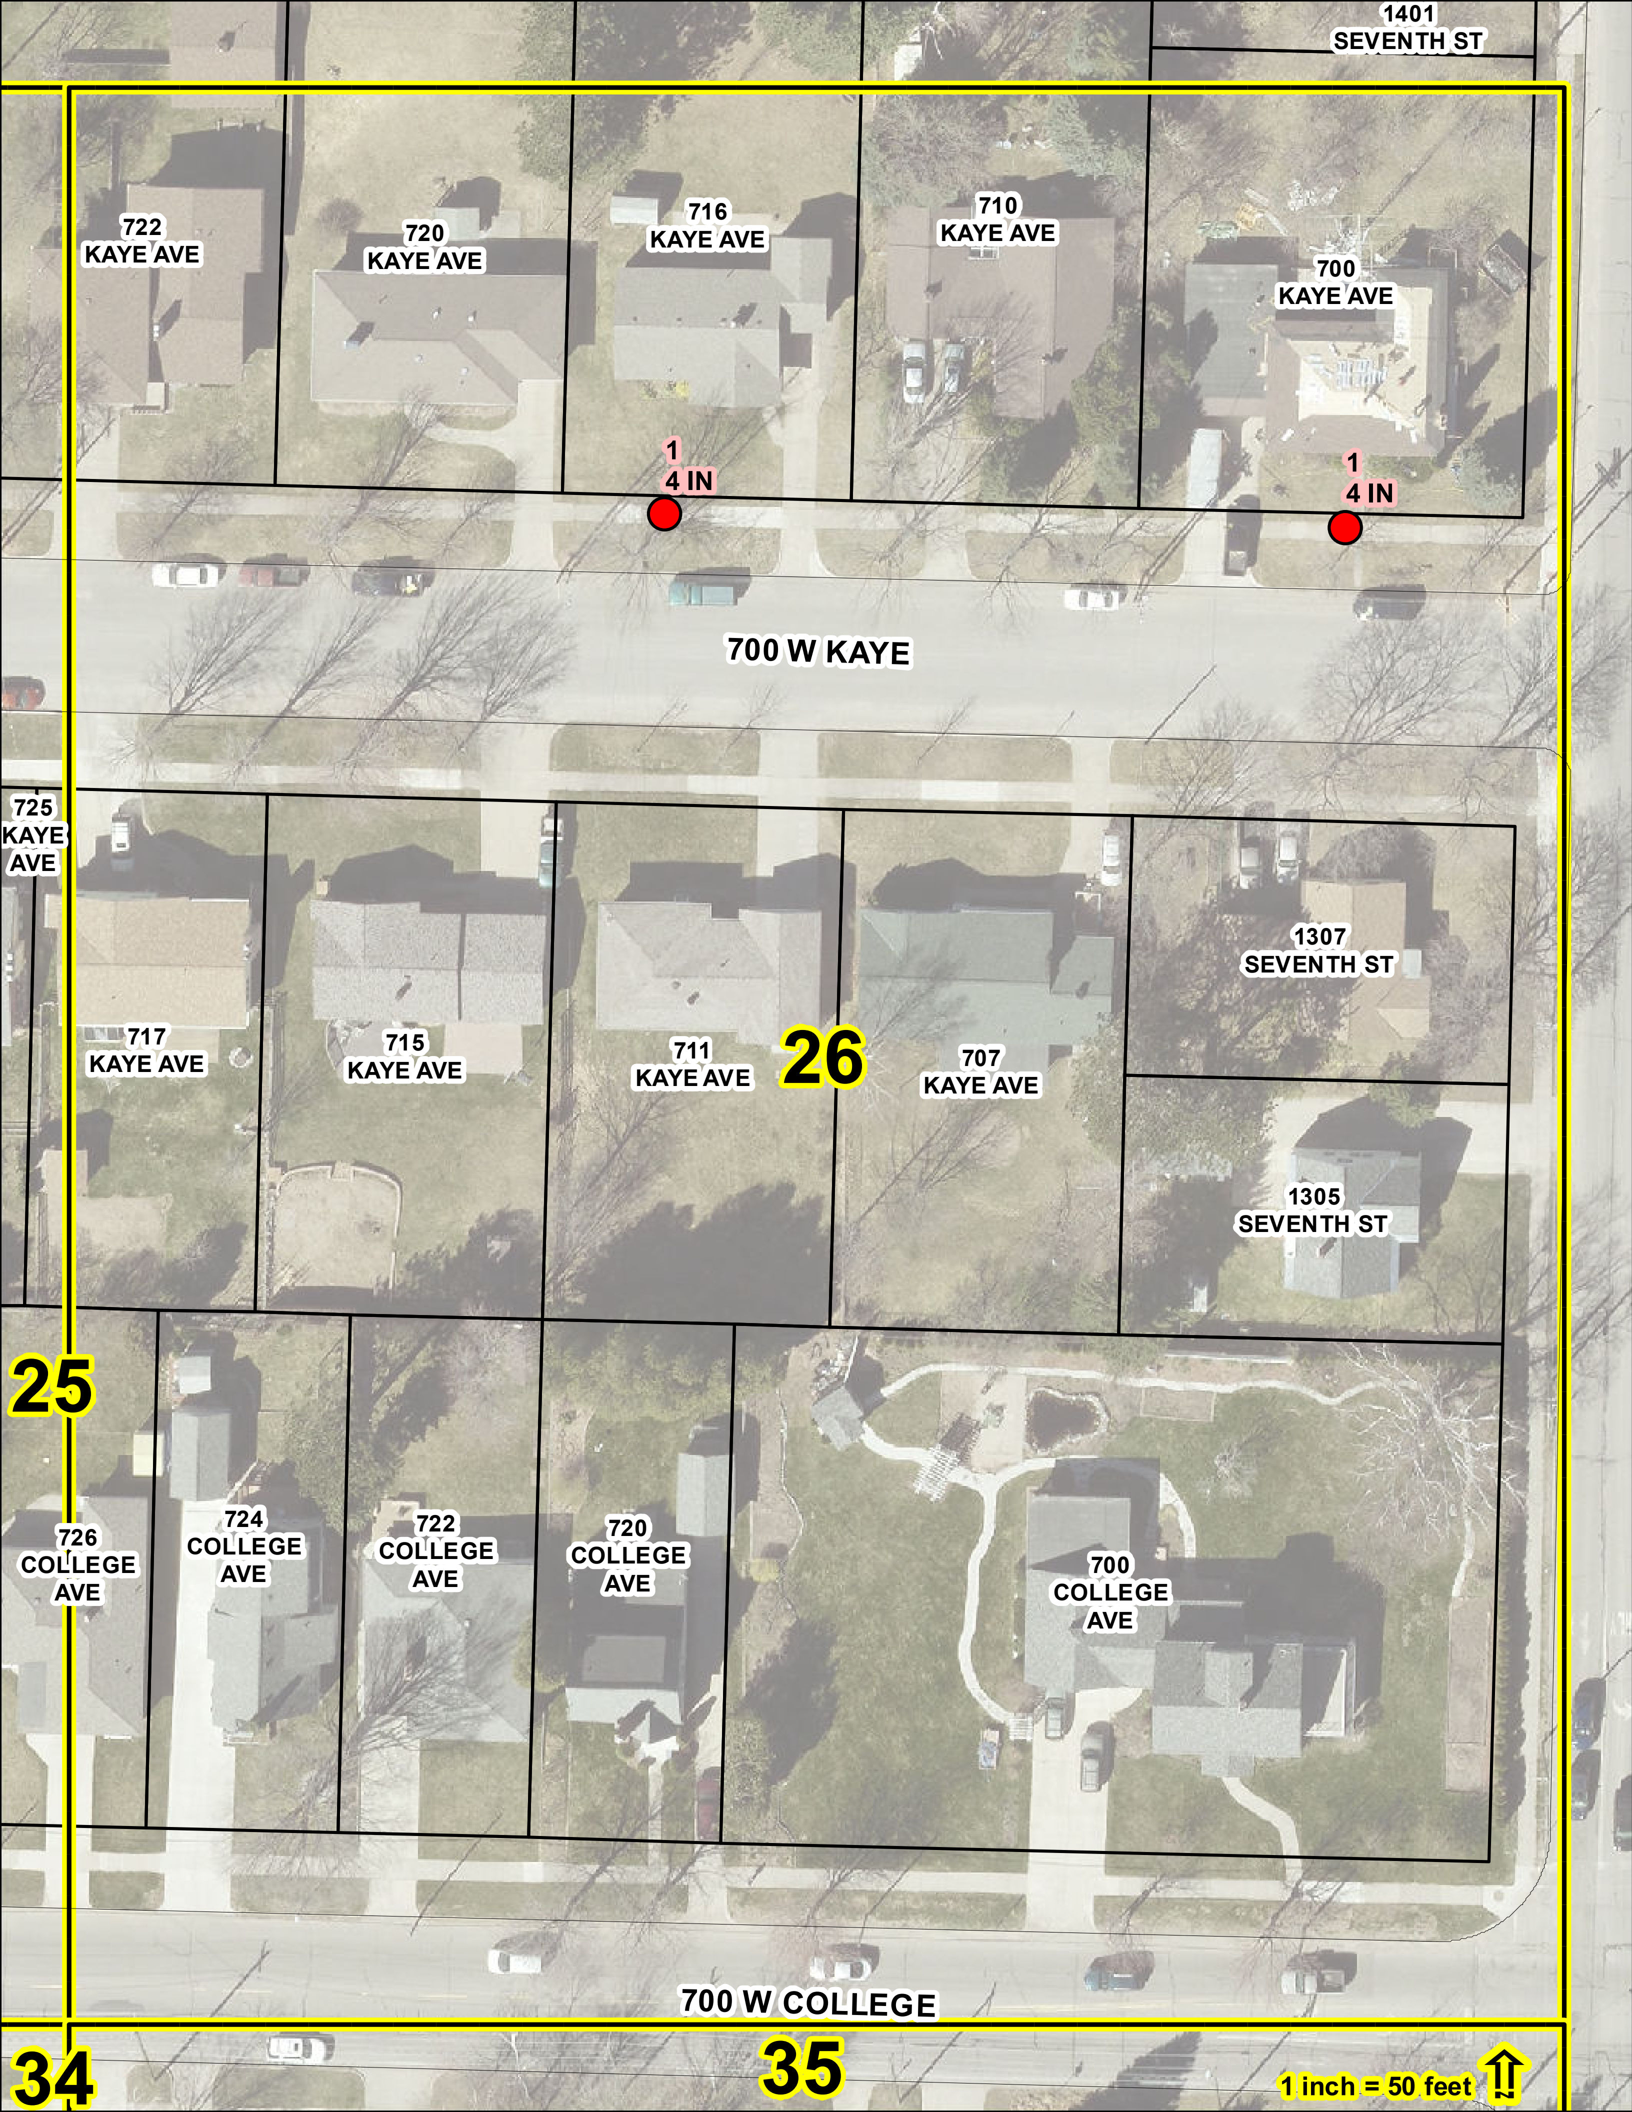
1401 SEVENTH ST
722 KAYE AVE
720 KAYE AVE
716 KAYE AVE
710 KAYE AVE
700 KAYE AVE
1
4 IN
1
4 IN
700 W KAYE
725 KAYE AVE
717 KAYE AVE
715 KAYE AVE
711 KAYE AVE
26
707 KAYE AVE
1307 SEVENTH ST
1305 SEVENTH ST
25
726 COLLEGE AVE
724 COLLEGE AVE
722 COLLEGE AVE
720 COLLEGE AVE
700 COLLEGE AVE
700 W COLLEGE
34
35
1 inch = 50 feet

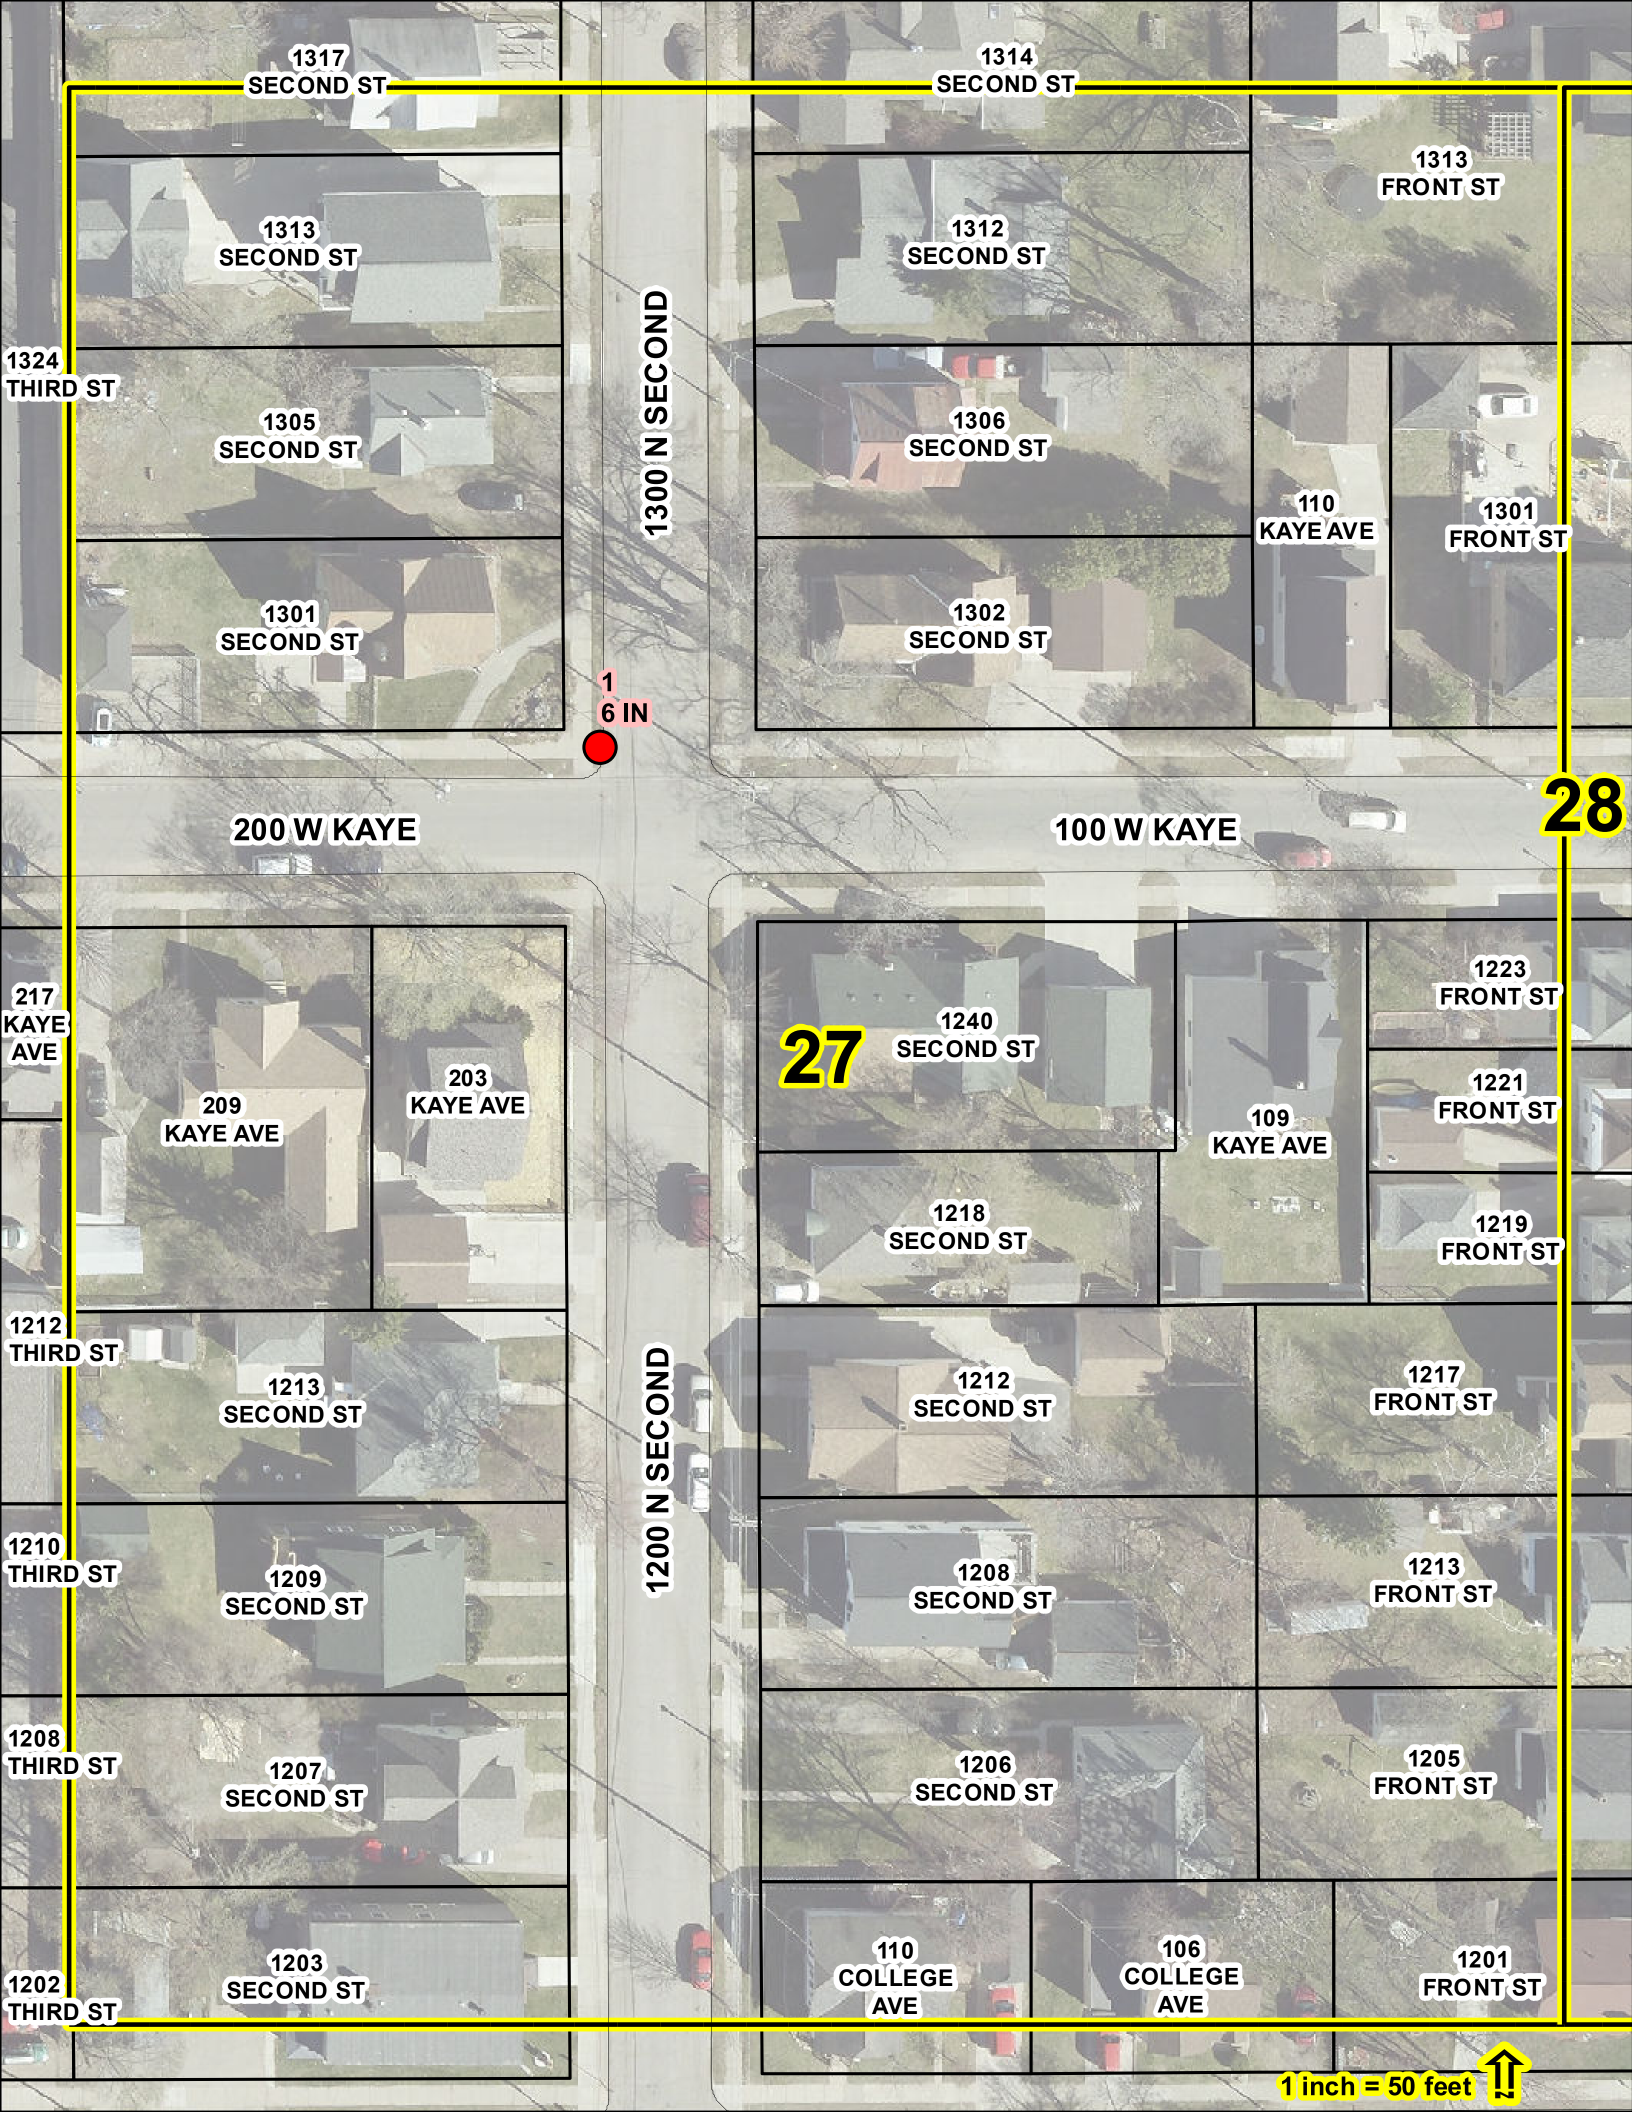

1317 SECOND ST
1314 SECOND ST
1313 FRONT ST
1313 SECOND ST
1312 SECOND ST
1324 THIRD ST
1305 SECOND ST
1306 SECOND ST
1300 N SECOND
110 KAYE AVE
1301 FRONT ST
1301 SECOND ST
1302 SECOND ST
1
6 IN
200 W KAYE
100 W KAYE
28
217 KAYE AVE
1223 FRONT ST
1240 SECOND ST
27
203 KAYE AVE
209 KAYE AVE
1221 FRONT ST
109 KAYE AVE
1218 SECOND ST
1219 FRONT ST
1212 THIRD ST
1212 SECOND ST
1217 FRONT ST
1213 SECOND ST
1200 N SECOND
1210 THIRD ST
1209 SECOND ST
1208 SECOND ST
1213 FRONT ST
1208 THIRD ST
1207 SECOND ST
1206 SECOND ST
1205 FRONT ST
1202 THIRD ST
1203 SECOND ST
110 COLLEGE AVE
106 COLLEGE AVE
1201 FRONT ST
1 inch = 50 feet

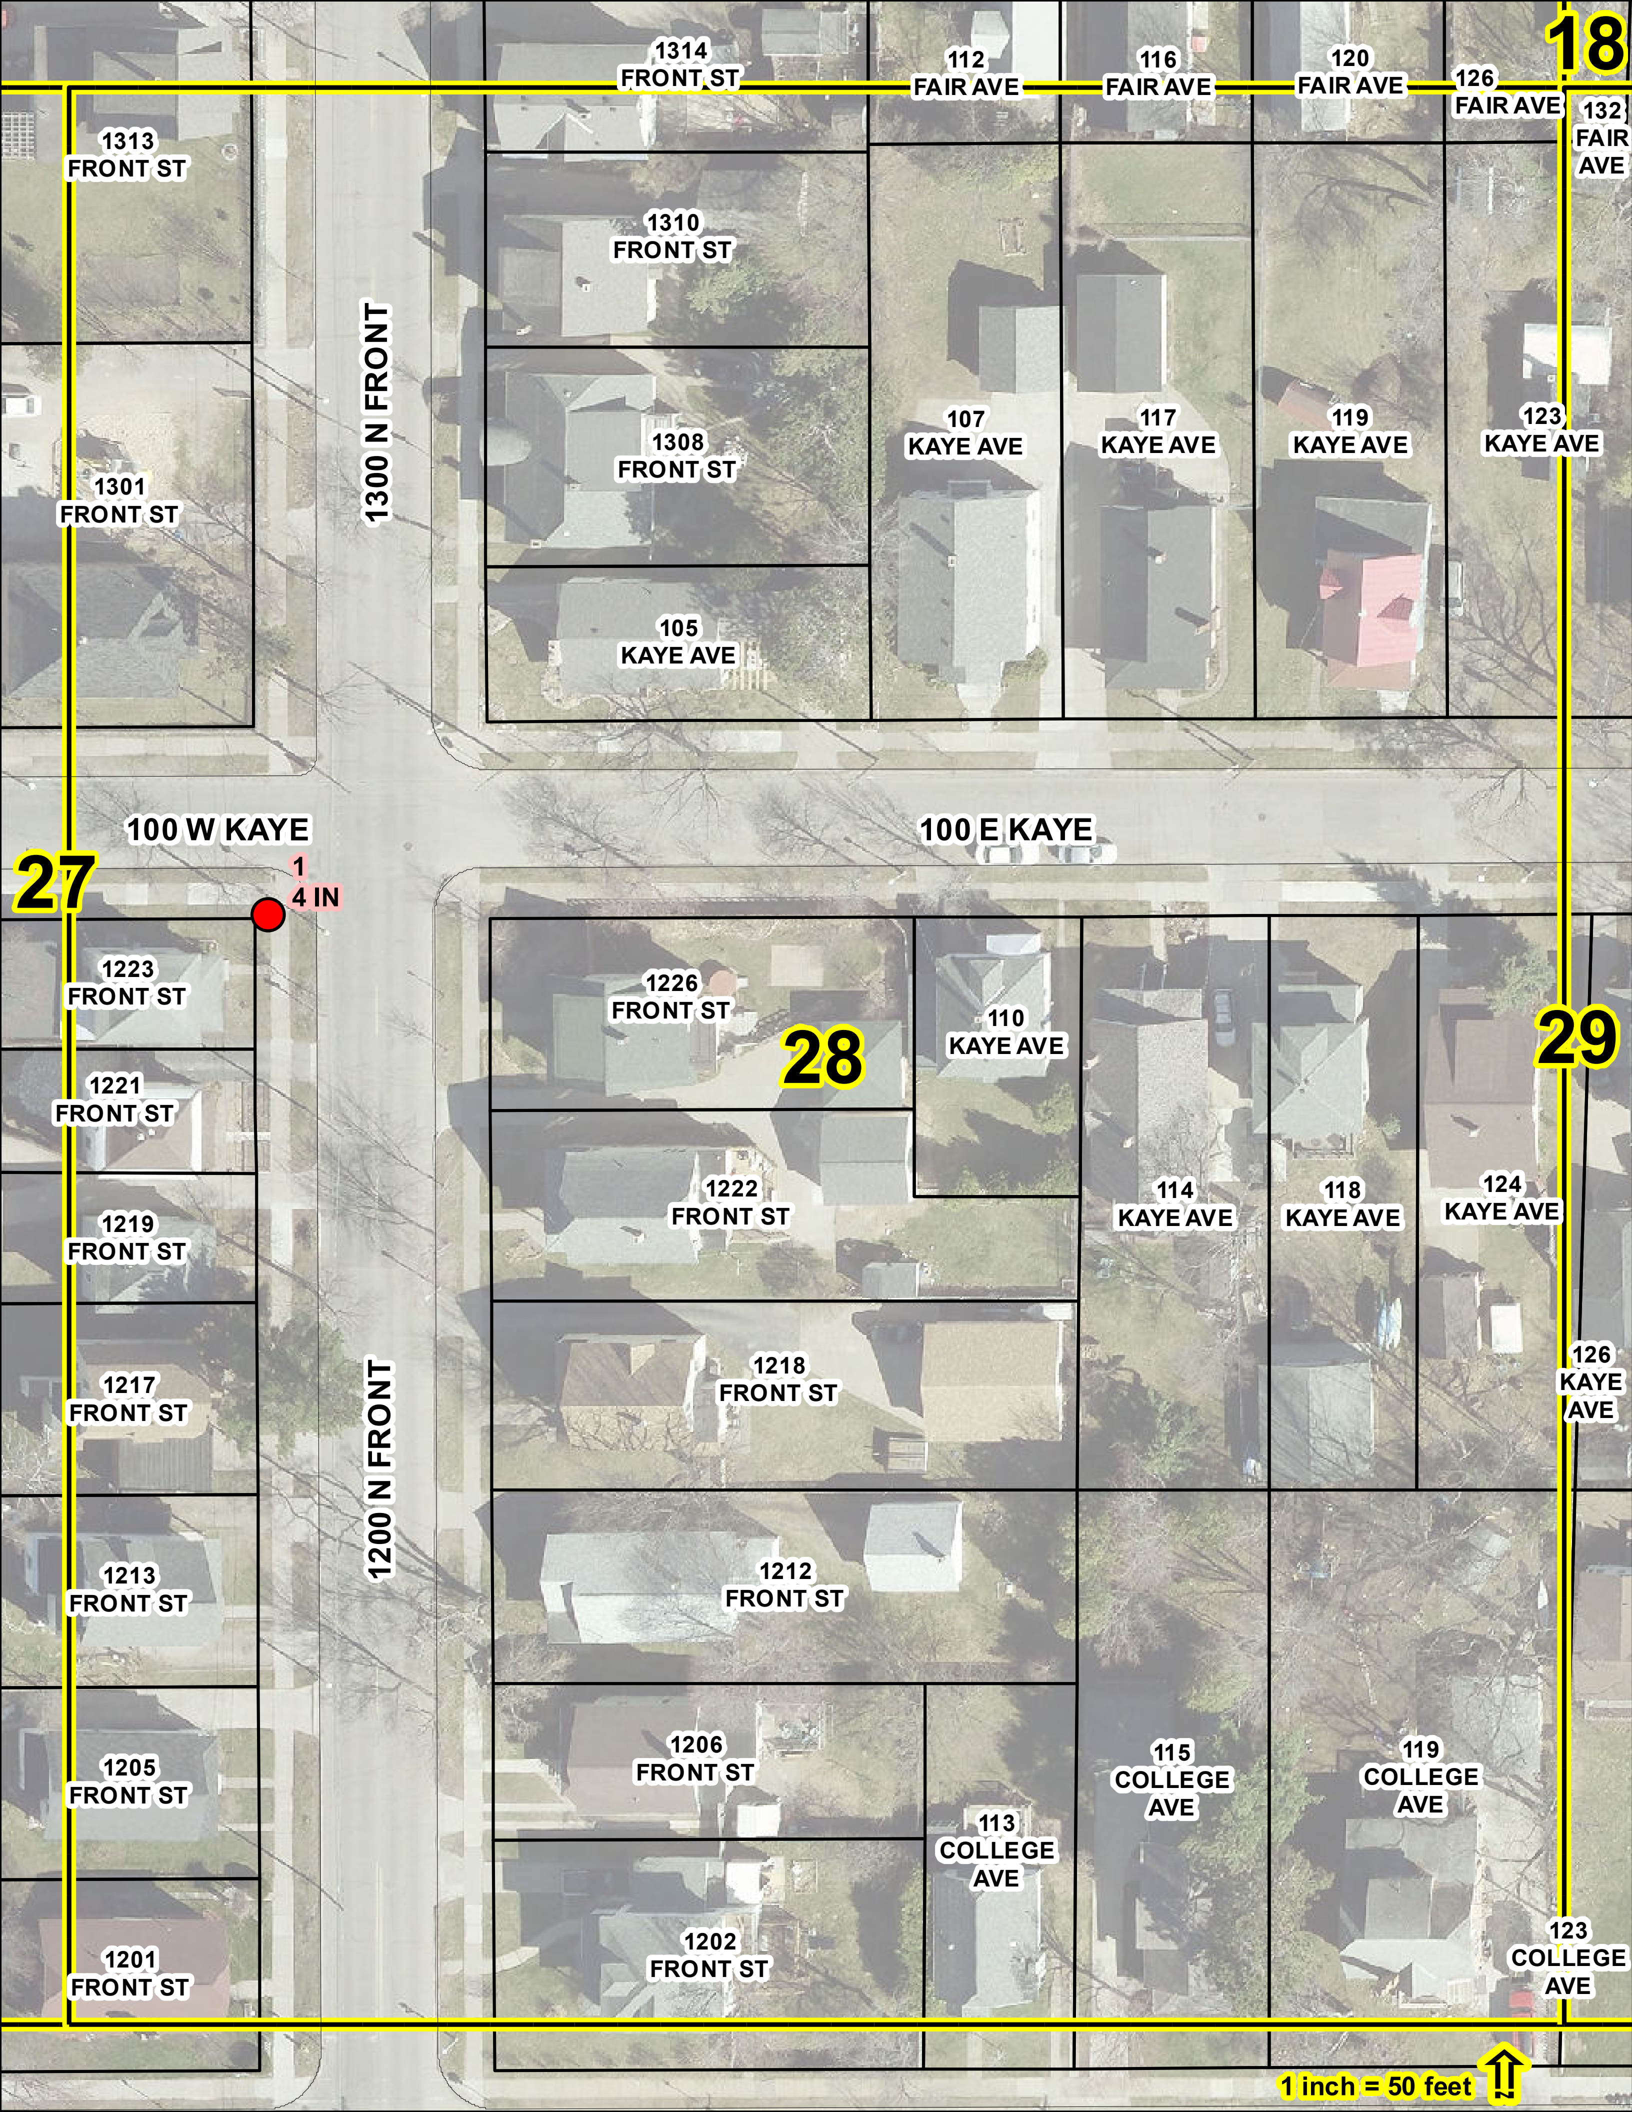

18
1314 FRONT ST
112 FAIR AVE
116 FAIR AVE
120 FAIR AVE
126 FAIR AVE
132 FAIR AVE
1313 FRONT ST
1310 FRONT ST
1300 N FRONT
1308 FRONT ST
107 KAYE AVE
117 KAYE AVE
119 KAYE AVE
123 KAYE AVE
1301 FRONT ST
105 KAYE AVE
100 W KAYE
100 E KAYE
27
1
4 IN
1223 FRONT ST
1226 FRONT ST
28
110 KAYE AVE
29
1221 FRONT ST
1222 FRONT ST
114 KAYE AVE
118 KAYE AVE
124 KAYE AVE
1219 FRONT ST
126 KAYE AVE
1217 FRONT ST
1218 FRONT ST
1200 N FRONT
1213 FRONT ST
1212 FRONT ST
1205 FRONT ST
1206 FRONT ST
115 COLLEGE AVE
119 COLLEGE AVE
113 COLLEGE AVE
1201 FRONT ST
1202 FRONT ST
123 COLLEGE AVE
1 inch = 50 feet

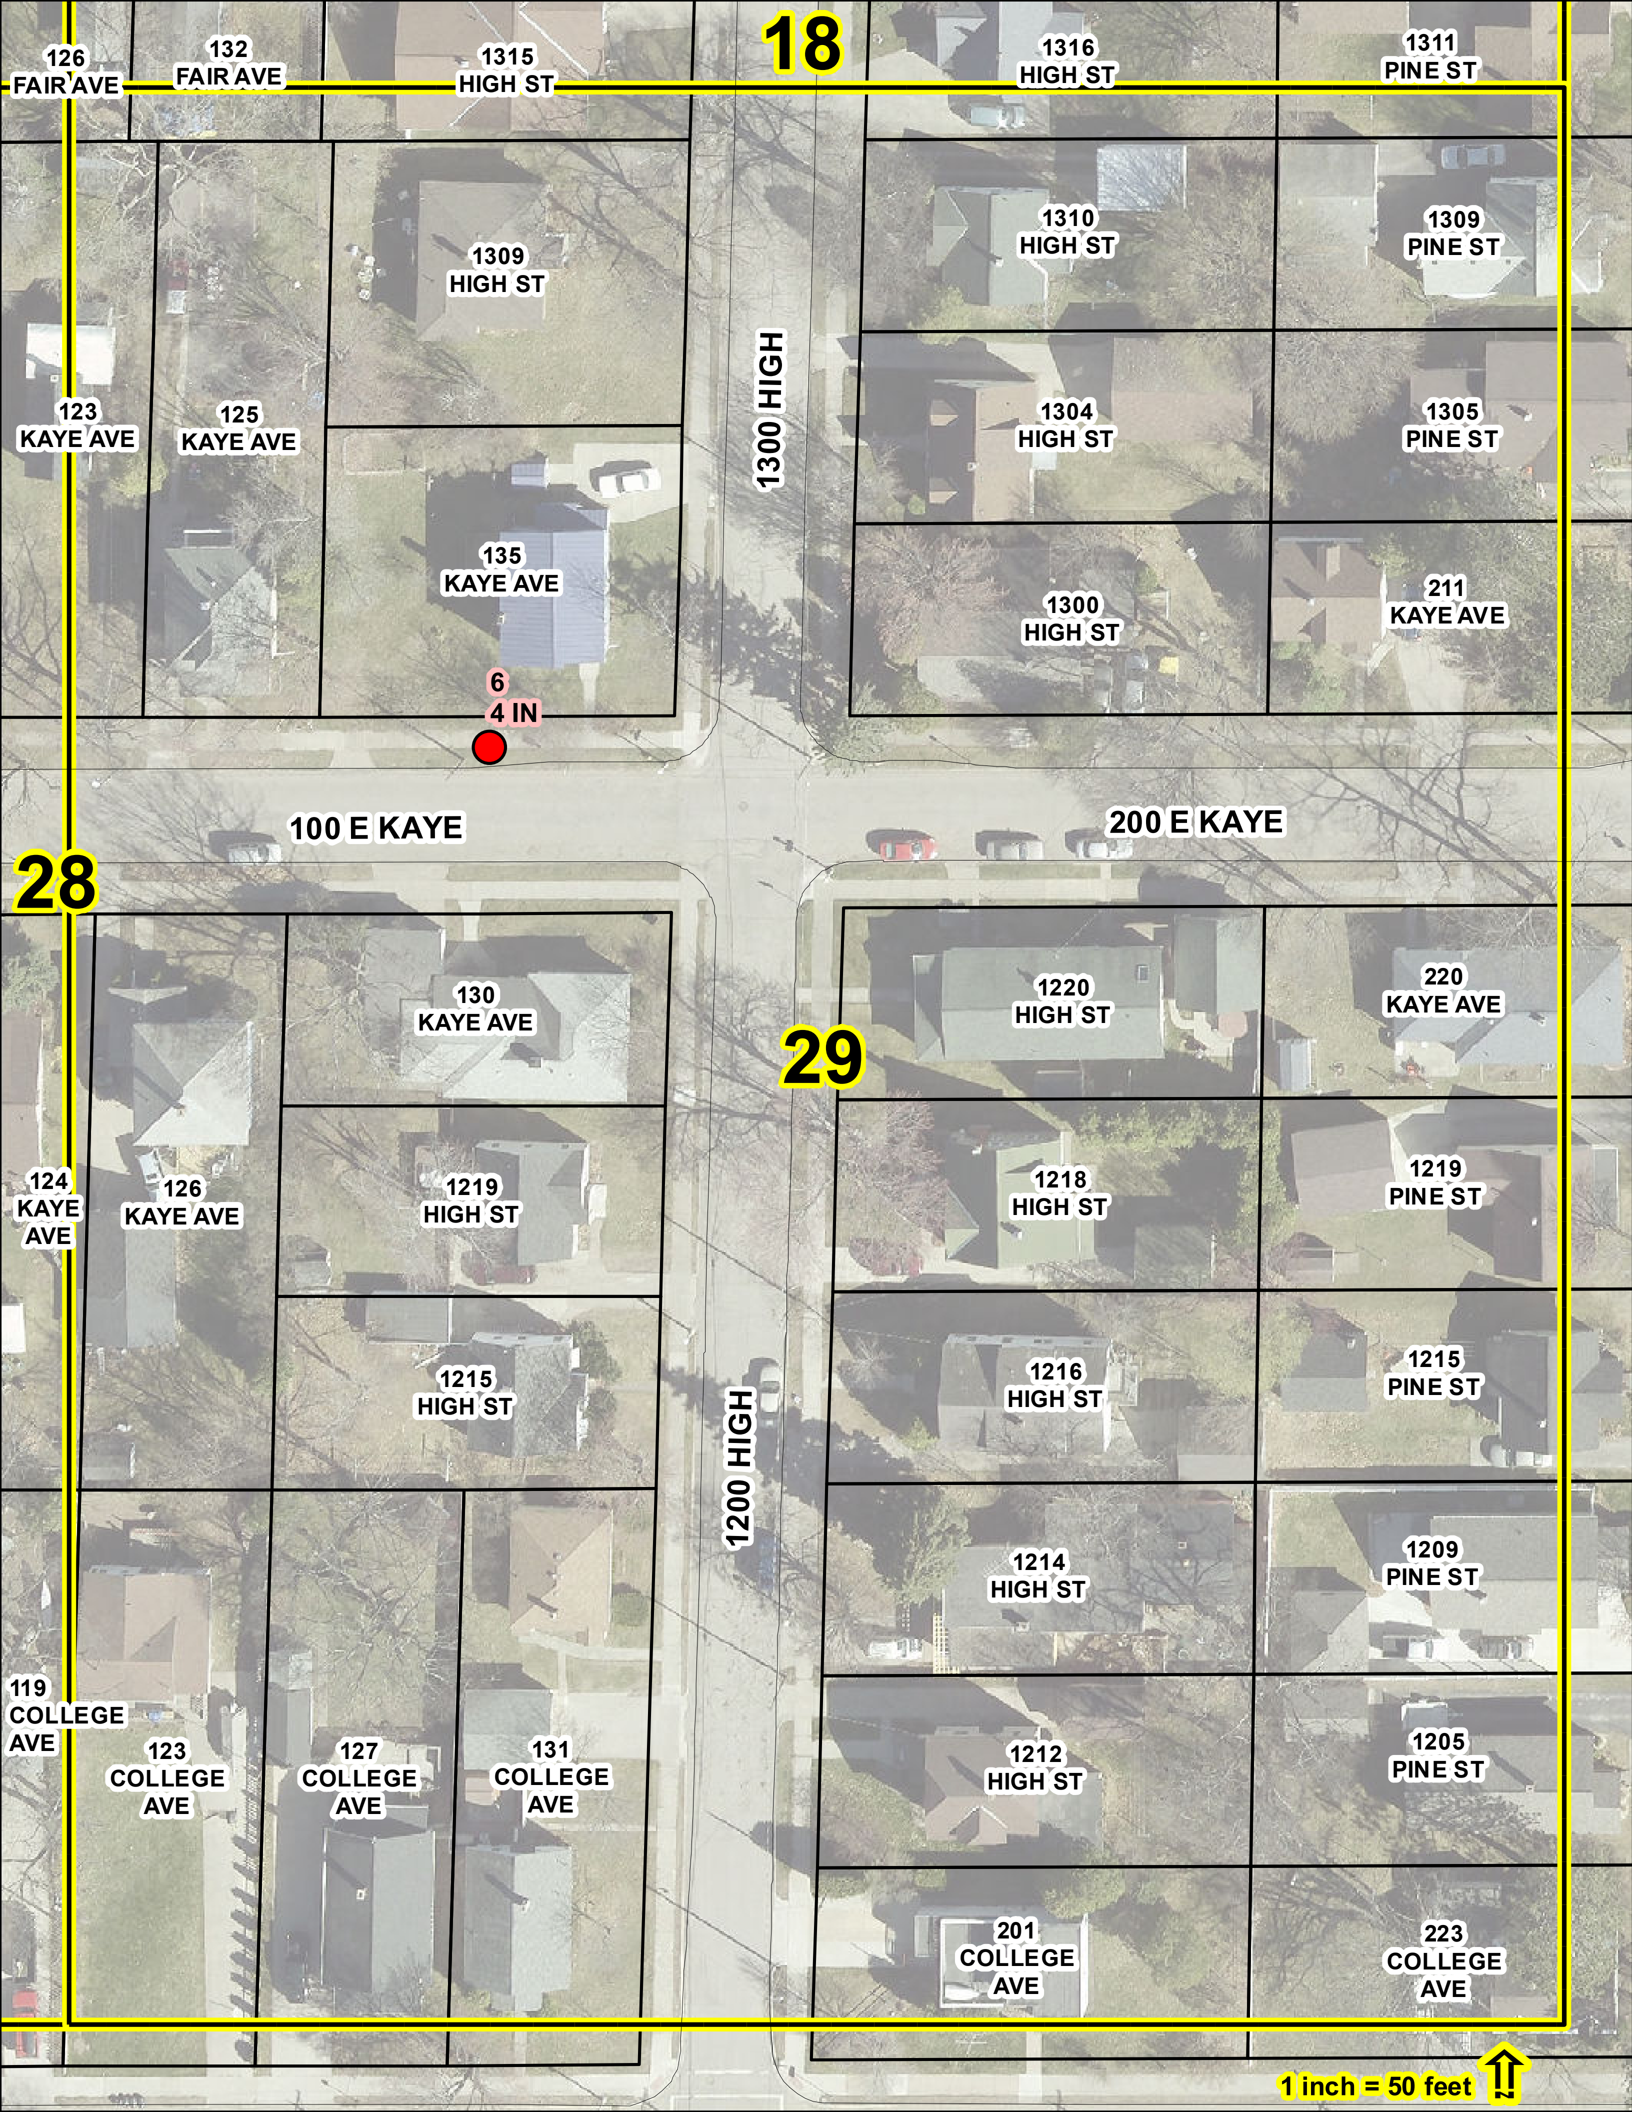
18
126 FAIR AVE
132 FAIR AVE
1315 HIGH ST
1316 HIGH ST
1311 PINE ST
1309 HIGH ST
1310 HIGH ST
1309 PINE ST
1300 HIGH
123 KAYE AVE
125 KAYE AVE
1304 HIGH ST
1305 PINE ST
135 KAYE AVE
1300 HIGH ST
211 KAYE AVE
6
4 IN
100 E KAYE
200 E KAYE
28
130 KAYE AVE
1220 HIGH ST
220 KAYE AVE
29
124 KAYE AVE
126 KAYE AVE
1219 HIGH ST
1218 HIGH ST
1219 PINE ST
1215 HIGH ST
1216 HIGH ST
1215 PINE ST
1200 HIGH
1214 HIGH ST
1209 PINE ST
119 COLLEGE AVE
123 COLLEGE AVE
127 COLLEGE AVE
131 COLLEGE AVE
1212 HIGH ST
1205 PINE ST
201 COLLEGE AVE
223 COLLEGE AVE
1 inch = 50 feet

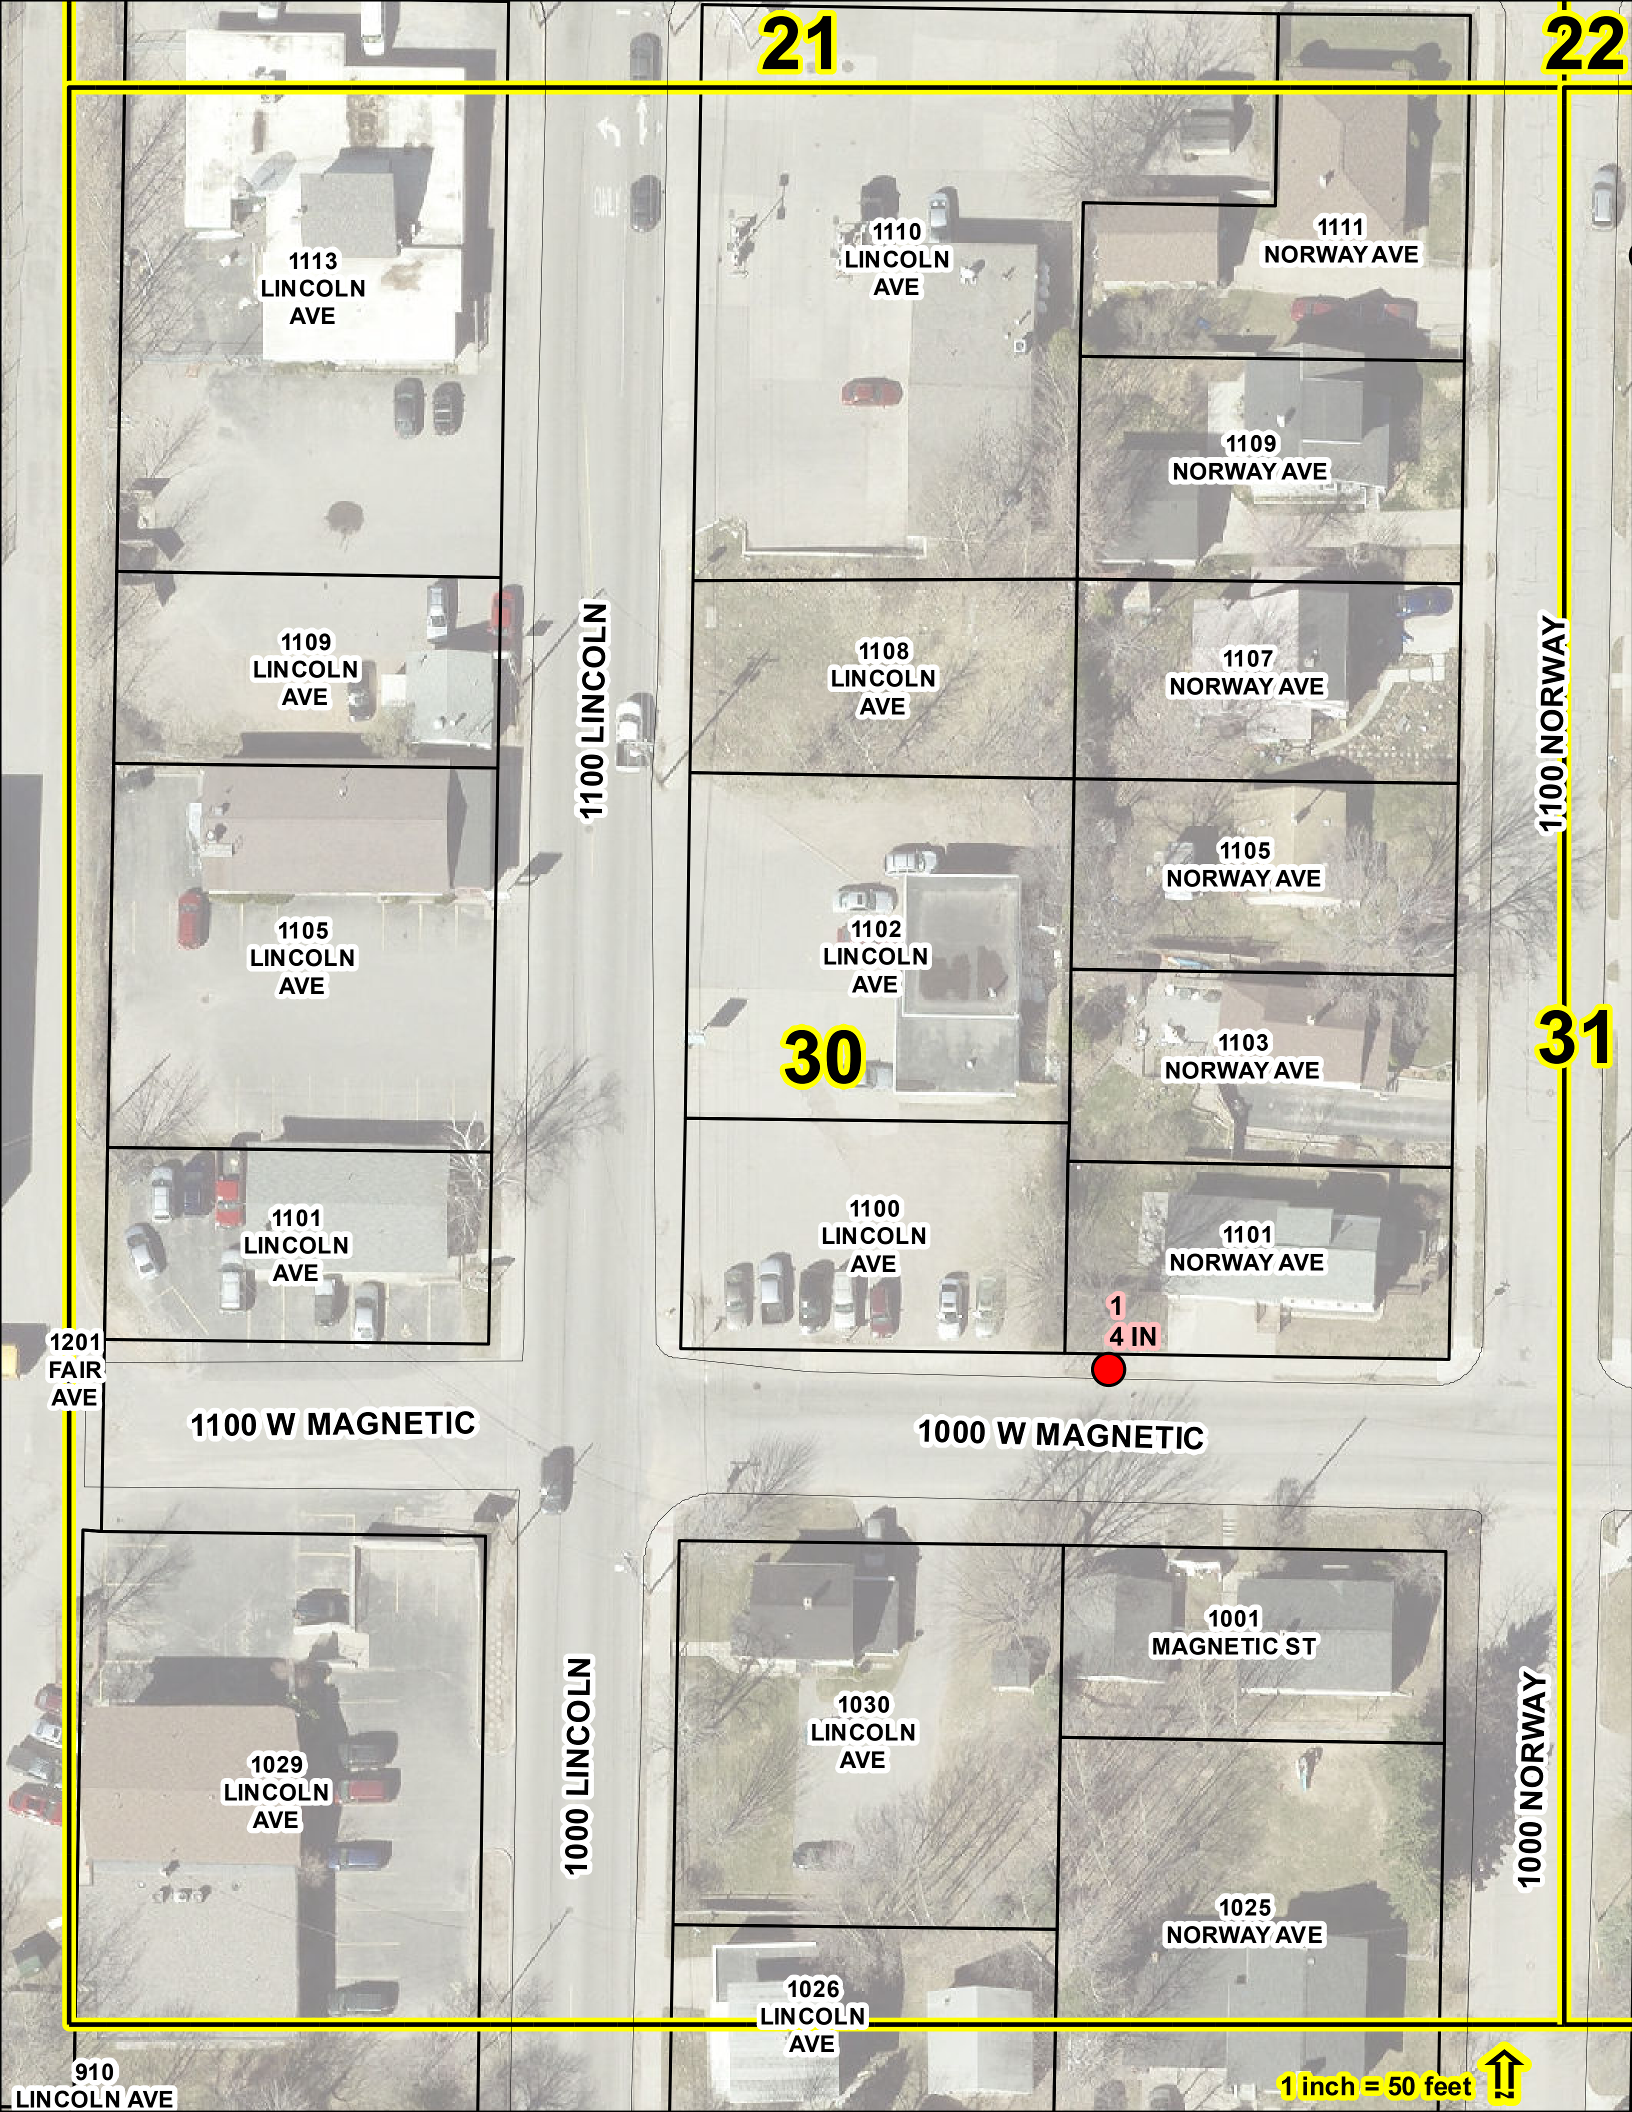
21
22
1113 LINCOLN AVE
1110 LINCOLN AVE
1111 NORWAY AVE
1109 NORWAY AVE
1109 LINCOLN AVE
1108 LINCOLN AVE
1107 NORWAY AVE
1100 LINCOLN
1100 NORWAY
1105 LINCOLN AVE
1102 LINCOLN AVE
1105 NORWAY AVE
30
31
1103 NORWAY AVE
1101 LINCOLN AVE
1100 LINCOLN AVE
1101 NORWAY AVE
1
4 IN
1201 FAIR AVE
1100 W MAGNETIC
1000 W MAGNETIC
1001 MAGNETIC ST
1030 LINCOLN AVE
1029 LINCOLN AVE
1000 LINCOLN
1000 NORWAY
1025 NORWAY AVE
1026 LINCOLN AVE
910 LINCOLN AVE
1 inch = 50 feet

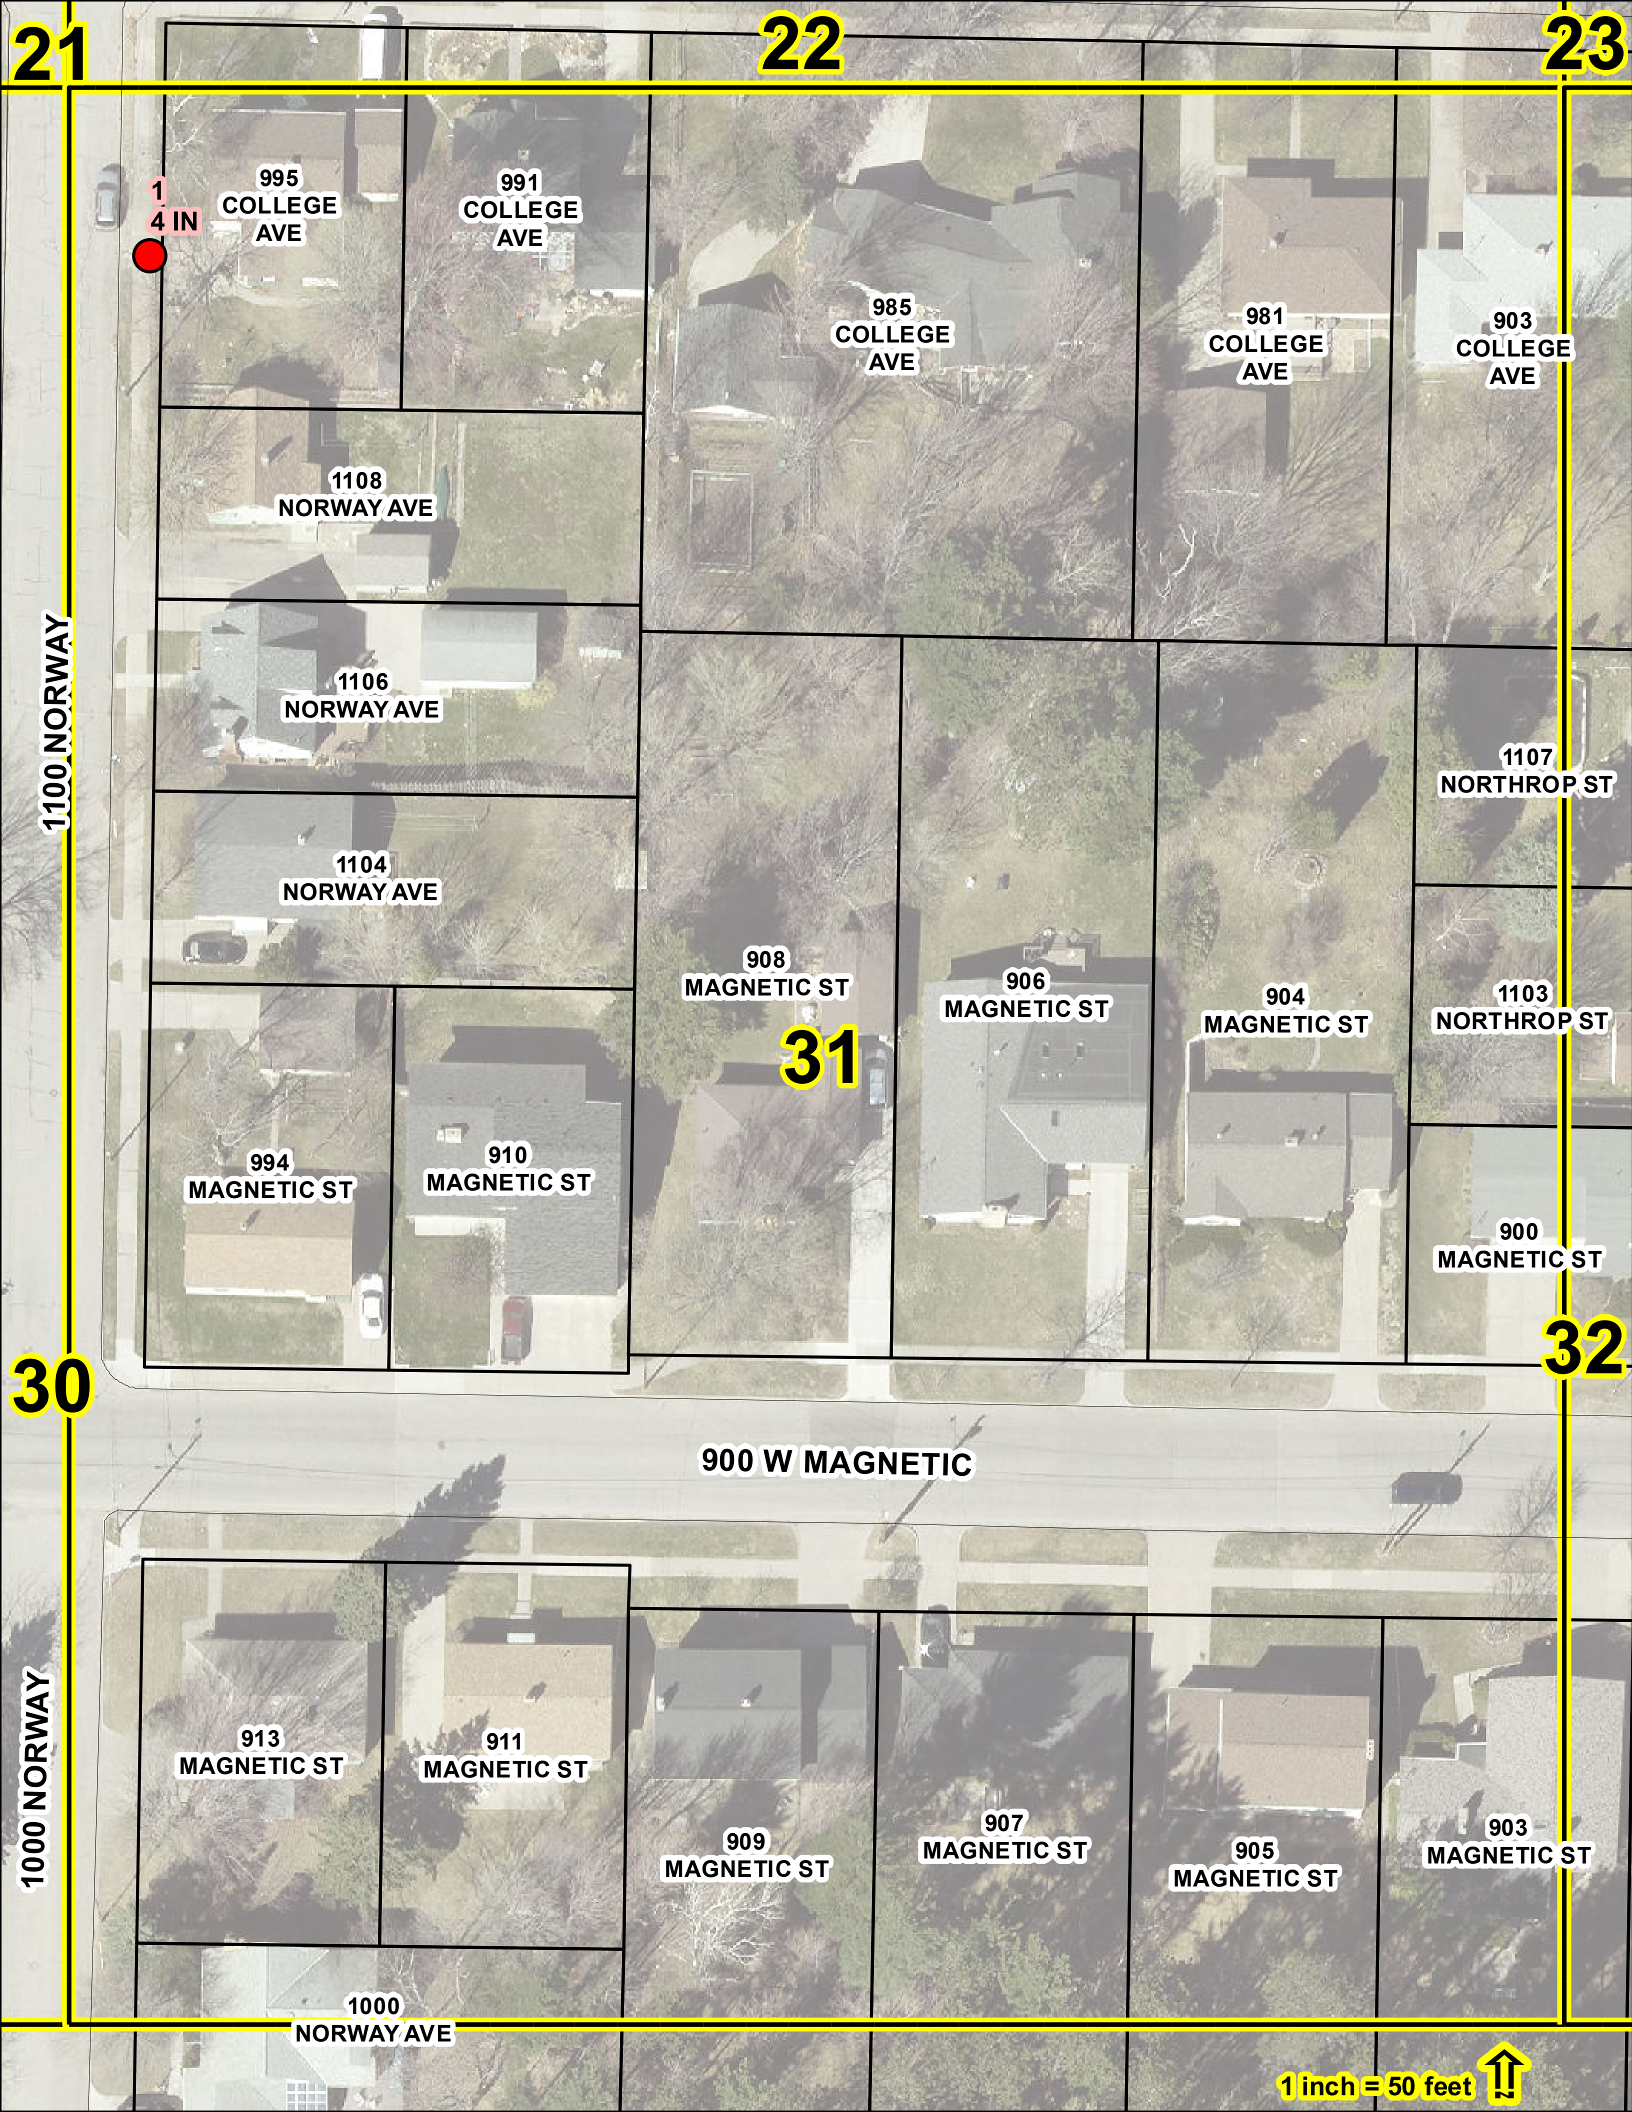
21
22
23
1
4 IN
995 COLLEGE AVE
991 COLLEGE AVE
985 COLLEGE AVE
981 COLLEGE AVE
903 COLLEGE AVE
1108 NORWAY AVE
1106 NORWAY AVE
1104 NORWAY AVE
1100 NORWAY
1107 NORTHROP ST
1103 NORTHROP ST
908 MAGNETIC ST
906 MAGNETIC ST
904 MAGNETIC ST
31
994 MAGNETIC ST
910 MAGNETIC ST
900 MAGNETIC ST
30
32
900 W MAGNETIC
913 MAGNETIC ST
911 MAGNETIC ST
909 MAGNETIC ST
907 MAGNETIC ST
905 MAGNETIC ST
903 MAGNETIC ST
1000 NORWAY
1000 NORWAY AVE
1 inch = 50 feet

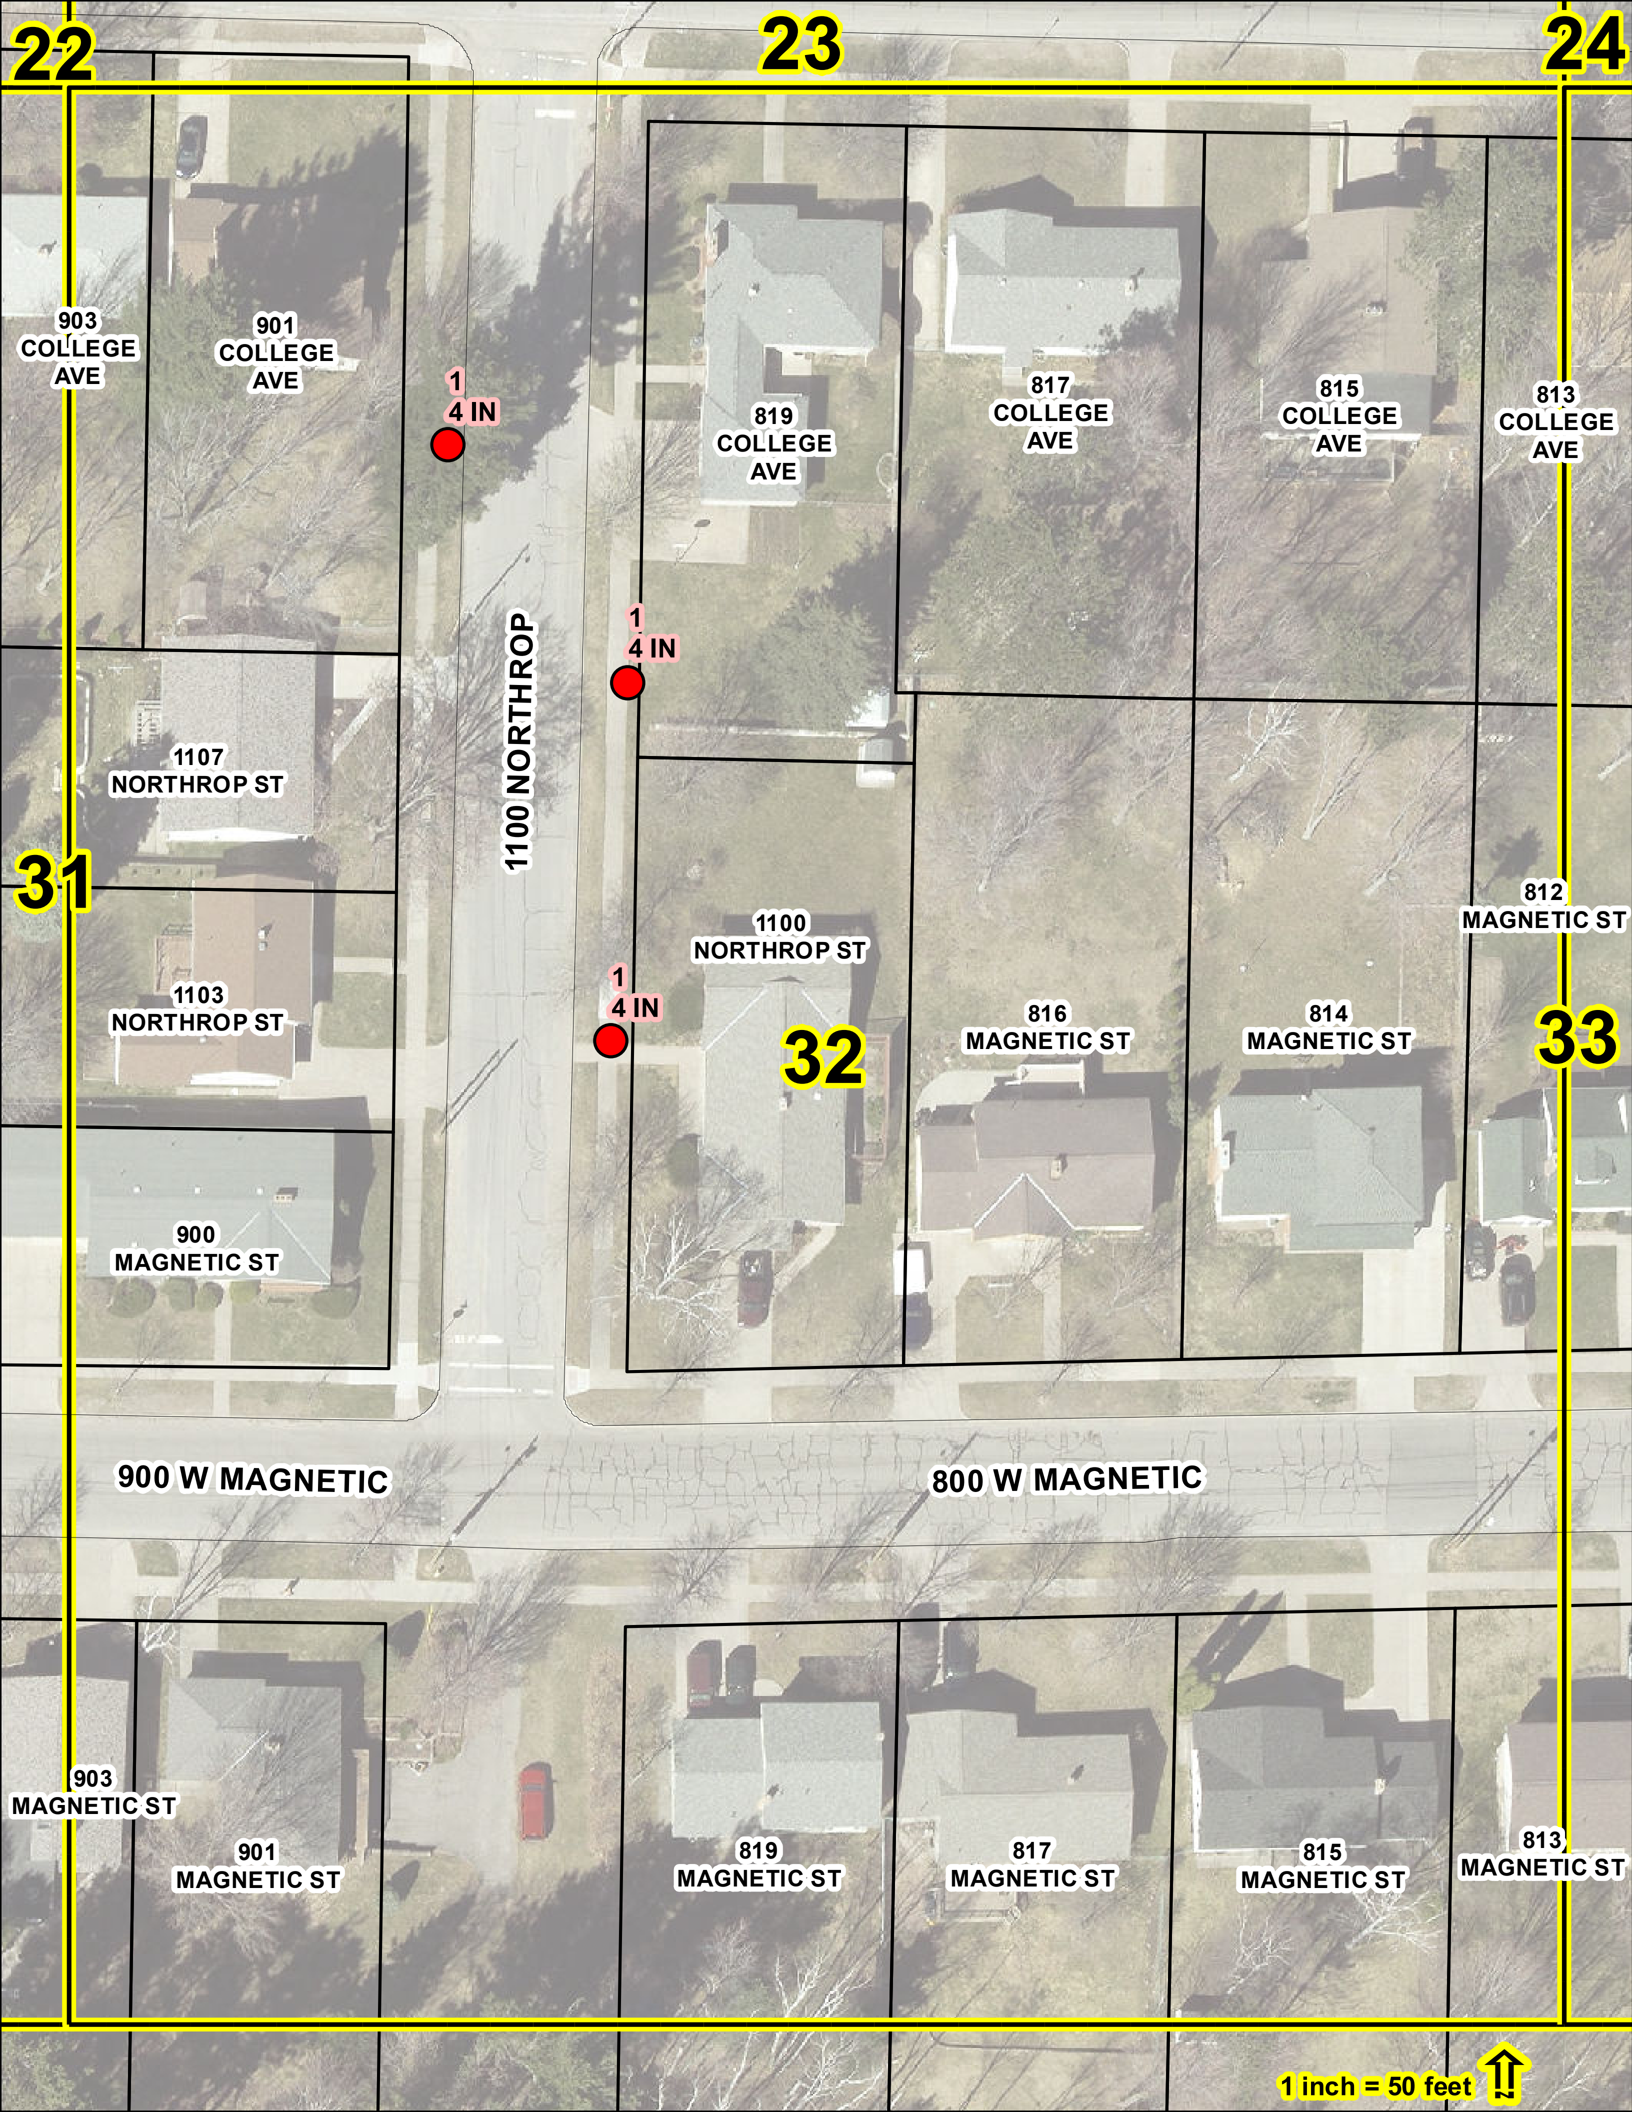
22
23
24
31
32
33
903 COLLEGE AVE
901 COLLEGE AVE
819 COLLEGE AVE
817 COLLEGE AVE
815 COLLEGE AVE
813 COLLEGE AVE
1
4 IN
1
4 IN
1
4 IN
1100 NORTHROP
1107 NORTHROP ST
1103 NORTHROP ST
1100 NORTHROP ST
812 MAGNETIC ST
816 MAGNETIC ST
814 MAGNETIC ST
900 MAGNETIC ST
900 W MAGNETIC
800 W MAGNETIC
903 MAGNETIC ST
901 MAGNETIC ST
819 MAGNETIC ST
817 MAGNETIC ST
815 MAGNETIC ST
813 MAGNETIC ST
1 inch = 50 feet

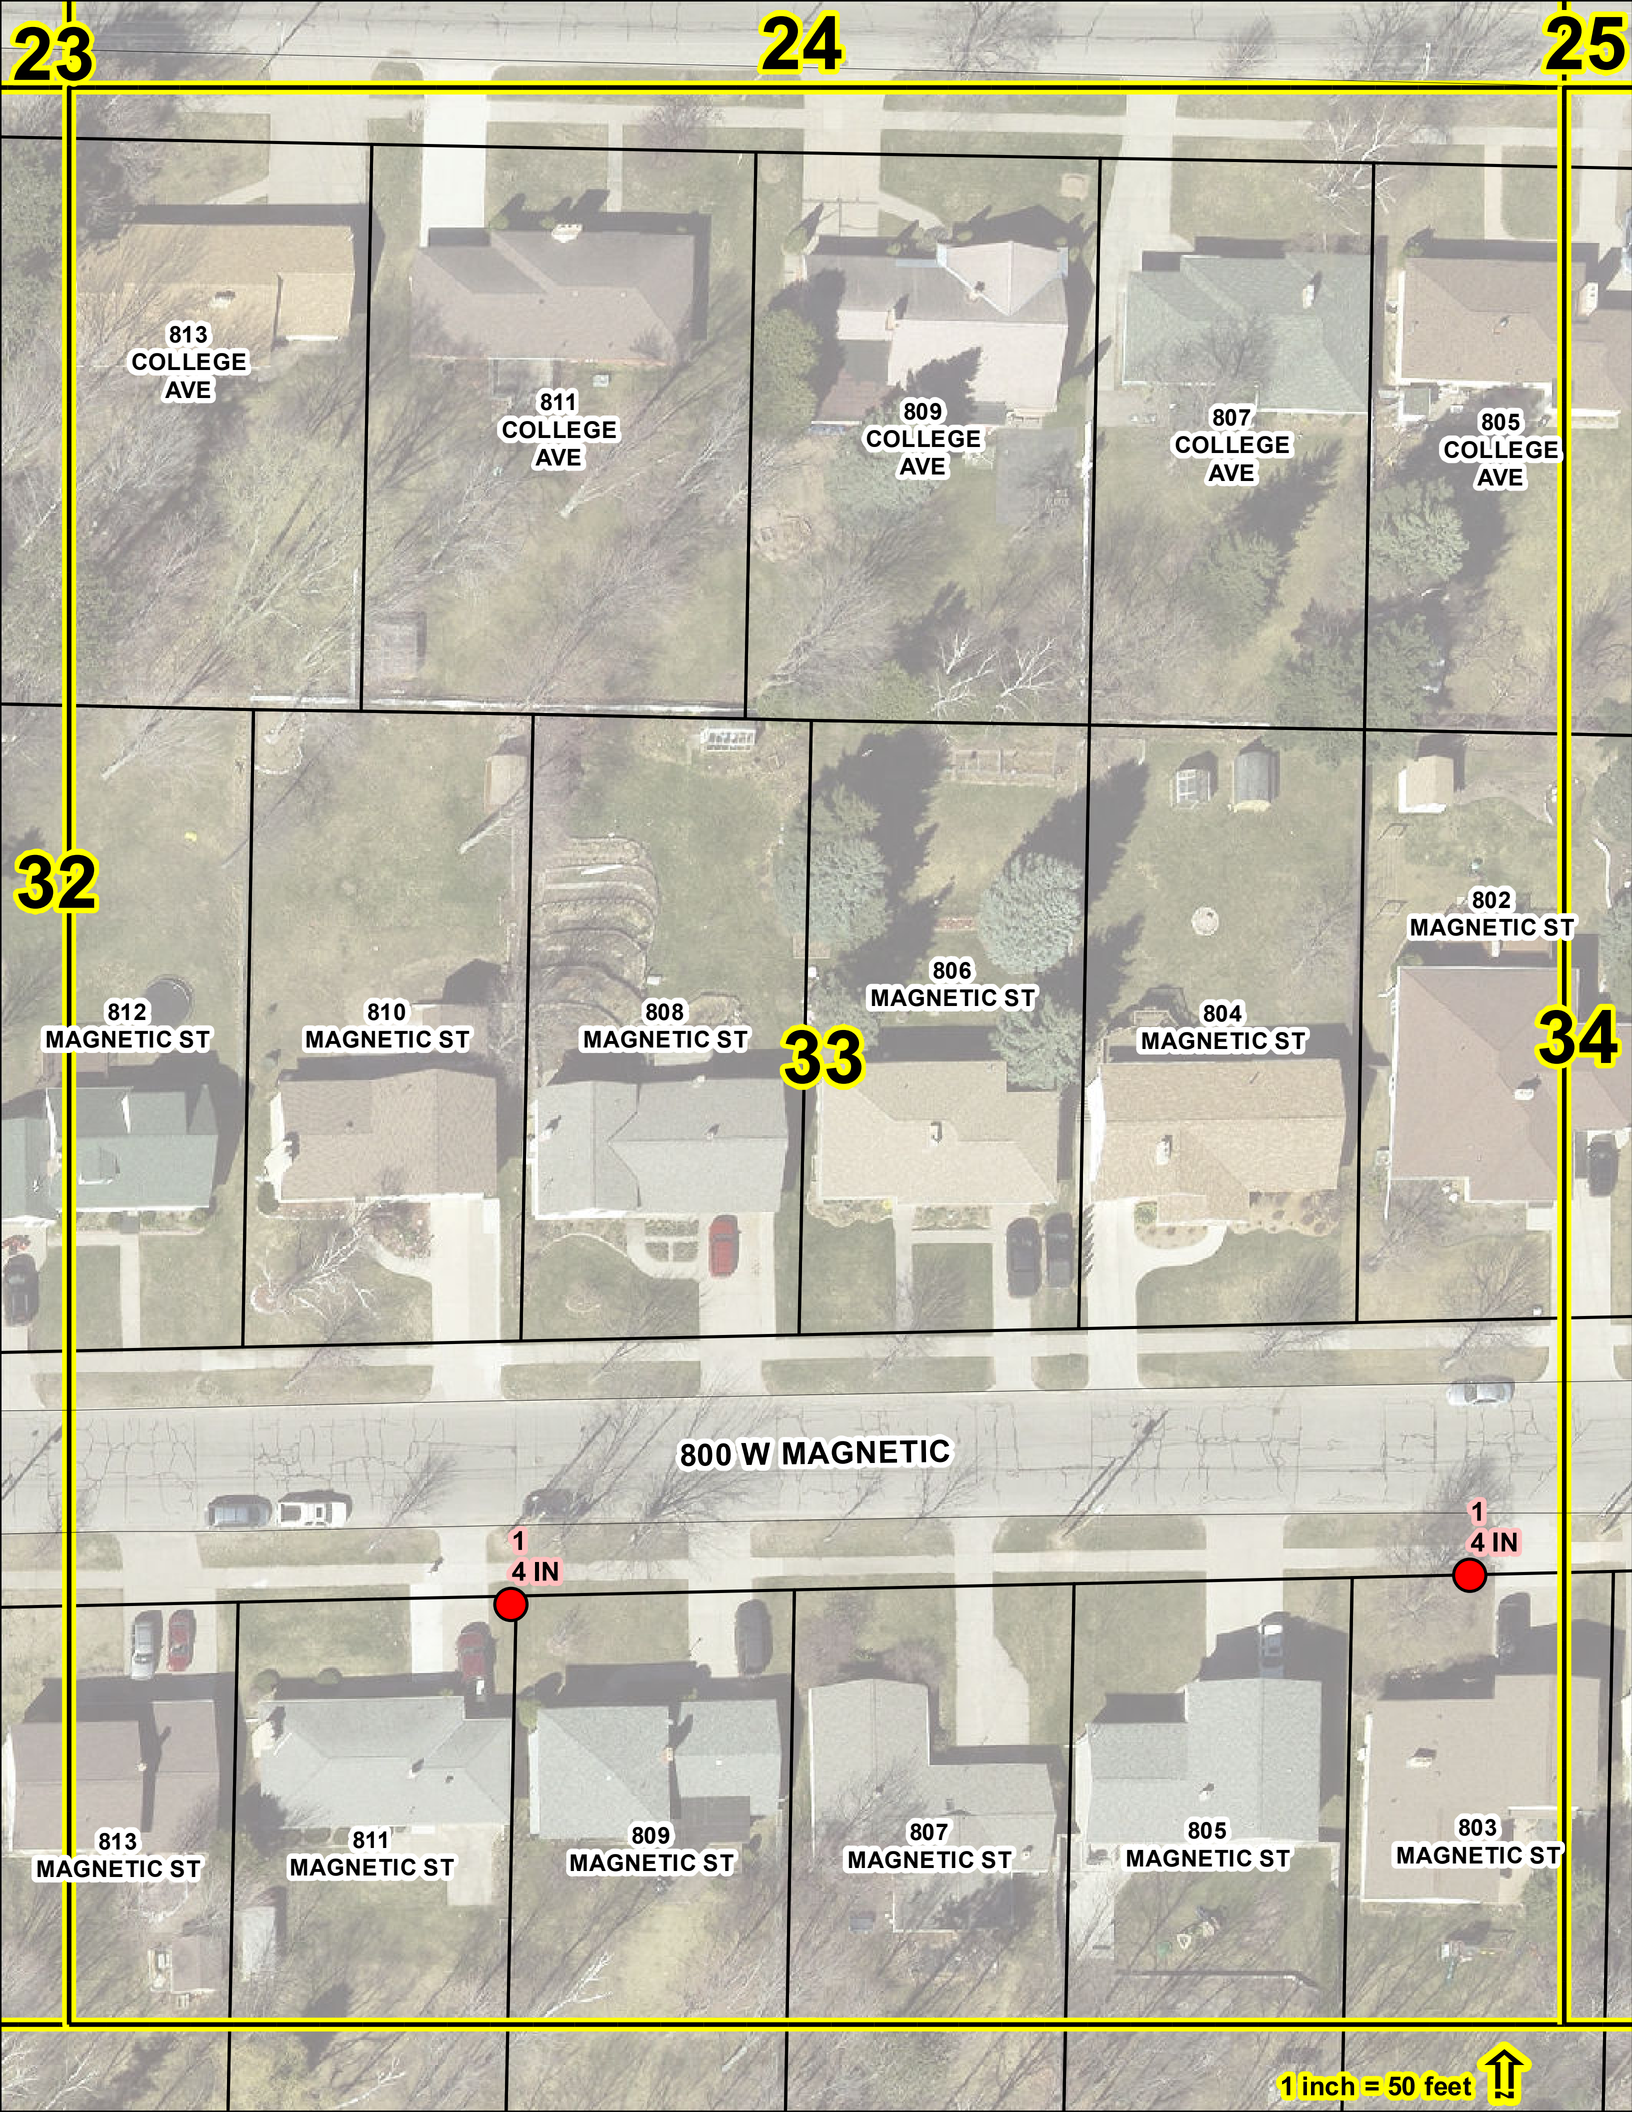

23
24
25
32
33
34
813 COLLEGE AVE
811 COLLEGE AVE
809 COLLEGE AVE
807 COLLEGE AVE
805 COLLEGE AVE
802 MAGNETIC ST
806 MAGNETIC ST
812 MAGNETIC ST
810 MAGNETIC ST
808 MAGNETIC ST
804 MAGNETIC ST
800 W MAGNETIC
1
4 IN
1
4 IN
813 MAGNETIC ST
811 MAGNETIC ST
809 MAGNETIC ST
807 MAGNETIC ST
805 MAGNETIC ST
803 MAGNETIC ST
1 inch = 50 feet

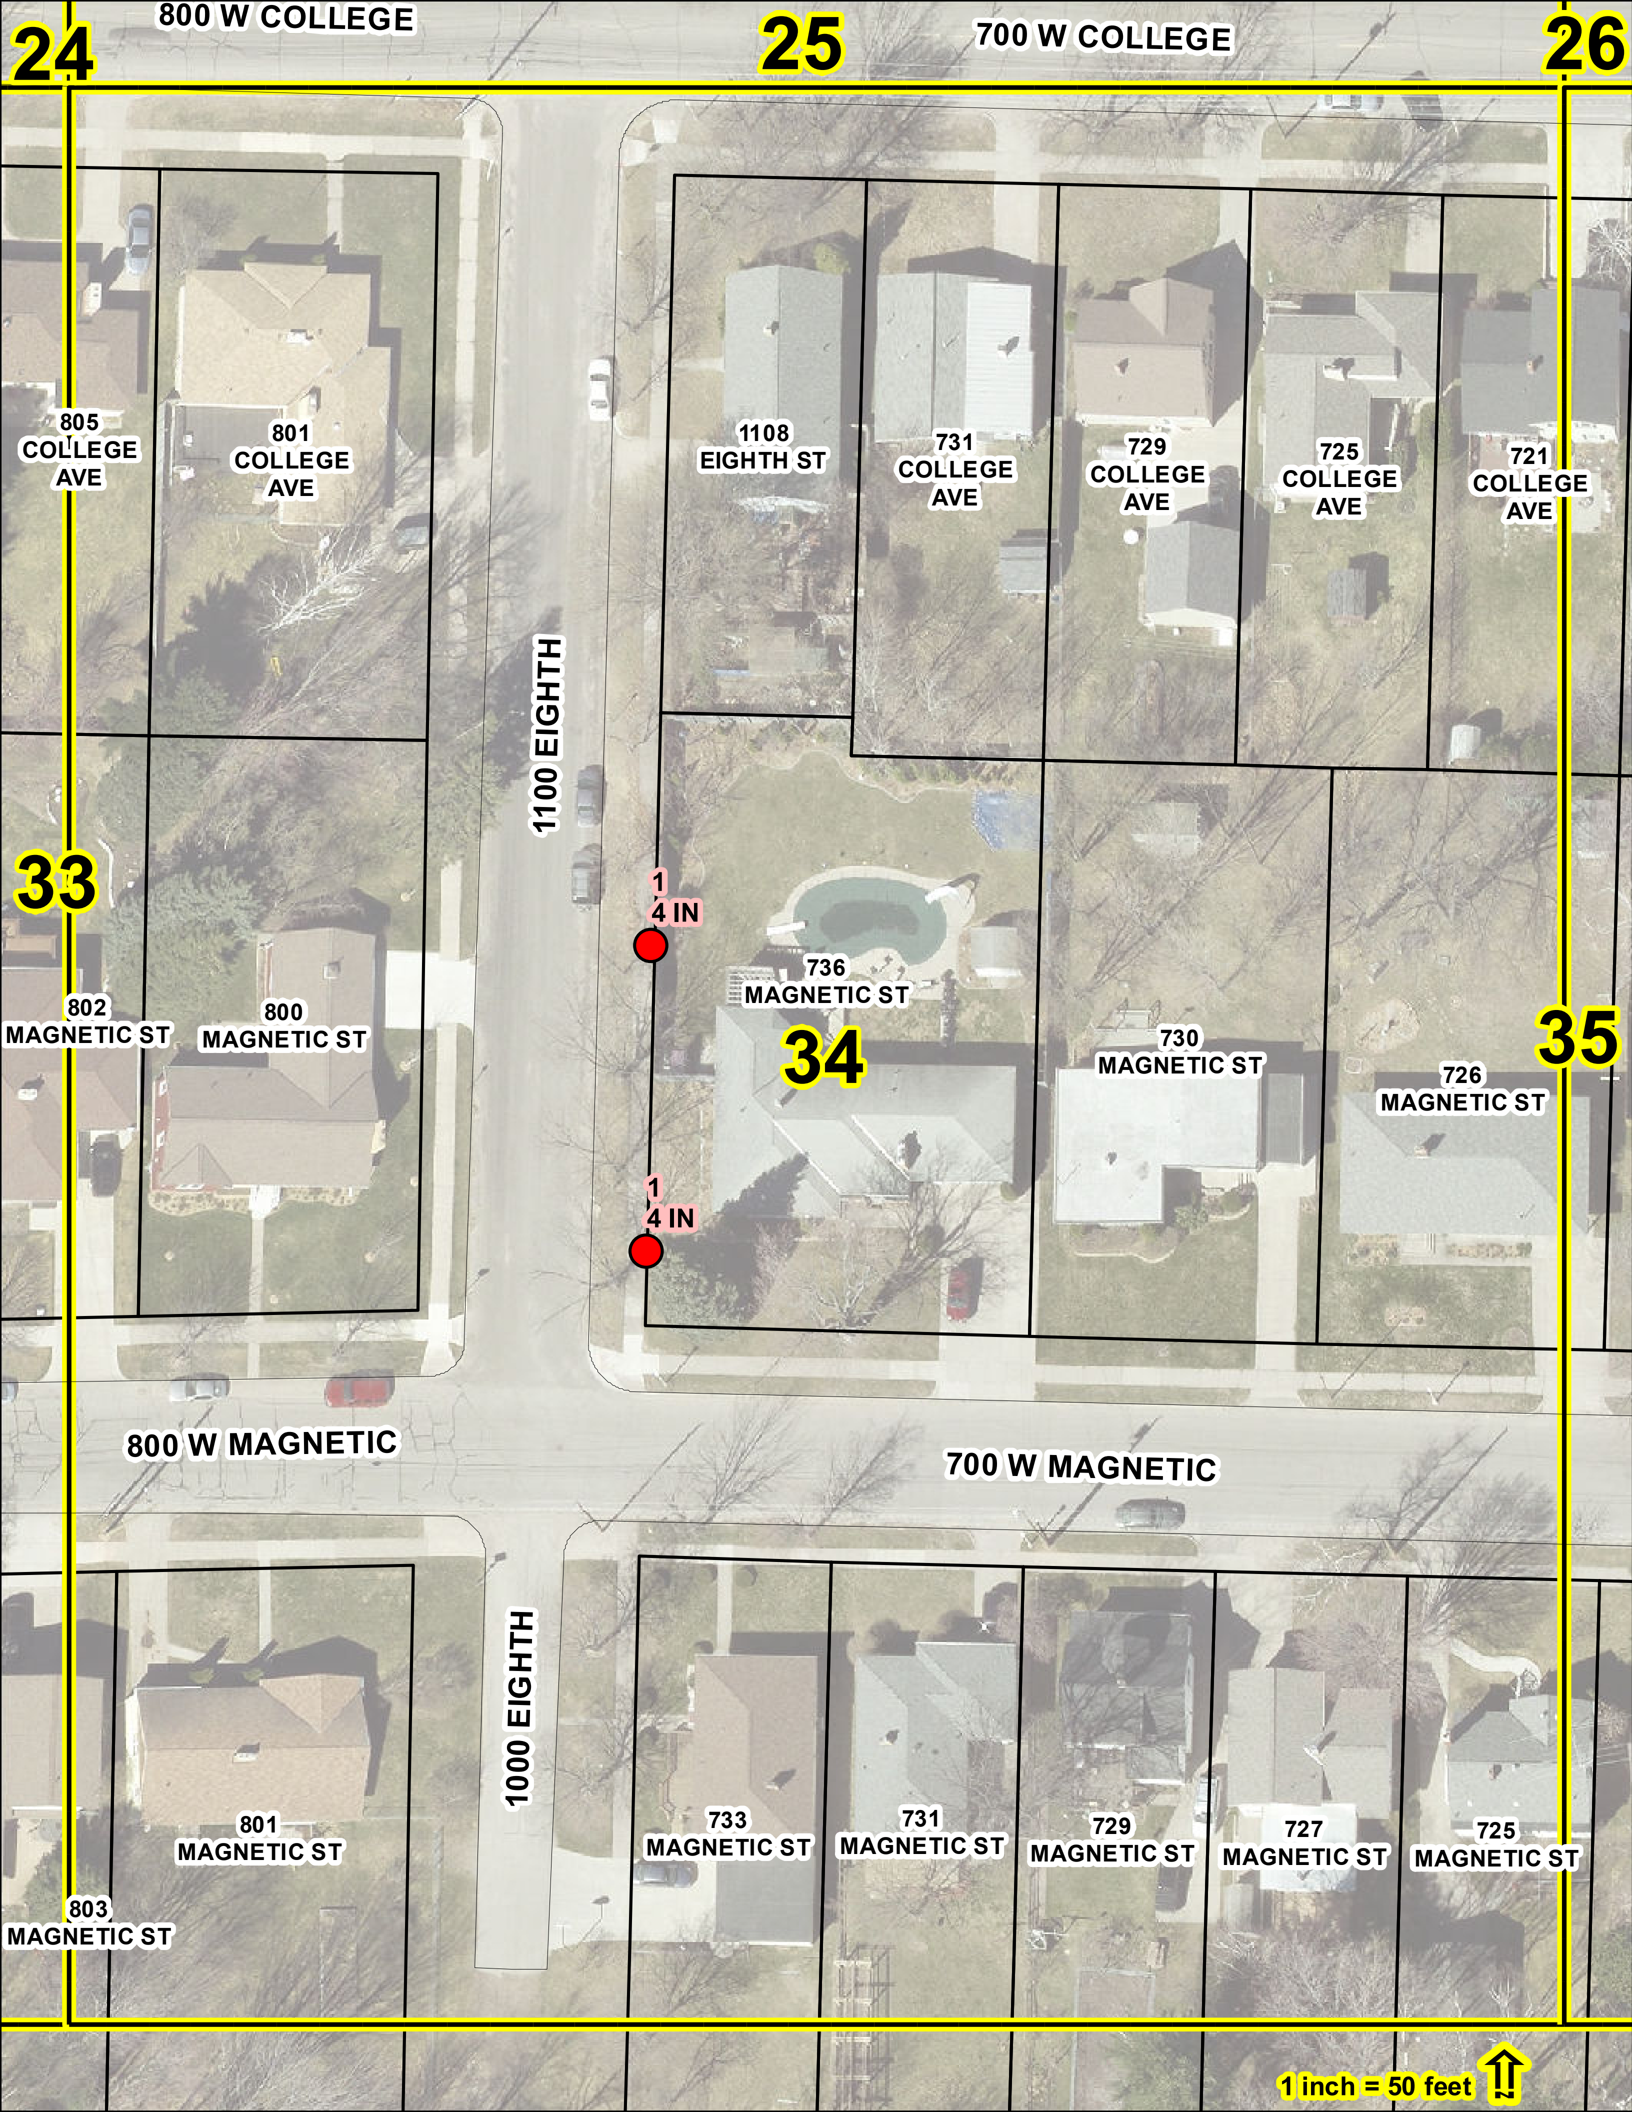
800 W COLLEGE
700 W COLLEGE
24
25
26
805 COLLEGE AVE
801 COLLEGE AVE
1108 EIGHTH ST
731 COLLEGE AVE
729 COLLEGE AVE
725 COLLEGE AVE
721 COLLEGE AVE
1100 EIGHTH
33
1 4 IN
736 MAGNETIC ST
34
802 MAGNETIC ST
800 MAGNETIC ST
730 MAGNETIC ST
726 MAGNETIC ST
35
1 4 IN
800 W MAGNETIC
700 W MAGNETIC
1000 EIGHTH
801 MAGNETIC ST
733 MAGNETIC ST
731 MAGNETIC ST
729 MAGNETIC ST
727 MAGNETIC ST
725 MAGNETIC ST
803 MAGNETIC ST
1 inch = 50 feet

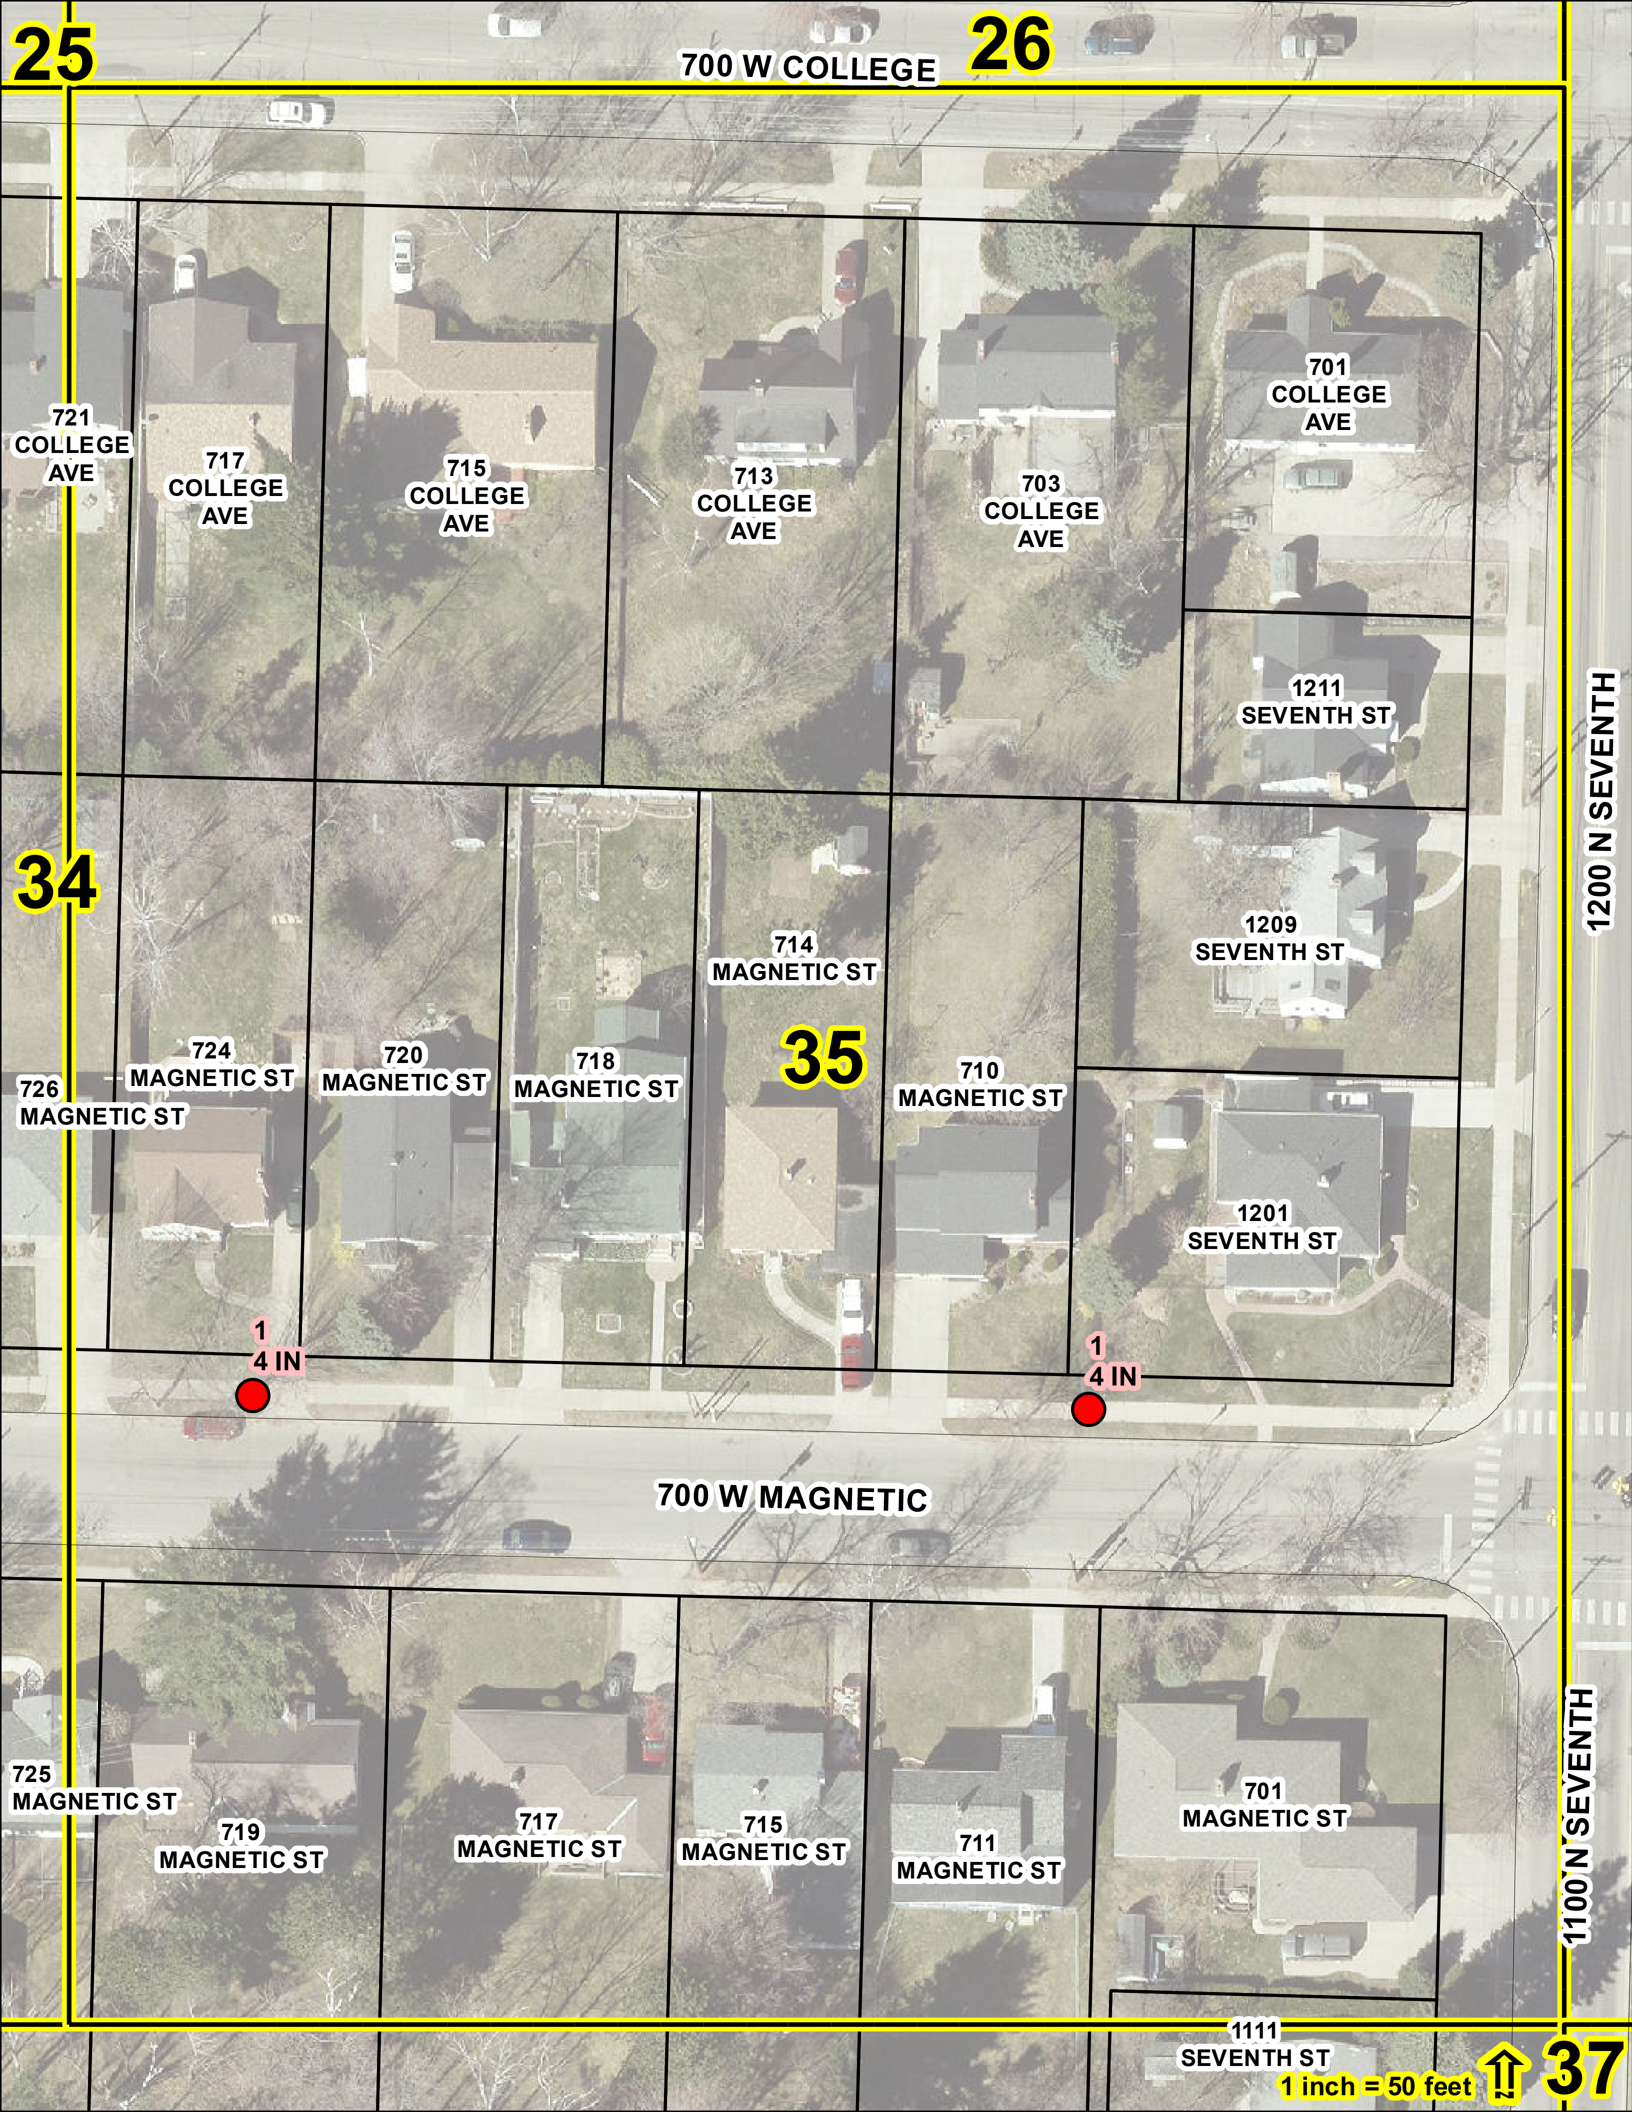
25
26
700 W COLLEGE
721 COLLEGE AVE
717 COLLEGE AVE
715 COLLEGE AVE
713 COLLEGE AVE
703 COLLEGE AVE
701 COLLEGE AVE
1211 SEVENTH ST
1200 N SEVENTH
34
714 MAGNETIC ST
1209 SEVENTH ST
724 MAGNETIC ST
726 MAGNETIC ST
720 MAGNETIC ST
718 MAGNETIC ST
35
710 MAGNETIC ST
1201 SEVENTH ST
1
4 IN
1
4 IN
700 W MAGNETIC
725 MAGNETIC ST
719 MAGNETIC ST
717 MAGNETIC ST
715 MAGNETIC ST
711 MAGNETIC ST
701 MAGNETIC ST
1100 N SEVENTH
1111 SEVENTH ST
1 inch = 50 feet
37

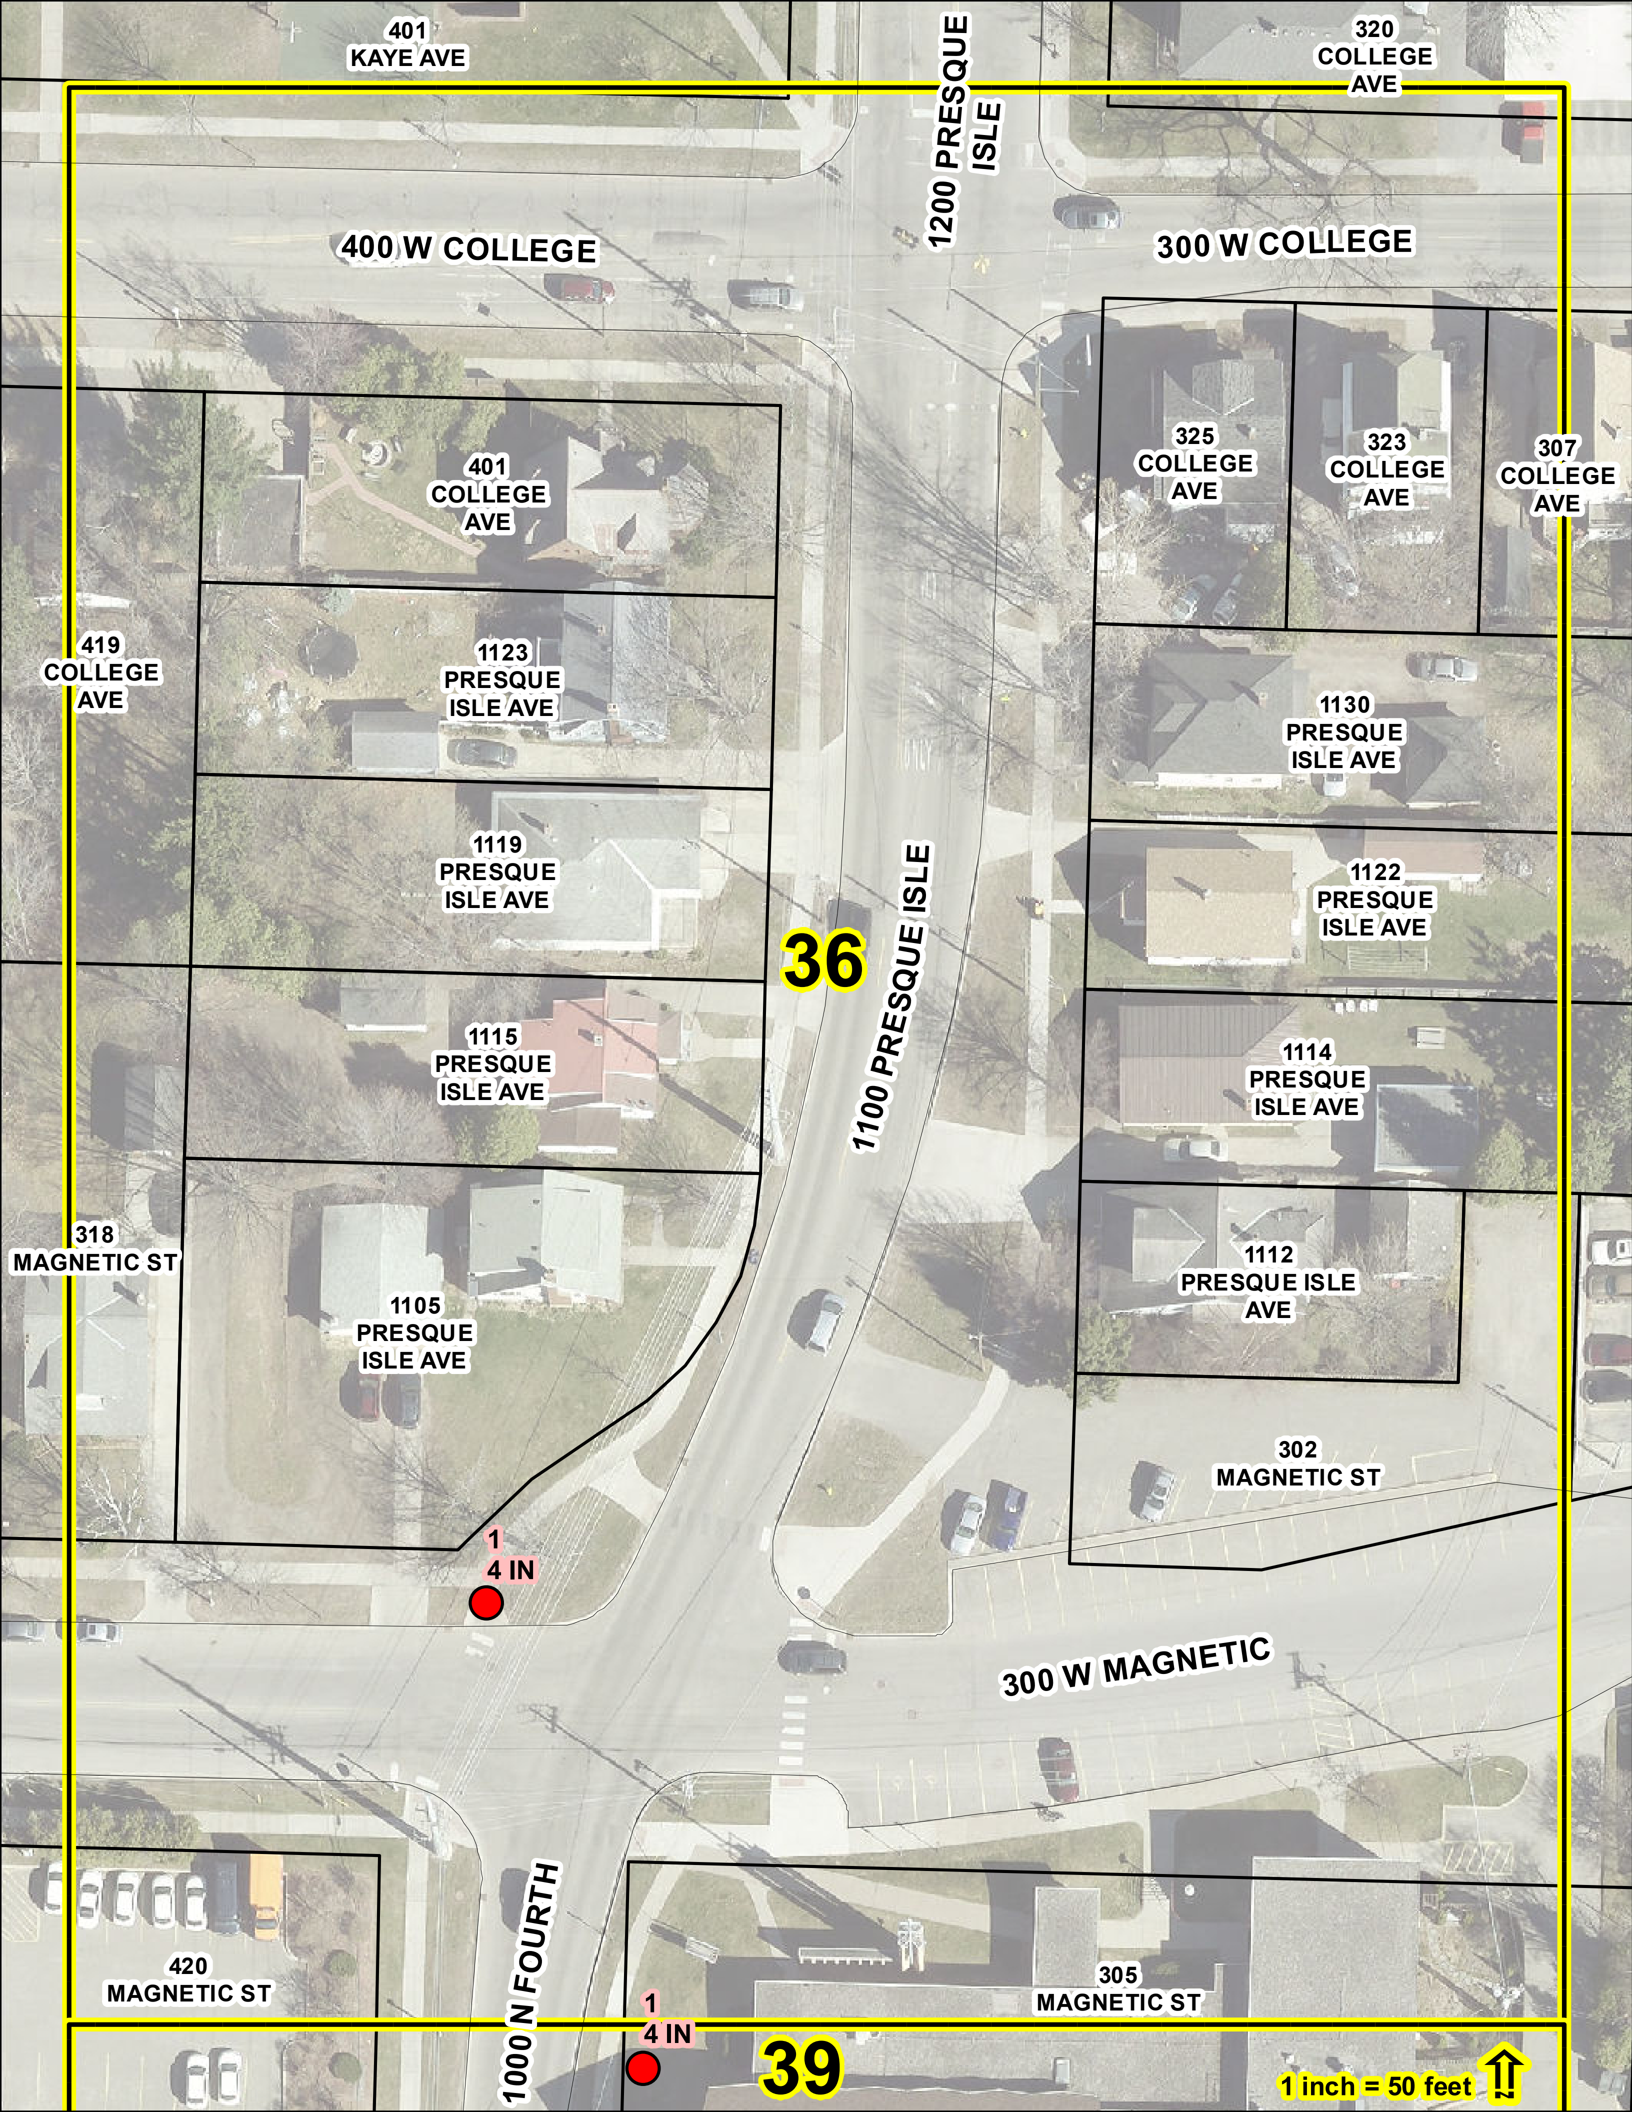
401 KAYE AVE
320 COLLEGE AVE
1200 PRESQUE ISLE
400 W COLLEGE
300 W COLLEGE
401 COLLEGE AVE
325 COLLEGE AVE
323 COLLEGE AVE
307 COLLEGE AVE
419 COLLEGE AVE
1123 PRESQUE ISLE AVE
1130 PRESQUE ISLE AVE
1119 PRESQUE ISLE AVE
1122 PRESQUE ISLE AVE
36
1100 PRESQUE ISLE
1115 PRESQUE ISLE AVE
1114 PRESQUE ISLE AVE
318 MAGNETIC ST
1112 PRESQUE ISLE AVE
1105 PRESQUE ISLE AVE
302 MAGNETIC ST
1
4 IN
300 W MAGNETIC
420 MAGNETIC ST
1000 N FOURTH
305 MAGNETIC ST
1
4 IN
39
1 inch = 50 feet

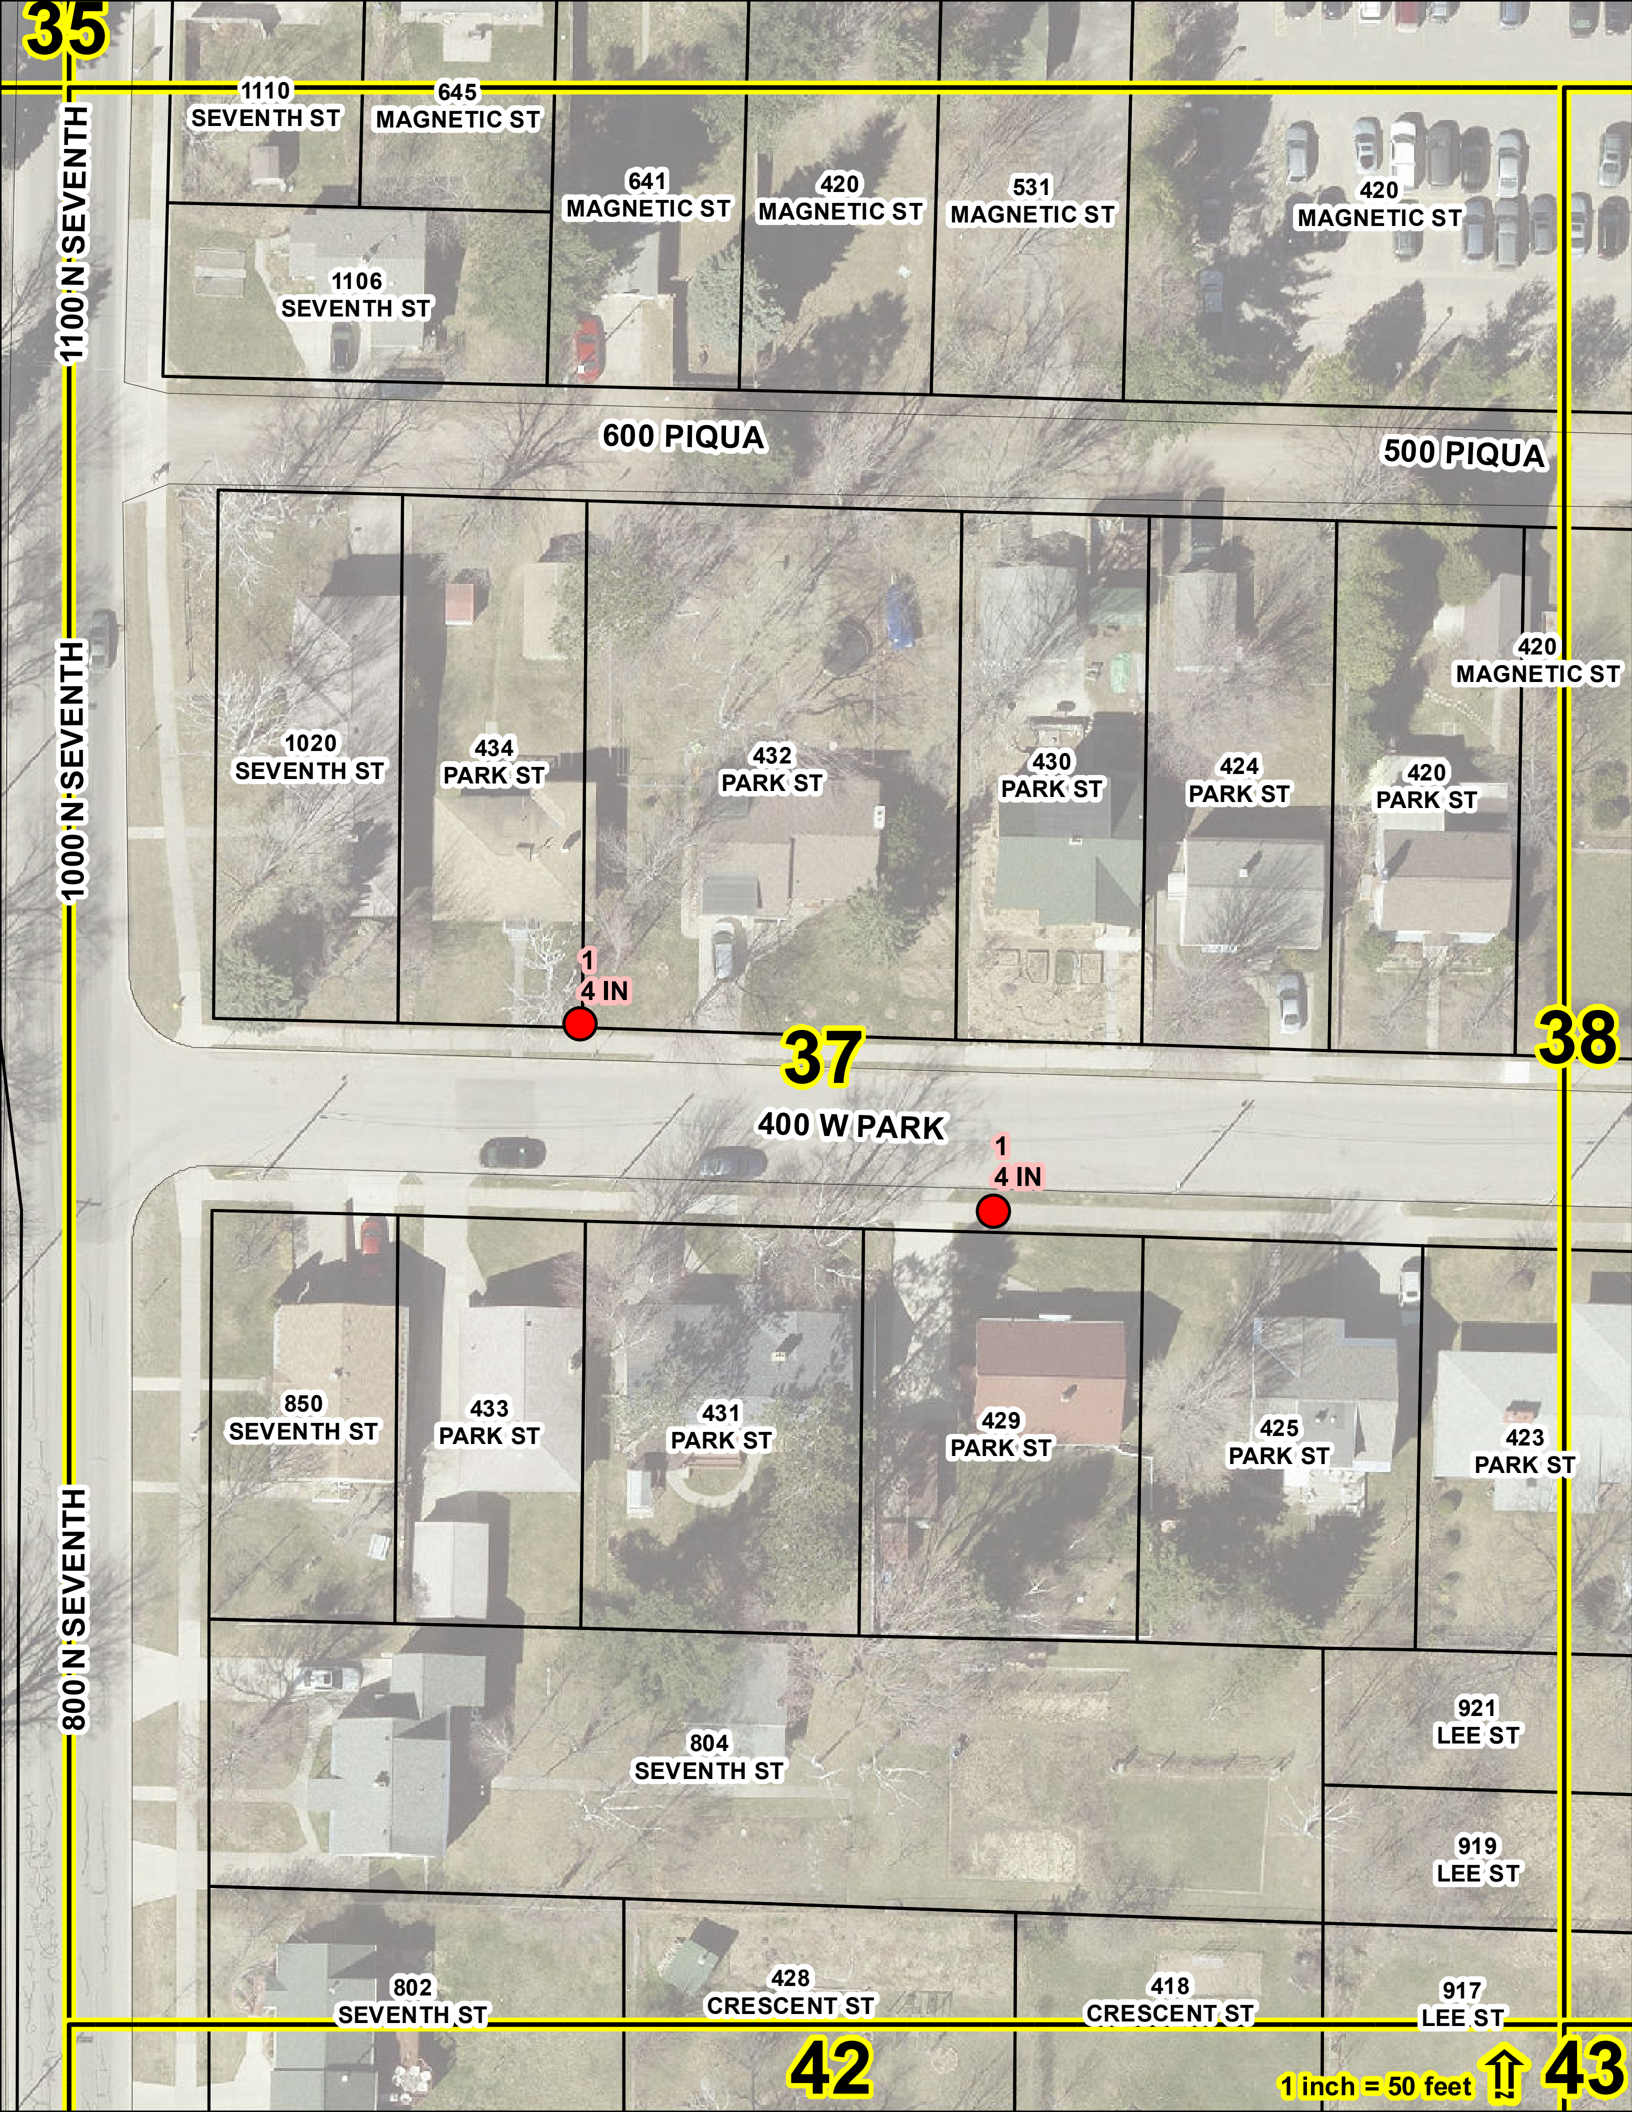
35
1110
SEVENTH ST
645
MAGNETIC ST
641
MAGNETIC ST
420
MAGNETIC ST
531
MAGNETIC ST
420
MAGNETIC ST
1106
SEVENTH ST
1100 N SEVENTH
600 PIQUA
500 PIQUA
420
MAGNETIC ST
1020
SEVENTH ST
434
PARK ST
432
PARK ST
430
PARK ST
424
PARK ST
420
PARK ST
1000 N SEVENTH
1
4 IN
37
38
400 W PARK
1
4 IN
850
SEVENTH ST
433
PARK ST
431
PARK ST
429
PARK ST
425
PARK ST
423
PARK ST
921
LEE ST
804
SEVENTH ST
800 N SEVENTH
919
LEE ST
802
SEVENTH ST
428
CRESCENT ST
418
CRESCENT ST
917
LEE ST
42
1 inch = 50 feet
43

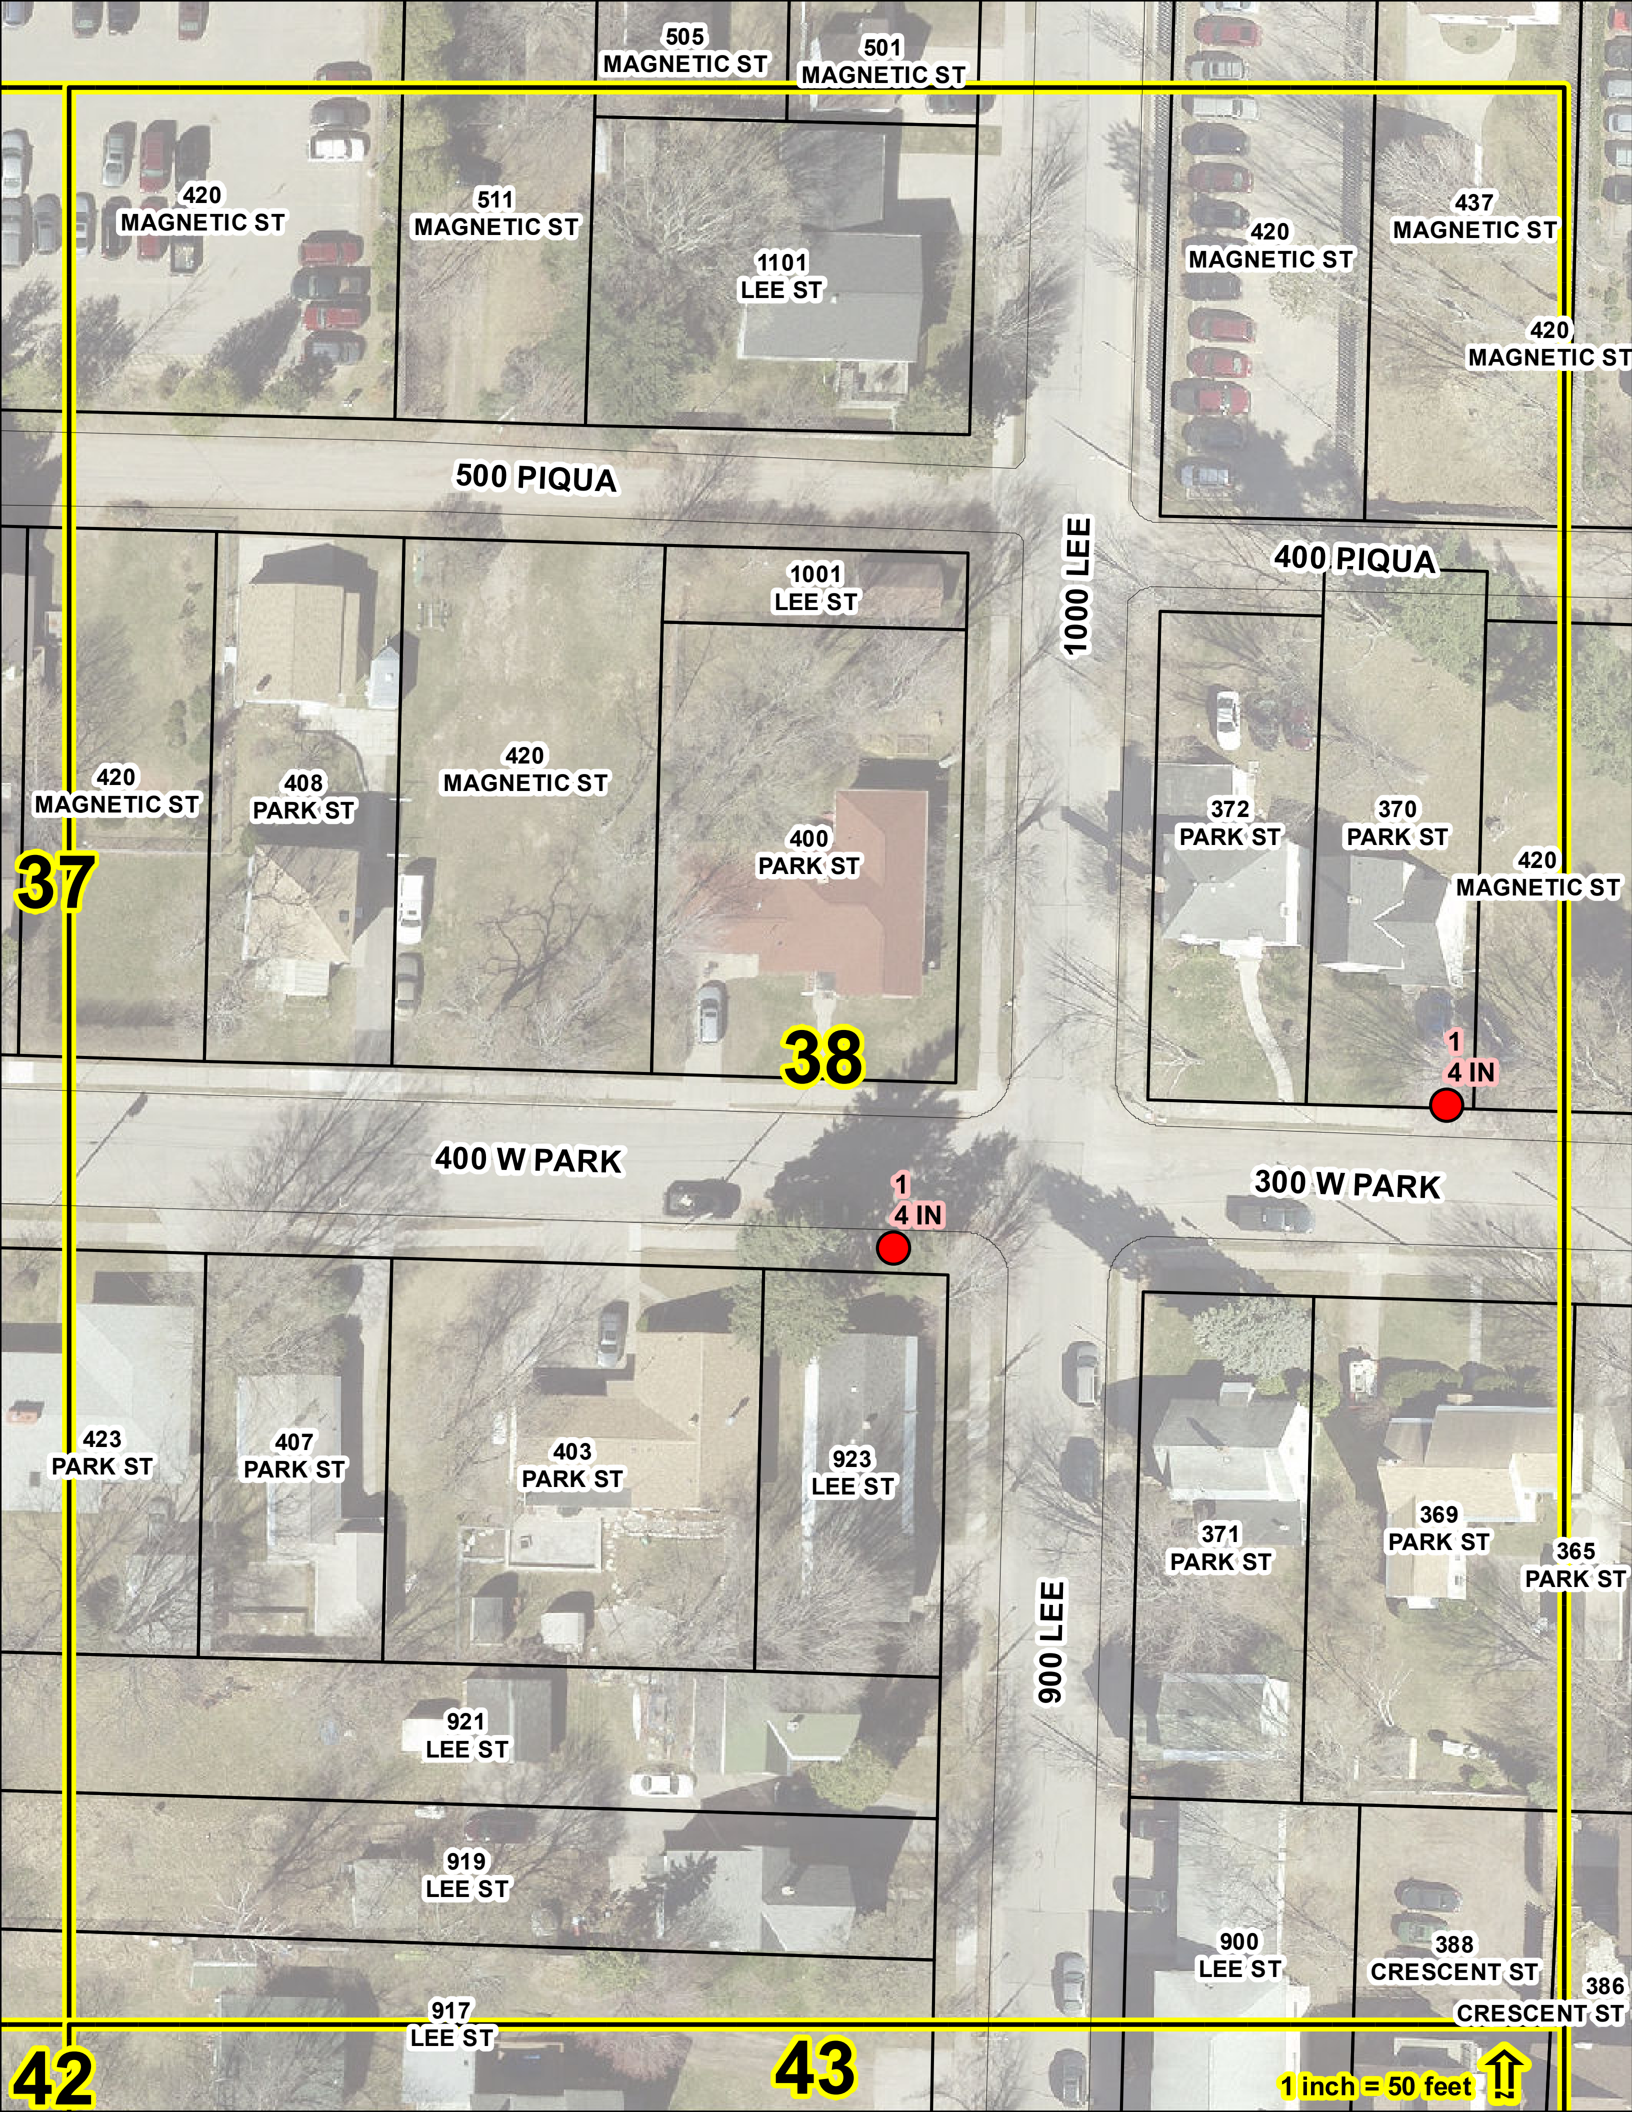
505 MAGNETIC ST
501 MAGNETIC ST
420 MAGNETIC ST
511 MAGNETIC ST
1101 LEE ST
420 MAGNETIC ST
437 MAGNETIC ST
420 MAGNETIC ST
500 PIQUA
400 PIQUA
1000 LEE
1001 LEE ST
420 MAGNETIC ST
408 PARK ST
420 MAGNETIC ST
400 PARK ST
372 PARK ST
370 PARK ST
420 MAGNETIC ST
37
38
1
4 IN
400 W PARK
300 W PARK
1
4 IN
423 PARK ST
407 PARK ST
403 PARK ST
923 LEE ST
900 LEE
371 PARK ST
369 PARK ST
365 PARK ST
921 LEE ST
919 LEE ST
900 LEE ST
388 CRESCENT ST
386 CRESCENT ST
917 LEE ST
42
43
1 inch = 50 feet

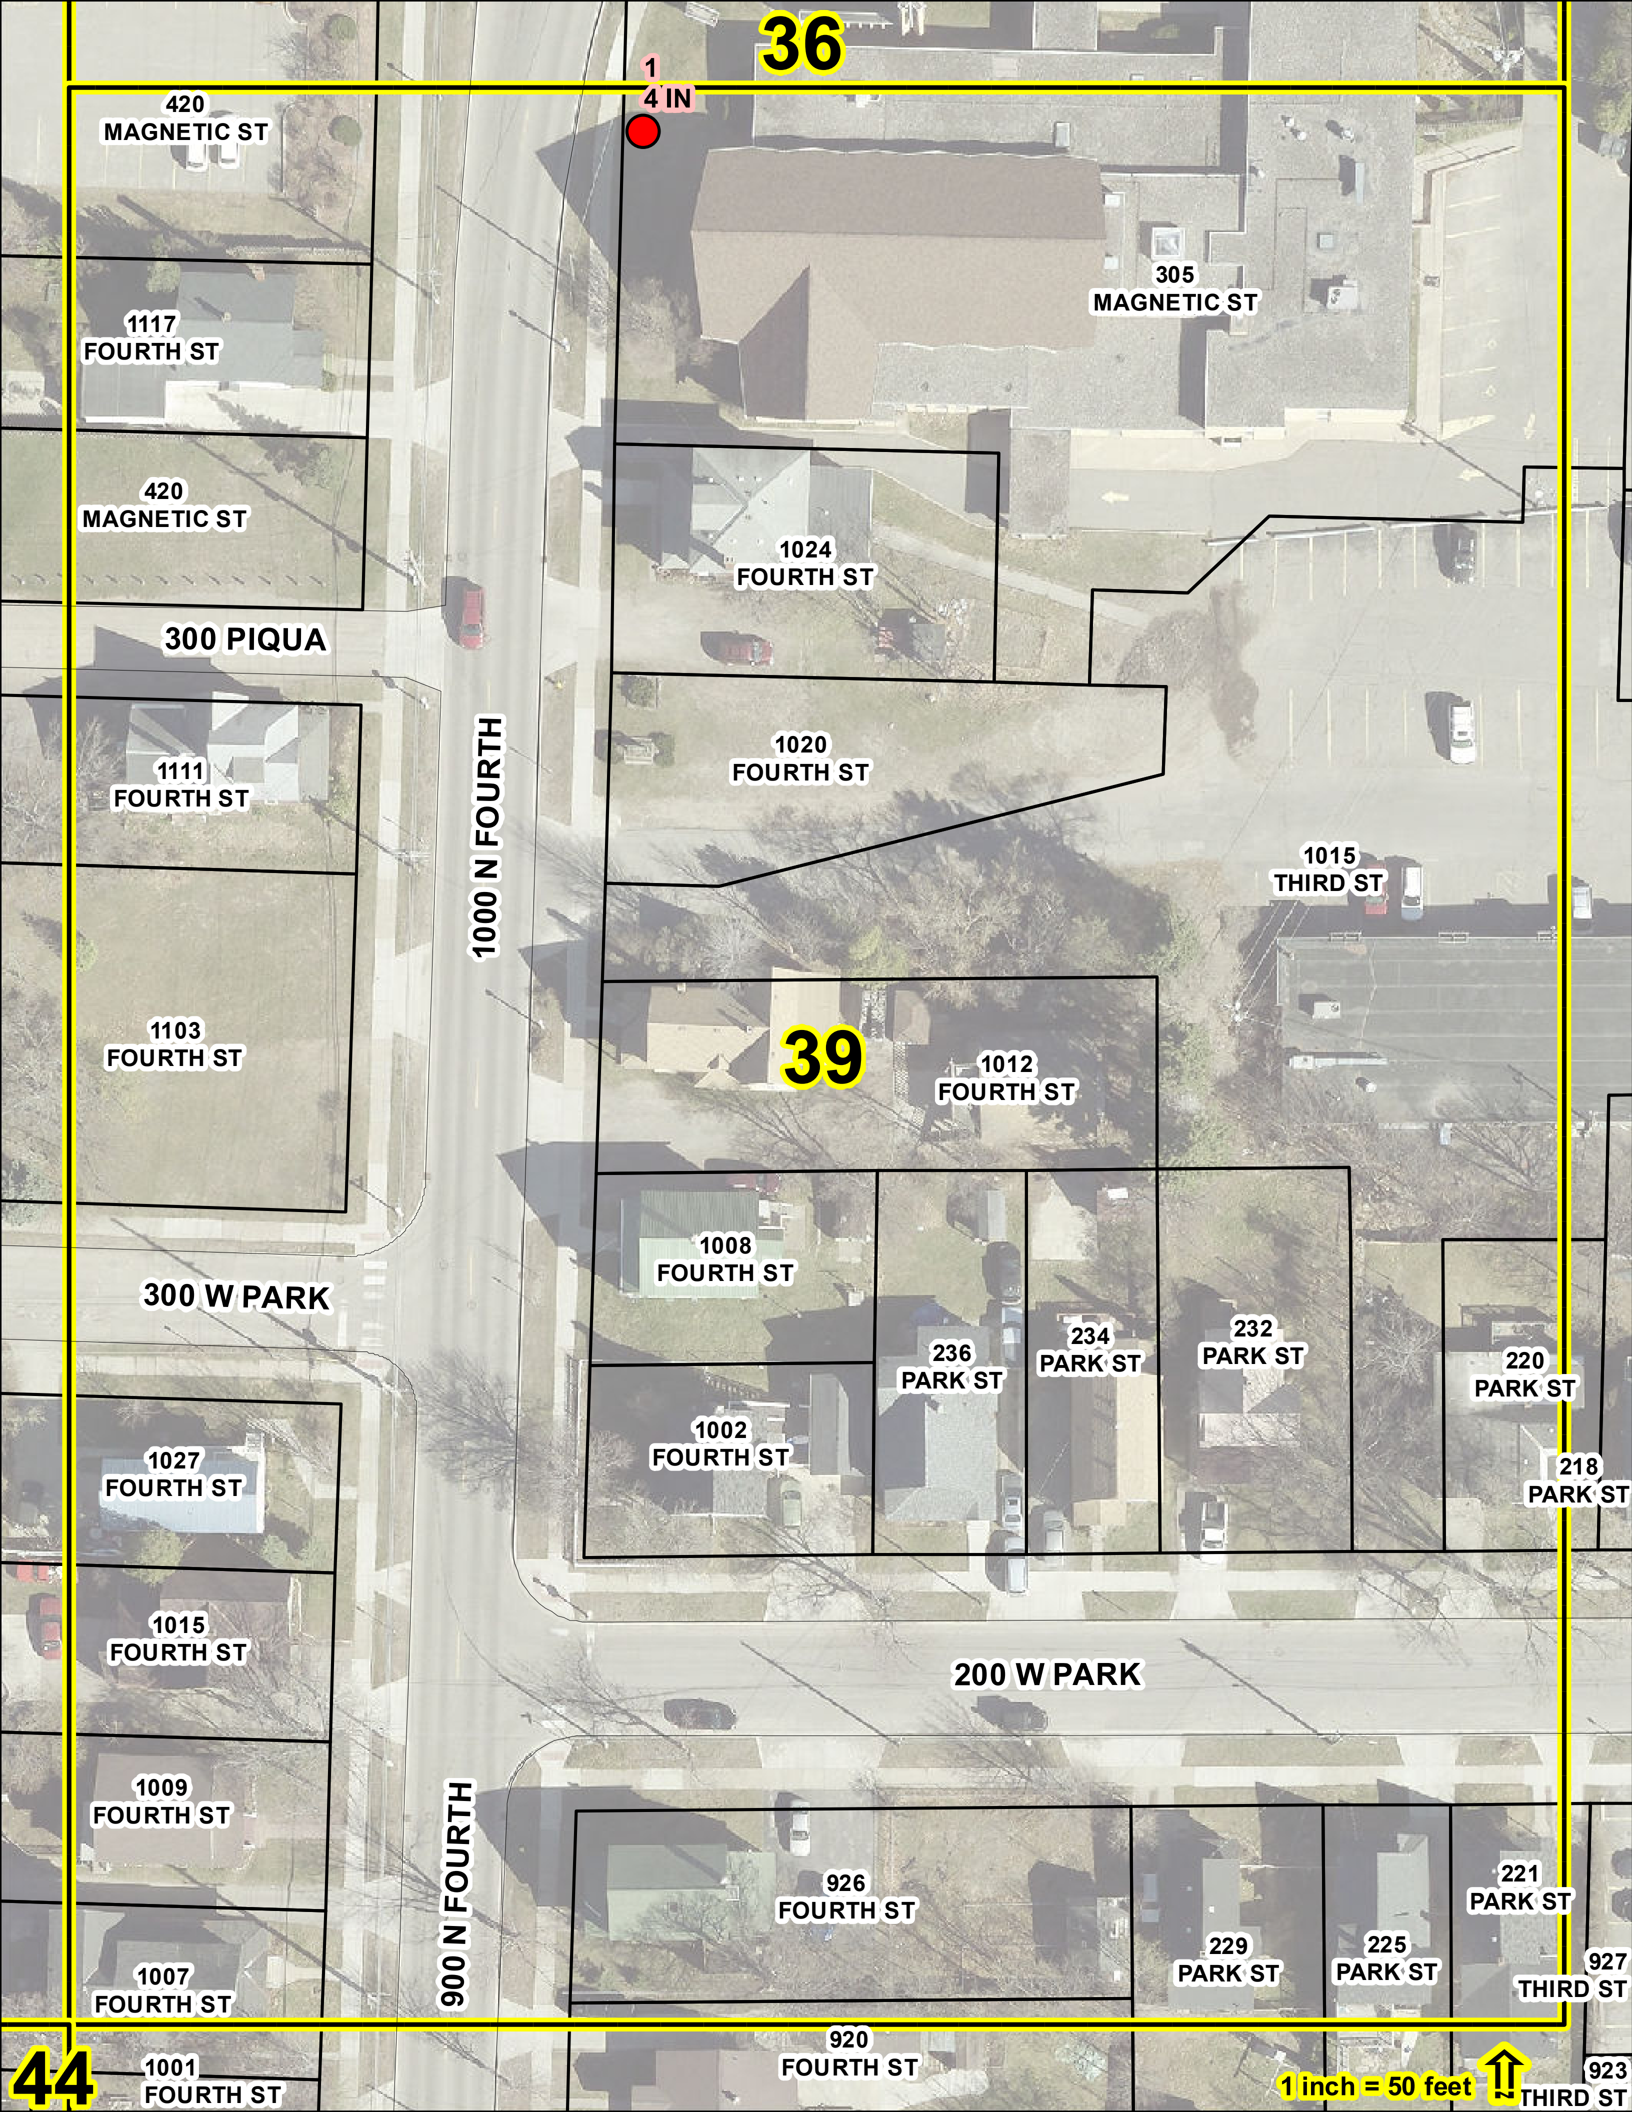
36
1
4 IN
420
MAGNETIC ST
305
MAGNETIC ST
1117
FOURTH ST
420
MAGNETIC ST
1024
FOURTH ST
300 PIQUA
1111
FOURTH ST
1020
FOURTH ST
1000 N FOURTH
1015
THIRD ST
1103
FOURTH ST
39
1012
FOURTH ST
1008
FOURTH ST
300 W PARK
236
PARK ST
234
PARK ST
232
PARK ST
220
PARK ST
1027
FOURTH ST
1002
FOURTH ST
218
PARK ST
1015
FOURTH ST
200 W PARK
1009
FOURTH ST
900 N FOURTH
926
FOURTH ST
221
PARK ST
229
PARK ST
225
PARK ST
927
THIRD ST
1007
FOURTH ST
920
FOURTH ST
44
1001
FOURTH ST
1 inch = 50 feet
923
THIRD ST

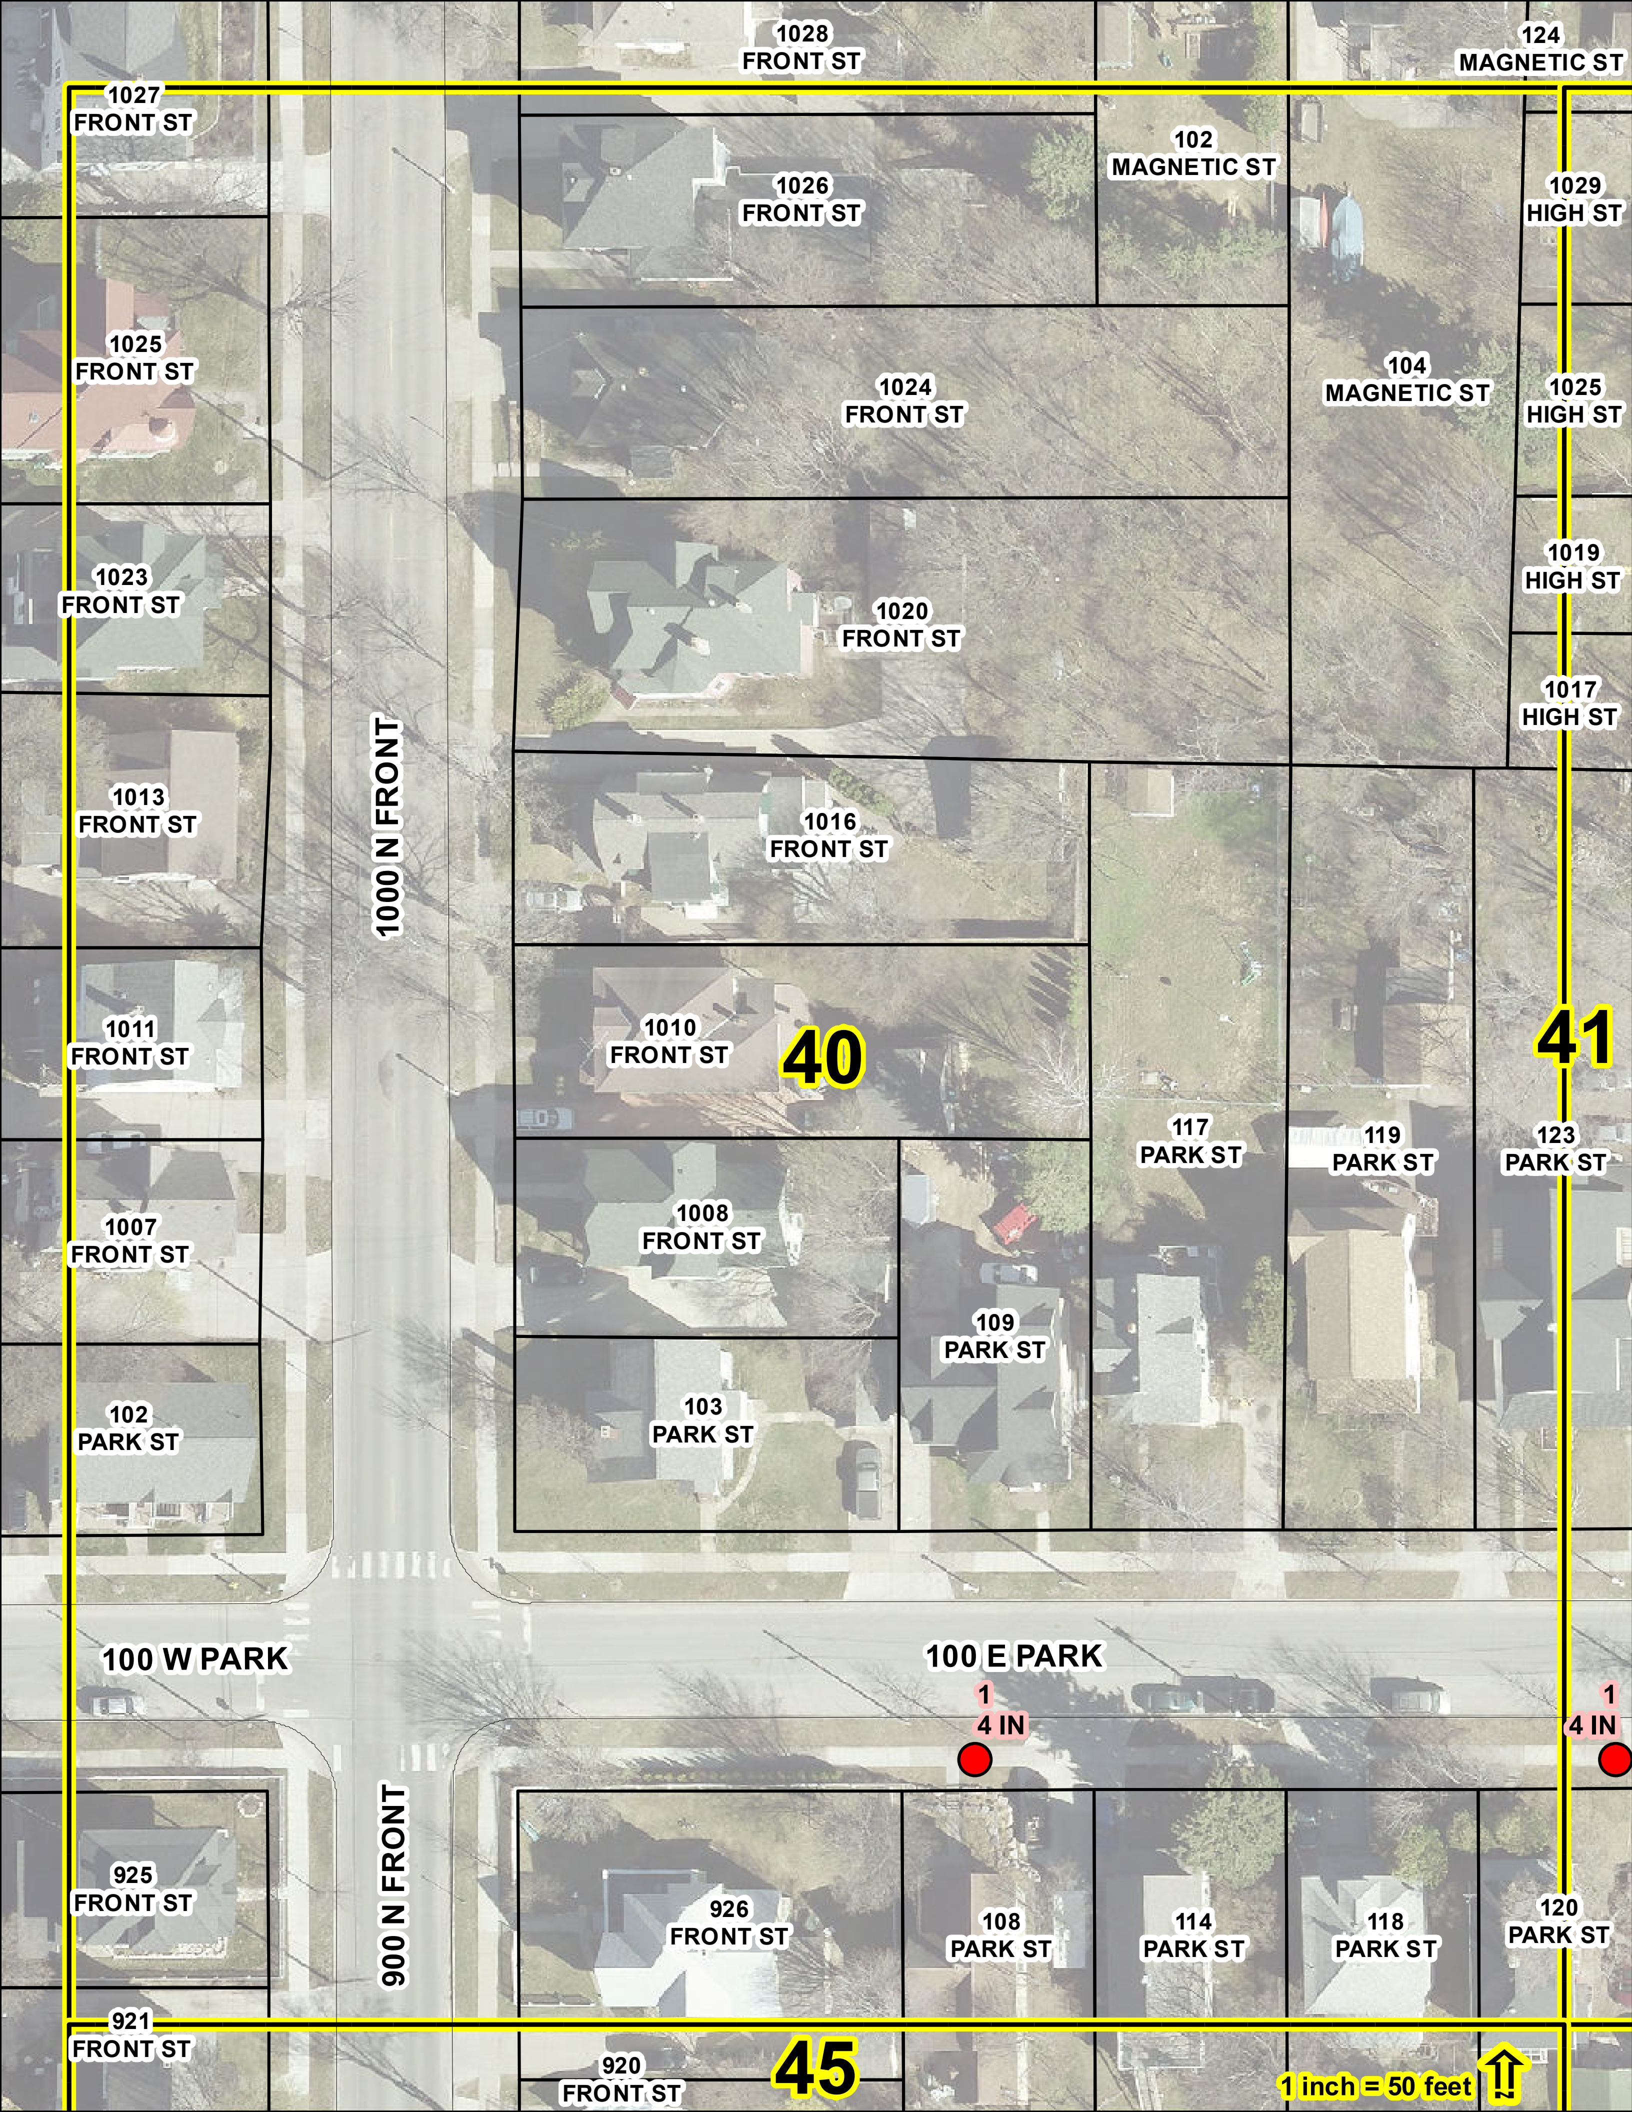

1028 FRONT ST
124 MAGNETIC ST
1027 FRONT ST
102 MAGNETIC ST
1026 FRONT ST
1029 HIGH ST
1025 FRONT ST
1024 FRONT ST
104 MAGNETIC ST
1025 HIGH ST
1023 FRONT ST
1020 FRONT ST
1019 HIGH ST
1017 HIGH ST
1013 FRONT ST
1000 N FRONT
1016 FRONT ST
1011 FRONT ST
1010 FRONT ST
40
41
117 PARK ST
119 PARK ST
123 PARK ST
1007 FRONT ST
1008 FRONT ST
109 PARK ST
102 PARK ST
103 PARK ST
100 W PARK
100 E PARK
1
4 IN
1
4 IN
925 FRONT ST
900 N FRONT
926 FRONT ST
108 PARK ST
114 PARK ST
118 PARK ST
120 PARK ST
921 FRONT ST
920 FRONT ST
45
1 inch = 50 feet

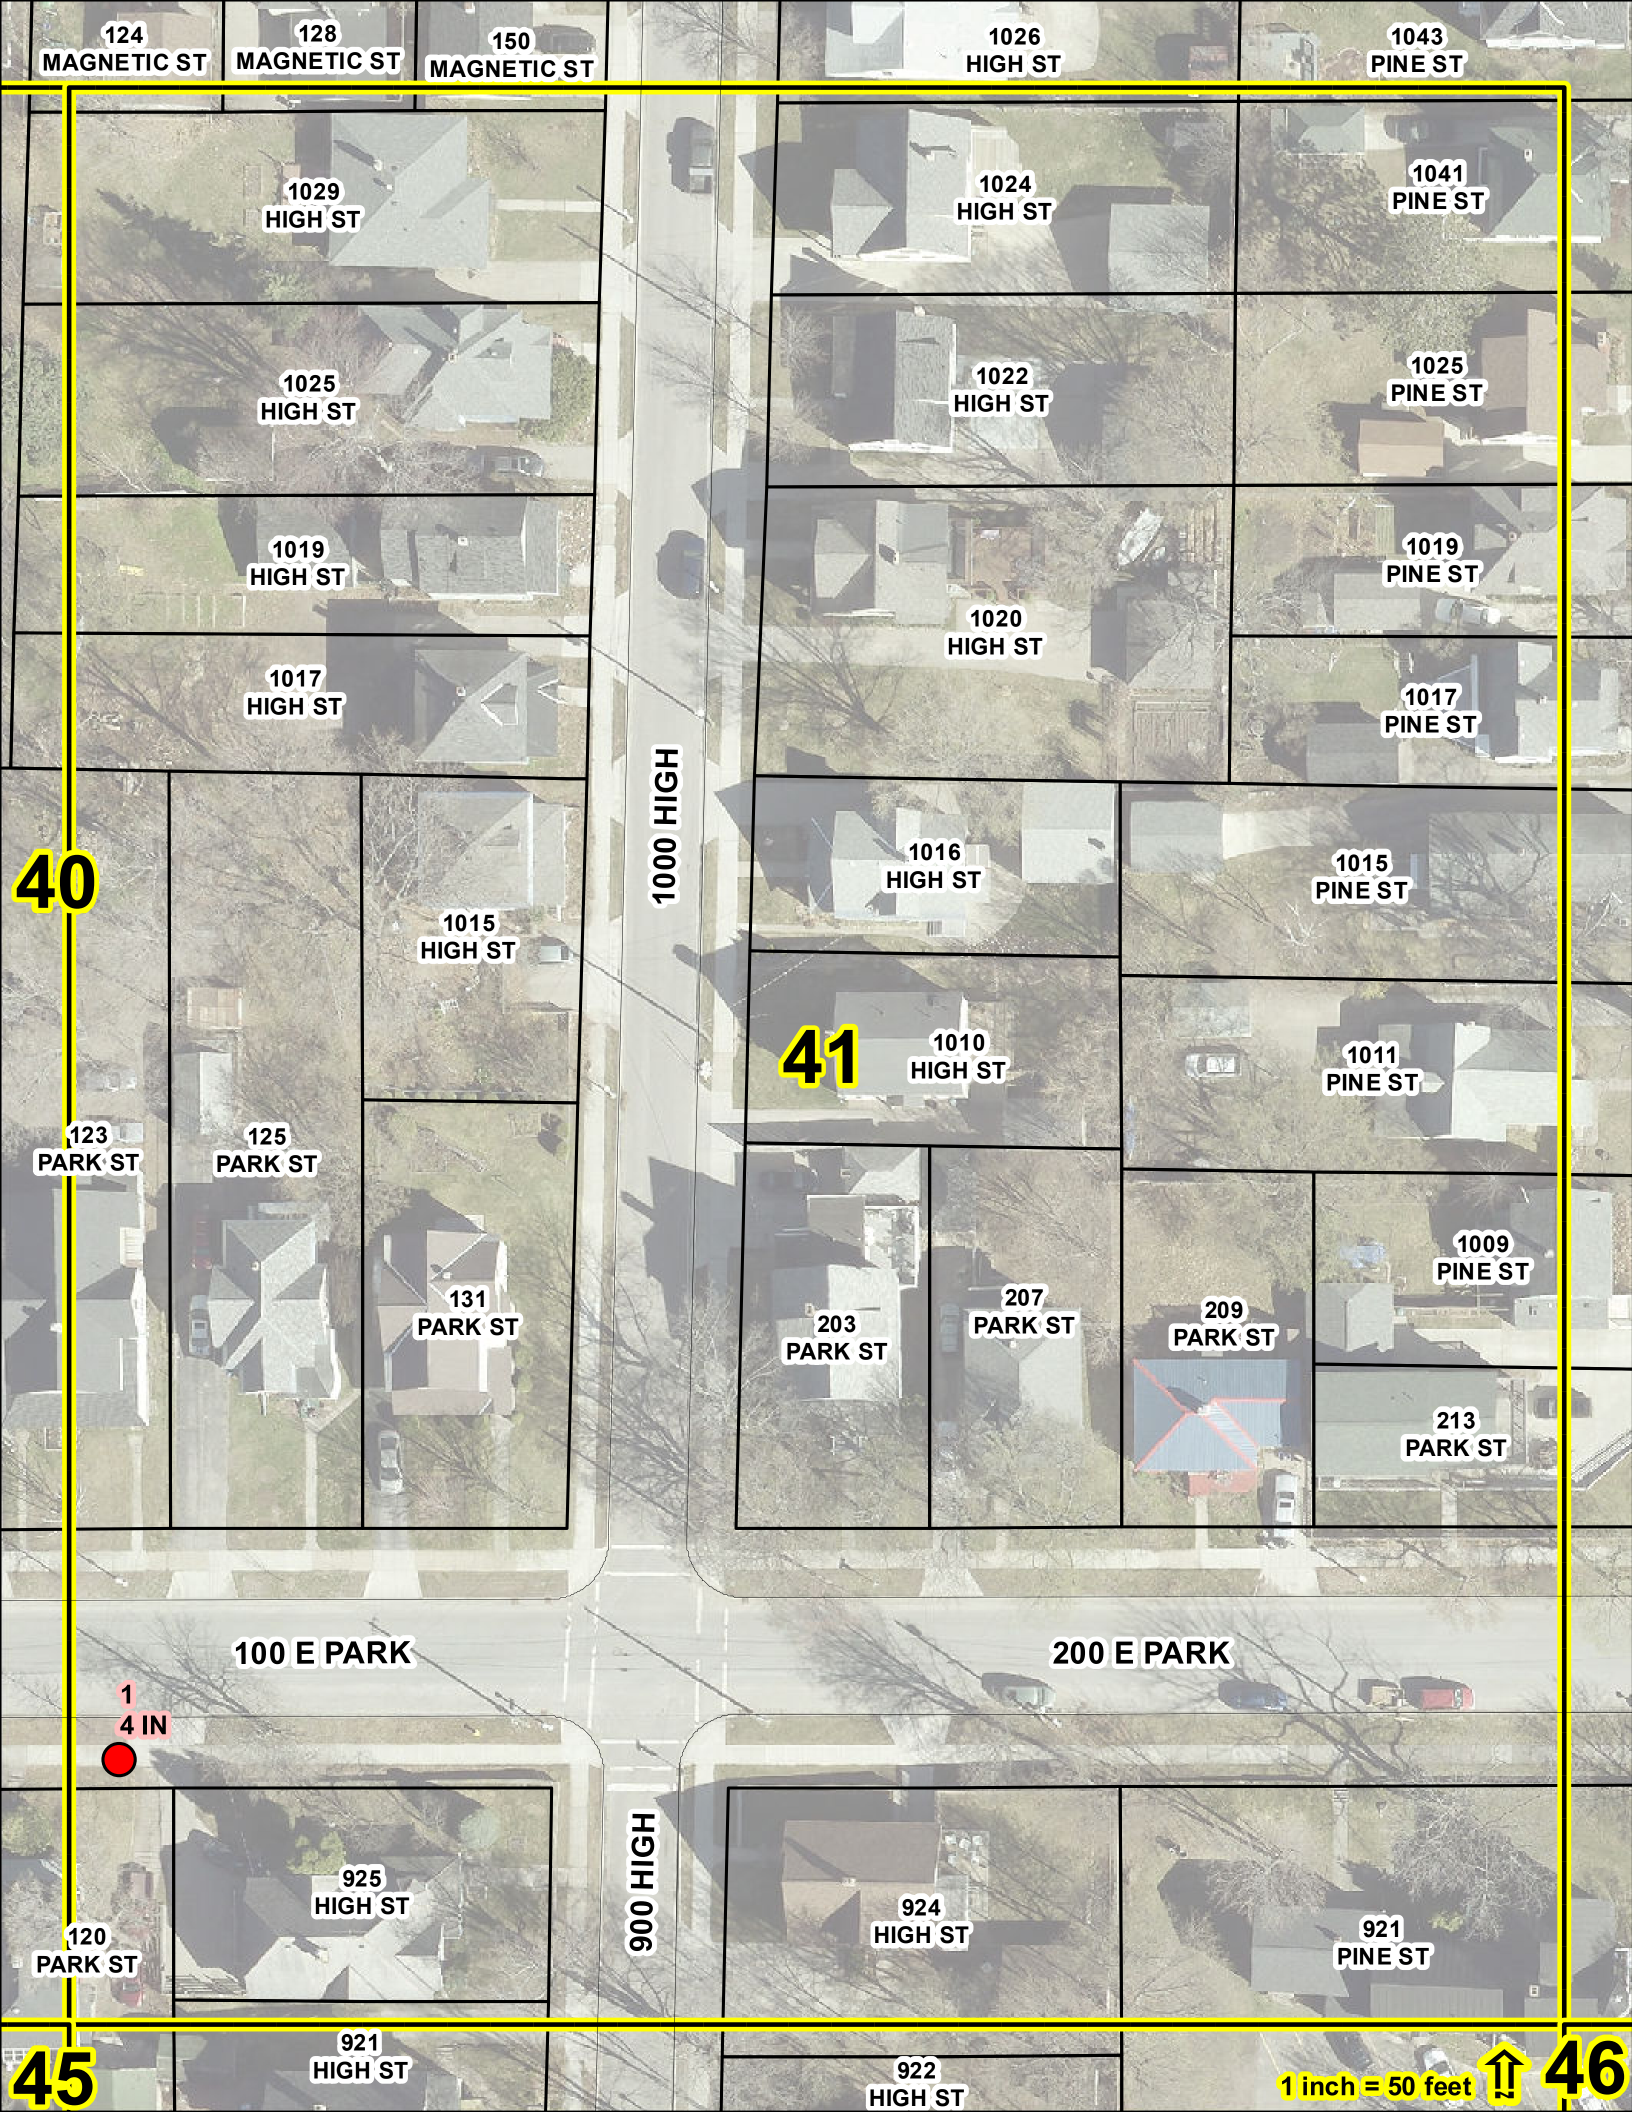
124 MAGNETIC ST
128 MAGNETIC ST
150 MAGNETIC ST
1026 HIGH ST
1043 PINE ST
1029 HIGH ST
1024 HIGH ST
1041 PINE ST
1025 HIGH ST
1022 HIGH ST
1025 PINE ST
1019 HIGH ST
1020 HIGH ST
1019 PINE ST
1017 HIGH ST
1017 PINE ST
1000 HIGH
40
1016 HIGH ST
1015 PINE ST
1015 HIGH ST
41
1010 HIGH ST
1011 PINE ST
123 PARK ST
125 PARK ST
1009 PINE ST
131 PARK ST
203 PARK ST
207 PARK ST
209 PARK ST
213 PARK ST
100 E PARK
200 E PARK
1
4 IN
925 HIGH ST
900 HIGH
924 HIGH ST
921 PINE ST
120 PARK ST
45
921 HIGH ST
922 HIGH ST
1 inch = 50 feet
46

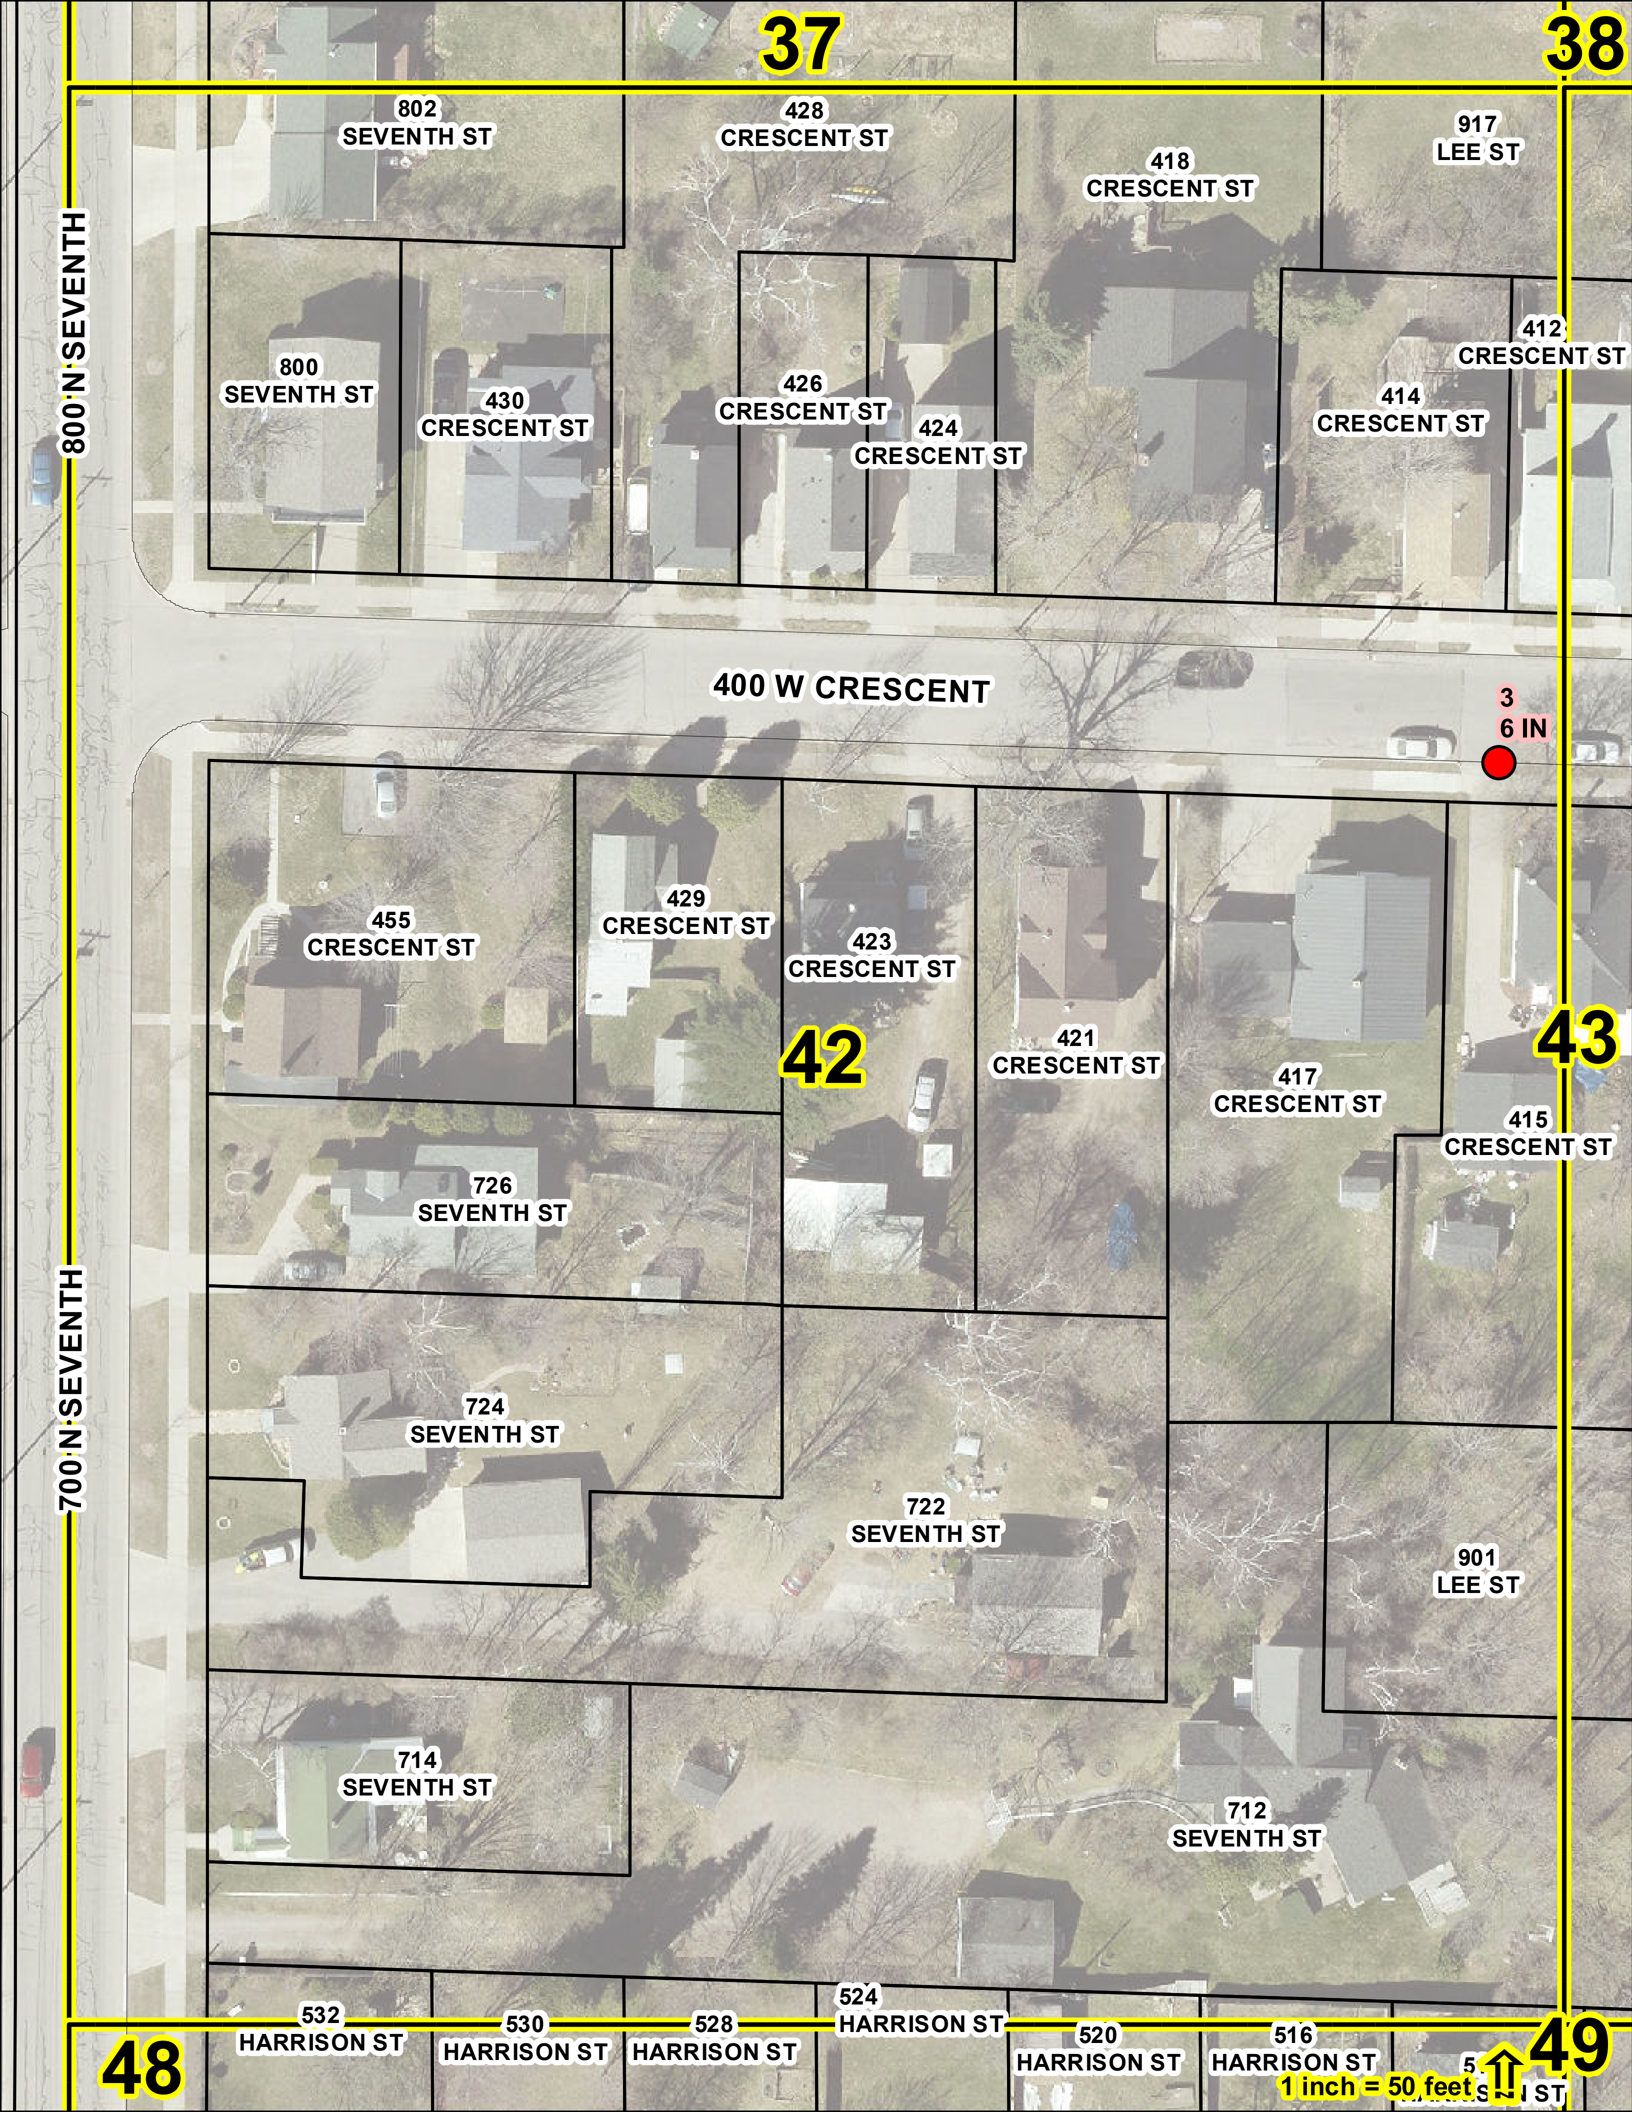

37
38
42
43
48
49
802
SEVENTH ST
428
CRESCENT ST
418
CRESCENT ST
917
LEE ST
800 N SEVENTH
800
SEVENTH ST
430
CRESCENT ST
426
CRESCENT ST
424
CRESCENT ST
412
CRESCENT ST
414
CRESCENT ST
400 W CRESCENT
3
6 IN
455
CRESCENT ST
429
CRESCENT ST
423
CRESCENT ST
421
CRESCENT ST
417
CRESCENT ST
415
CRESCENT ST
726
SEVENTH ST
724
SEVENTH ST
722
SEVENTH ST
901
LEE ST
700 N SEVENTH
714
SEVENTH ST
712
SEVENTH ST
532
HARRISON ST
530
HARRISON ST
528
HARRISON ST
524
HARRISON ST
520
HARRISON ST
516
HARRISON ST
1 inch = 50 feet


37
919
LEE ST
38
917
LEE ST
900
LEE ST
388
CRESCENT ST
386
CRESCENT ST
412
CRESCENT ST
410
CRESCENT ST
406
CRESCENT ST
913
LEE ST
300 W CRESCENT
3
6 IN
400 W CRESCENT
42
900 LEE
393
CRESCENT ST
389
CRESCENT ST
411
CRESCENT ST
409
CRESCENT ST
909
LEE ST
383
CRESCENT ST
43
907
LEE ST
415
CRESCENT ST
1
4 IN
905
LEE ST
380
ALGER ST
376
ALGER ST
372
ALGER ST
901
LEE ST
300 ALGER
712
SEVENTH ST
897
LEE ST
800 LEE
377
ALGER ST
375
ALGER ST
369
ALGER ST
512
HARRISON ST
510
HARRISON ST
500
HARRISON ST
895
LEE ST
48
49
1 inch = 50 feet

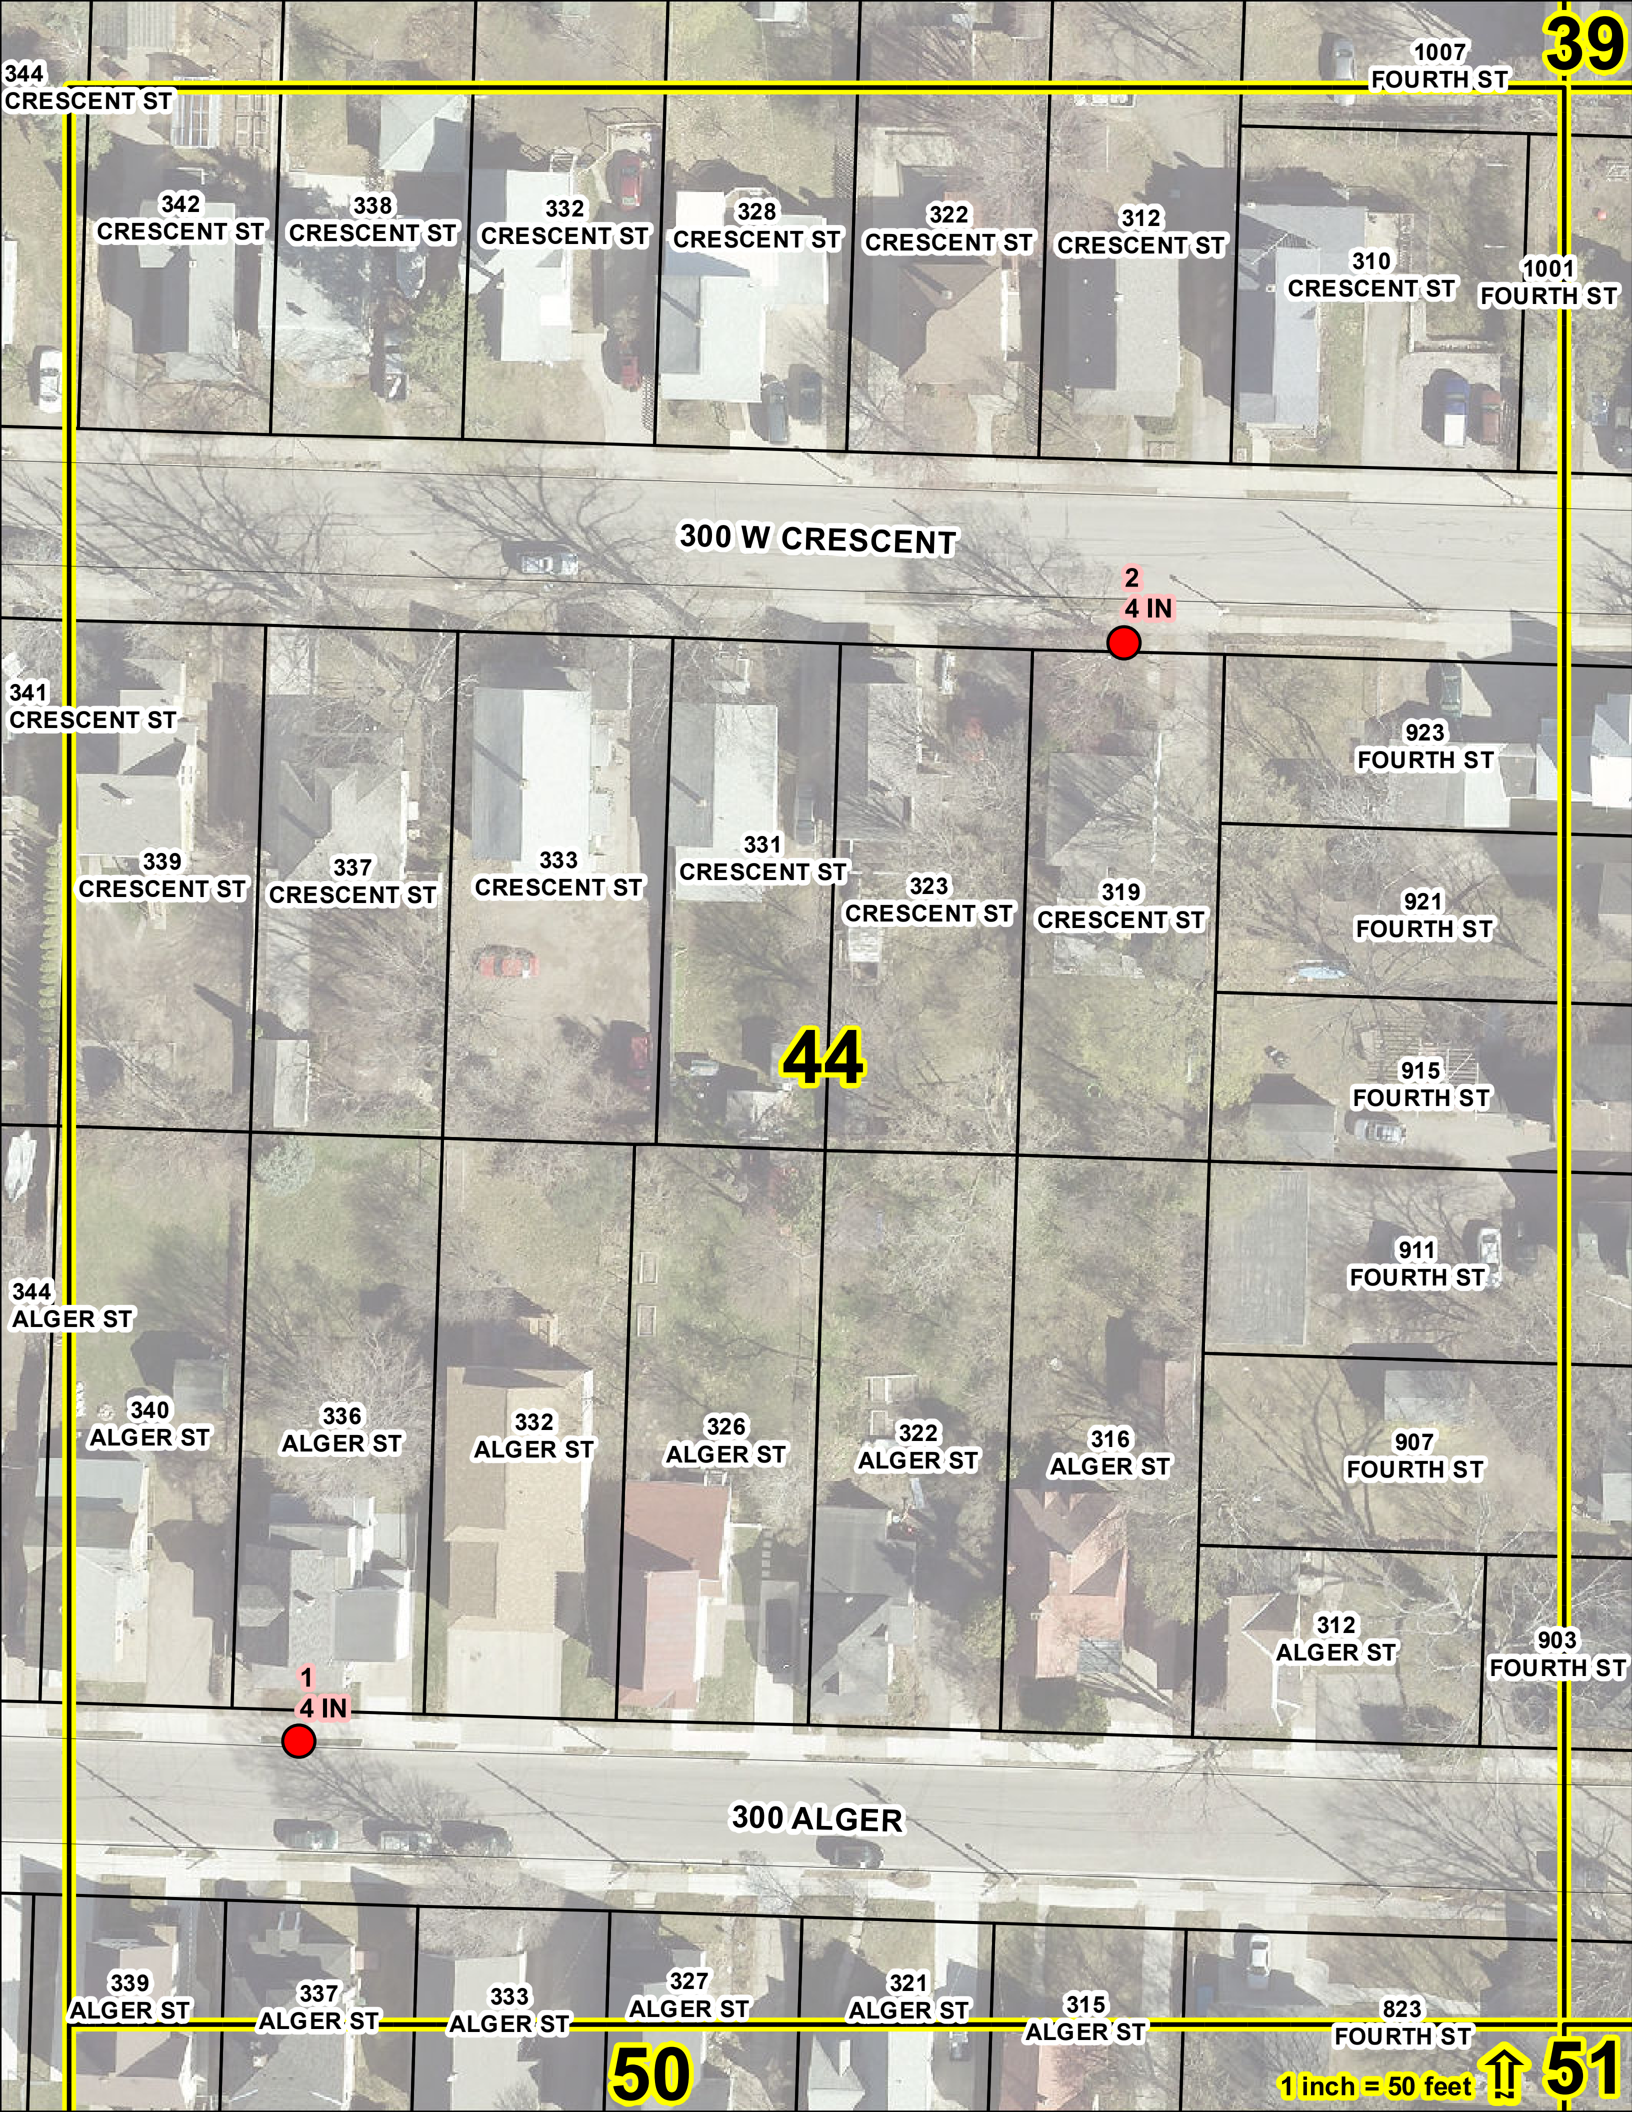

39
344 CRESCENT ST
1007 FOURTH ST
342 CRESCENT ST
338 CRESCENT ST
332 CRESCENT ST
328 CRESCENT ST
322 CRESCENT ST
312 CRESCENT ST
310 CRESCENT ST
1001 FOURTH ST
300 W CRESCENT
2
4 IN
341 CRESCENT ST
923 FOURTH ST
339 CRESCENT ST
337 CRESCENT ST
333 CRESCENT ST
331 CRESCENT ST
323 CRESCENT ST
319 CRESCENT ST
921 FOURTH ST
44
915 FOURTH ST
911 FOURTH ST
344 ALGER ST
340 ALGER ST
336 ALGER ST
332 ALGER ST
326 ALGER ST
322 ALGER ST
316 ALGER ST
907 FOURTH ST
312 ALGER ST
903 FOURTH ST
1
4 IN
300 ALGER
339 ALGER ST
337 ALGER ST
333 ALGER ST
327 ALGER ST
321 ALGER ST
315 ALGER ST
823 FOURTH ST
50
51
1 inch = 50 feet

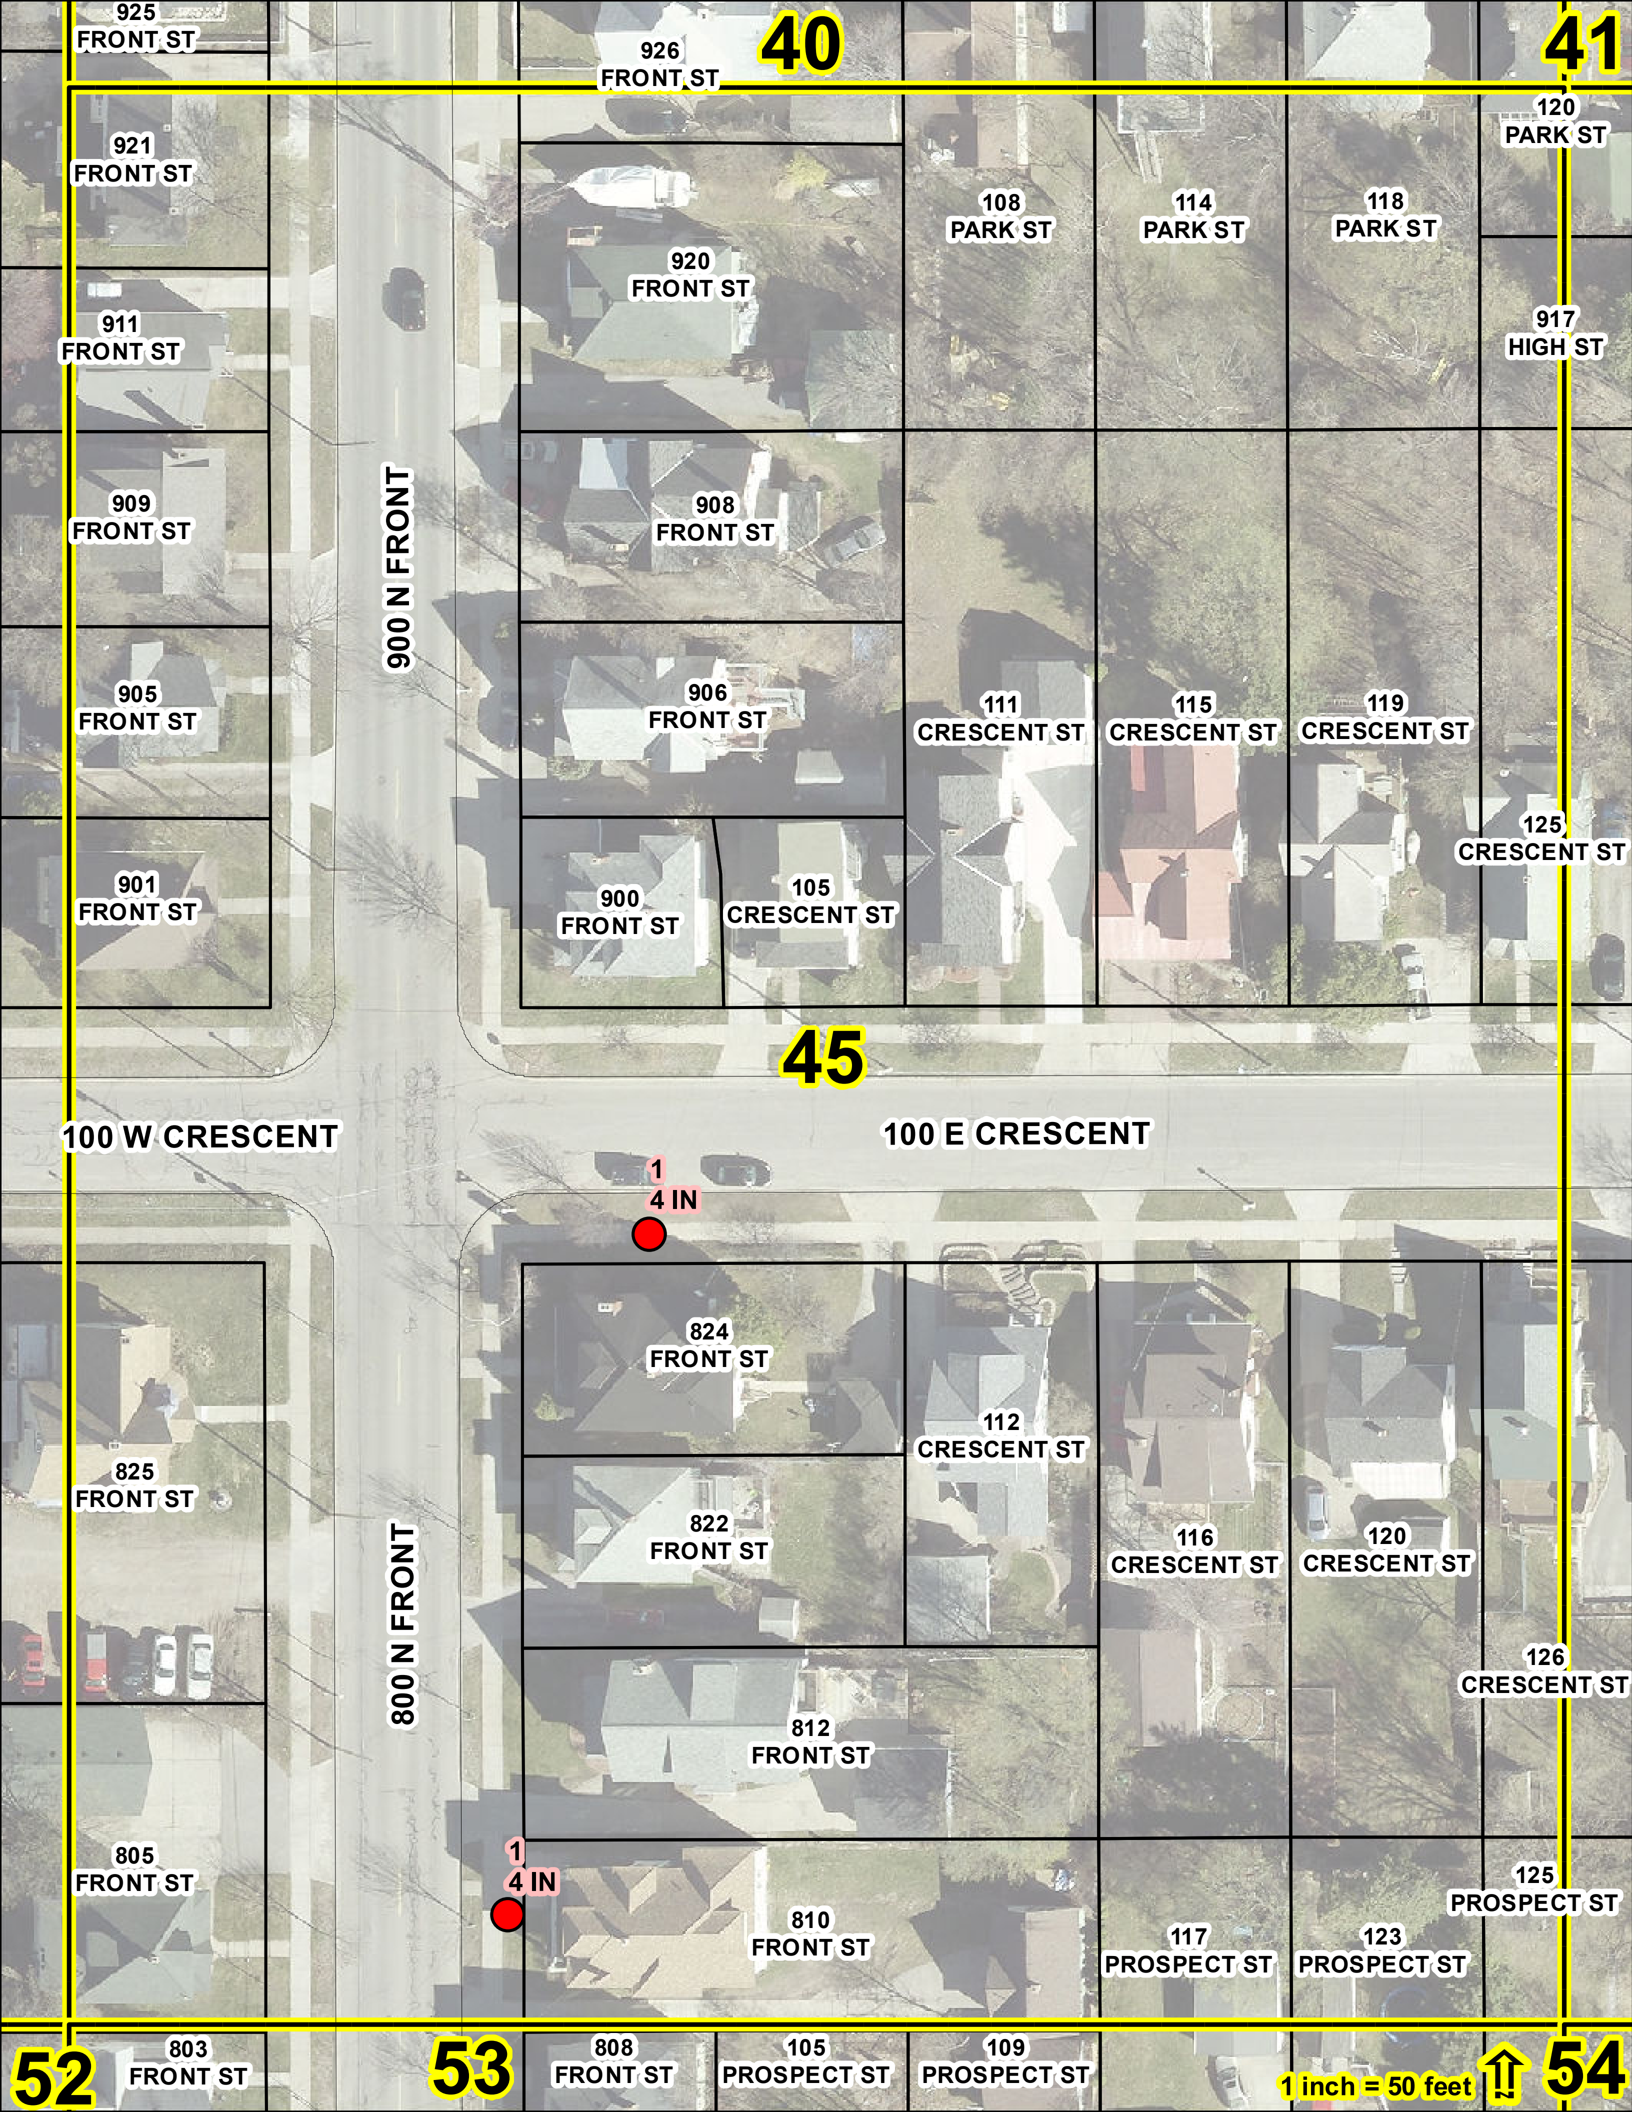
40
41
45
52
53
54
925 FRONT ST
926 FRONT ST
921 FRONT ST
120 PARK ST
108 PARK ST
114 PARK ST
118 PARK ST
920 FRONT ST
911 FRONT ST
917 HIGH ST
909 FRONT ST
908 FRONT ST
900 N FRONT
905 FRONT ST
906 FRONT ST
111 CRESCENT ST
115 CRESCENT ST
119 CRESCENT ST
125 CRESCENT ST
901 FRONT ST
900 FRONT ST
105 CRESCENT ST
100 W CRESCENT
100 E CRESCENT
1
4 IN
824 FRONT ST
112 CRESCENT ST
825 FRONT ST
822 FRONT ST
116 CRESCENT ST
120 CRESCENT ST
800 N FRONT
126 CRESCENT ST
812 FRONT ST
1
4 IN
805 FRONT ST
810 FRONT ST
125 PROSPECT ST
117 PROSPECT ST
123 PROSPECT ST
803 FRONT ST
808 FRONT ST
105 PROSPECT ST
109 PROSPECT ST
1 inch = 50 feet

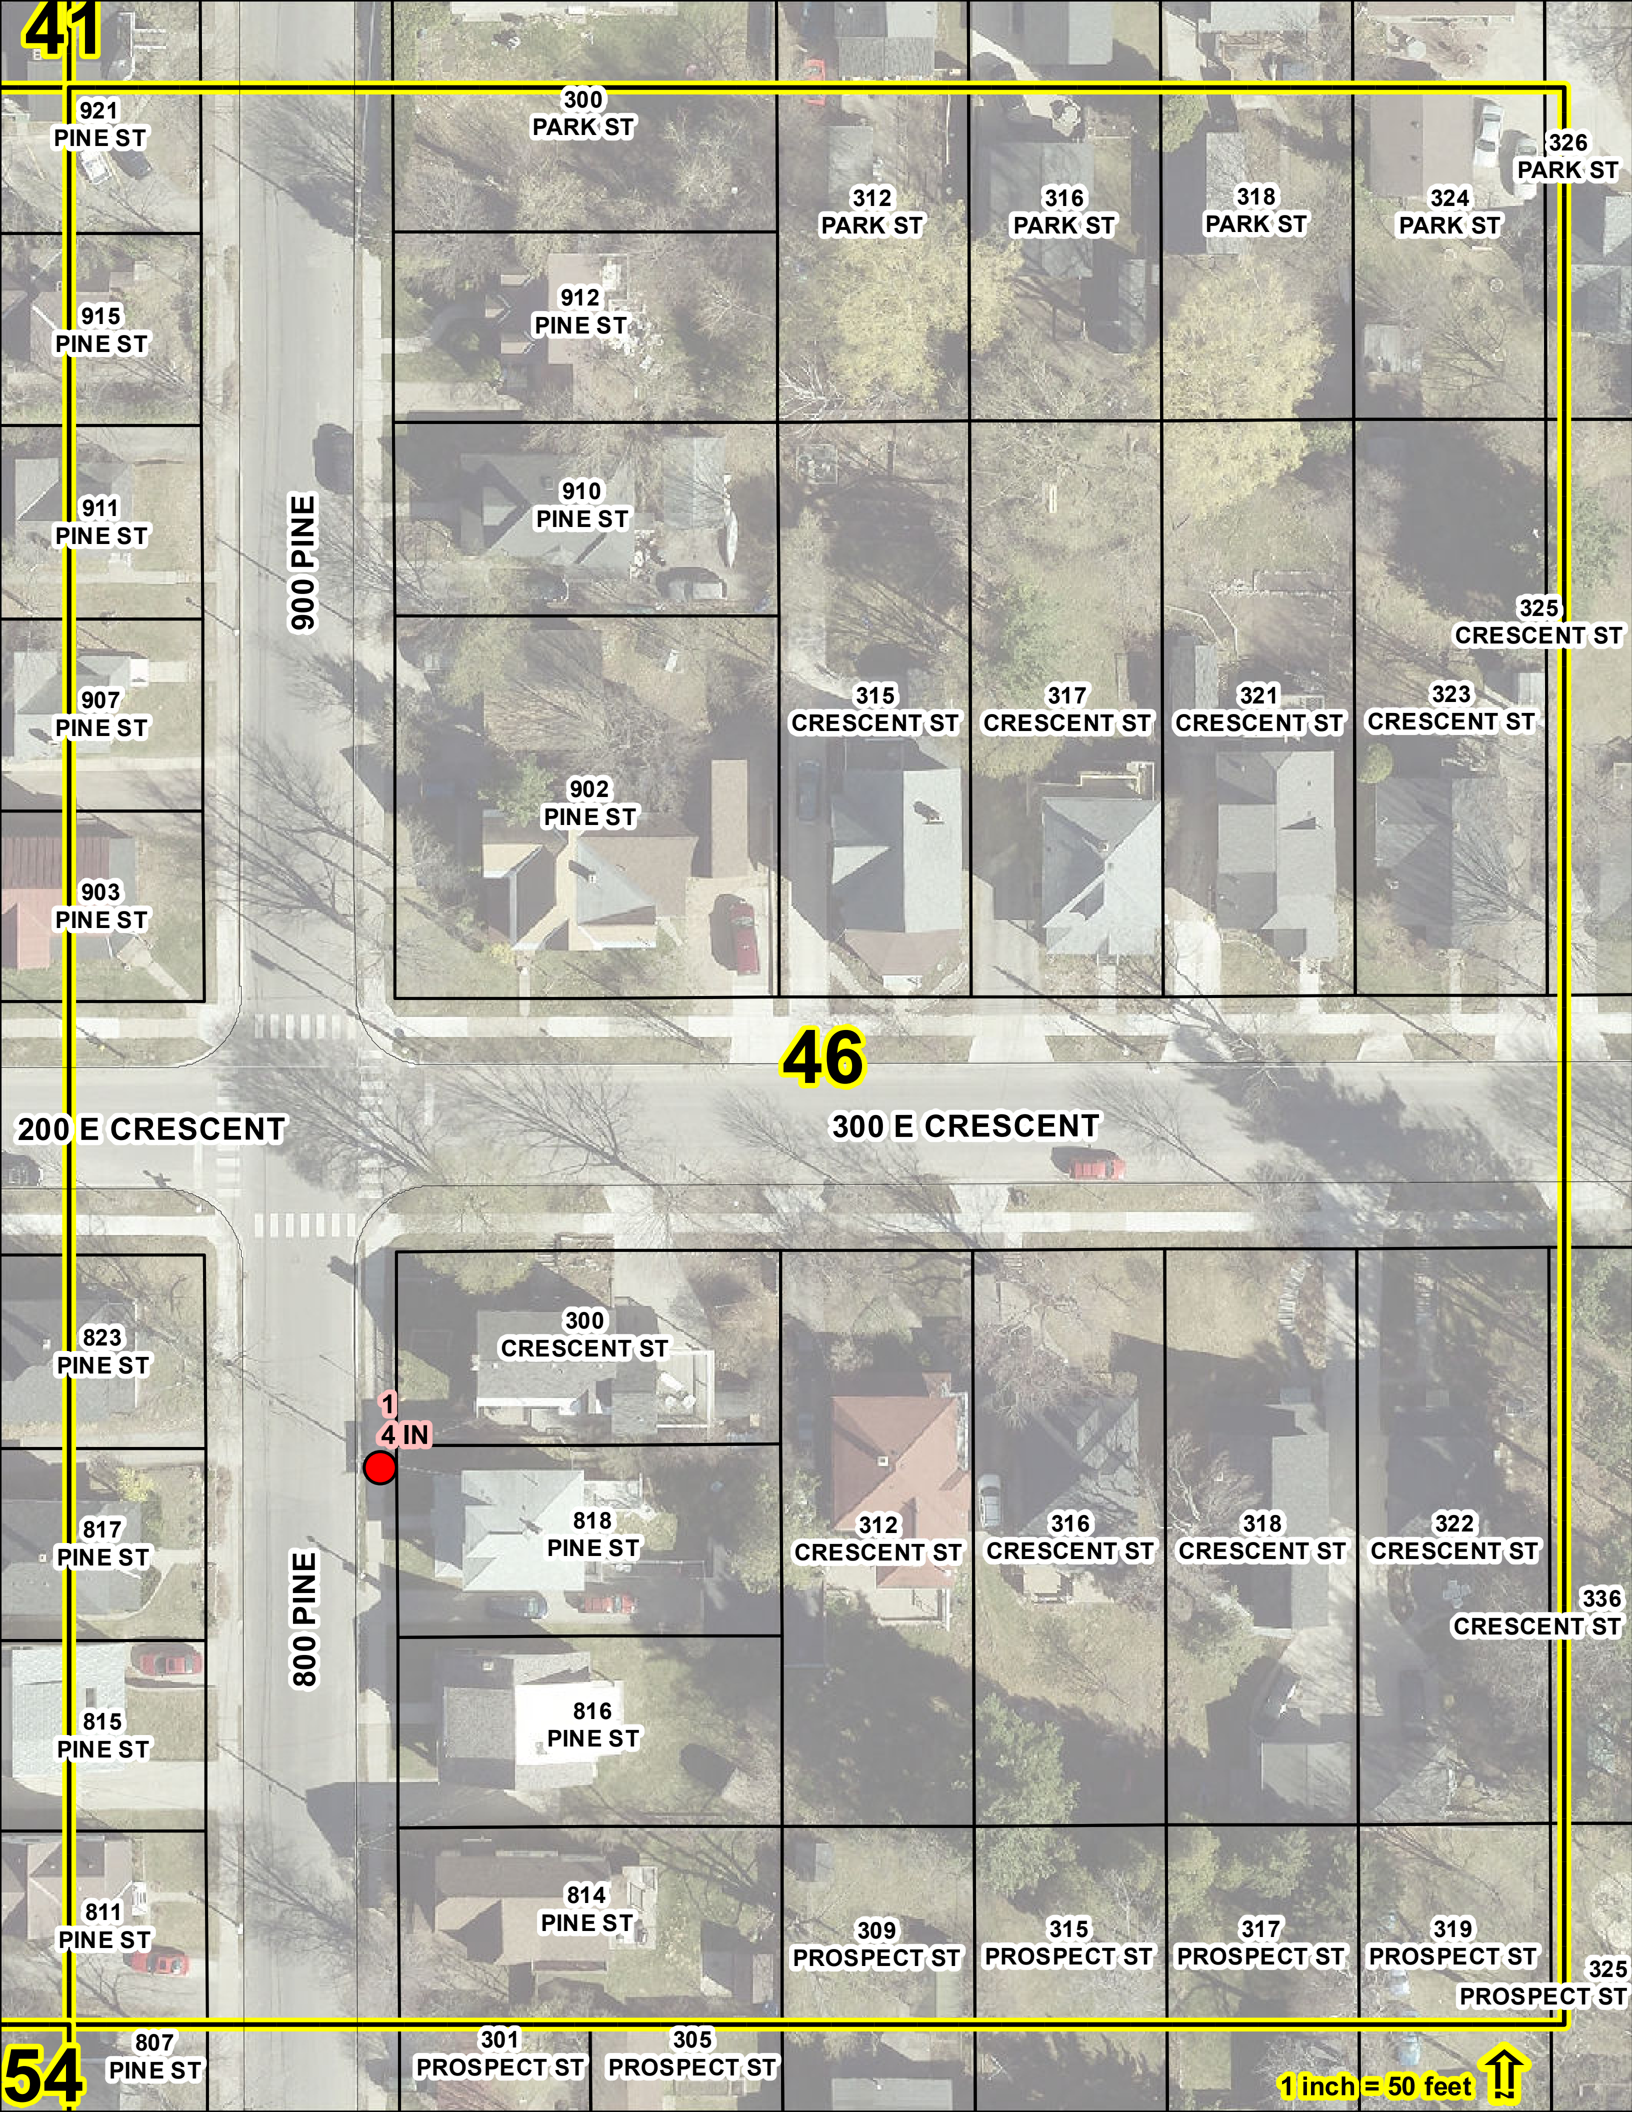

41
46
54
921 PINE ST
915 PINE ST
911 PINE ST
907 PINE ST
903 PINE ST
300 PARK ST
312 PARK ST
316 PARK ST
318 PARK ST
324 PARK ST
326 PARK ST
912 PINE ST
910 PINE ST
902 PINE ST
900 PINE
315 CRESCENT ST
317 CRESCENT ST
321 CRESCENT ST
323 CRESCENT ST
325 CRESCENT ST
200 E CRESCENT
300 E CRESCENT
300 CRESCENT ST
1
4 IN
818 PINE ST
816 PINE ST
814 PINE ST
800 PINE
823 PINE ST
817 PINE ST
815 PINE ST
811 PINE ST
807 PINE ST
312 CRESCENT ST
316 CRESCENT ST
318 CRESCENT ST
322 CRESCENT ST
336 CRESCENT ST
309 PROSPECT ST
315 PROSPECT ST
317 PROSPECT ST
319 PROSPECT ST
325 PROSPECT ST
301 PROSPECT ST
305 PROSPECT ST
1 inch = 50 feet

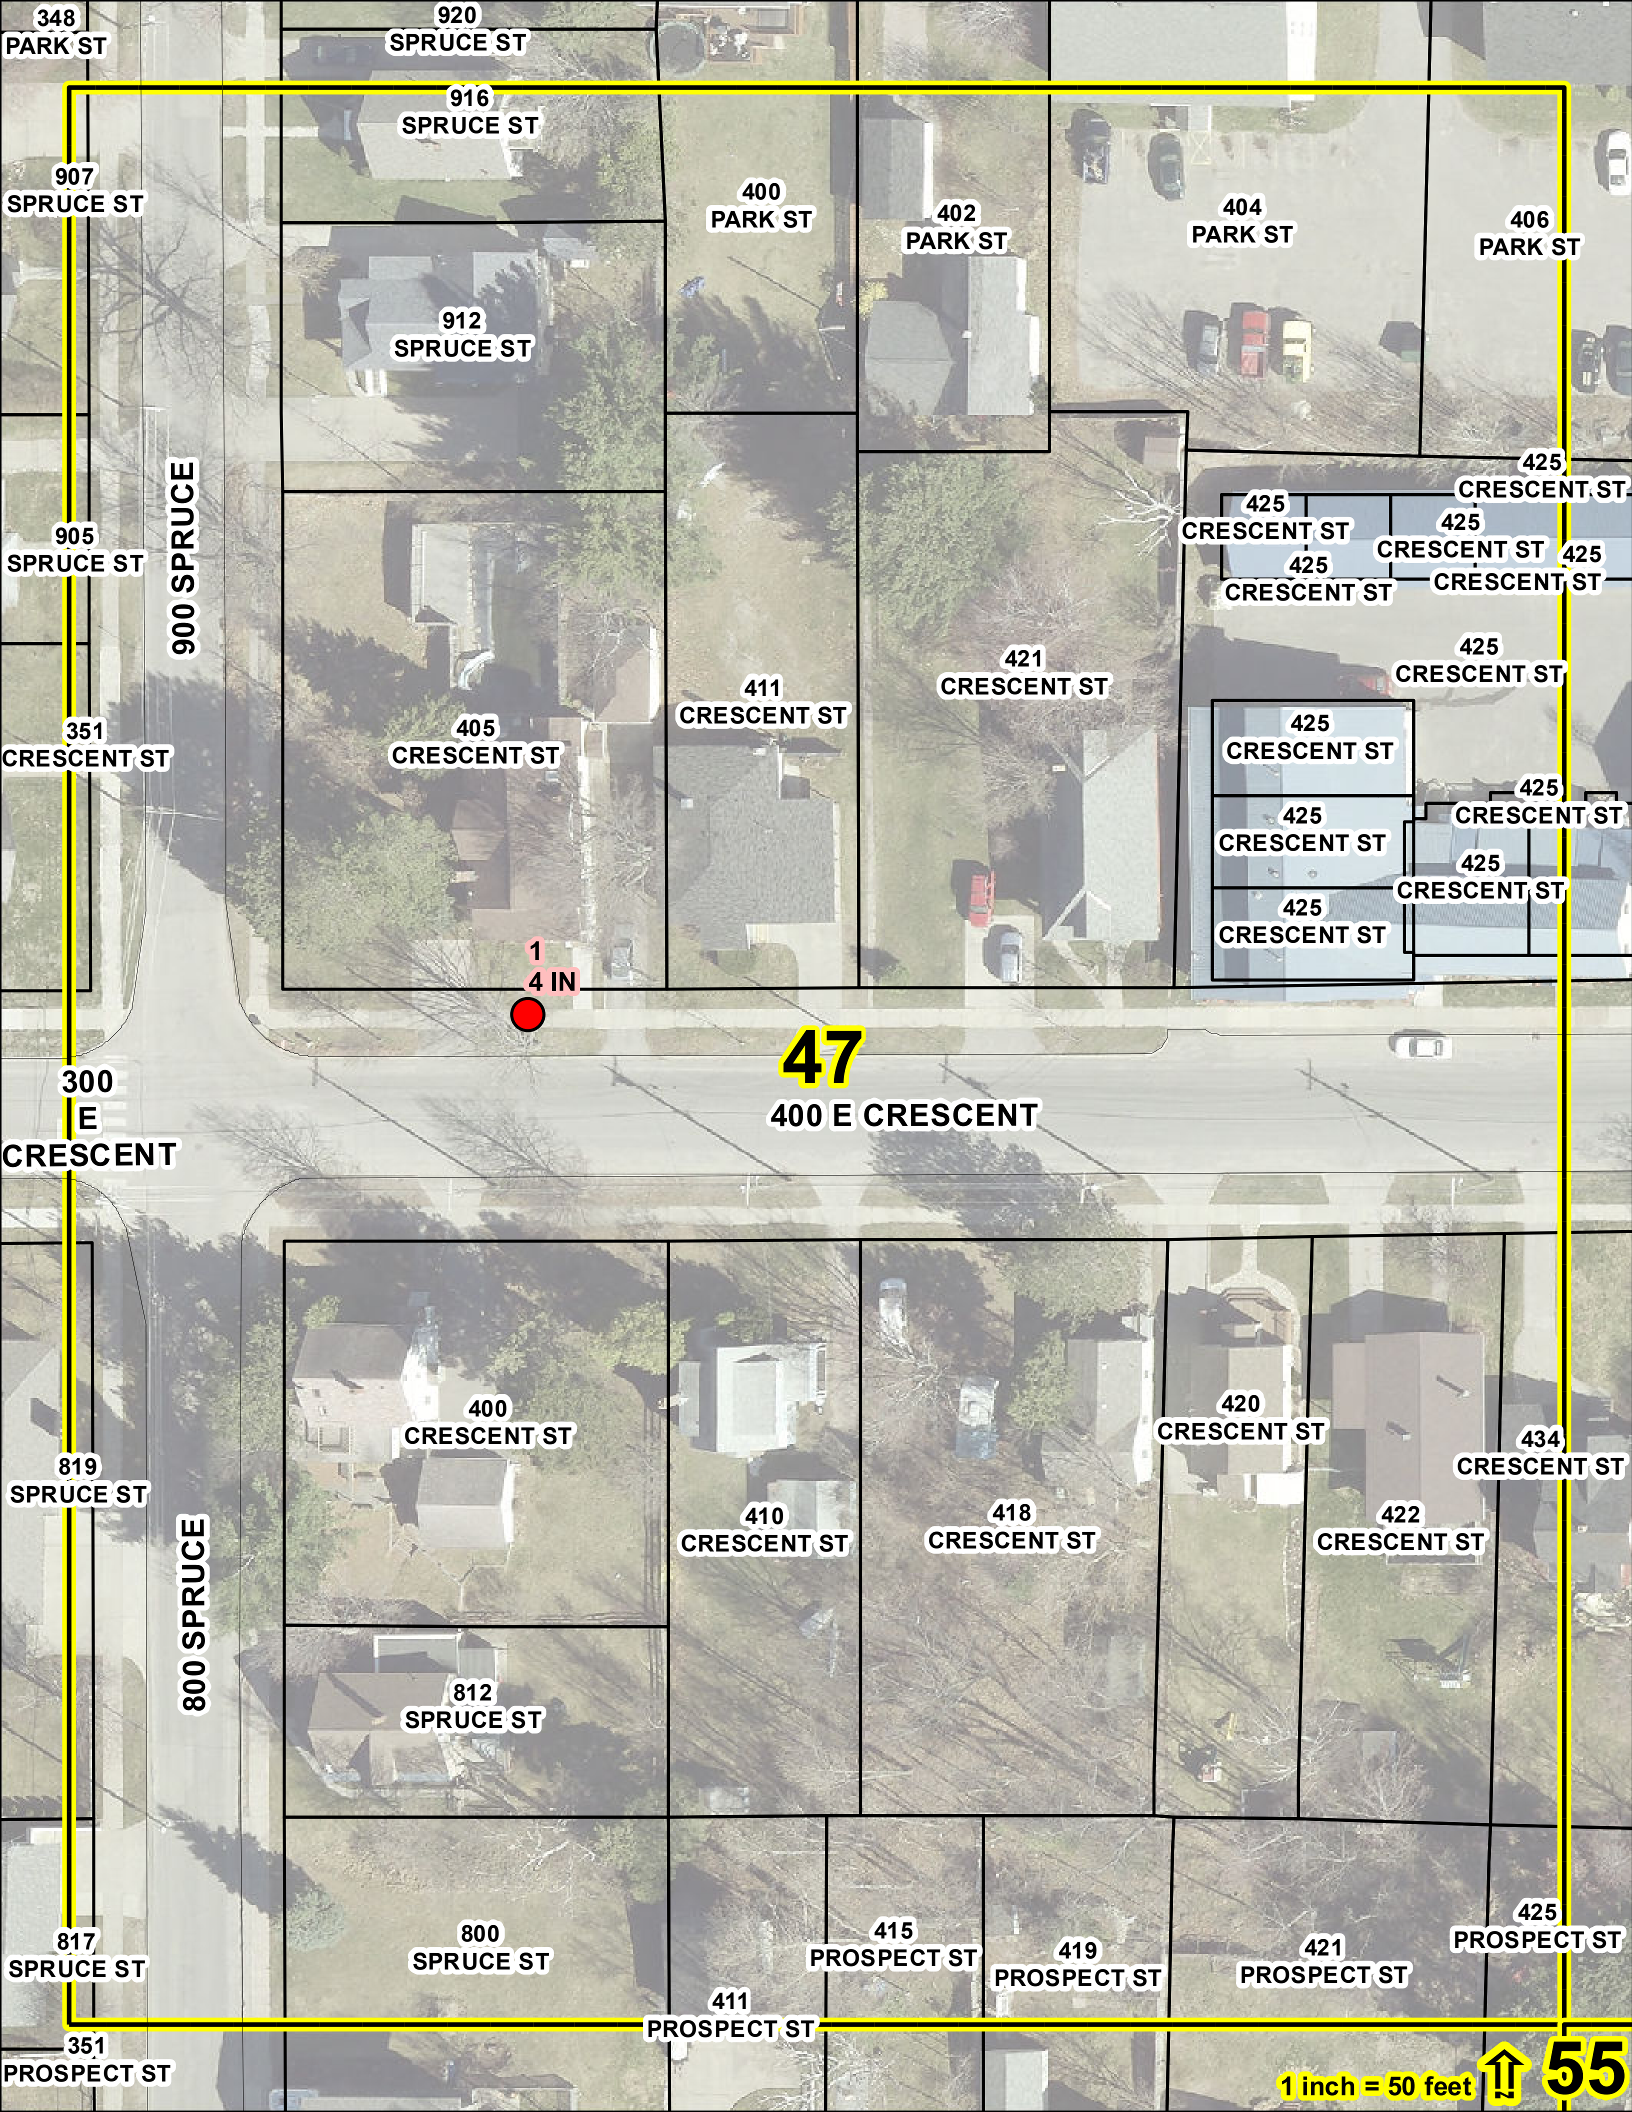
348 PARK ST
920 SPRUCE ST
916 SPRUCE ST
907 SPRUCE ST
400 PARK ST
402 PARK ST
404 PARK ST
406 PARK ST
912 SPRUCE ST
900 SPRUCE
905 SPRUCE ST
425 CRESCENT ST
425 CRESCENT ST
425 CRESCENT ST
425 CRESCENT ST
425 CRESCENT ST
421 CRESCENT ST
411 CRESCENT ST
425 CRESCENT ST
351 CRESCENT ST
405 CRESCENT ST
425 CRESCENT ST
425 CRESCENT ST
425 CRESCENT ST
425 CRESCENT ST
425 CRESCENT ST
1
4 IN
47
400 E CRESCENT
300 E CRESCENT
400 CRESCENT ST
819 SPRUCE ST
420 CRESCENT ST
434 CRESCENT ST
800 SPRUCE
410 CRESCENT ST
418 CRESCENT ST
422 CRESCENT ST
812 SPRUCE ST
817 SPRUCE ST
800 SPRUCE ST
415 PROSPECT ST
419 PROSPECT ST
421 PROSPECT ST
425 PROSPECT ST
411 PROSPECT ST
351 PROSPECT ST
1 inch = 50 feet
55

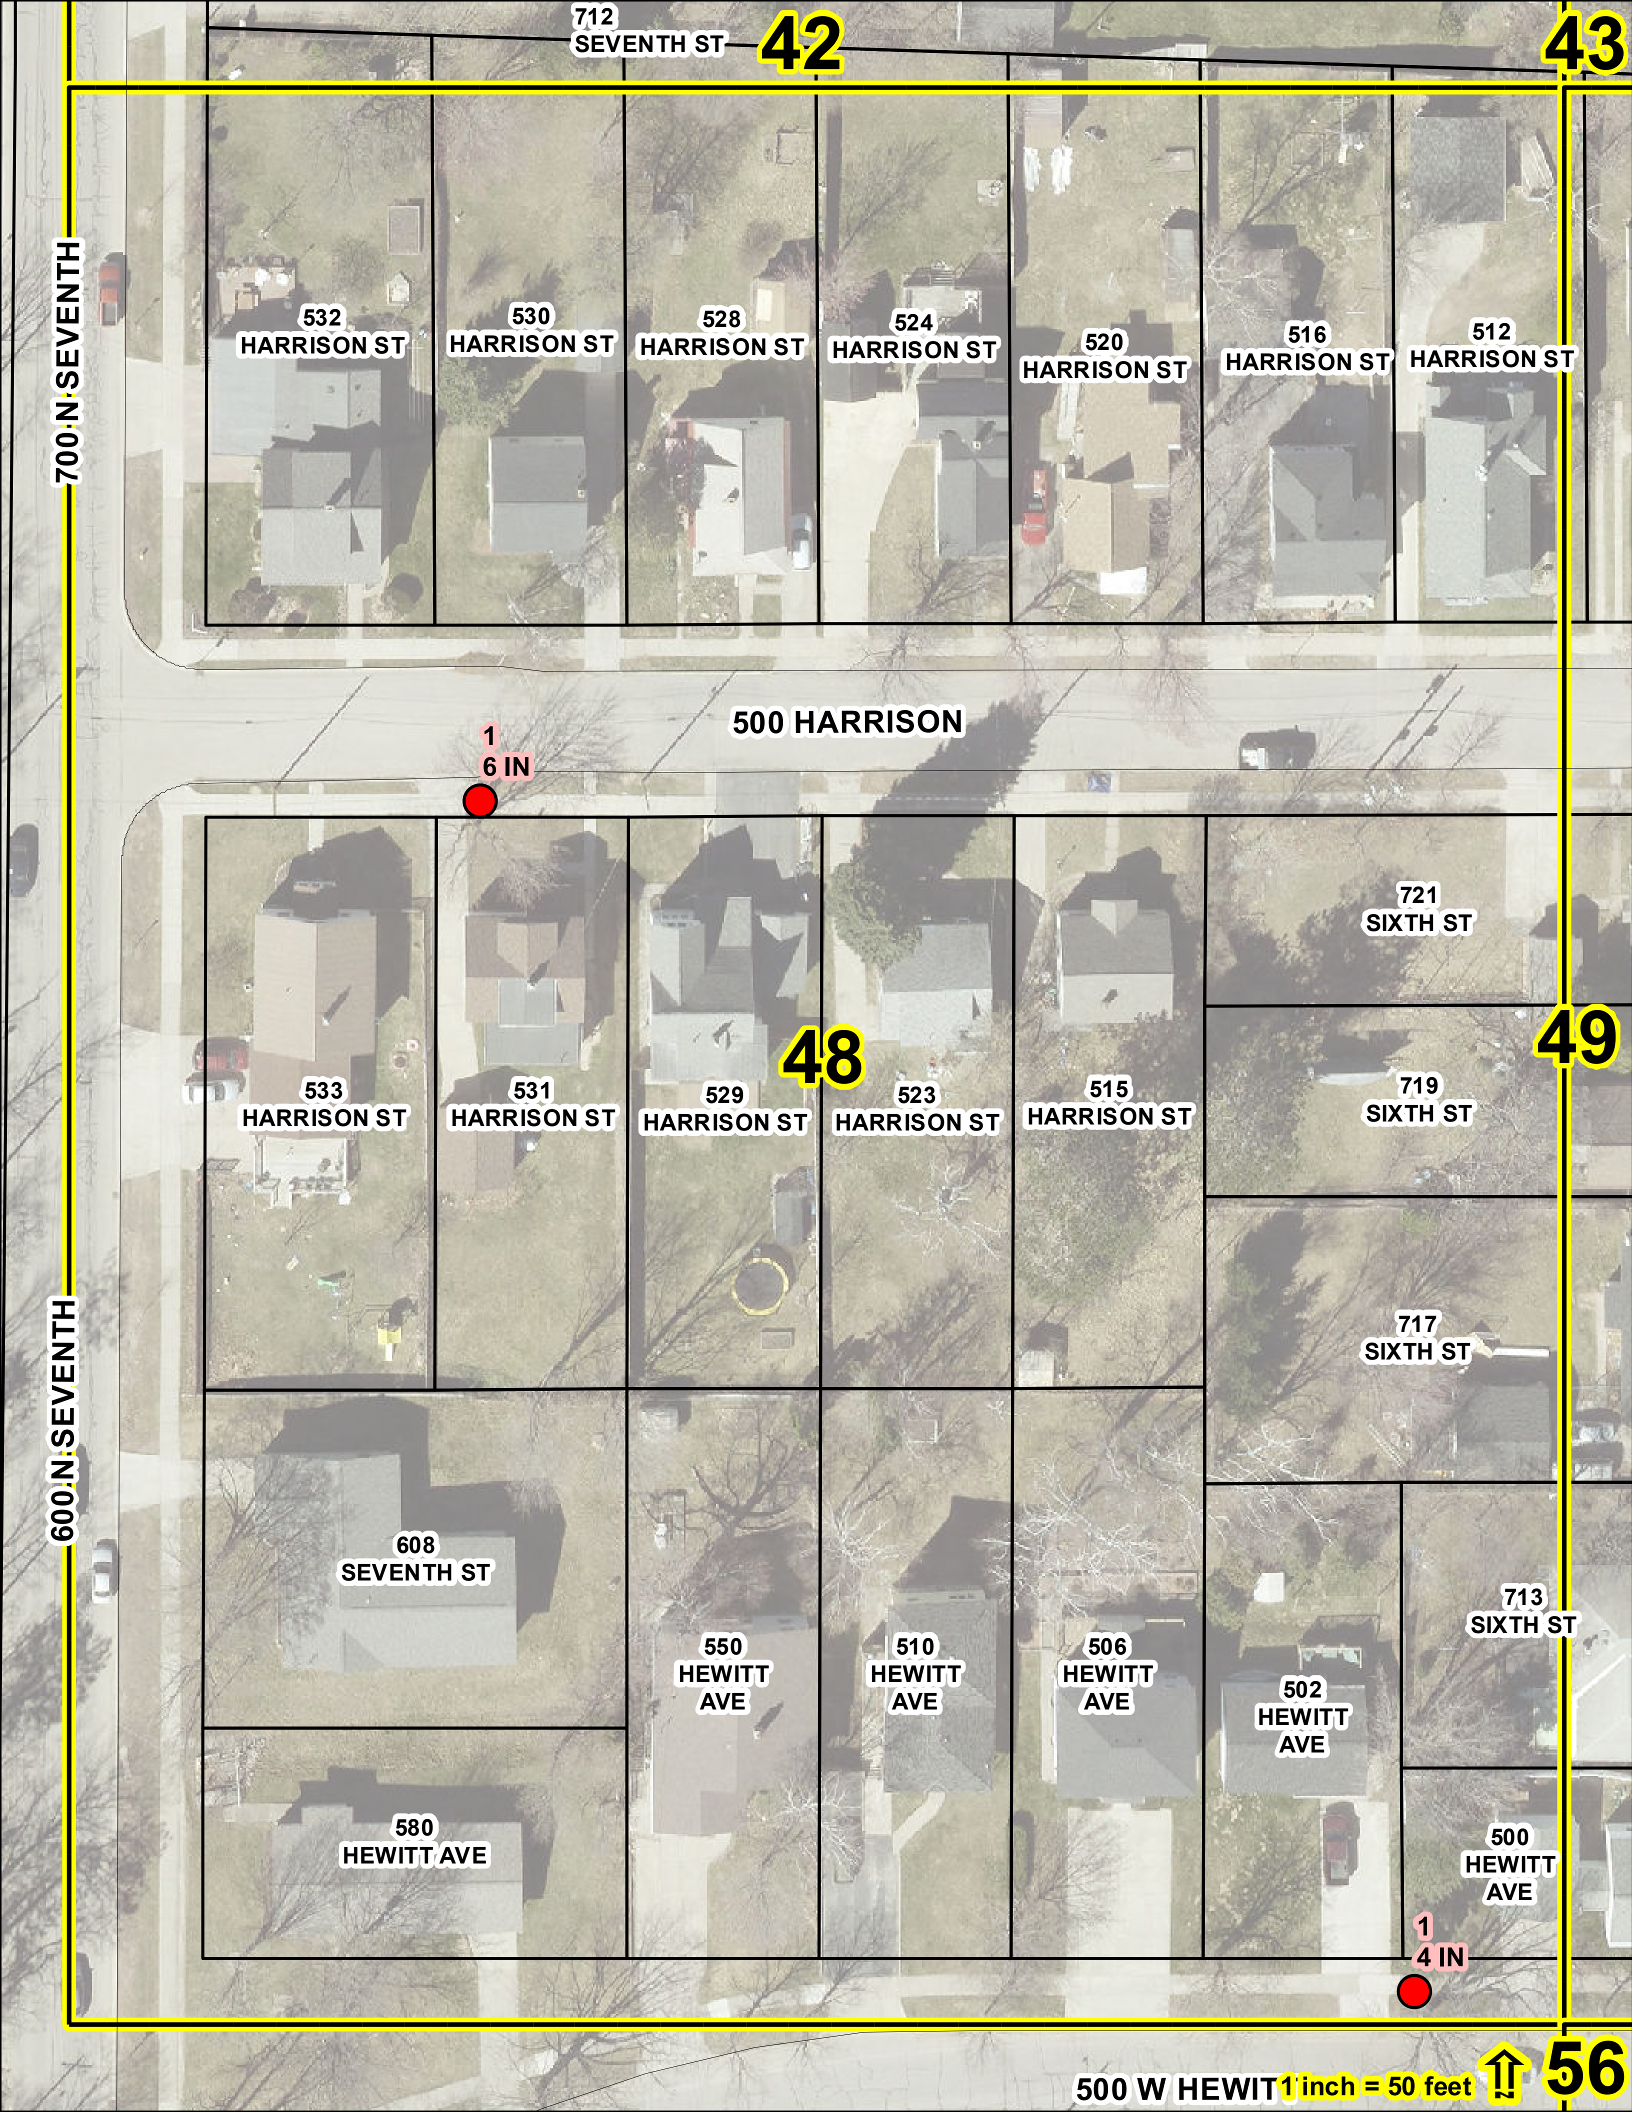

712
SEVENTH ST
42
43
700 N SEVENTH
532
HARRISON ST
530
HARRISON ST
528
HARRISON ST
524
HARRISON ST
520
HARRISON ST
516
HARRISON ST
512
HARRISON ST
500 HARRISON
1
6 IN
721
SIXTH ST
48
49
533
HARRISON ST
531
HARRISON ST
529
HARRISON ST
523
HARRISON ST
515
HARRISON ST
719
SIXTH ST
717
SIXTH ST
600 N SEVENTH
608
SEVENTH ST
713
SIXTH ST
550
HEWITT
AVE
510
HEWITT
AVE
506
HEWITT
AVE
502
HEWITT
AVE
500
HEWITT
AVE
580
HEWITT AVE
1
4 IN
500 W HEWIT
1 inch = 50 feet
56

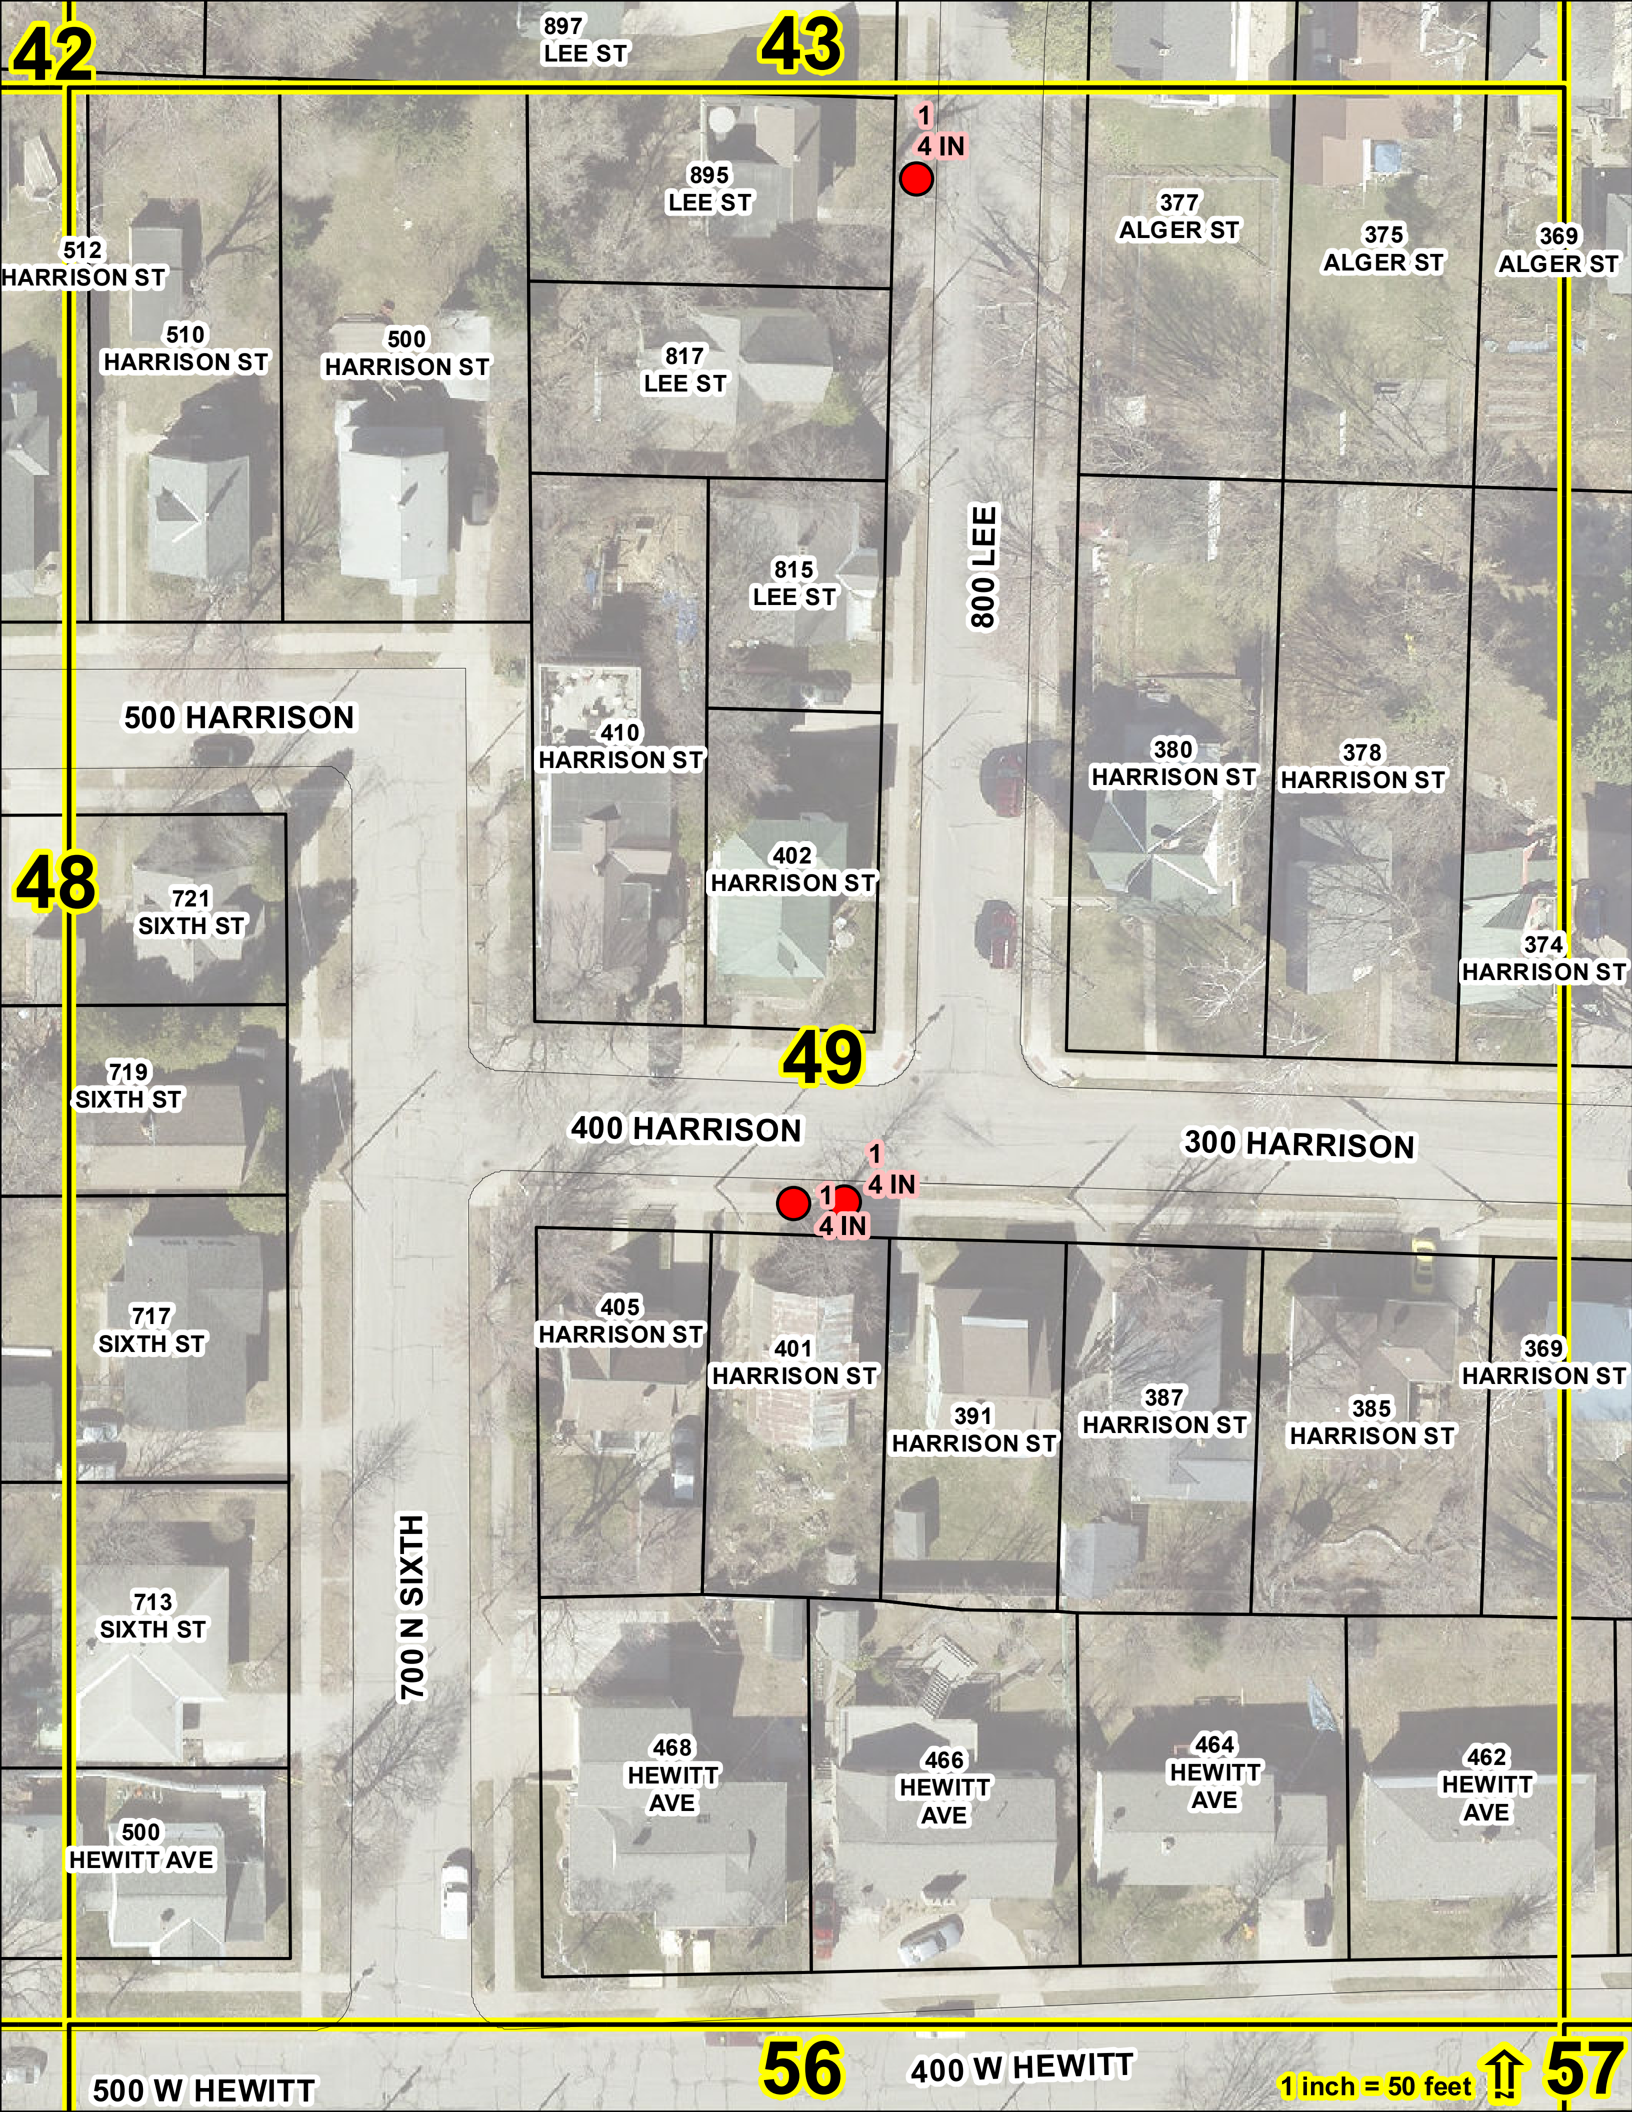
42
43
897 LEE ST
1
4 IN
895 LEE ST
377 ALGER ST
375 ALGER ST
369 ALGER ST
512 HARRISON ST
510 HARRISON ST
500 HARRISON ST
817 LEE ST
815 LEE ST
800 LEE
500 HARRISON
410 HARRISON ST
380 HARRISON ST
378 HARRISON ST
48
721 SIXTH ST
402 HARRISON ST
374 HARRISON ST
49
719 SIXTH ST
400 HARRISON
300 HARRISON
1
4 IN
1
4 IN
717 SIXTH ST
405 HARRISON ST
401 HARRISON ST
391 HARRISON ST
387 HARRISON ST
385 HARRISON ST
369 HARRISON ST
713 SIXTH ST
700 N SIXTH
468 HEWITT AVE
466 HEWITT AVE
464 HEWITT AVE
462 HEWITT AVE
500 HEWITT AVE
56
400 W HEWITT
500 W HEWITT
1 inch = 50 feet
57


44
823
FOURTH ST
339
ALGER ST
337
ALGER ST
333
ALGER ST
327
ALGER ST
321
ALGER ST
315
ALGER ST
821
FOURTH ST
809
FOURTH ST
338
HARRISON ST
334
HARRISON ST
328
HARRISON ST
326
HARRISON ST
320
HARRISON ST
316
HARRISON ST
805
FOURTH ST
310
HARRISON ST
50
51
801
FOURTH ST
1
4 IN
300 HARRISON
2
4 IN
339
HARRISON ST
335
HARRISON ST
329
HARRISON ST
325
HARRISON ST
319
HARRISON ST
317
HARRISON ST
311
HARRISON ST
715
FOURTH ST
711
FOURTH ST
440
HEWITT
AVE
436
HEWITT
AVE
434
HEWITT
AVE
426
HEWITT
AVE
318
HEWITT
AVE
316
HEWITT
AVE
701
FOURTH ST
57
400 W HEWITT
58
300 W HEWITT
1 inch = 50 feet

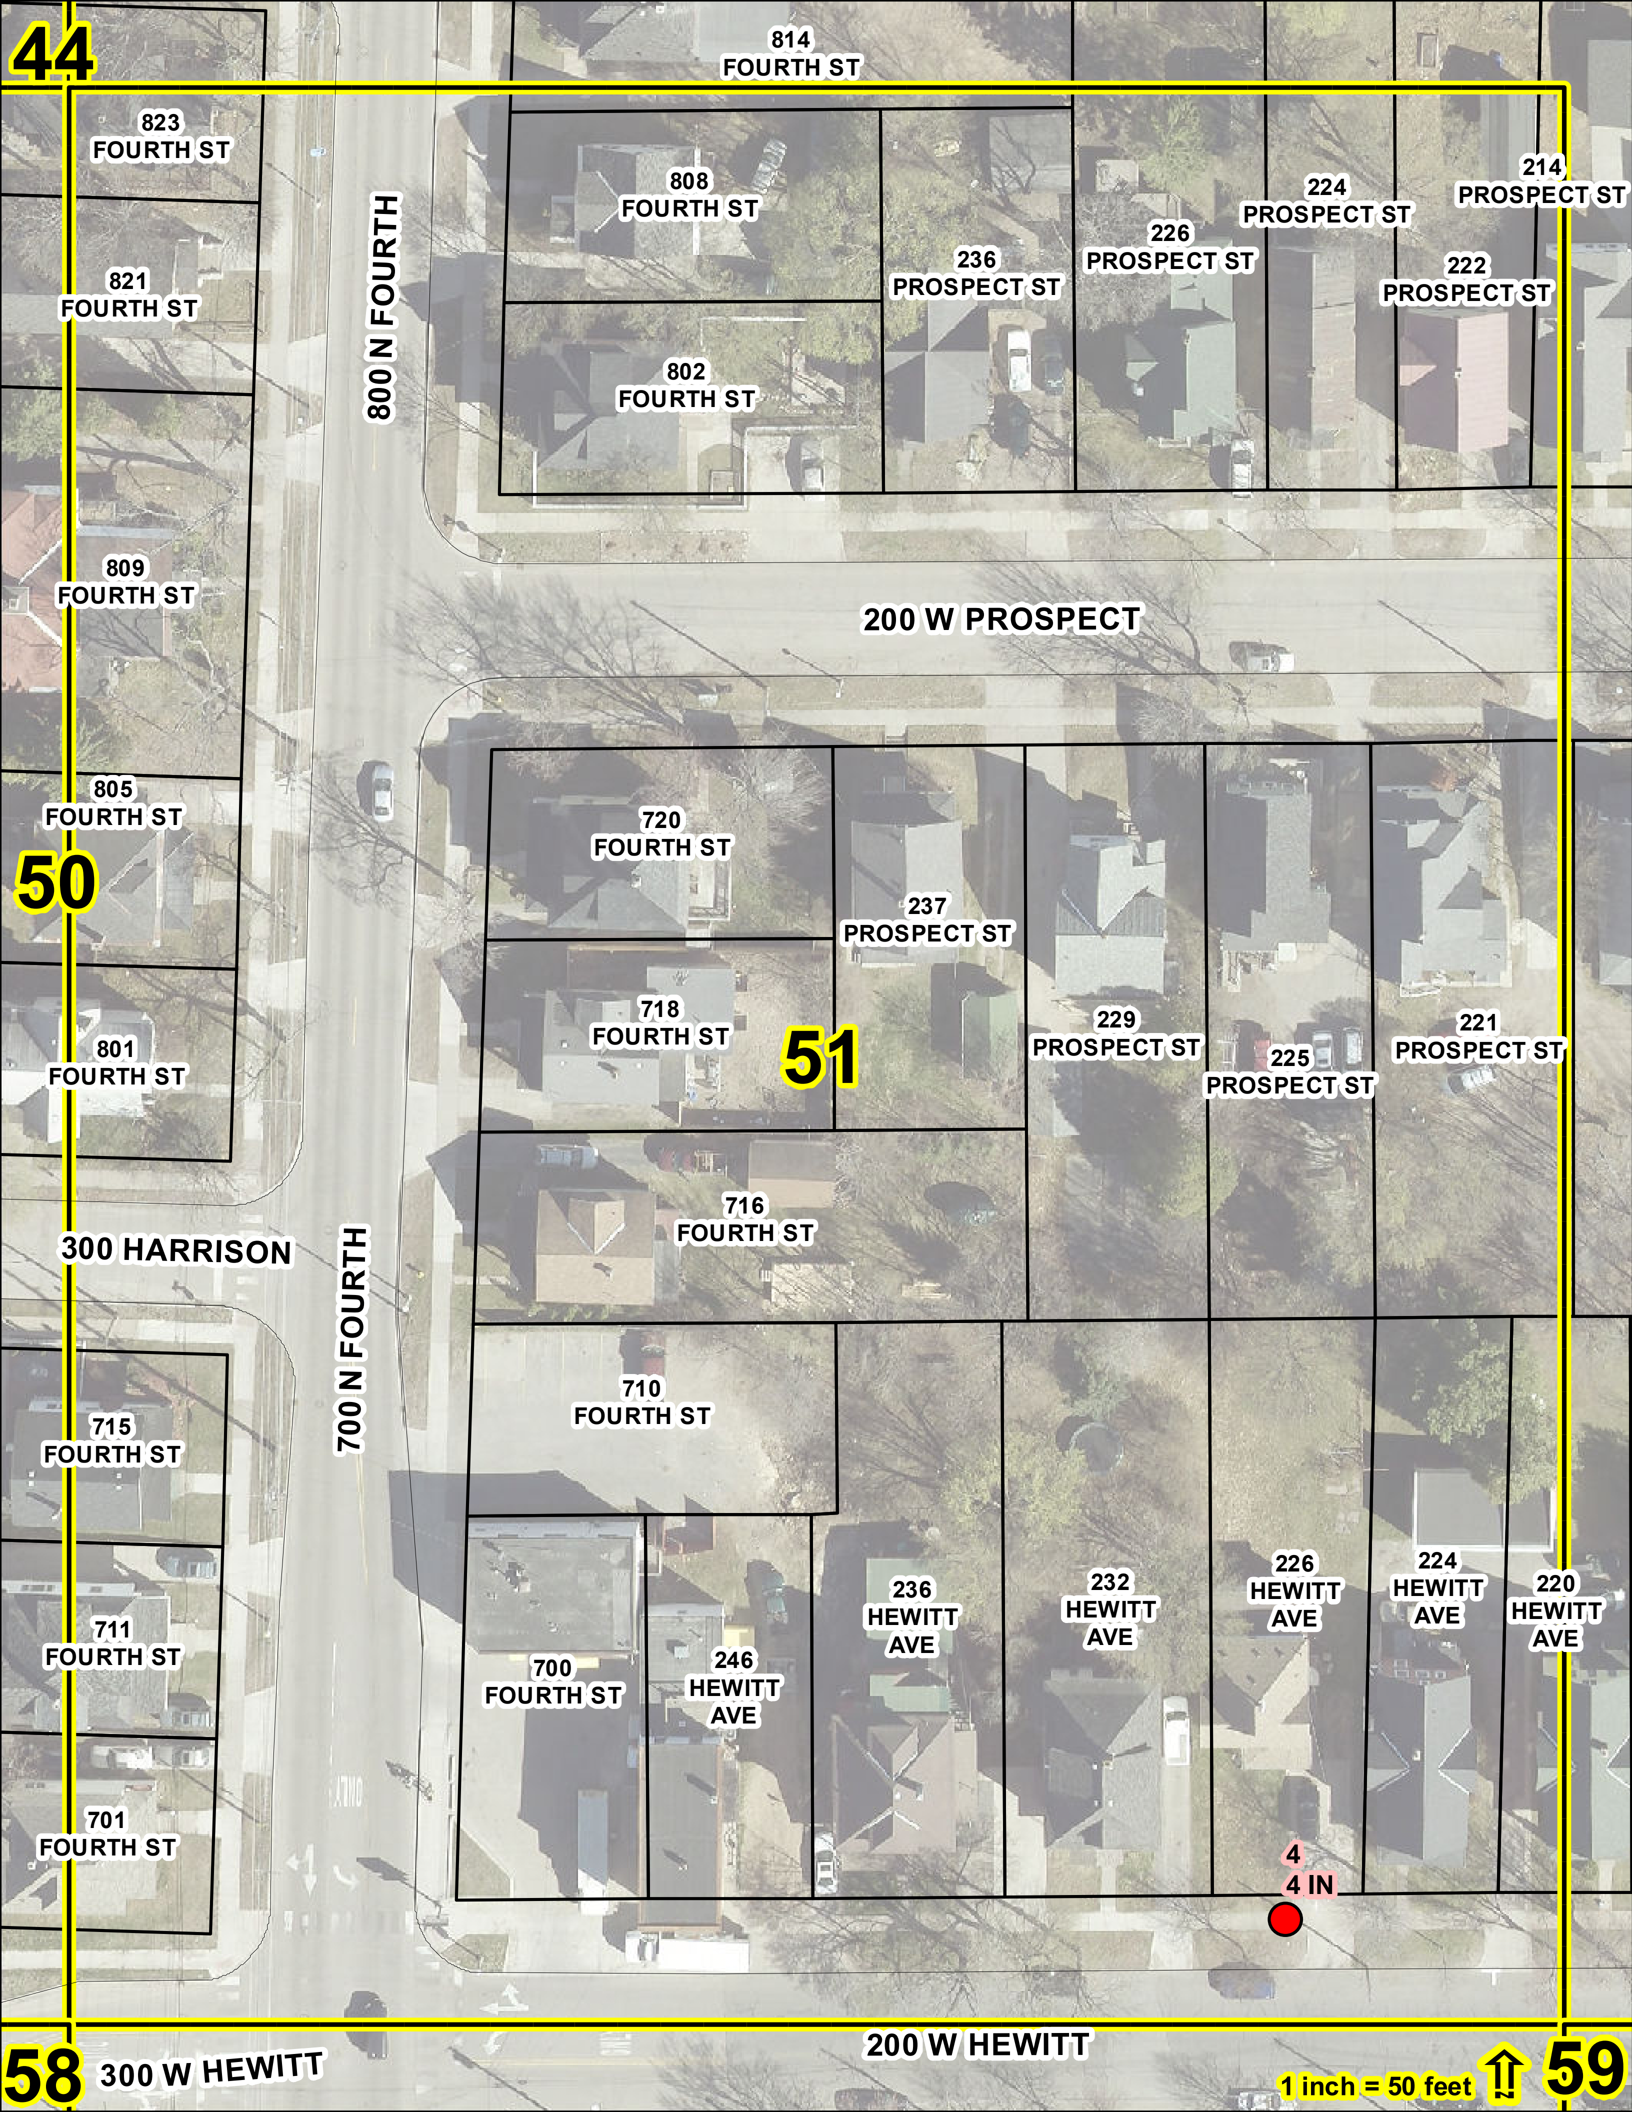
44
814 FOURTH ST
823 FOURTH ST
808 FOURTH ST
800 N FOURTH
821 FOURTH ST
236 PROSPECT ST
226 PROSPECT ST
224 PROSPECT ST
214 PROSPECT ST
222 PROSPECT ST
802 FOURTH ST
809 FOURTH ST
200 W PROSPECT
805 FOURTH ST
720 FOURTH ST
50
237 PROSPECT ST
718 FOURTH ST
51
229 PROSPECT ST
225 PROSPECT ST
221 PROSPECT ST
801 FOURTH ST
716 FOURTH ST
300 HARRISON
700 N FOURTH
710 FOURTH ST
715 FOURTH ST
711 FOURTH ST
236 HEWITT AVE
232 HEWITT AVE
226 HEWITT AVE
224 HEWITT AVE
220 HEWITT AVE
700 FOURTH ST
246 HEWITT AVE
701 FOURTH ST
4
4 IN
200 W HEWITT
58
300 W HEWITT
1 inch = 50 feet
59

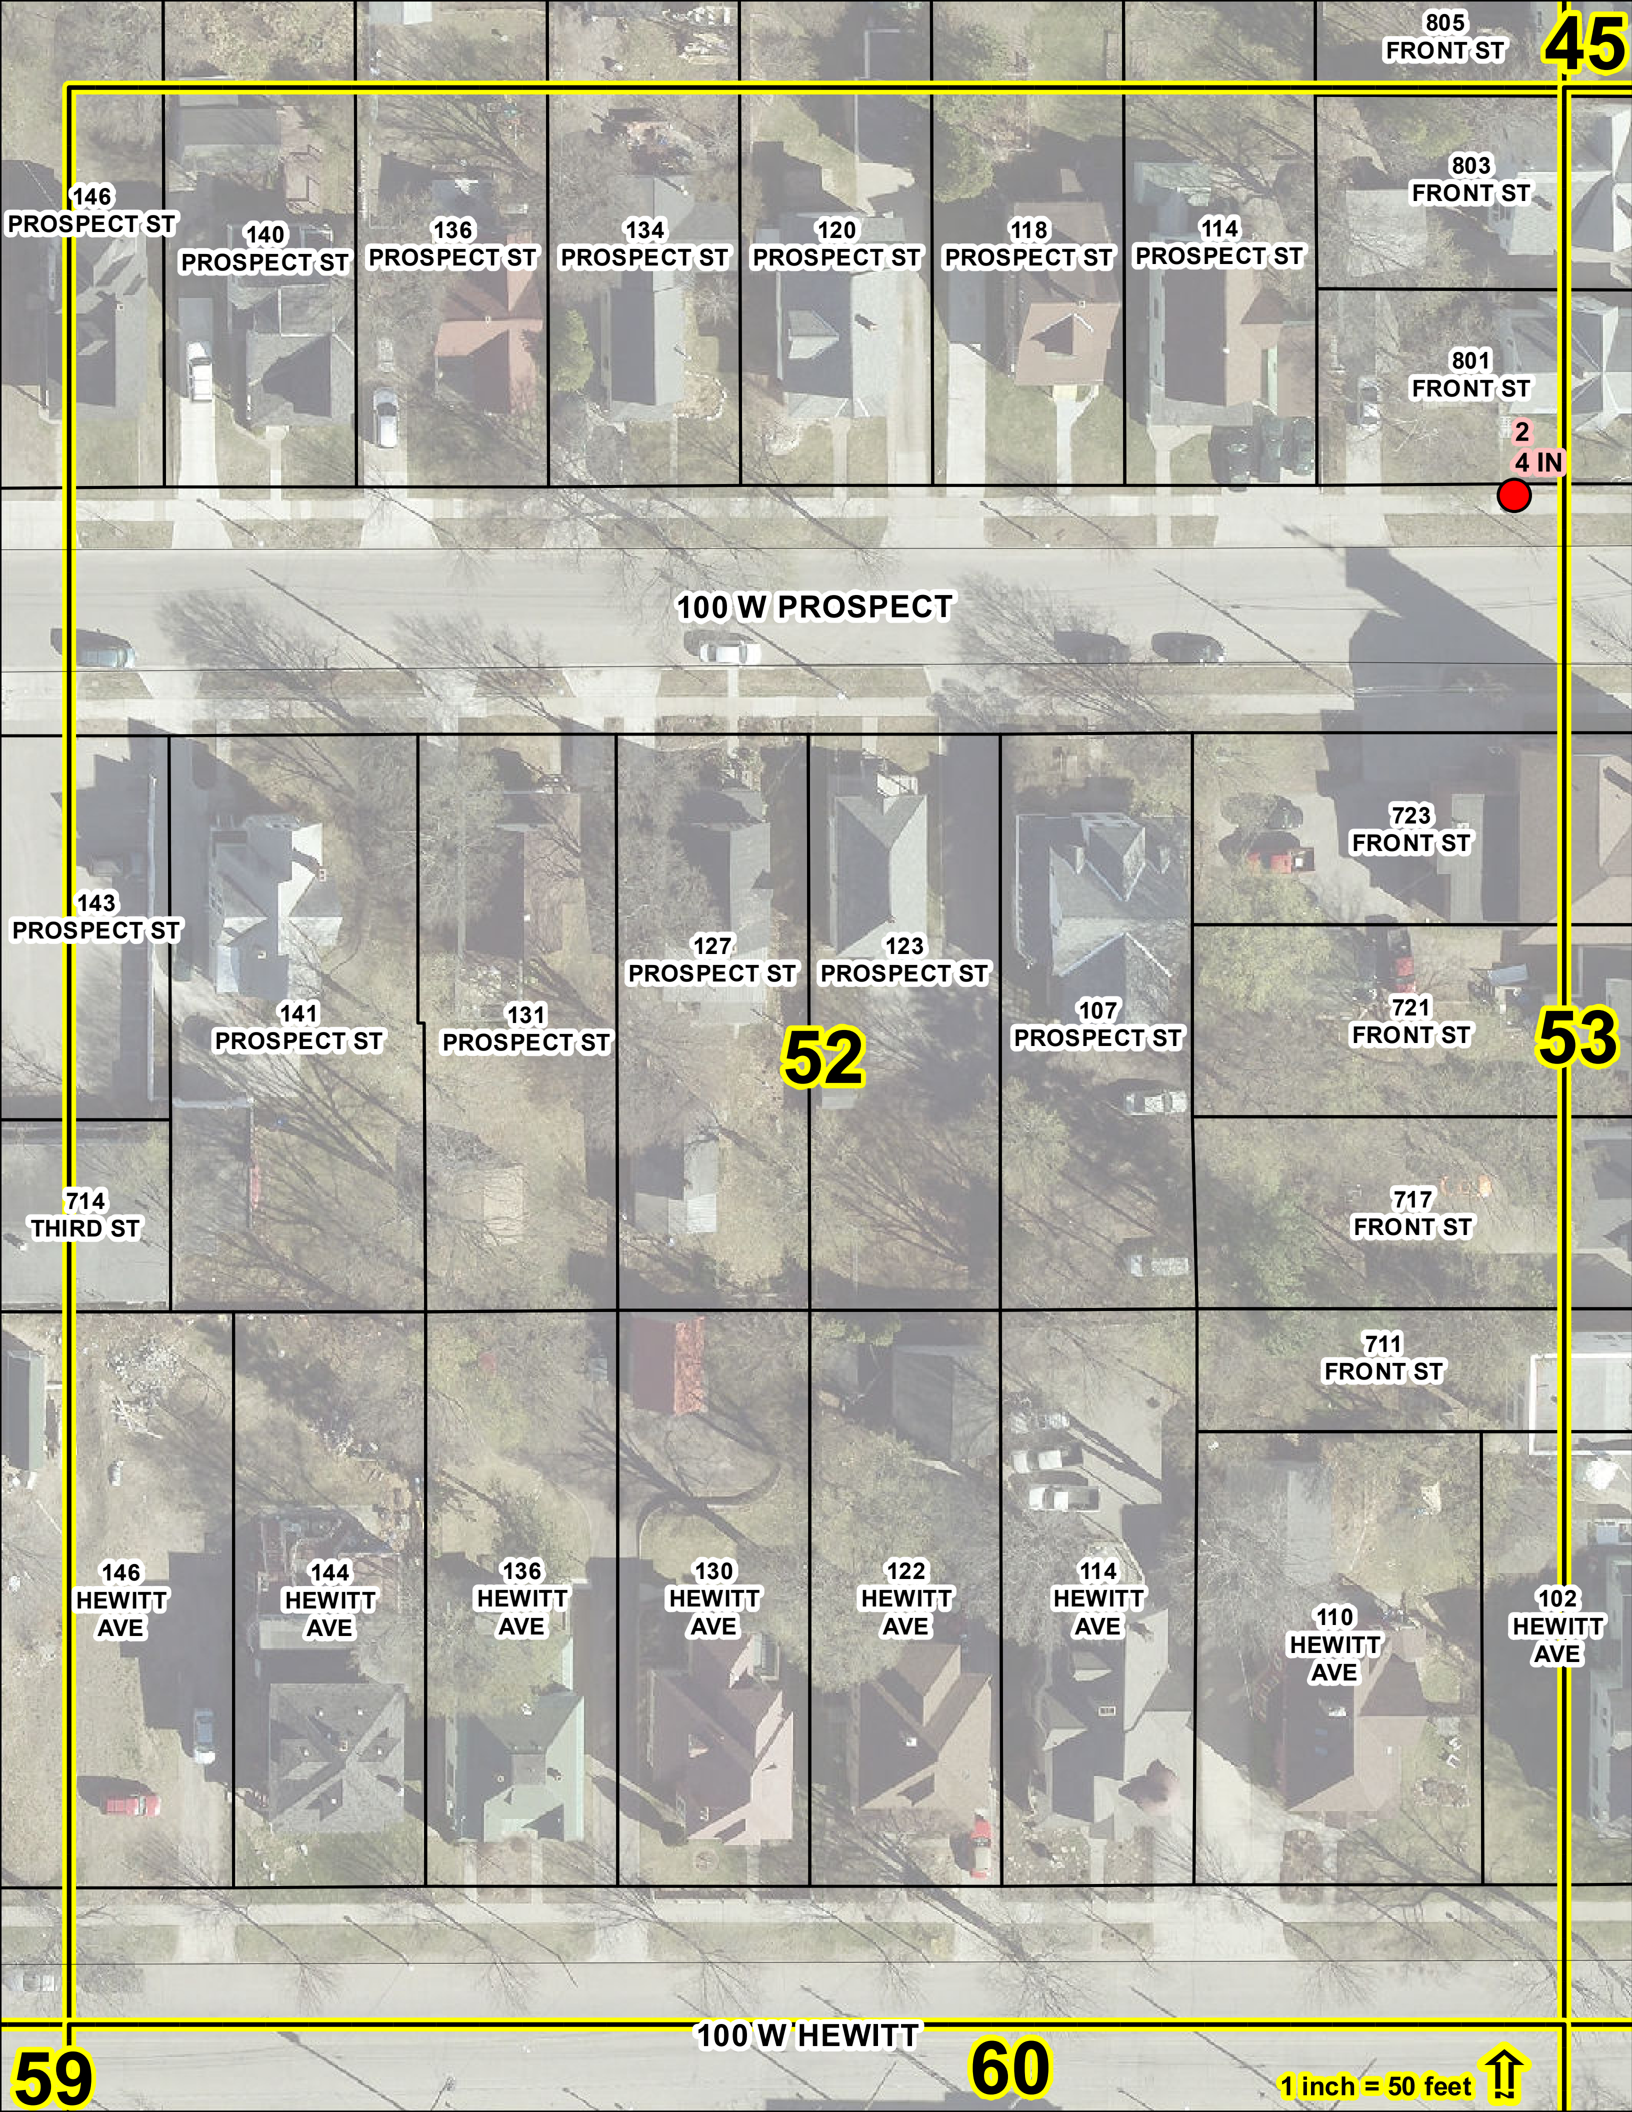
805 FRONT ST
45
146 PROSPECT ST
140 PROSPECT ST
136 PROSPECT ST
134 PROSPECT ST
120 PROSPECT ST
118 PROSPECT ST
114 PROSPECT ST
803 FRONT ST
801 FRONT ST
2
4 IN
100 W PROSPECT
723 FRONT ST
143 PROSPECT ST
127 PROSPECT ST
123 PROSPECT ST
141 PROSPECT ST
131 PROSPECT ST
52
107 PROSPECT ST
721 FRONT ST
53
714 THIRD ST
717 FRONT ST
711 FRONT ST
146 HEWITT AVE
144 HEWITT AVE
136 HEWITT AVE
130 HEWITT AVE
122 HEWITT AVE
114 HEWITT AVE
110 HEWITT AVE
102 HEWITT AVE
100 W HEWITT
59
60
1 inch = 50 feet

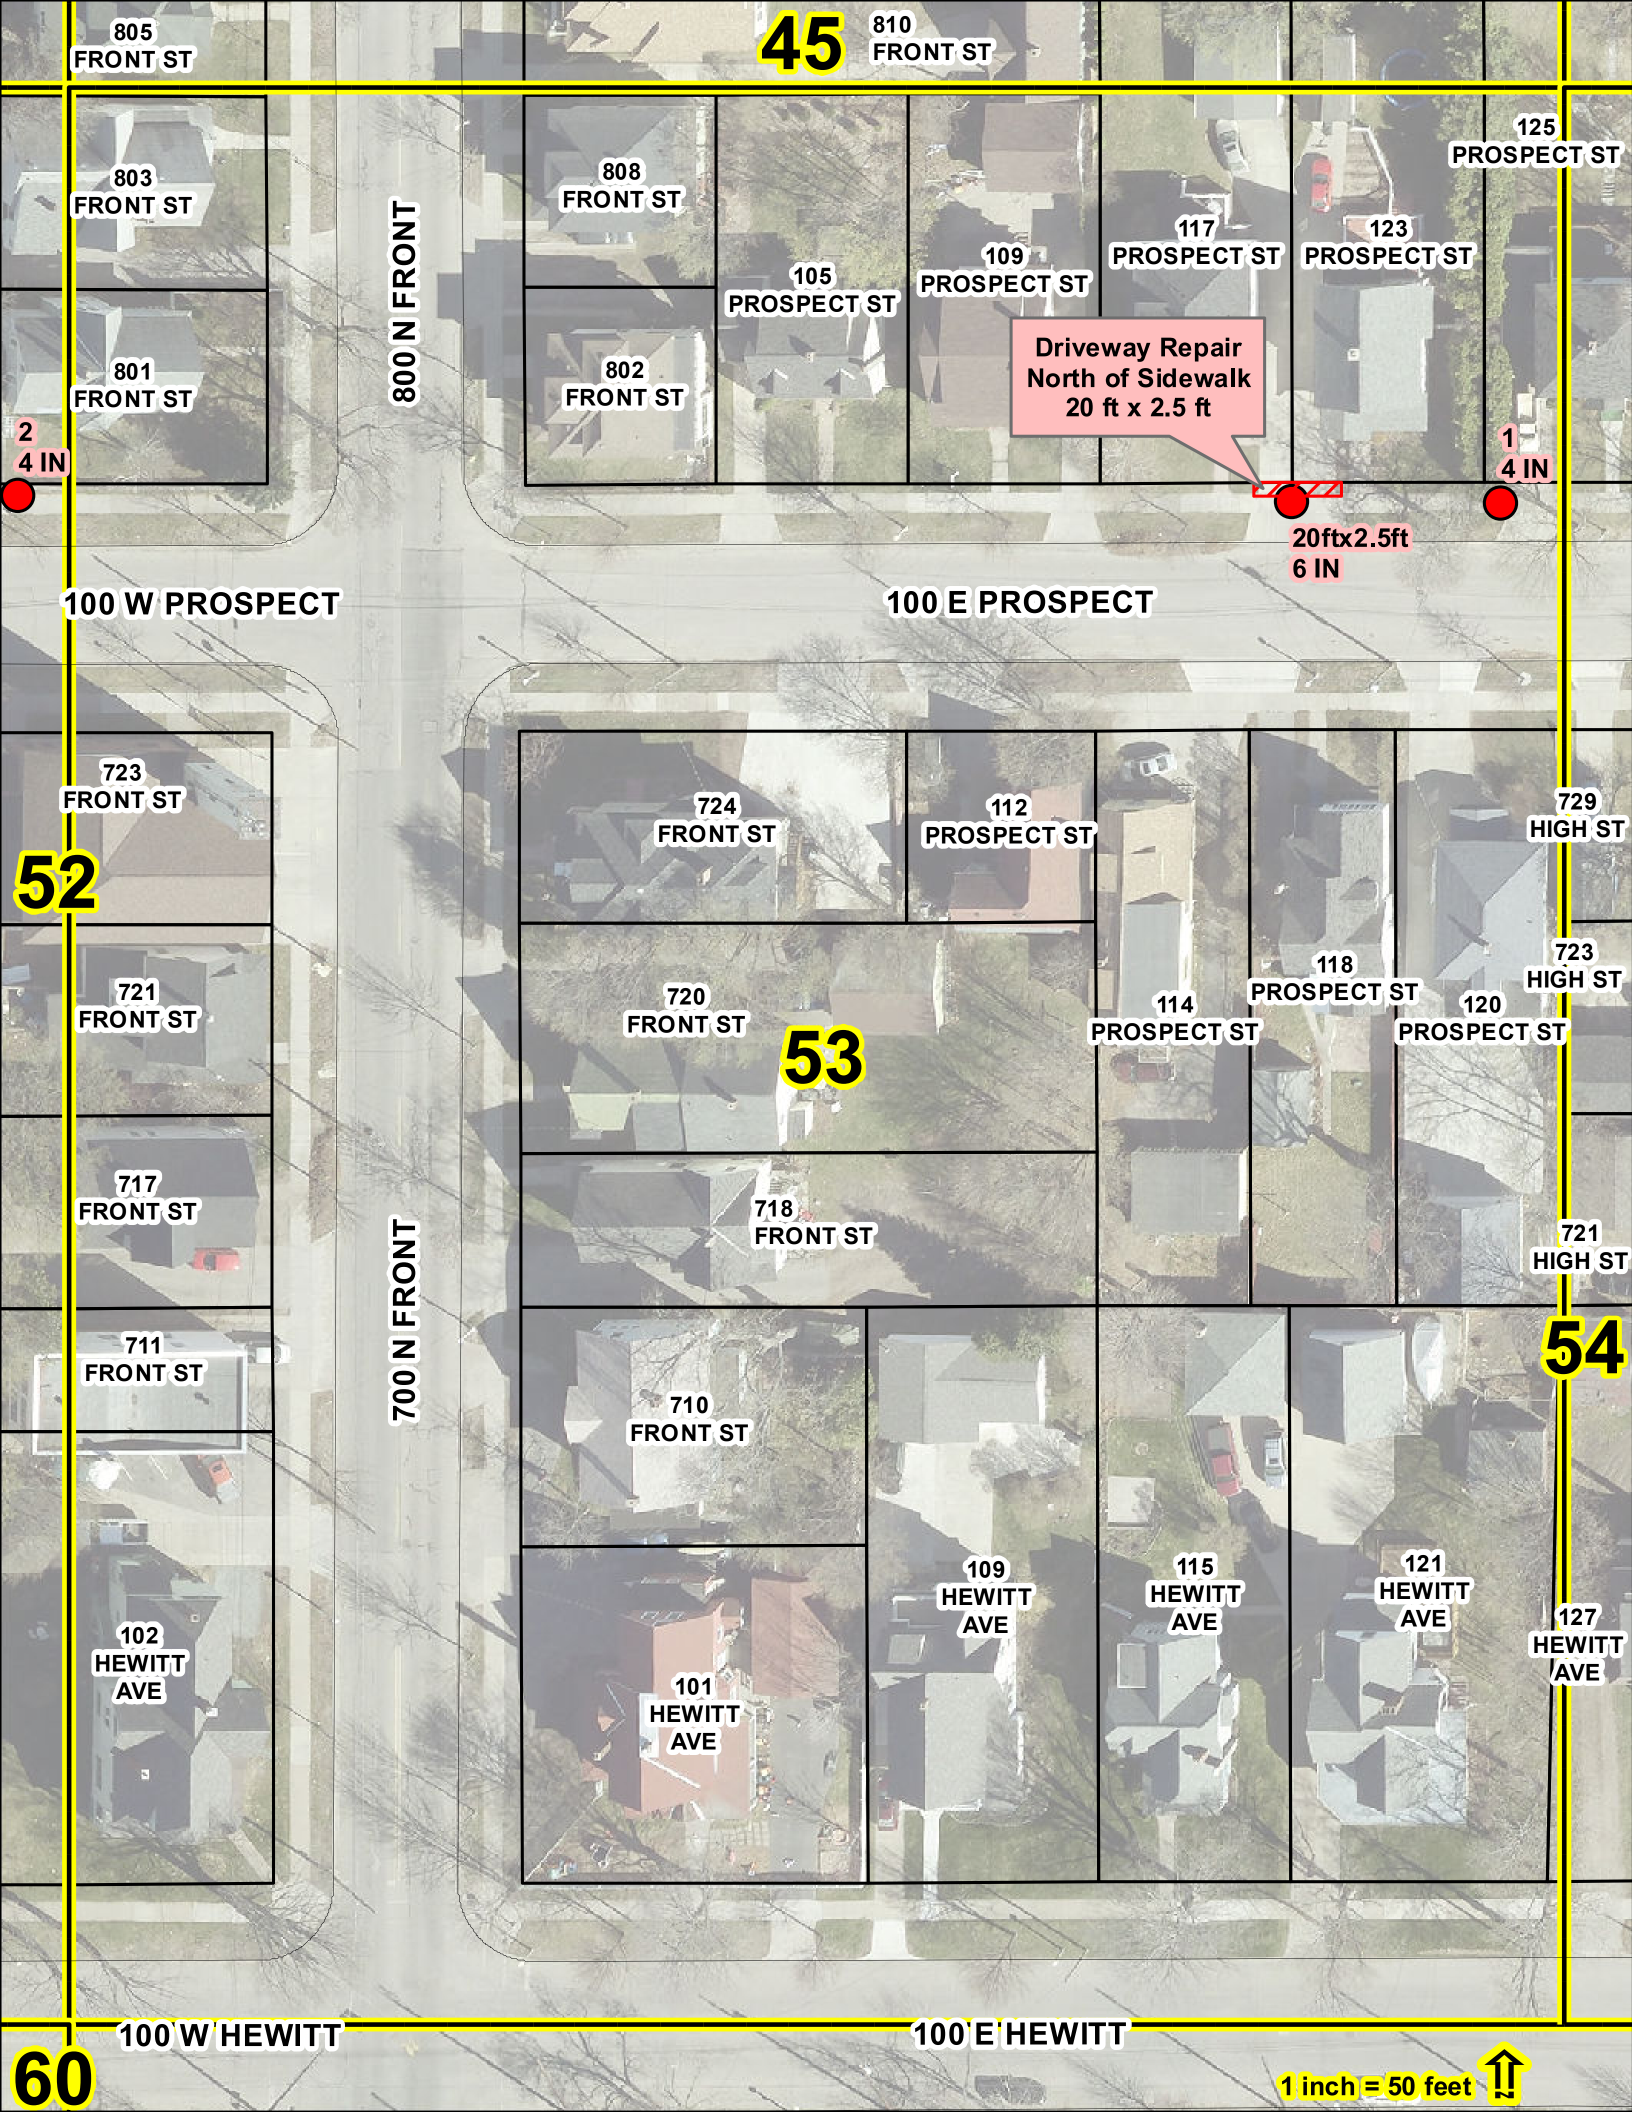
45
805 FRONT ST
810 FRONT ST
803 FRONT ST
808 FRONT ST
125 PROSPECT ST
117 PROSPECT ST
123 PROSPECT ST
109 PROSPECT ST
105 PROSPECT ST
800 N FRONT
801 FRONT ST
802 FRONT ST
Driveway Repair North of Sidewalk 20 ft x 2.5 ft
2
4 IN
1
4 IN
20ftx2.5ft
6 IN
100 W PROSPECT
100 E PROSPECT
723 FRONT ST
724 FRONT ST
112 PROSPECT ST
729 HIGH ST
52
723 HIGH ST
118 PROSPECT ST
721 FRONT ST
720 FRONT ST
114 PROSPECT ST
120 PROSPECT ST
53
717 FRONT ST
718 FRONT ST
721 HIGH ST
700 N FRONT
54
711 FRONT ST
710 FRONT ST
109 HEWITT AVE
115 HEWITT AVE
121 HEWITT AVE
127 HEWITT AVE
102 HEWITT AVE
101 HEWITT AVE
100 W HEWITT
100 E HEWITT
60
1 inch = 50 feet

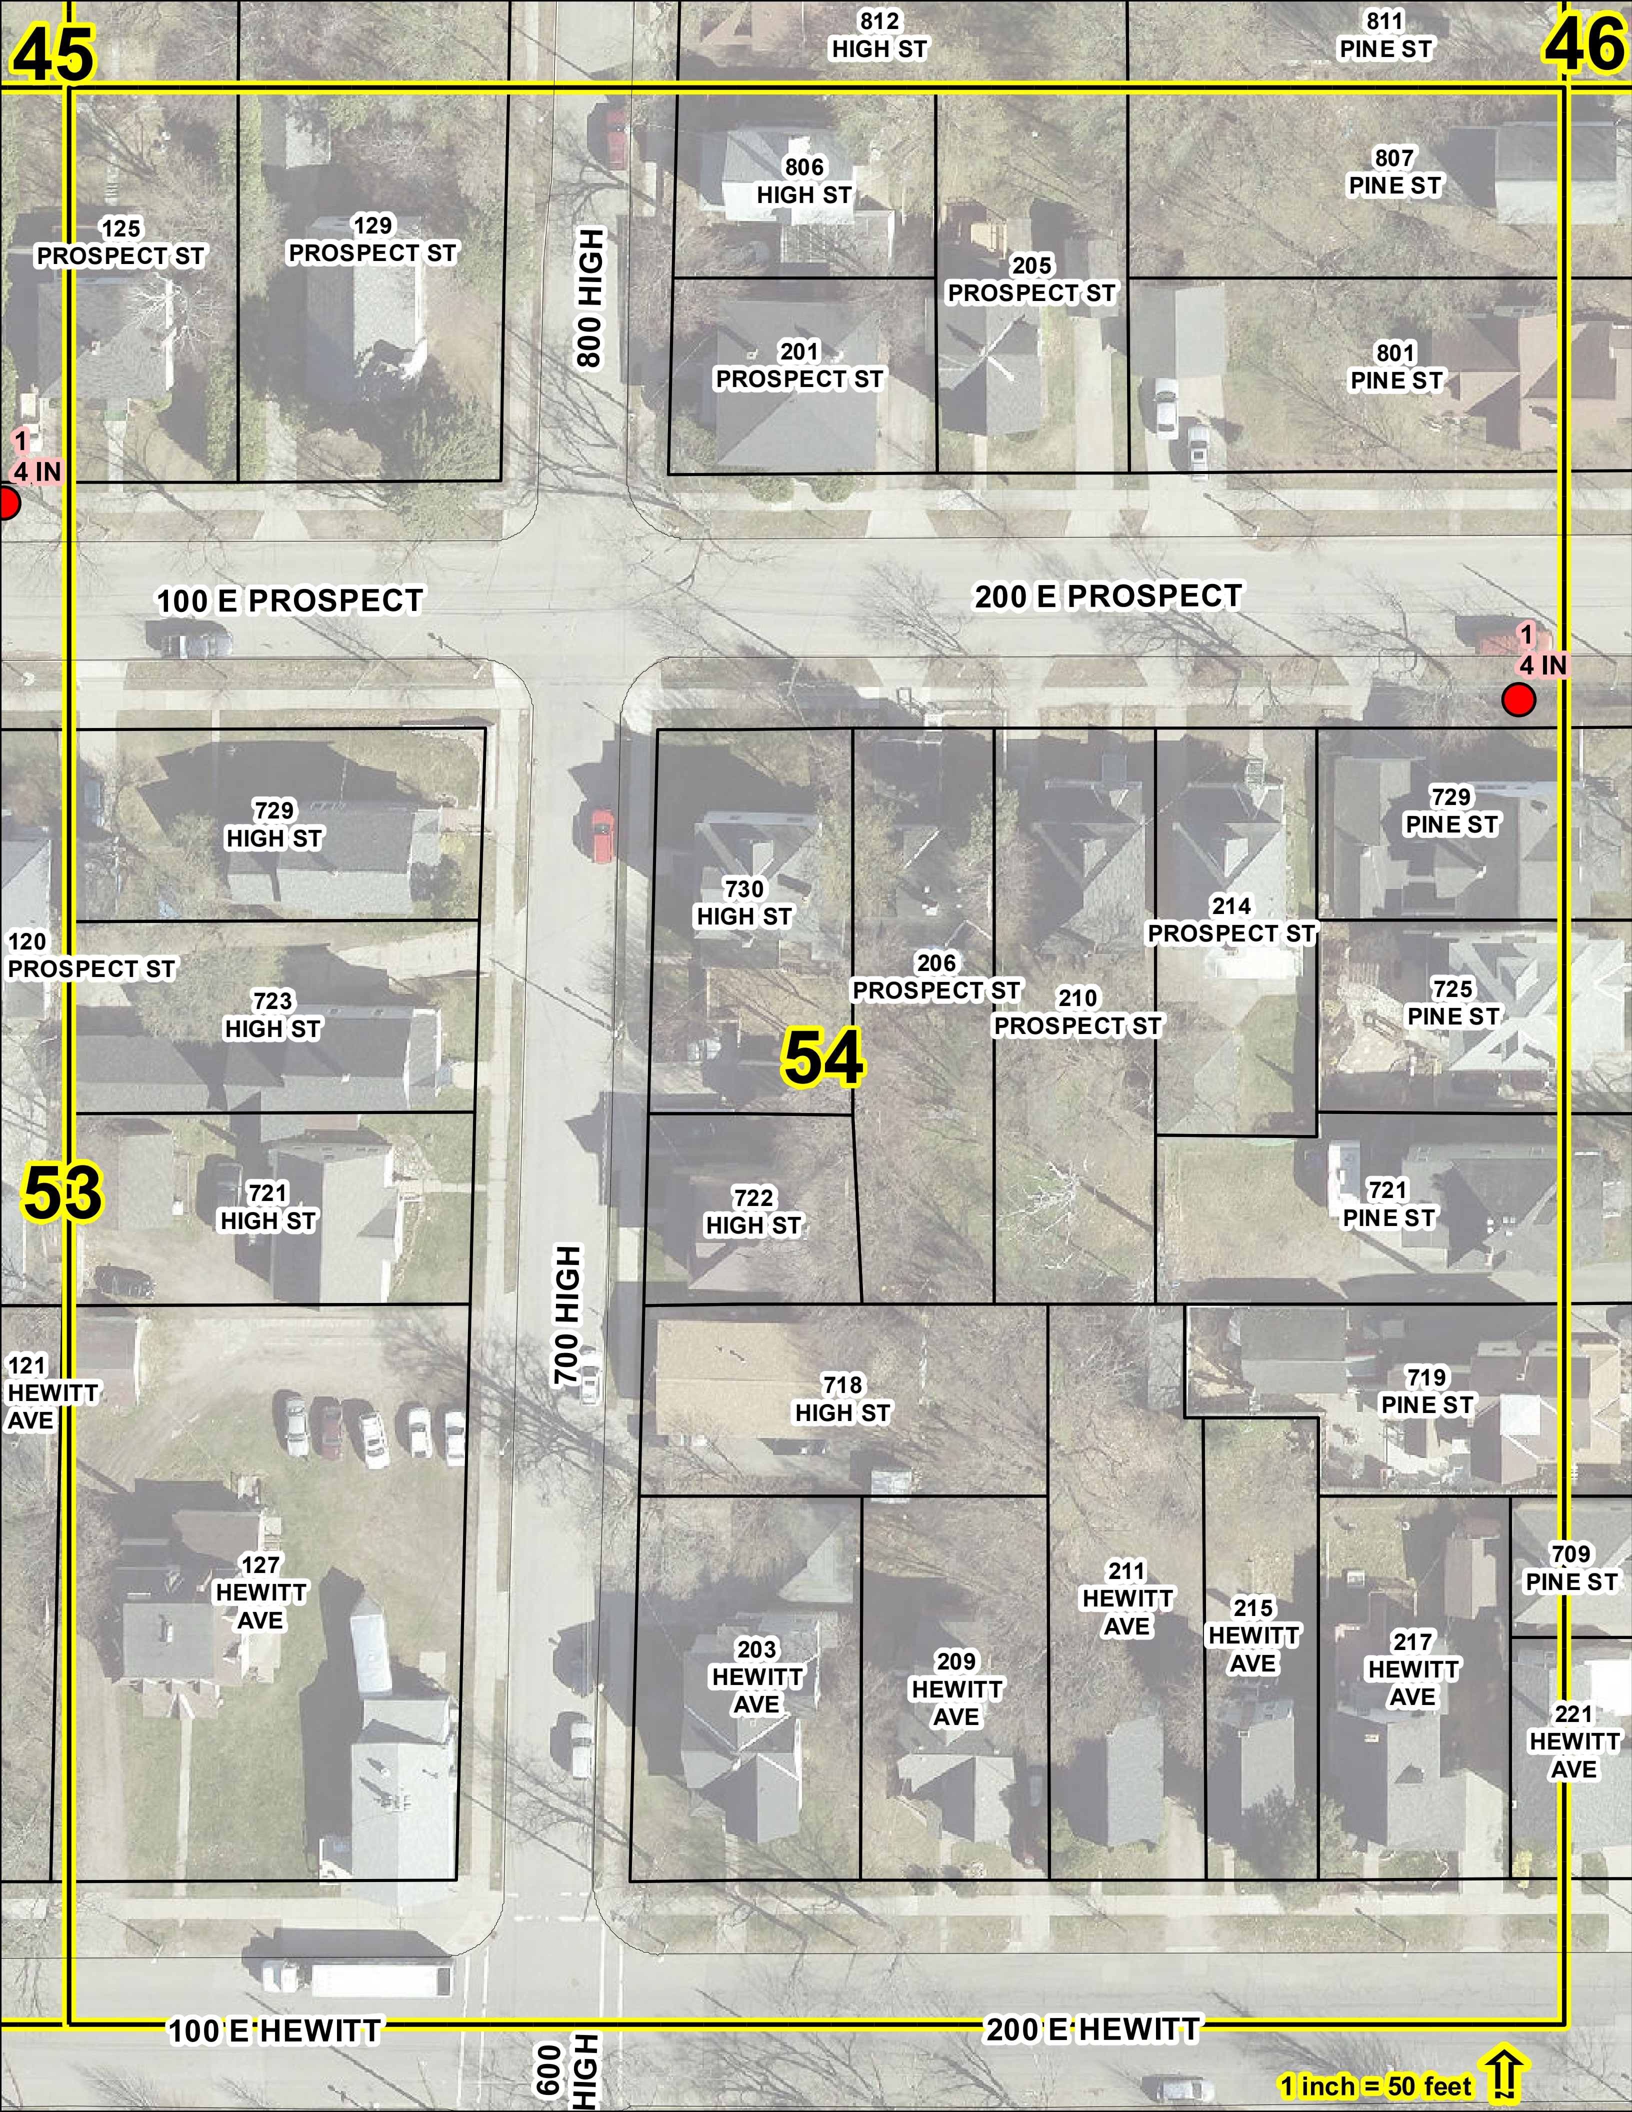
45
46
53
54
812 HIGH ST
811 PINE ST
806 HIGH ST
807 PINE ST
125 PROSPECT ST
129 PROSPECT ST
800 HIGH
205 PROSPECT ST
201 PROSPECT ST
801 PINE ST
1
4 IN
100 E PROSPECT
200 E PROSPECT
1
4 IN
729 HIGH ST
730 HIGH ST
729 PINE ST
214 PROSPECT ST
120 PROSPECT ST
206 PROSPECT ST
210 PROSPECT ST
725 PINE ST
723 HIGH ST
721 HIGH ST
722 HIGH ST
721 PINE ST
700 HIGH
121 HEWITT AVE
718 HIGH ST
719 PINE ST
127 HEWITT AVE
709 PINE ST
211 HEWITT AVE
215 HEWITT AVE
217 HEWITT AVE
203 HEWITT AVE
209 HEWITT AVE
221 HEWITT AVE
100 E HEWITT
200 E HEWITT
600 HIGH
1 inch = 50 feet

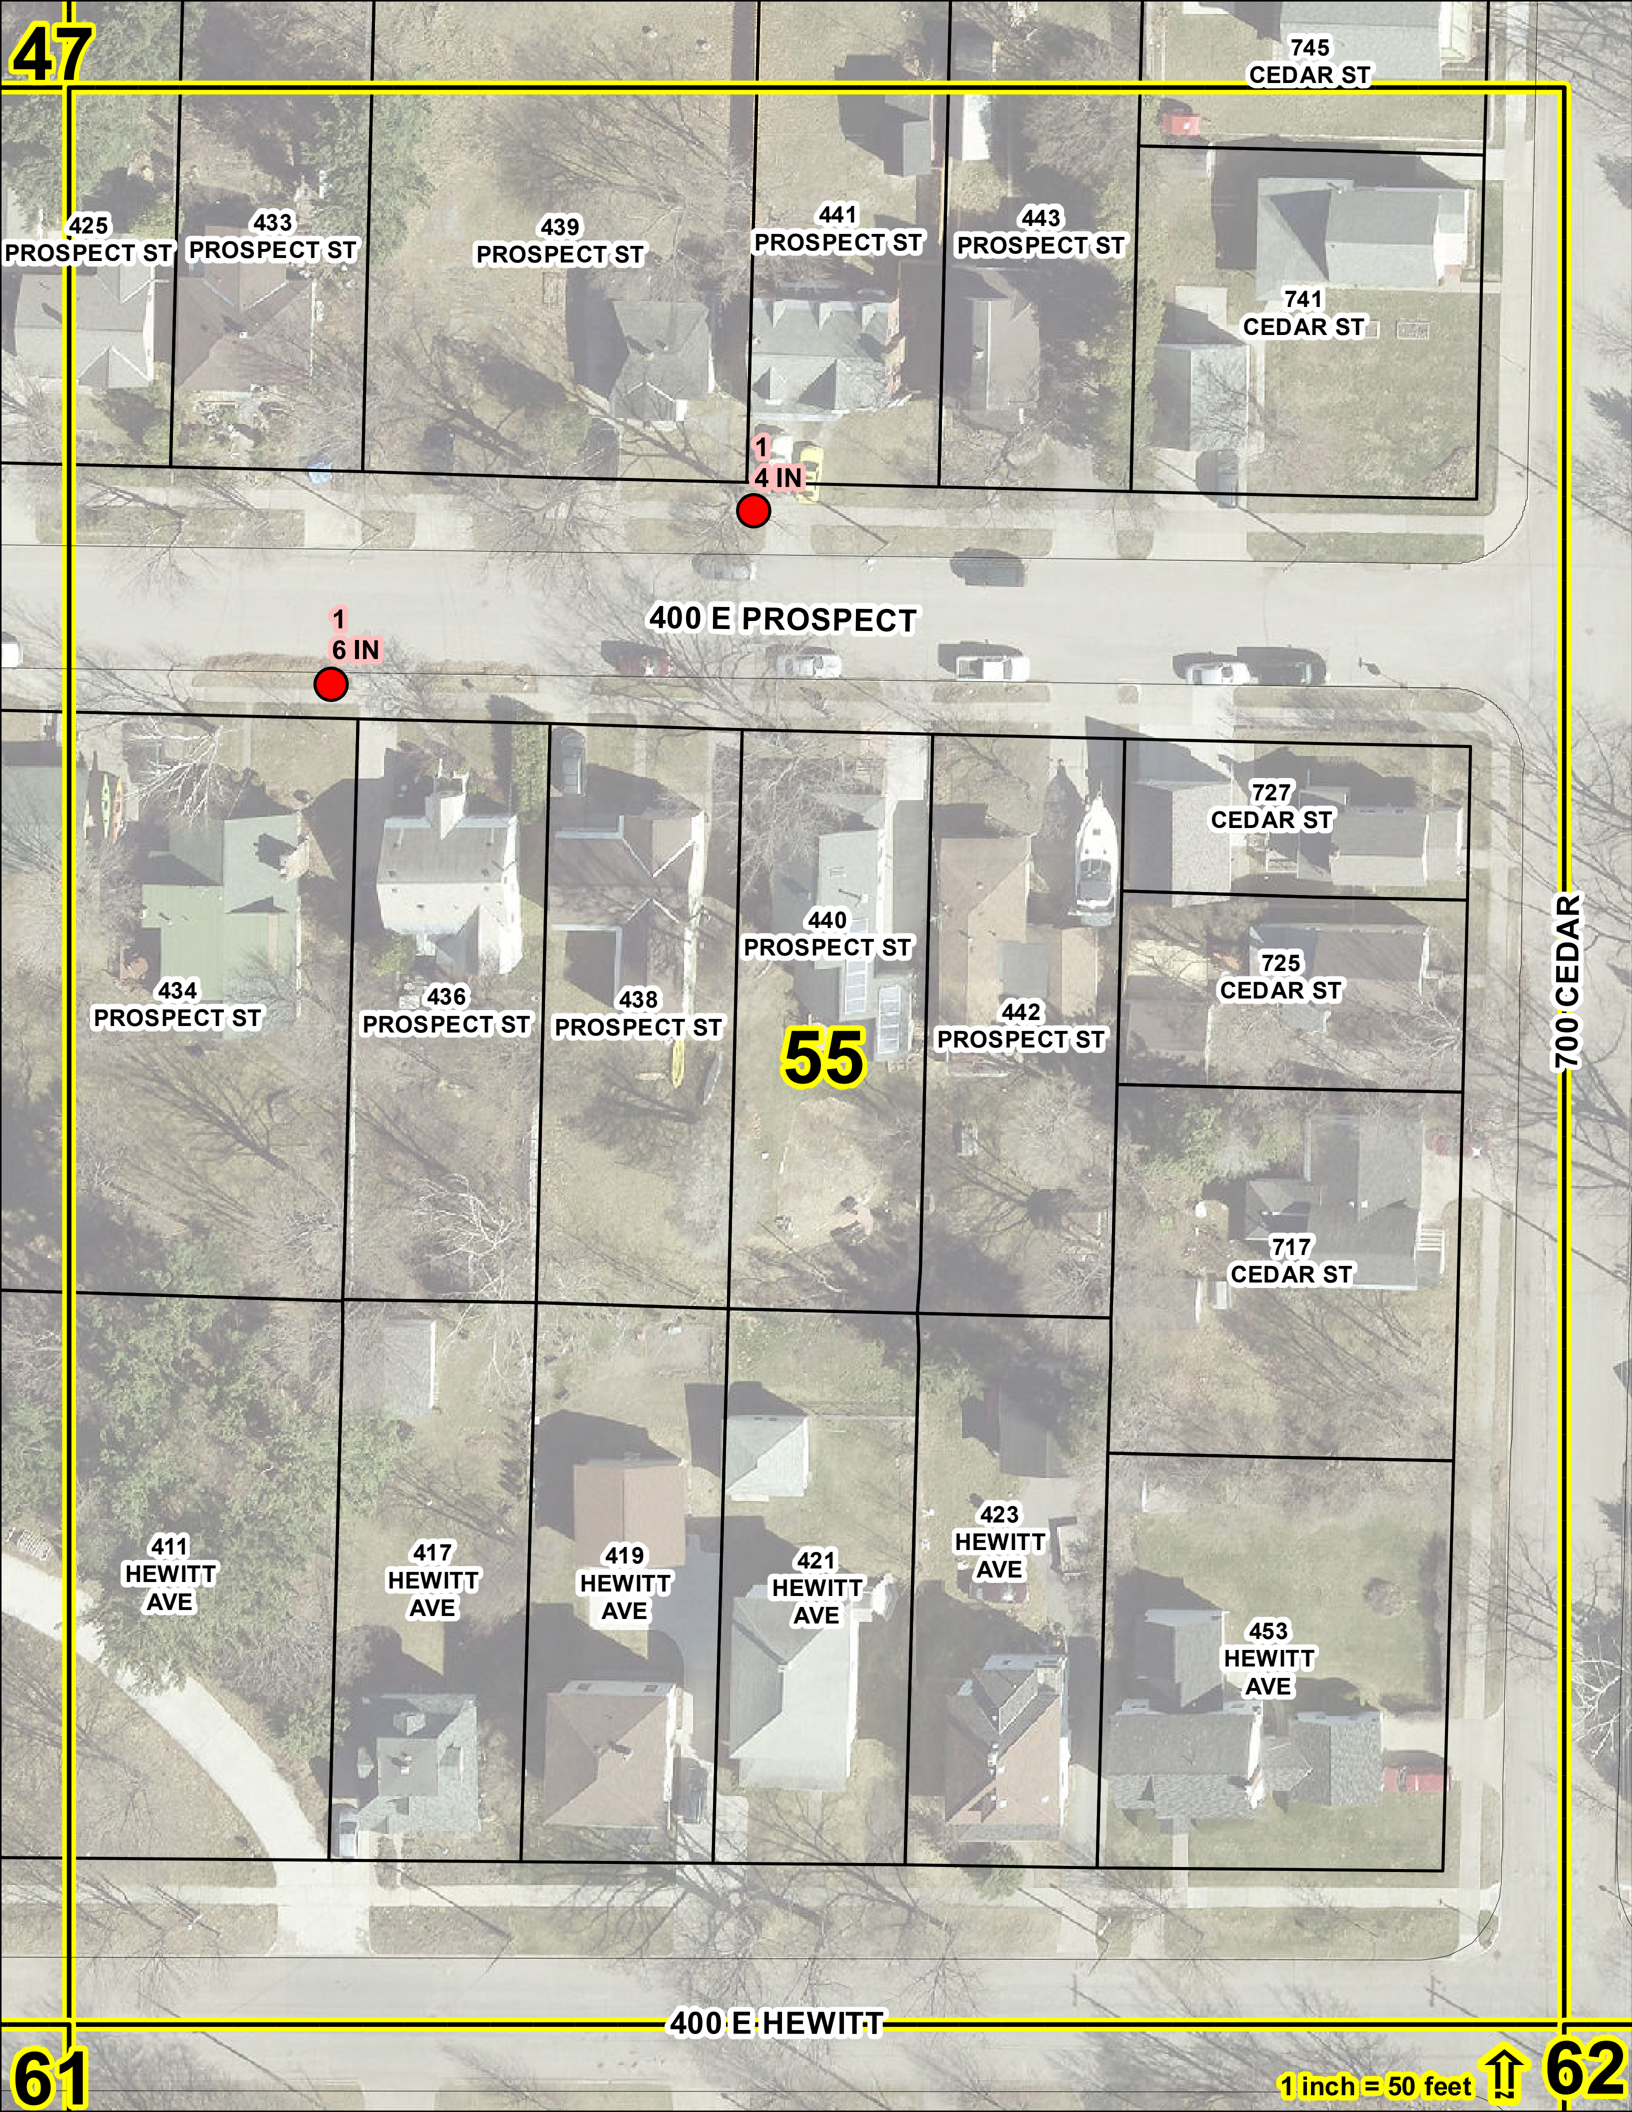
47
745
CEDAR ST
425
PROSPECT ST
433
PROSPECT ST
439
PROSPECT ST
441
PROSPECT ST
443
PROSPECT ST
741
CEDAR ST
1
4 IN
400 E PROSPECT
1
6 IN
727
CEDAR ST
440
PROSPECT ST
725
CEDAR ST
434
PROSPECT ST
436
PROSPECT ST
438
PROSPECT ST
442
PROSPECT ST
700 CEDAR
55
717
CEDAR ST
423
HEWITT
AVE
411
HEWITT
AVE
417
HEWITT
AVE
419
HEWITT
AVE
421
HEWITT
AVE
453
HEWITT
AVE
400 E HEWITT
61
1 inch = 50 feet
62


48
500 HEWITT AVE
700 N SIXTH
468 HEWITT AVE
49
466 HEWITT AVE
464 HEWITT AVE
462 HEWITT AVE
500 W HEWITT
400 W HEWITT
467 HEWITT AVE
451 HEWITT AVE
449 HEWITT AVE
447 HEWITT AVE
606 SIXTH ST
1
4 IN
600 N SIXTH
56
57
450 OHIO ST
434 OHIO ST
401 SIXTH ST
400 W OHIO
400 N SIXTH
410 SIXTH ST
433 OHIO ST
431 OHIO ST
406 SIXTH ST
66
67
1 inch = 50 feet

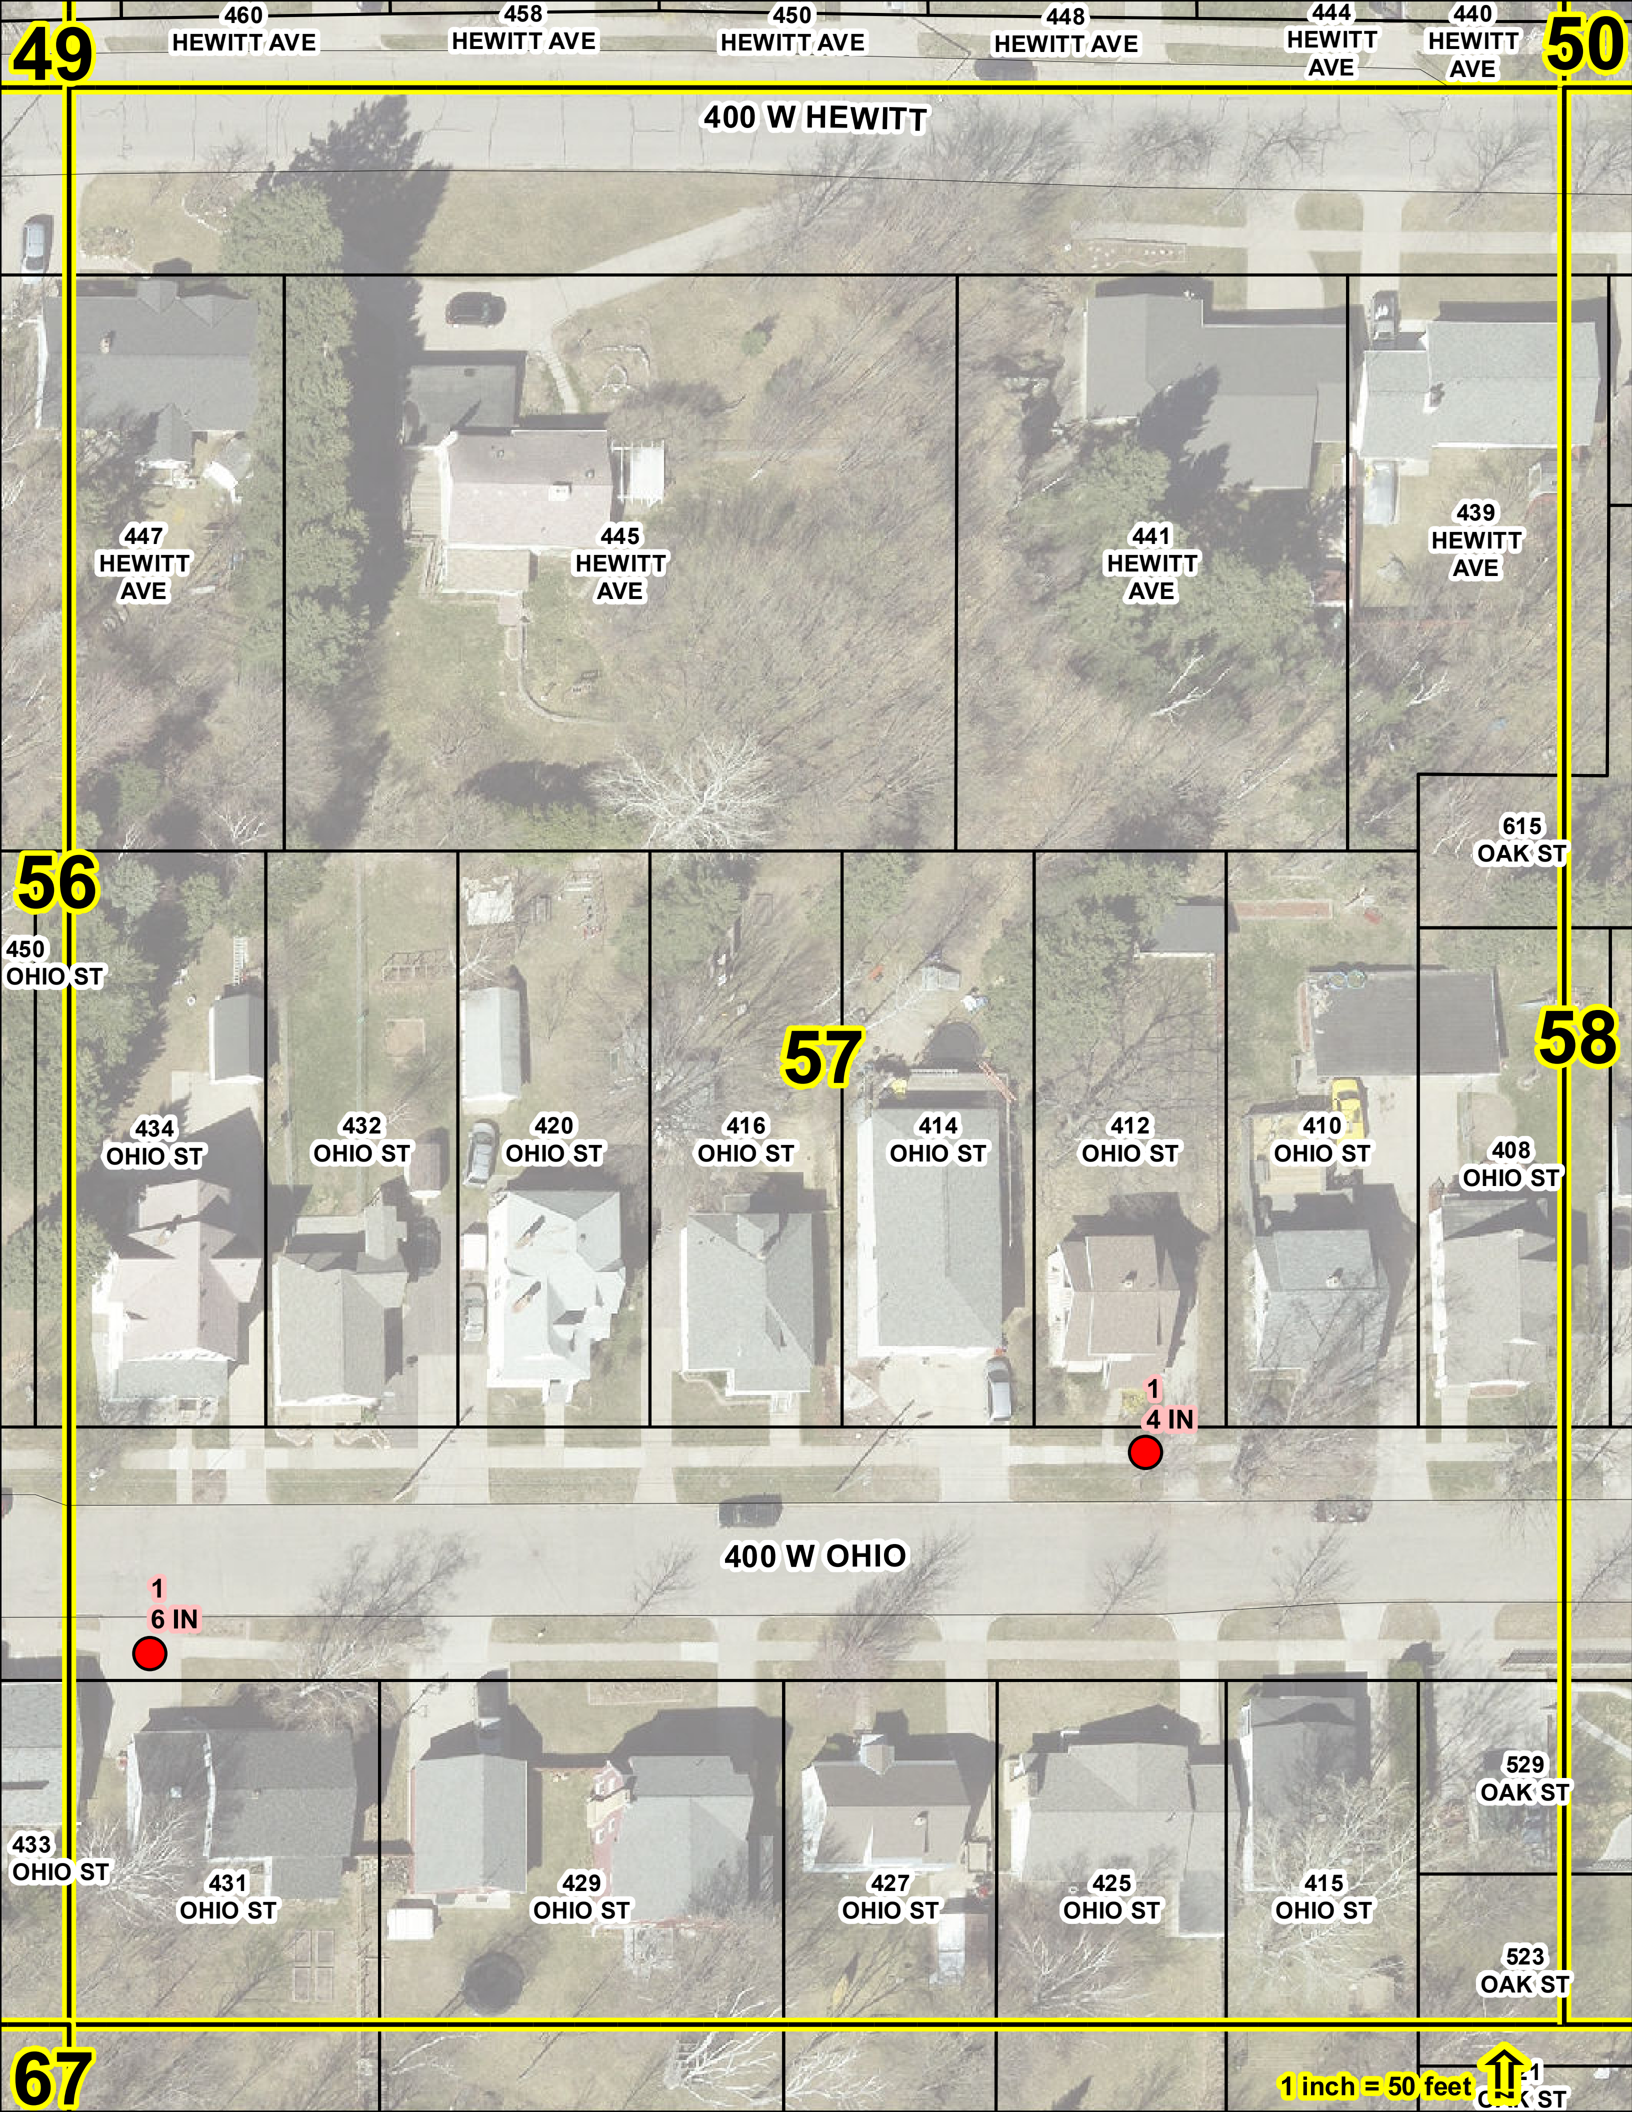
49
50
56
57
58
67
460 HEWITT AVE
458 HEWITT AVE
450 HEWITT AVE
448 HEWITT AVE
444 HEWITT AVE
440 HEWITT AVE
400 W HEWITT
447 HEWITT AVE
445 HEWITT AVE
441 HEWITT AVE
439 HEWITT AVE
615 OAK ST
450 OHIO ST
434 OHIO ST
432 OHIO ST
420 OHIO ST
416 OHIO ST
414 OHIO ST
412 OHIO ST
410 OHIO ST
408 OHIO ST
1
4 IN
400 W OHIO
1
6 IN
529 OAK ST
433 OHIO ST
431 OHIO ST
429 OHIO ST
427 OHIO ST
425 OHIO ST
415 OHIO ST
523 OAK ST
1 inch = 50 feet

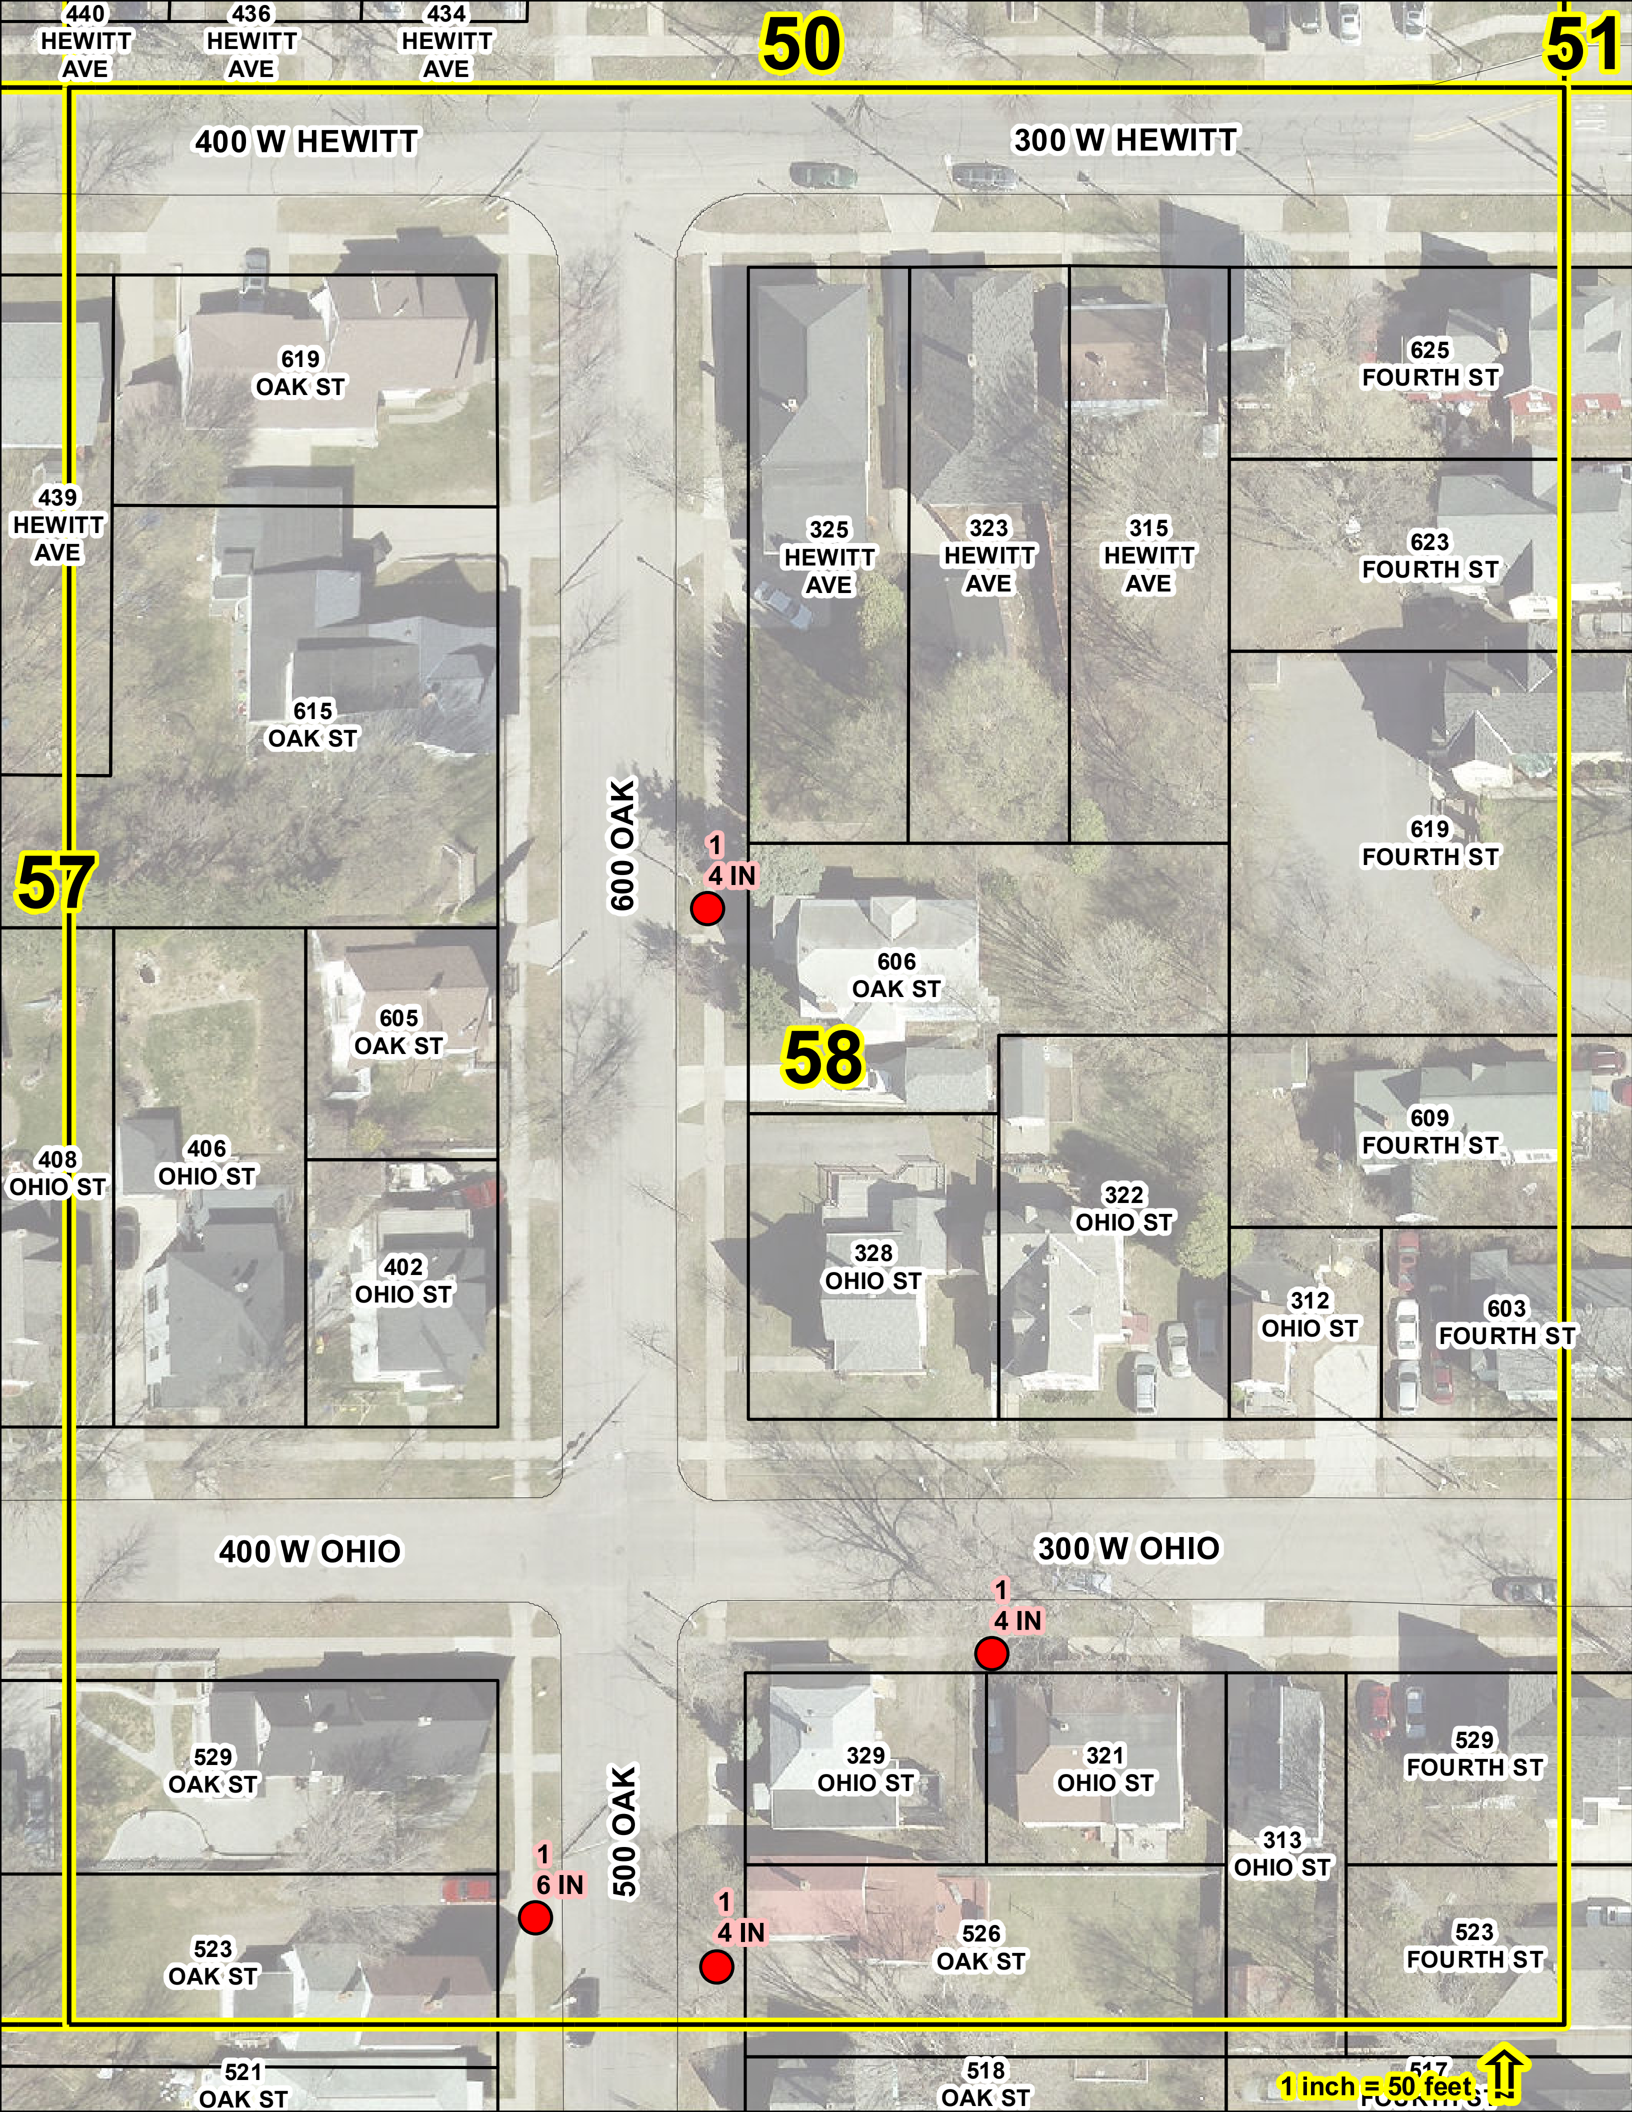

440 HEWITT AVE
436 HEWITT AVE
434 HEWITT AVE
50
51
400 W HEWITT
300 W HEWITT
619 OAK ST
439 HEWITT AVE
325 HEWITT AVE
323 HEWITT AVE
315 HEWITT AVE
625 FOURTH ST
623 FOURTH ST
615 OAK ST
600 OAK
57
1
4 IN
619 FOURTH ST
606 OAK ST
605 OAK ST
58
609 FOURTH ST
408 OHIO ST
406 OHIO ST
402 OHIO ST
322 OHIO ST
328 OHIO ST
312 OHIO ST
603 FOURTH ST
400 W OHIO
300 W OHIO
1
4 IN
529 OAK ST
329 OHIO ST
321 OHIO ST
529 FOURTH ST
313 OHIO ST
500 OAK
1
6 IN
1
4 IN
523 OAK ST
526 OAK ST
523 FOURTH ST
521 OAK ST
518 OAK ST
1 inch = 50 feet

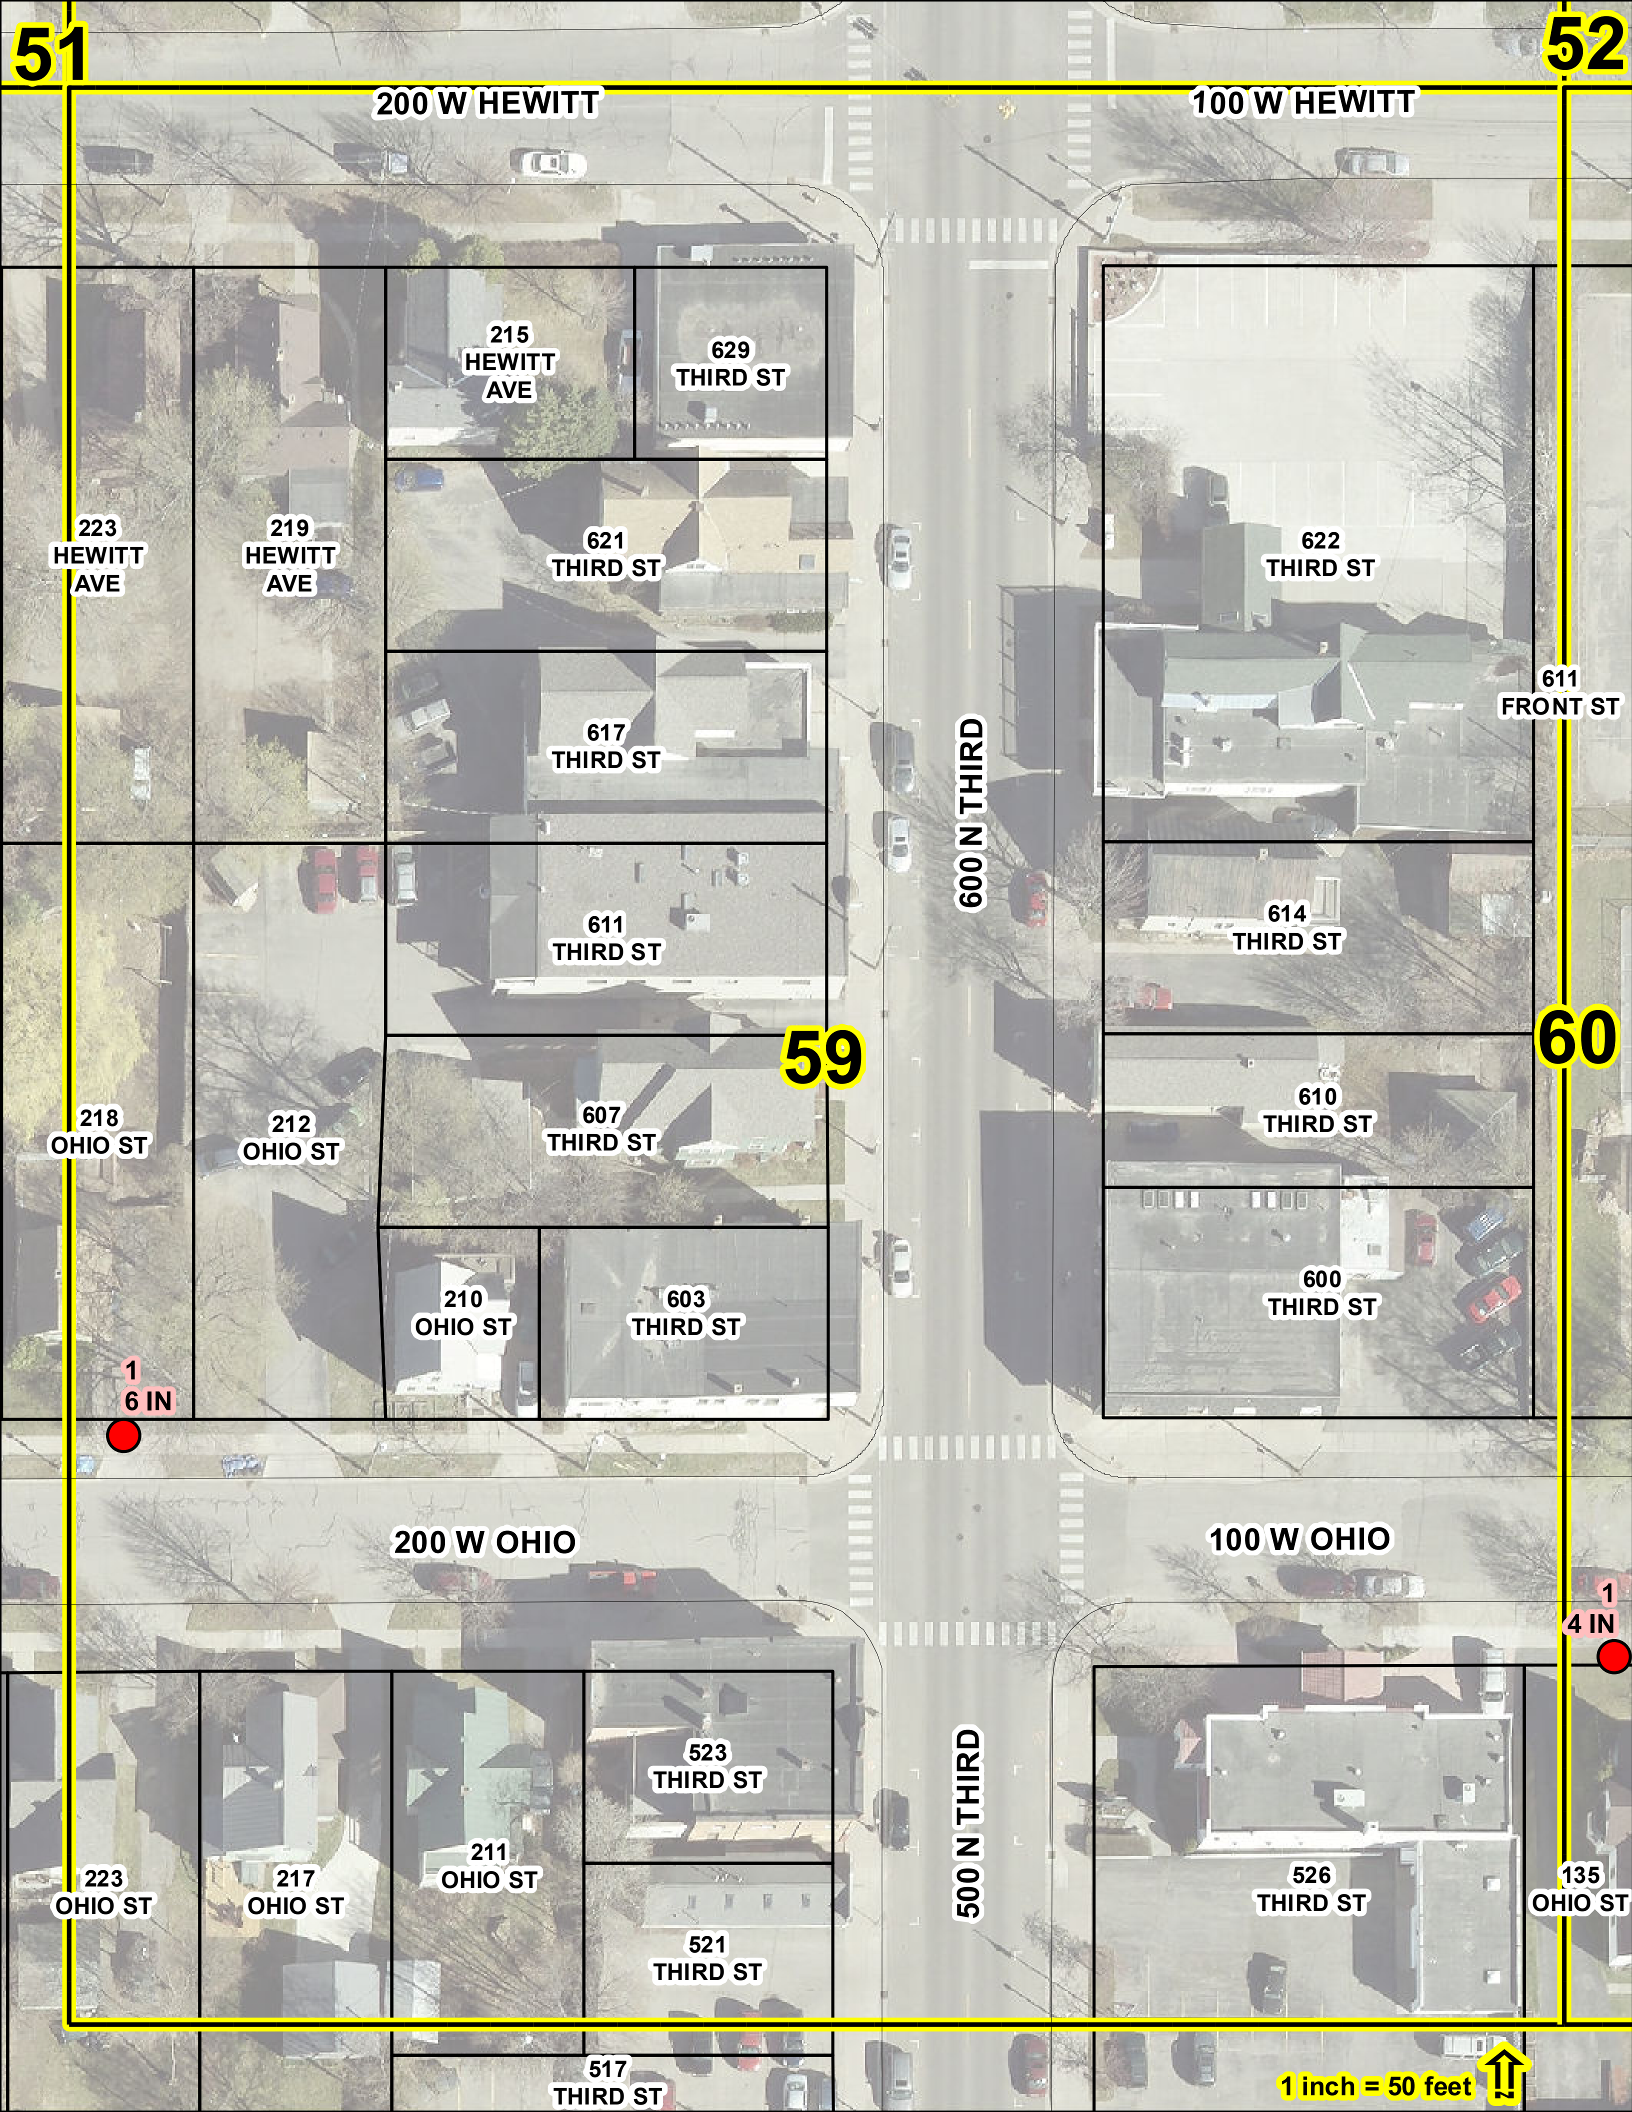
51
52
200 W HEWITT
100 W HEWITT
215 HEWITT AVE
629 THIRD ST
223 HEWITT AVE
219 HEWITT AVE
621 THIRD ST
622 THIRD ST
611 FRONT ST
617 THIRD ST
600 N THIRD
611 THIRD ST
614 THIRD ST
59
60
218 OHIO ST
212 OHIO ST
607 THIRD ST
610 THIRD ST
210 OHIO ST
603 THIRD ST
600 THIRD ST
1
6 IN
200 W OHIO
100 W OHIO
1
4 IN
523 THIRD ST
500 N THIRD
223 OHIO ST
217 OHIO ST
211 OHIO ST
526 THIRD ST
135 OHIO ST
521 THIRD ST
517 THIRD ST
1 inch = 50 feet

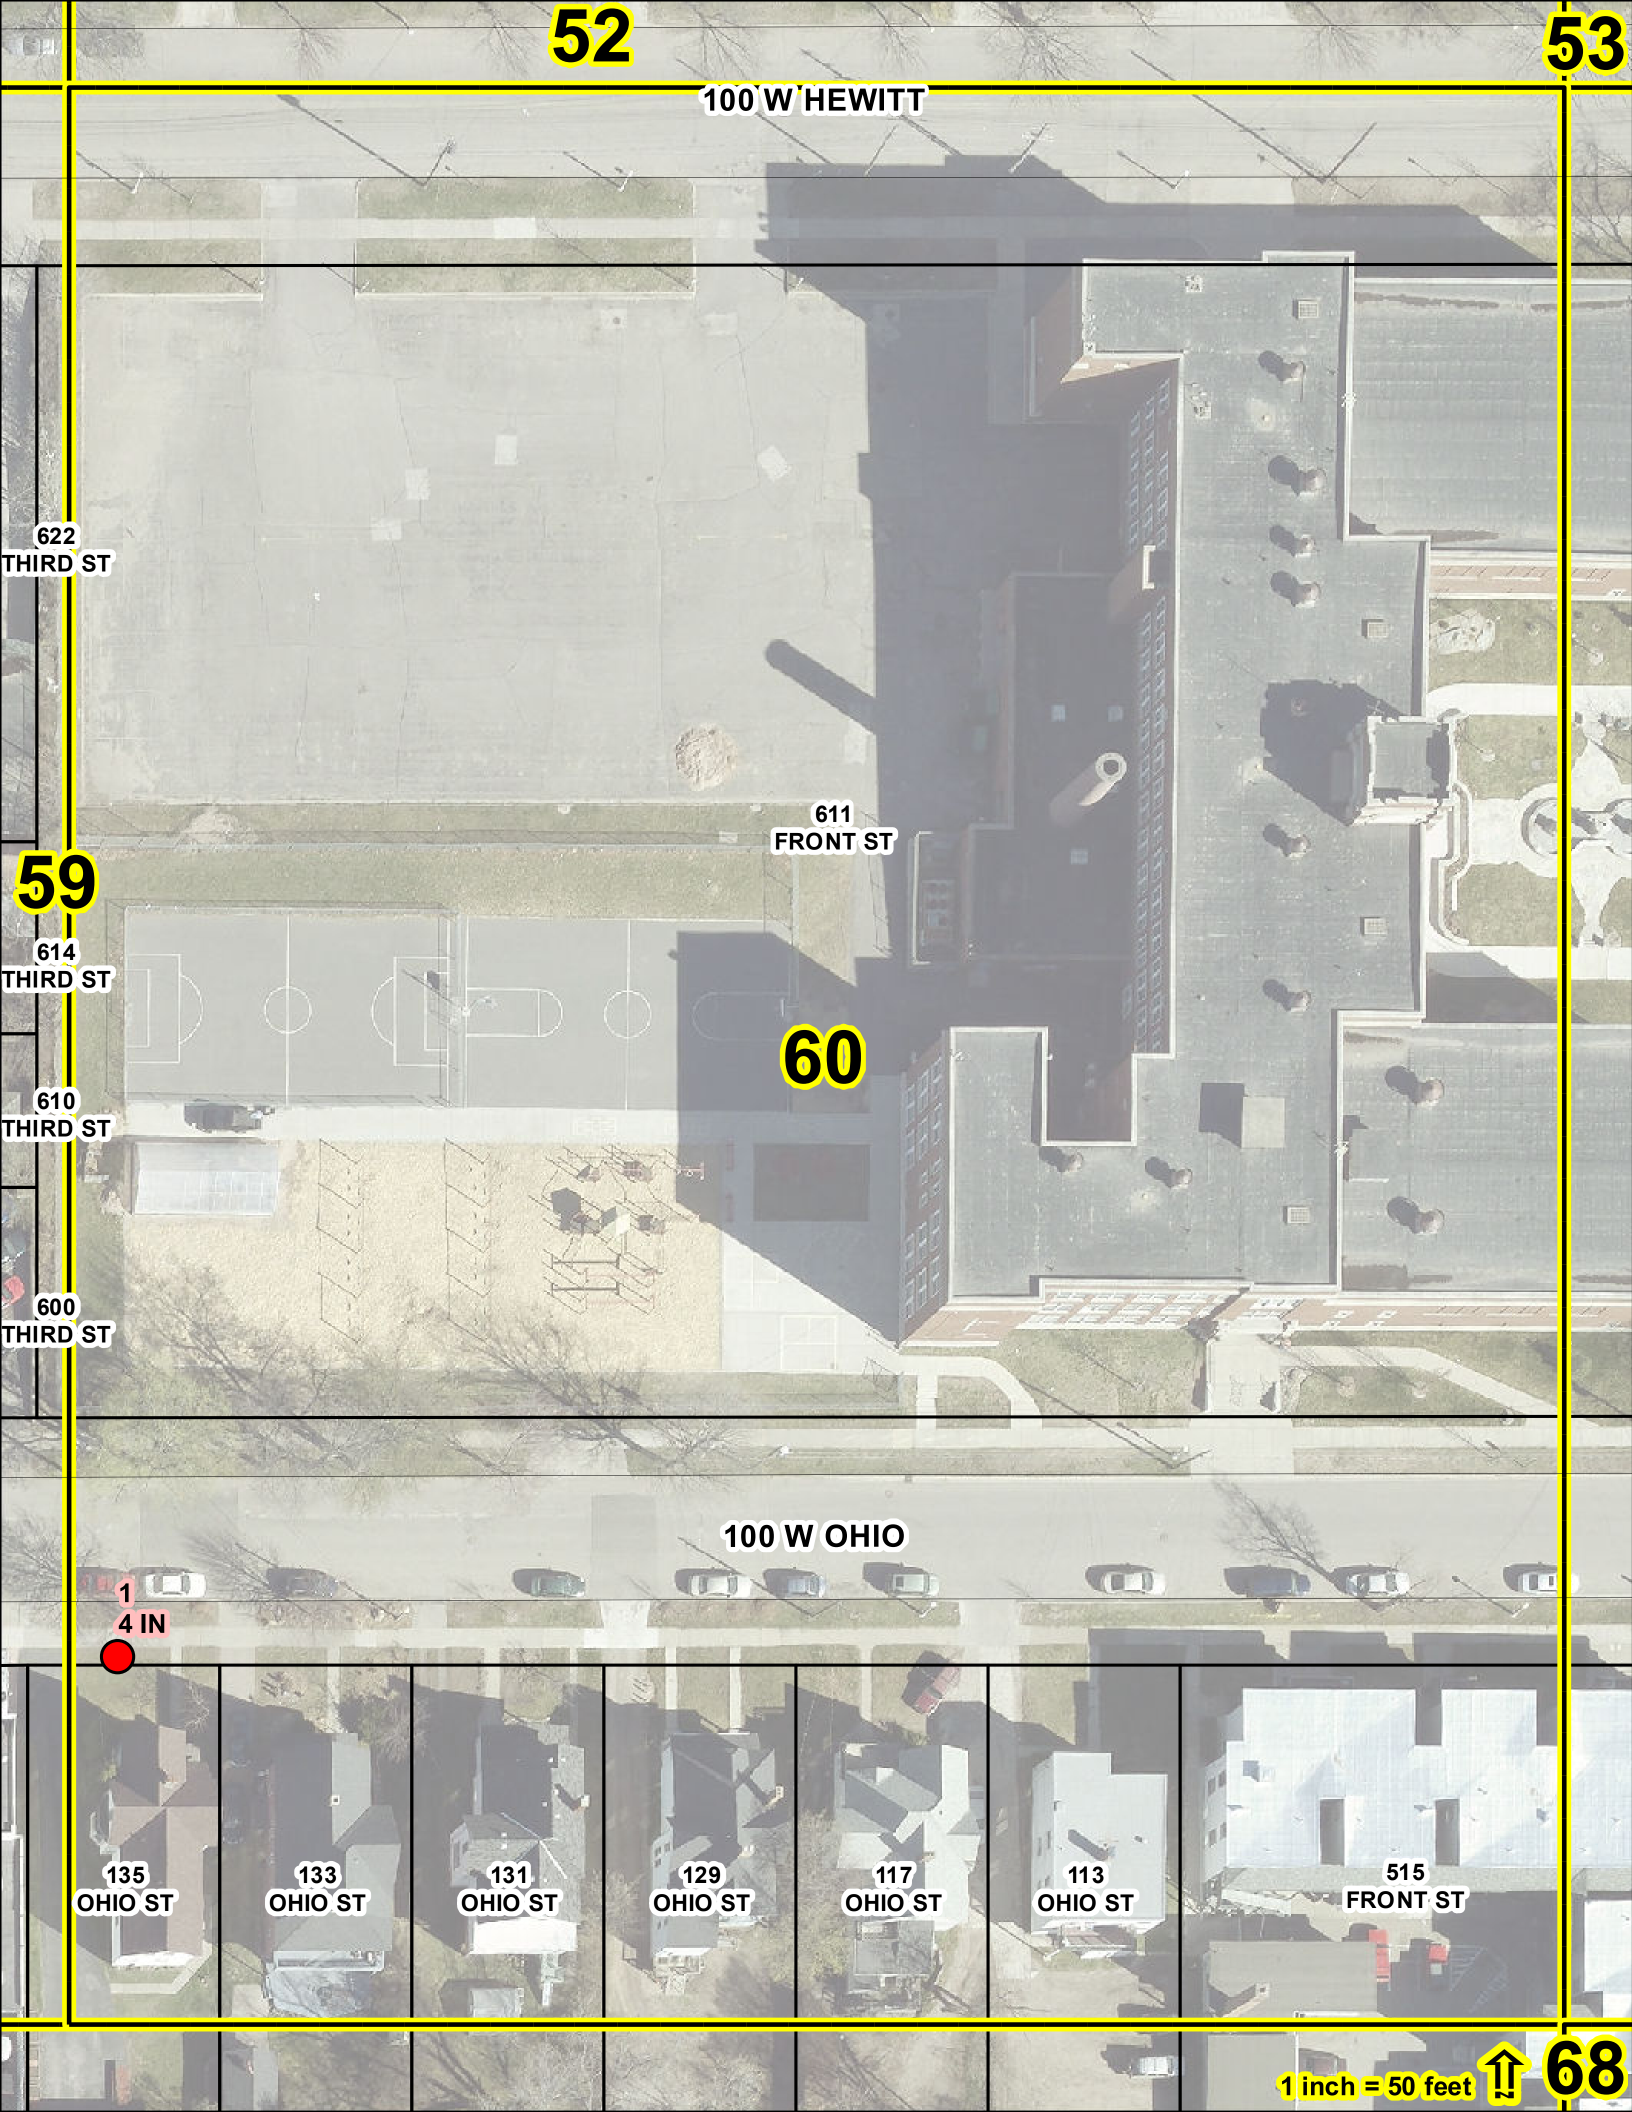
52
53
100 W HEWITT
622
THIRD ST
611
FRONT ST
59
614
THIRD ST
60
610
THIRD ST
600
THIRD ST
100 W OHIO
1
4 IN
135
OHIO ST
133
OHIO ST
131
OHIO ST
129
OHIO ST
117
OHIO ST
113
OHIO ST
515
FRONT ST
68
1 inch = 50 feet

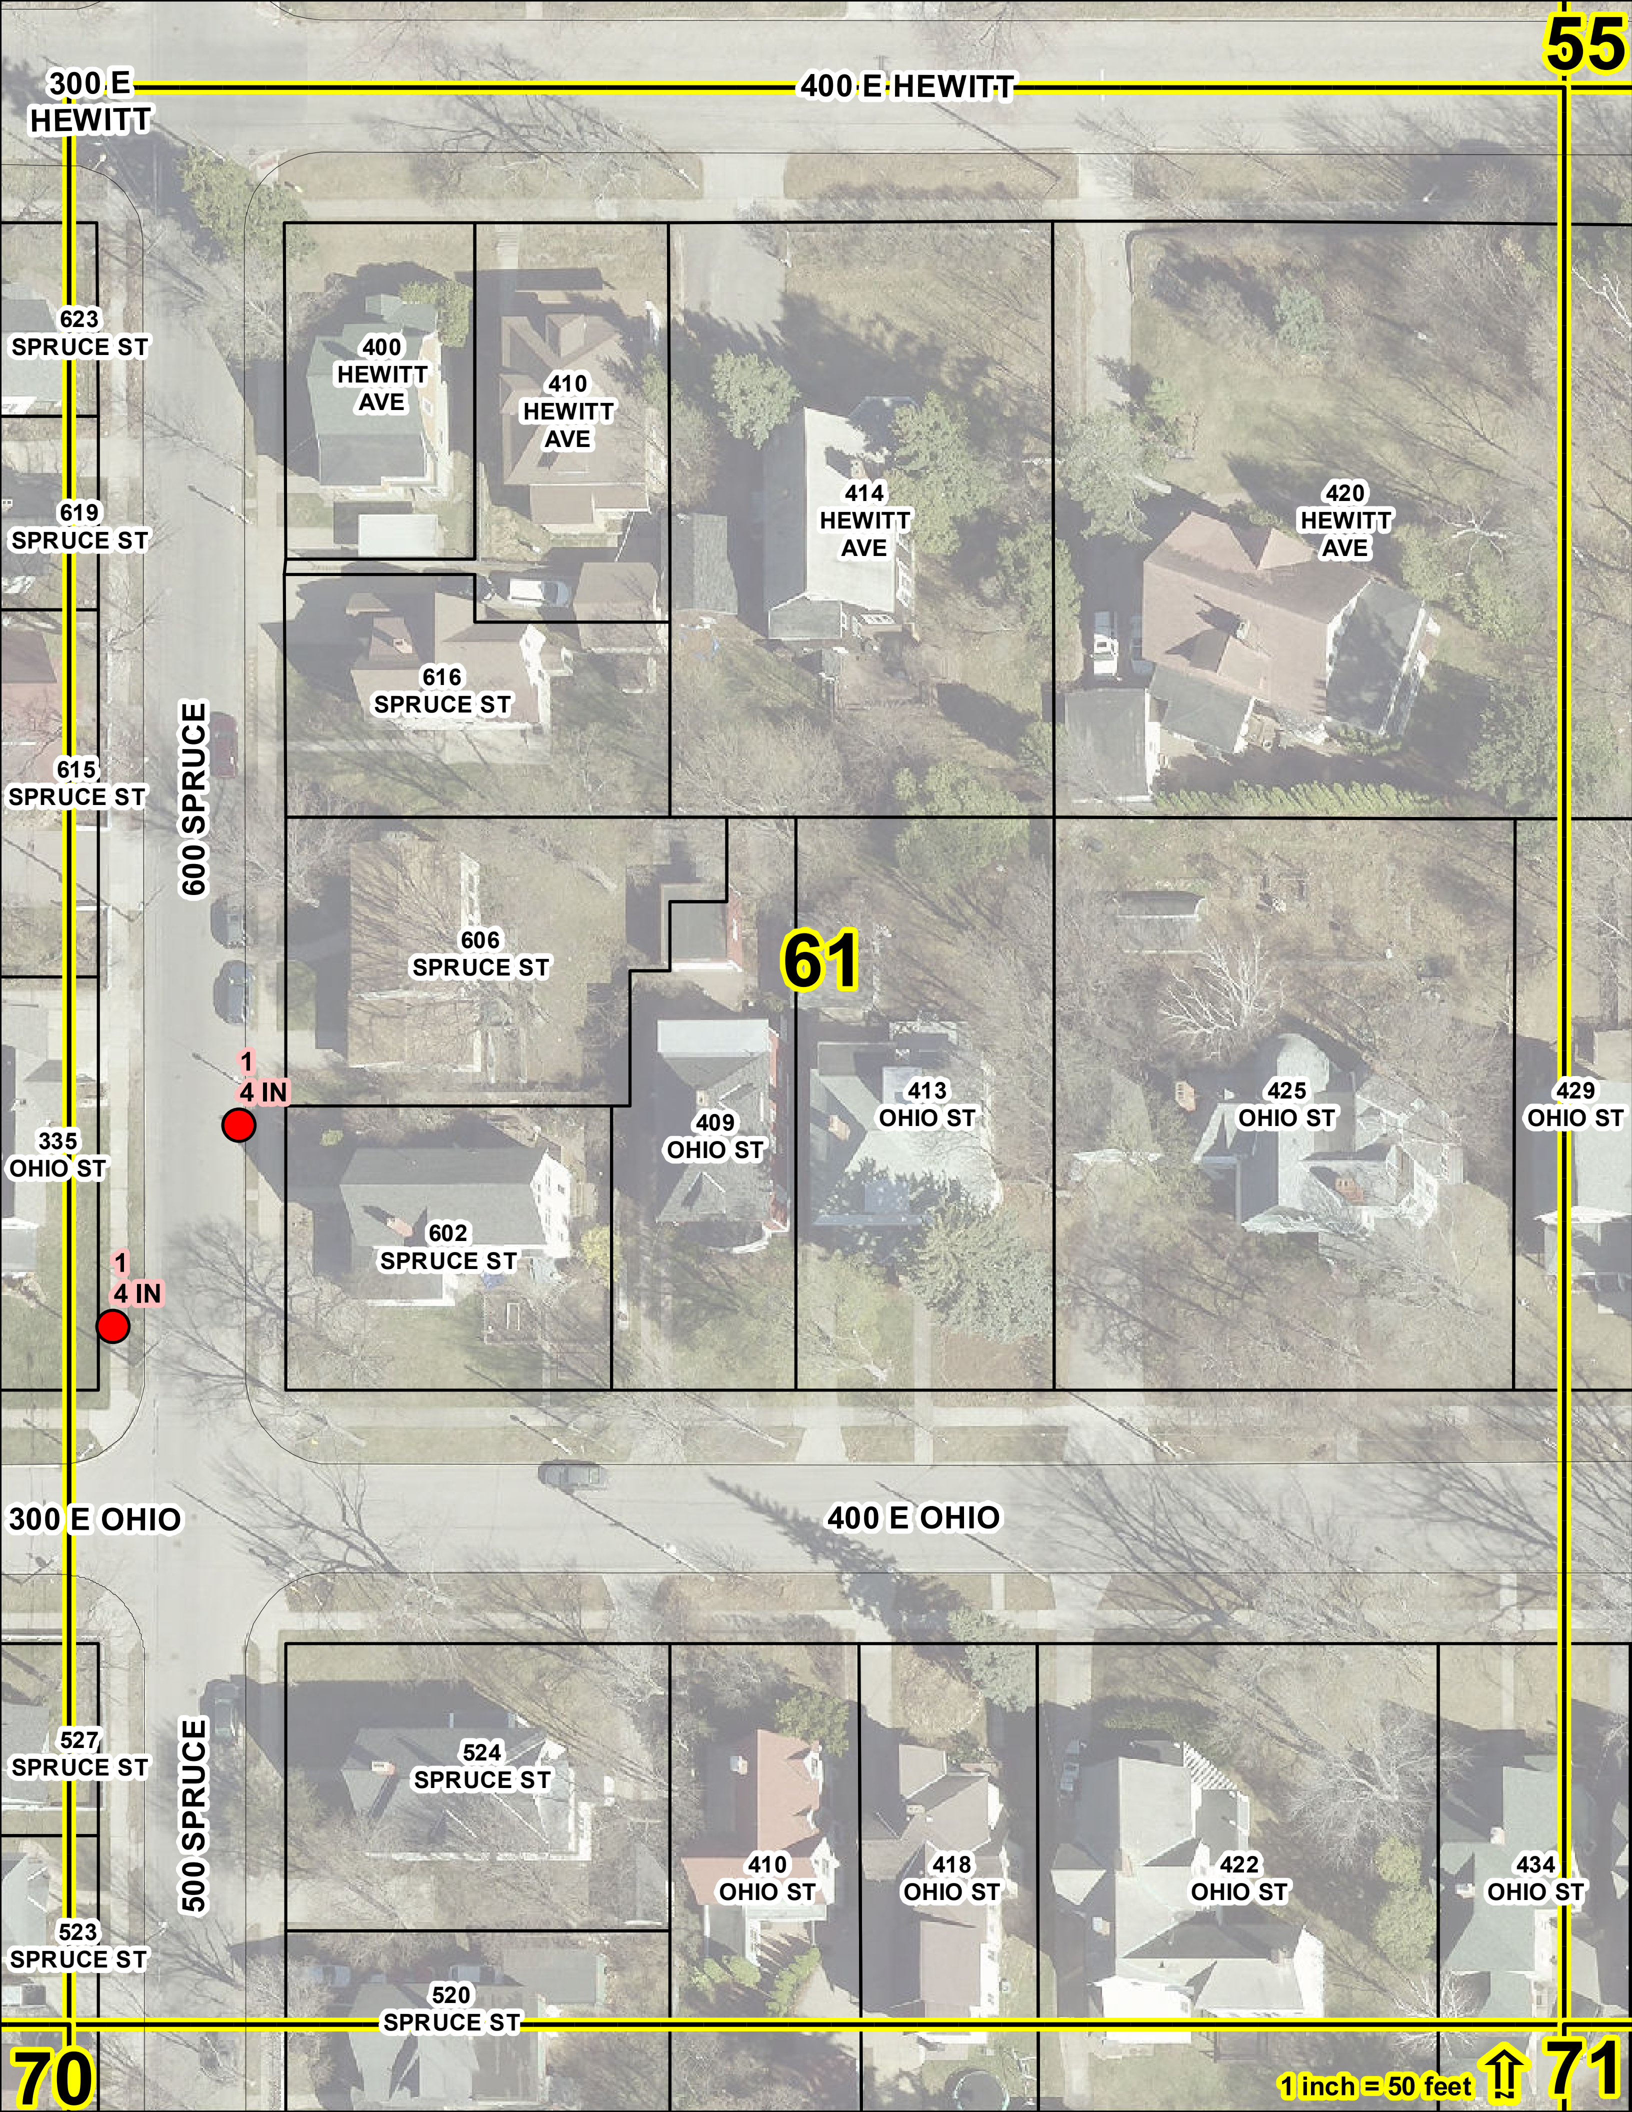
55
300 E HEWITT
400 E HEWITT
623 SPRUCE ST
400 HEWITT AVE
410 HEWITT AVE
414 HEWITT AVE
420 HEWITT AVE
619 SPRUCE ST
616 SPRUCE ST
615 SPRUCE ST
600 SPRUCE
606 SPRUCE ST
61
1
4 IN
335 OHIO ST
409 OHIO ST
413 OHIO ST
425 OHIO ST
429 OHIO ST
602 SPRUCE ST
1
4 IN
300 E OHIO
400 E OHIO
527 SPRUCE ST
500 SPRUCE
524 SPRUCE ST
410 OHIO ST
418 OHIO ST
422 OHIO ST
434 OHIO ST
523 SPRUCE ST
520 SPRUCE ST
70
1 inch = 50 feet
71

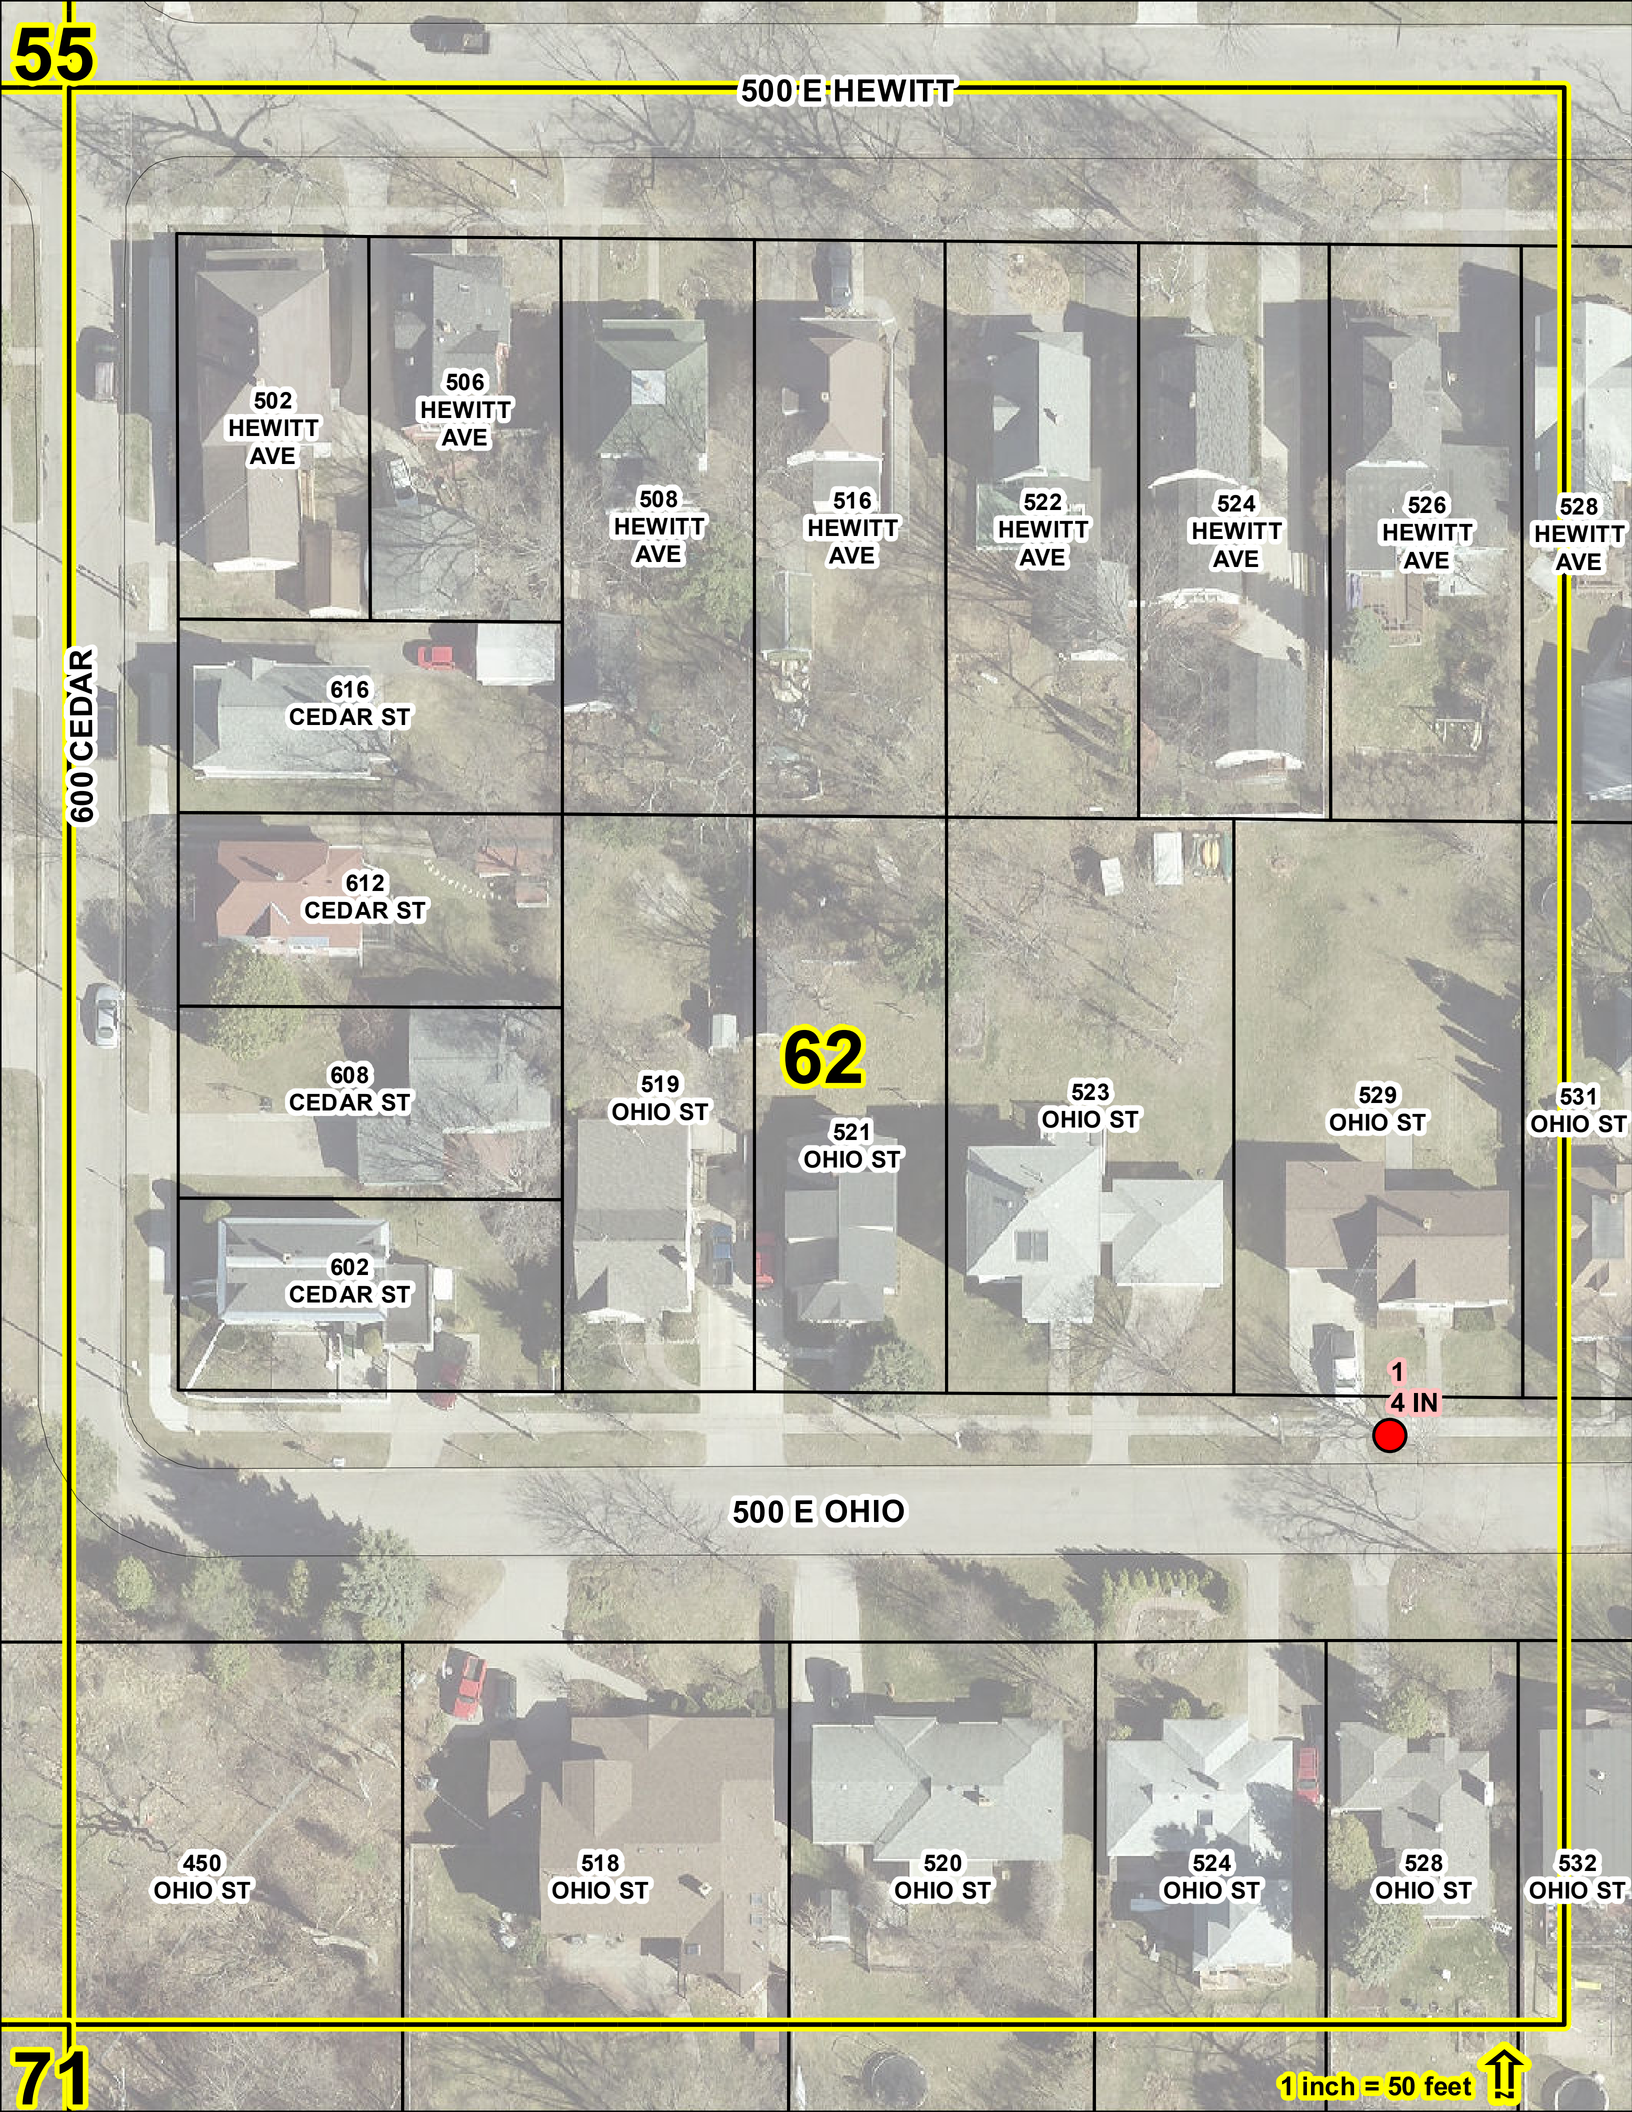

55
500 E HEWITT
502 HEWITT AVE
506 HEWITT AVE
508 HEWITT AVE
516 HEWITT AVE
522 HEWITT AVE
524 HEWITT AVE
526 HEWITT AVE
528 HEWITT AVE
600 CEDAR
616 CEDAR ST
612 CEDAR ST
608 CEDAR ST
602 CEDAR ST
62
519 OHIO ST
521 OHIO ST
523 OHIO ST
529 OHIO ST
531 OHIO ST
1
4 IN
500 E OHIO
450 OHIO ST
518 OHIO ST
520 OHIO ST
524 OHIO ST
528 OHIO ST
532 OHIO ST
71
1 inch = 50 feet

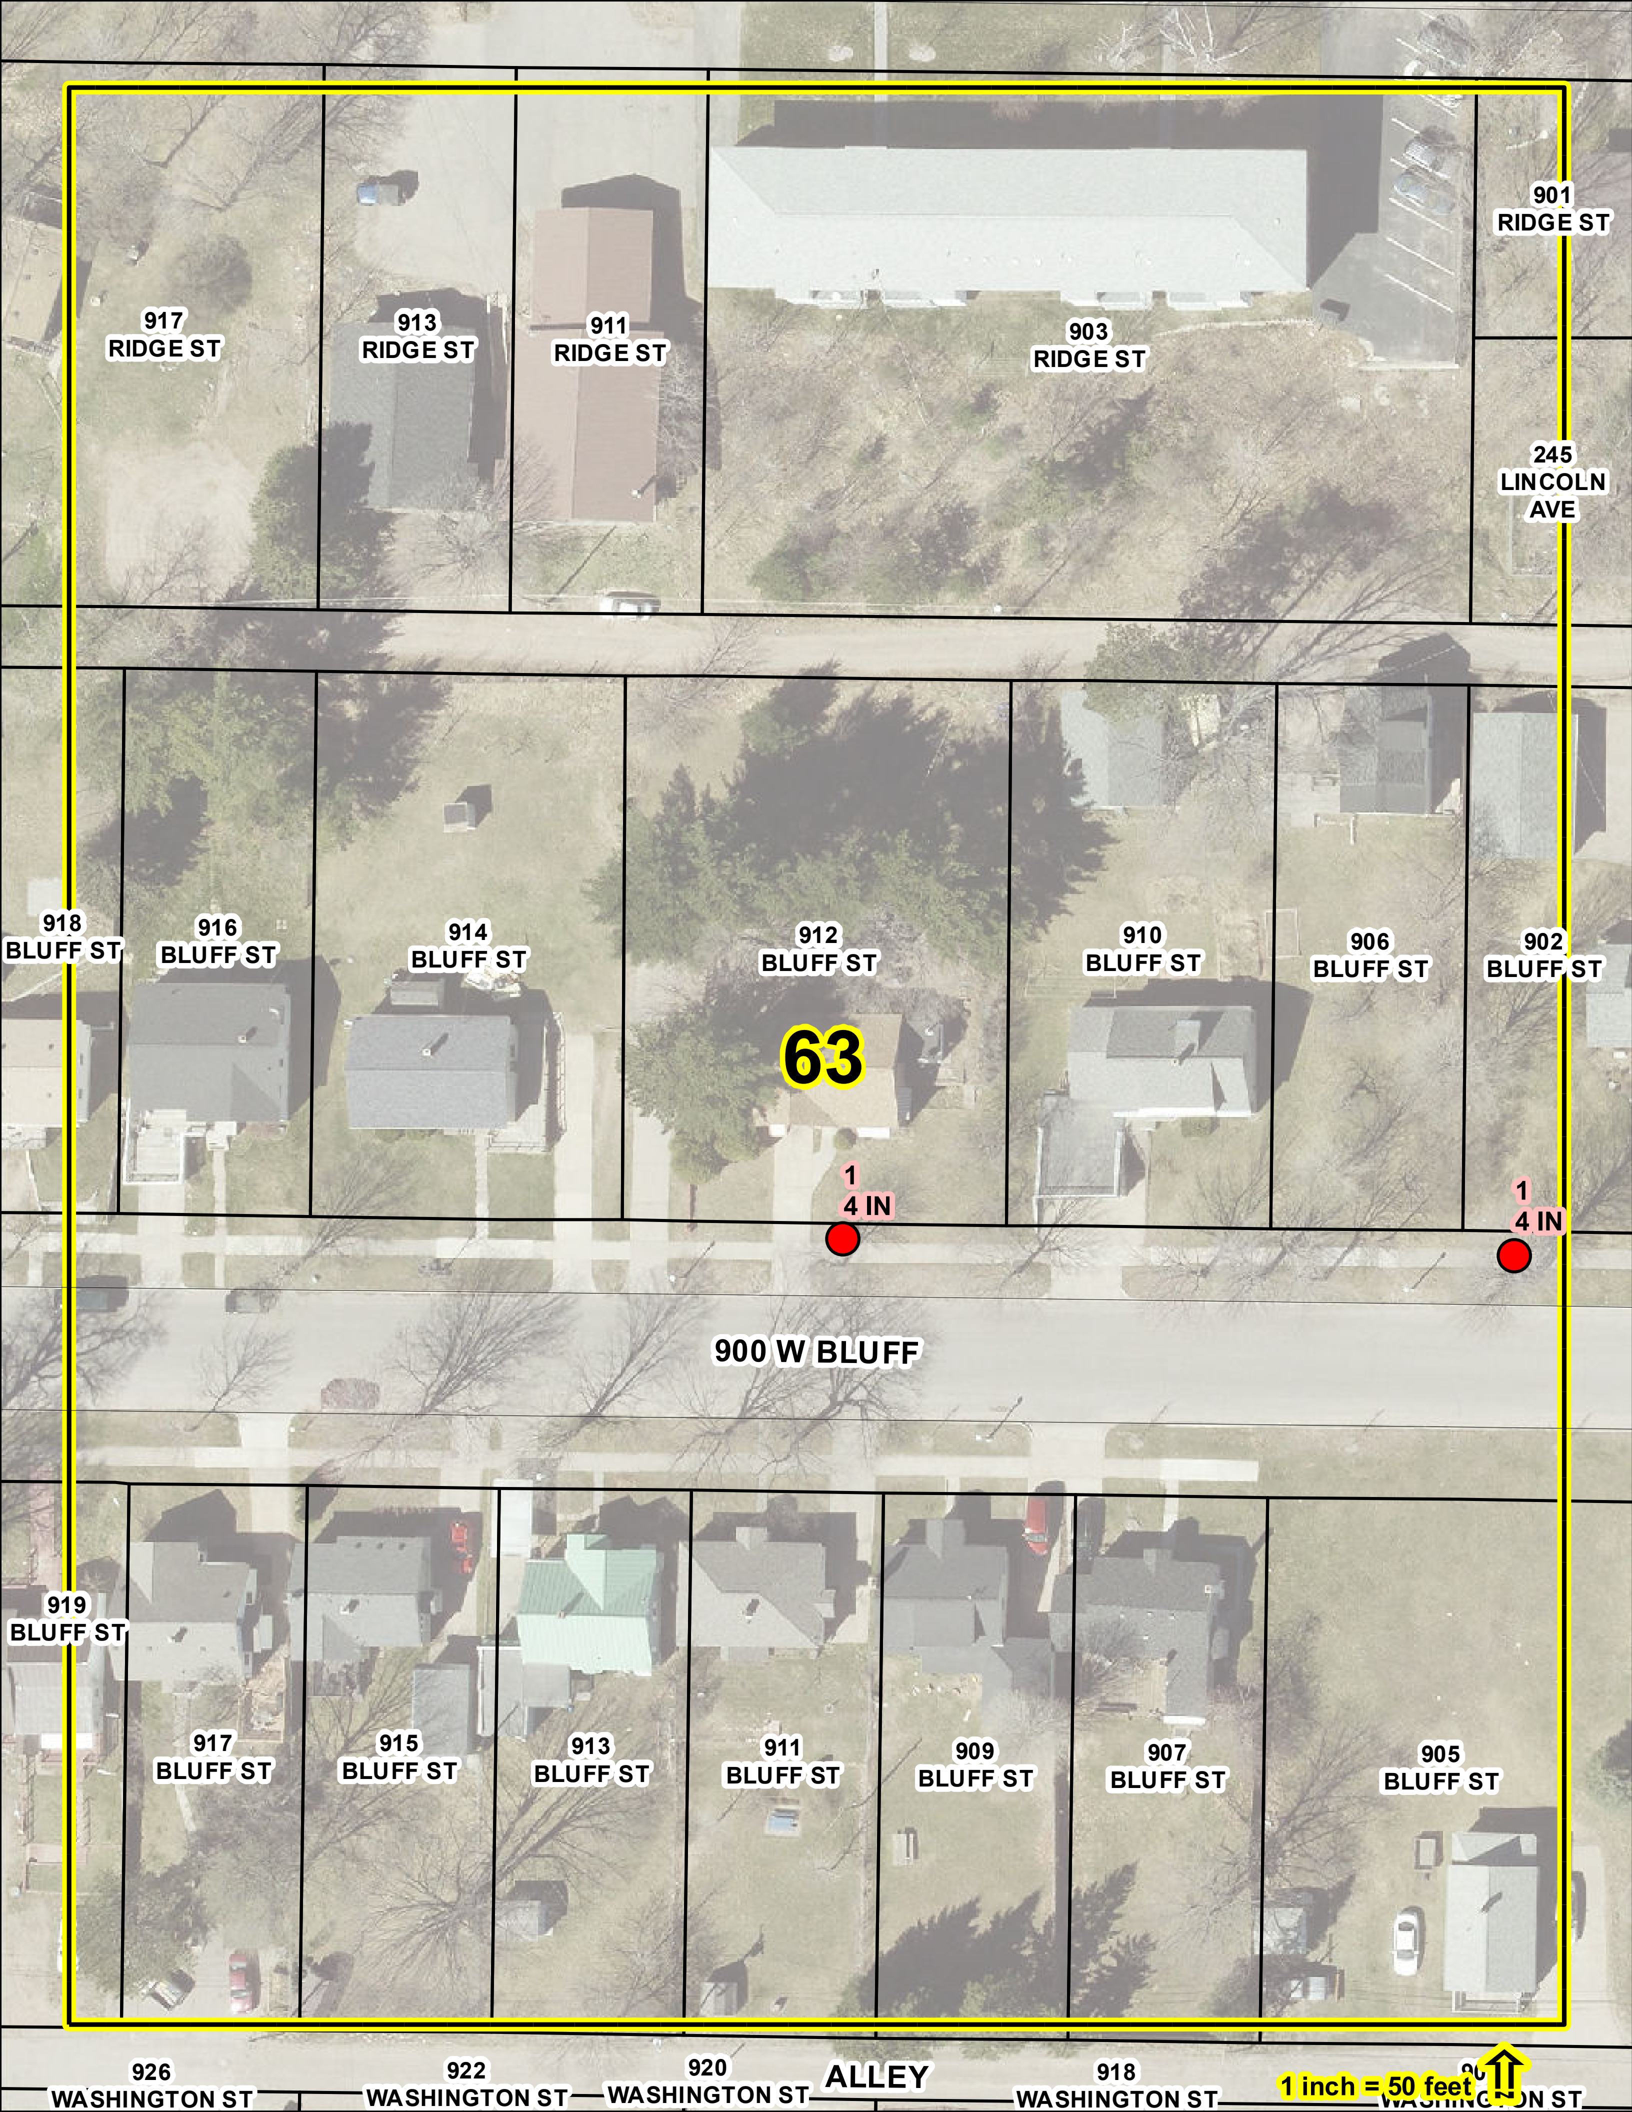

901
RIDGE ST
917
RIDGE ST
913
RIDGE ST
911
RIDGE ST
903
RIDGE ST
245
LINCOLN
AVE
918
BLUFF ST
916
BLUFF ST
914
BLUFF ST
912
BLUFF ST
910
BLUFF ST
906
BLUFF ST
902
BLUFF ST
63
1
4 IN
1
4 IN
900 W BLUFF
919
BLUFF ST
917
BLUFF ST
915
BLUFF ST
913
BLUFF ST
911
BLUFF ST
909
BLUFF ST
907
BLUFF ST
905
BLUFF ST
926
WASHINGTON ST
922
WASHINGTON ST
920
WASHINGTON ST
ALLEY
918
WASHINGTON ST
1 inch = 50 feet


455
SEVENTH ST
800 W RIDGE
700 W RIDGE
807
RIDGE ST
801
RIDGE ST
221
SEYMOUR
AVE
220
SEYMOUR
AVE
737
RIDGE ST
735
RIDGE ST
200 SEYMOUR
816
BLUFF ST
LEGION ALLEY
64
731
RIDGE ST
812
BLUFF ST
808
BLUFF ST
802
BLUFF ST
758
BLUFF ST
754
BLUFF ST
750
BLUFF ST
746
BLUFF ST
65
800 W BLUFF
1
4 IN
811
BLUFF ST
742
BLUFF ST
700 W BLUFF
809
BLUFF ST
801
BLUFF ST
100 SEYMOUR
757
BLUFF ST
755
BLUFF ST
751
BLUFF ST
747
BLUFF ST
739
LUFF ST
1 inch = 50 feet


455
SEVENTH ST
1
4 IN
700 W RIDGE
735
RIDGE ST
65
64
731
RIDGE ST
727
RIDGE ST
723
RIDGE ST
719
RIDGE ST
713
RIDGE ST
711
RIDGE ST
715
RIDGE ST
701
RIDGE ST
LEGION ALLEY
746
BLUFF ST
742
BLUFF ST
736
BLUFF ST
732
BLUFF ST
710
BLUFF ST
700
BLUFF ST
700 W BLUFF
739
BLUFF ST
735
BLUFF ST
1 inch = 50 feet

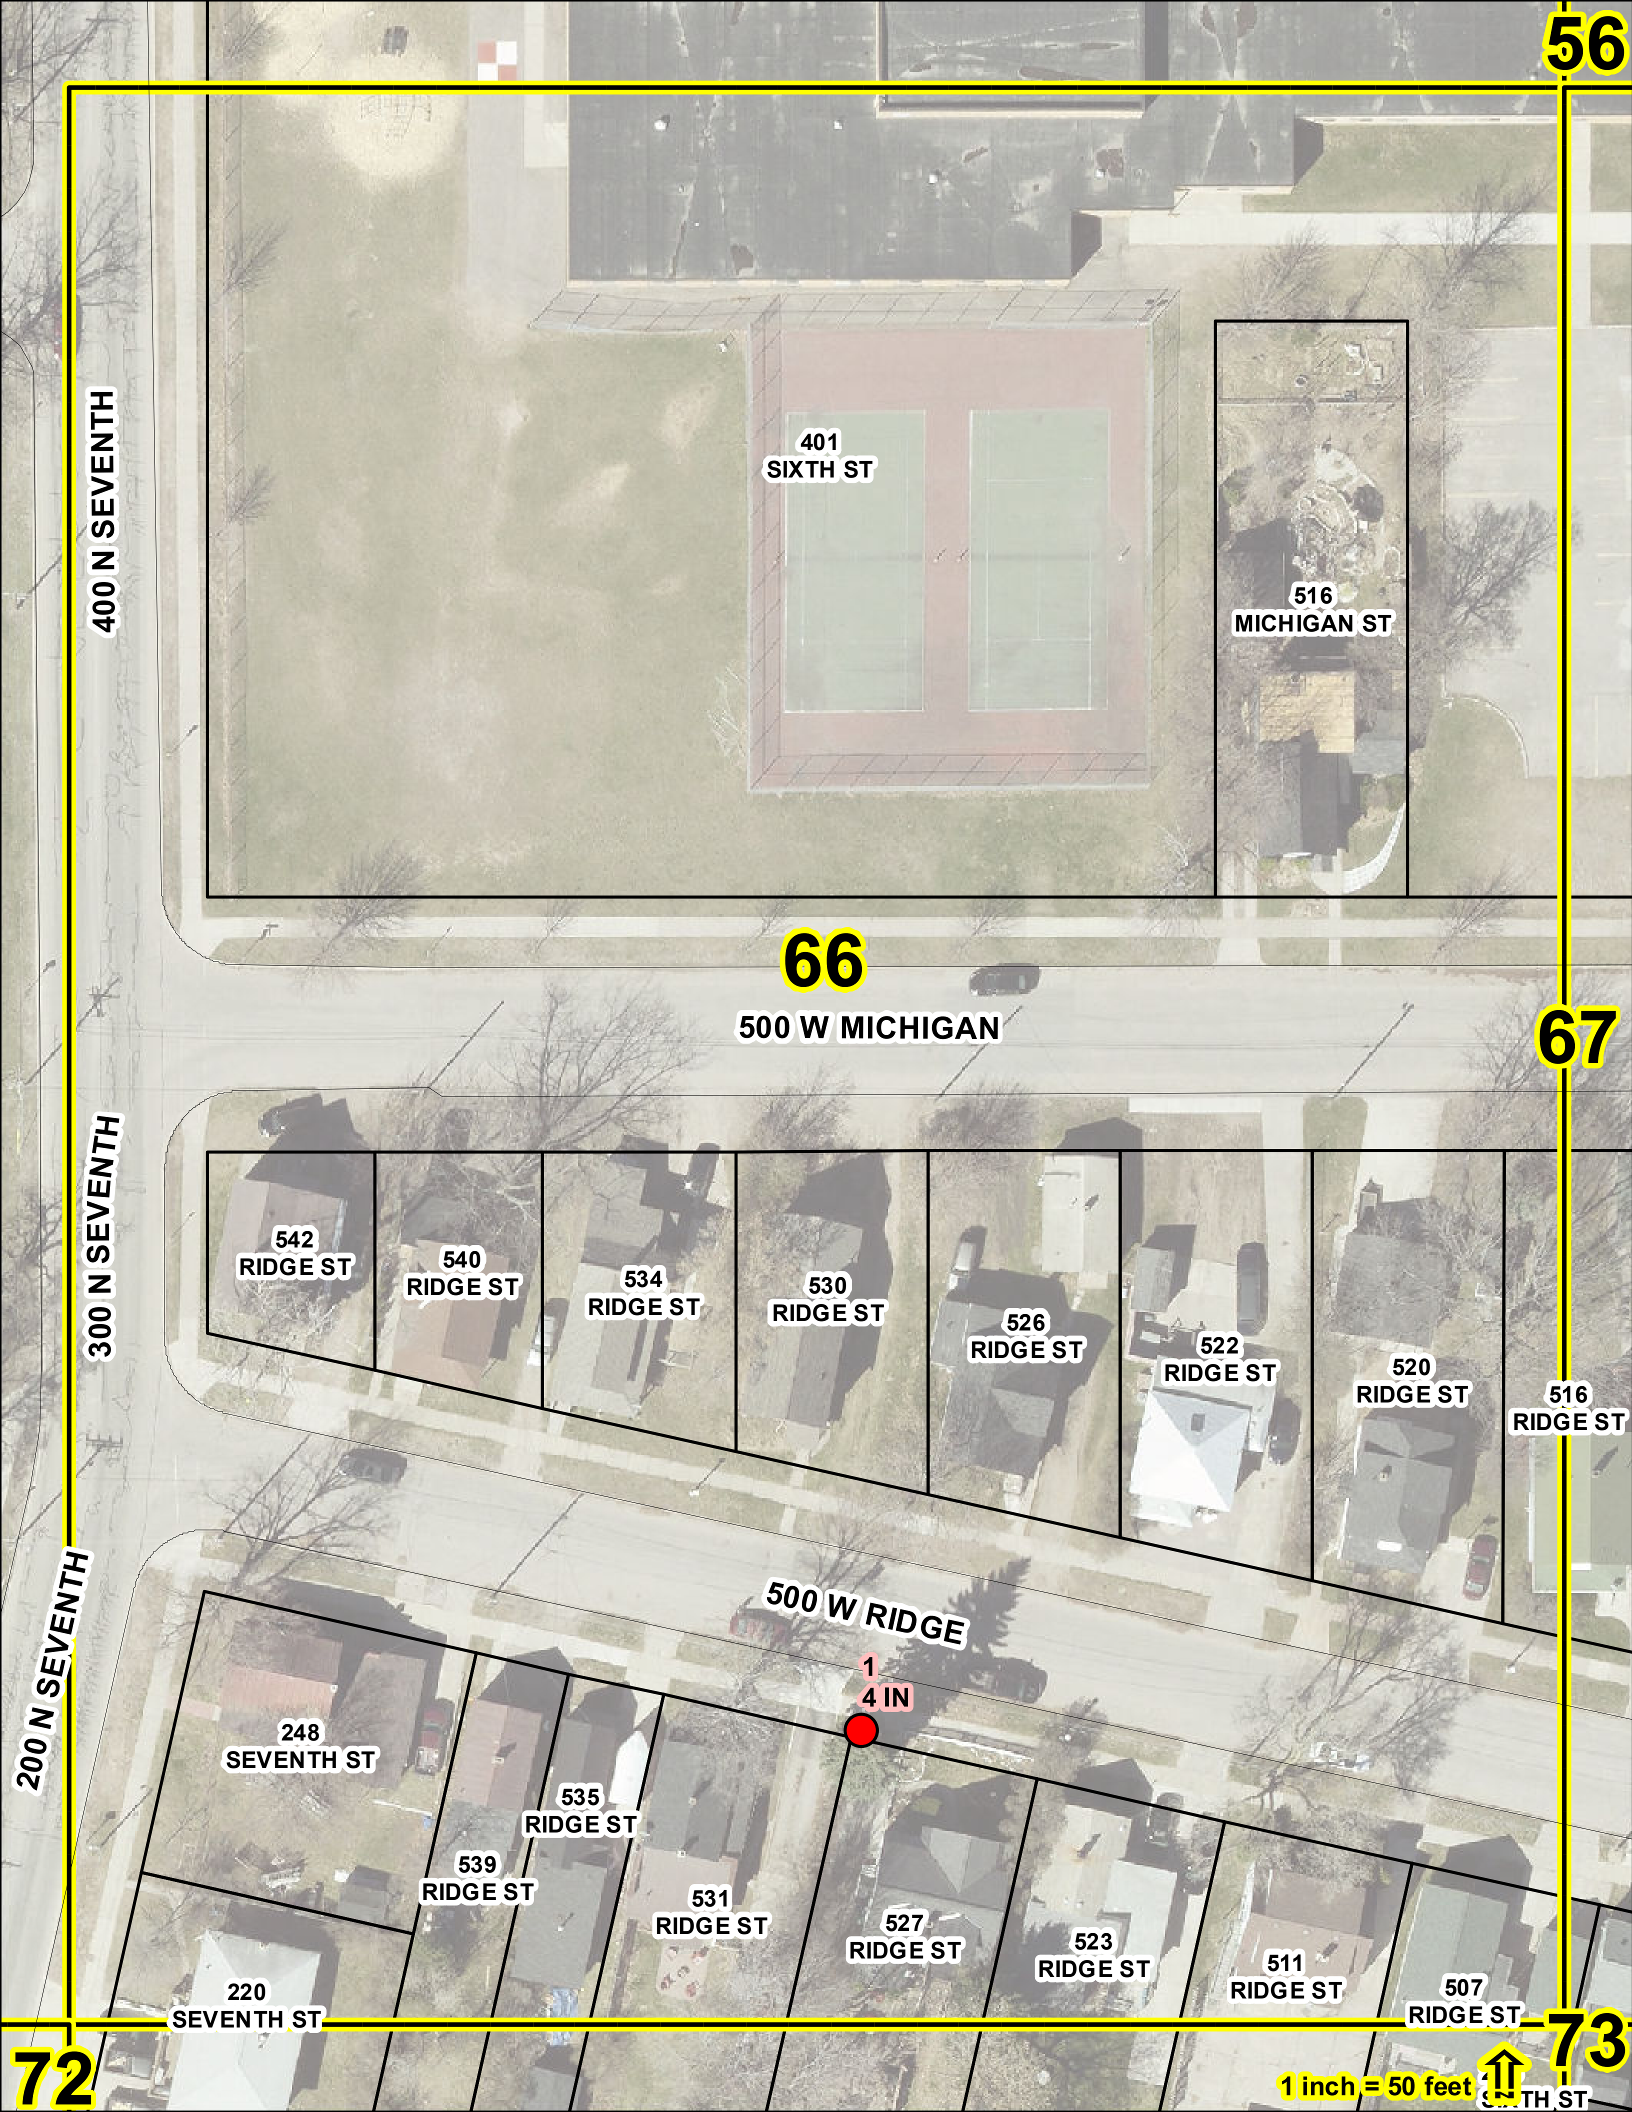
56
401
SIXTH ST
516
MICHIGAN ST
400 N SEVENTH
66
500 W MICHIGAN
67
300 N SEVENTH
542
RIDGE ST
540
RIDGE ST
534
RIDGE ST
530
RIDGE ST
526
RIDGE ST
522
RIDGE ST
520
RIDGE ST
516
RIDGE ST
500 W RIDGE
1
4 IN
200 N SEVENTH
248
SEVENTH ST
535
RIDGE ST
539
RIDGE ST
531
RIDGE ST
527
RIDGE ST
523
RIDGE ST
511
RIDGE ST
507
RIDGE ST
220
SEVENTH ST
72
73
1 inch = 50 feet

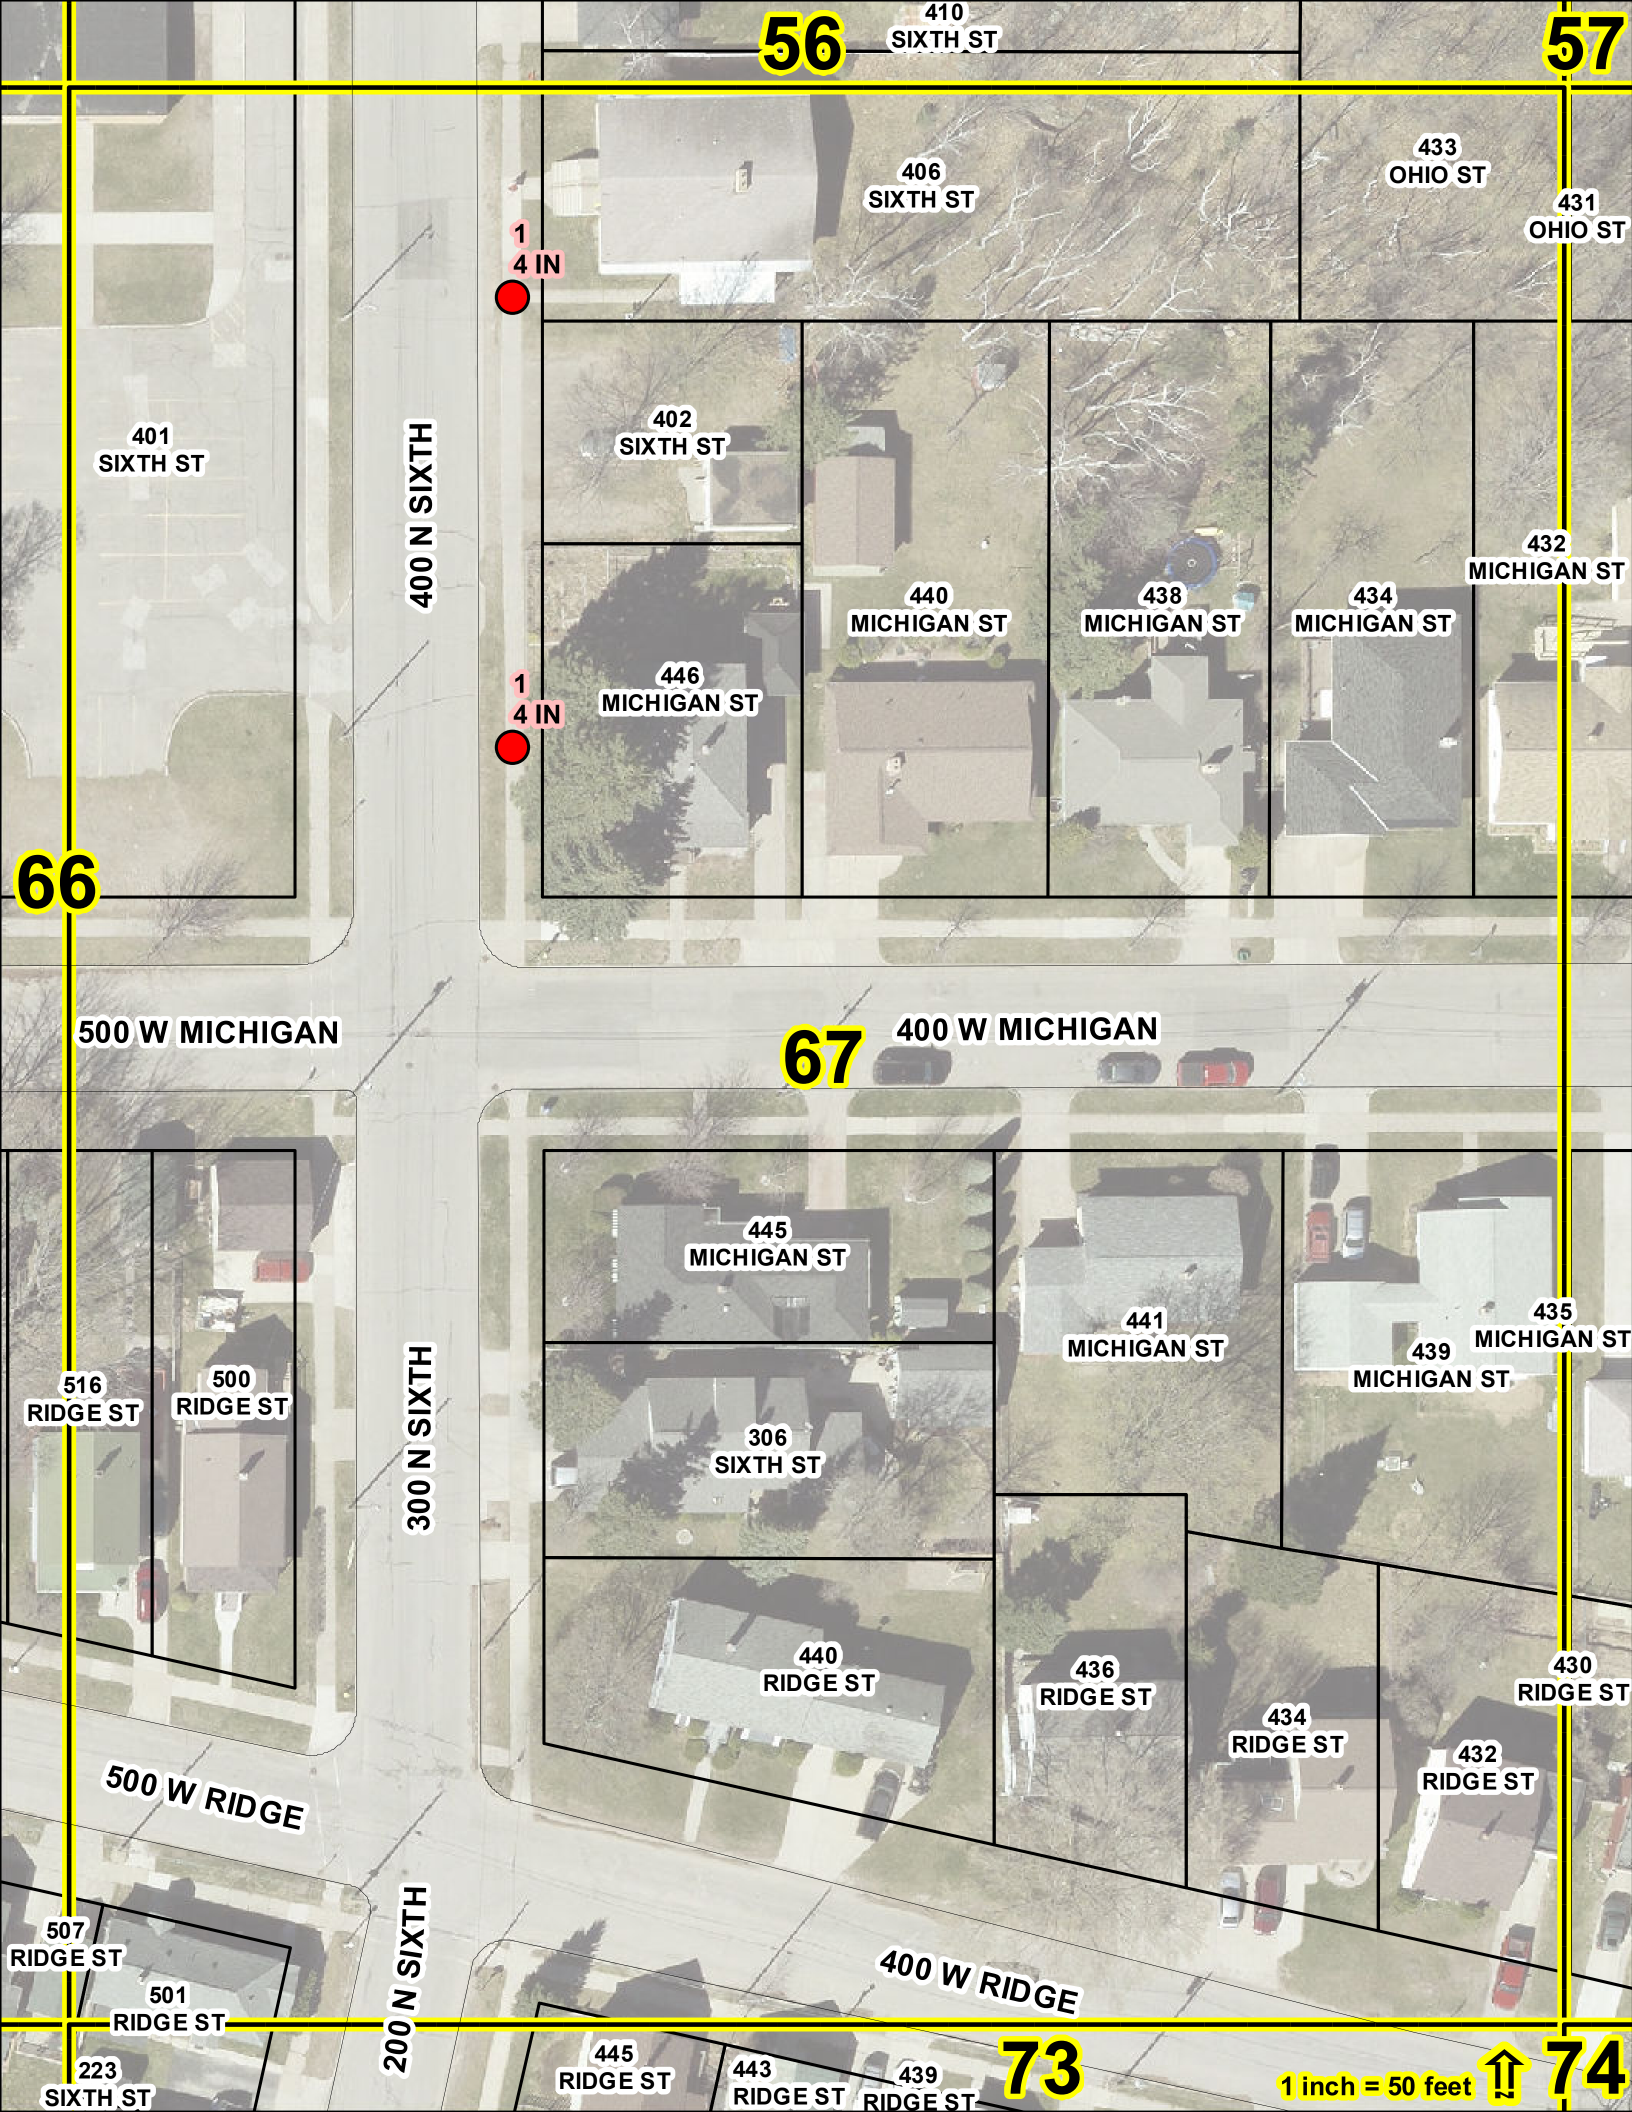

56
57
410
SIXTH ST
406
SIXTH ST
433
OHIO ST
431
OHIO ST
1
4 IN
401
SIXTH ST
400 N SIXTH
402
SIXTH ST
440
MICHIGAN ST
438
MICHIGAN ST
434
MICHIGAN ST
432
MICHIGAN ST
1
4 IN
446
MICHIGAN ST
66
500 W MICHIGAN
67
400 W MICHIGAN
445
MICHIGAN ST
441
MICHIGAN ST
435
MICHIGAN ST
439
MICHIGAN ST
516
RIDGE ST
500
RIDGE ST
300 N SIXTH
306
SIXTH ST
440
RIDGE ST
436
RIDGE ST
434
RIDGE ST
432
RIDGE ST
430
RIDGE ST
500 W RIDGE
400 W RIDGE
507
RIDGE ST
501
RIDGE ST
200 N SIXTH
223
SIXTH ST
445
RIDGE ST
443
RIDGE ST
439
RIDGE ST
73
1 inch = 50 feet
74

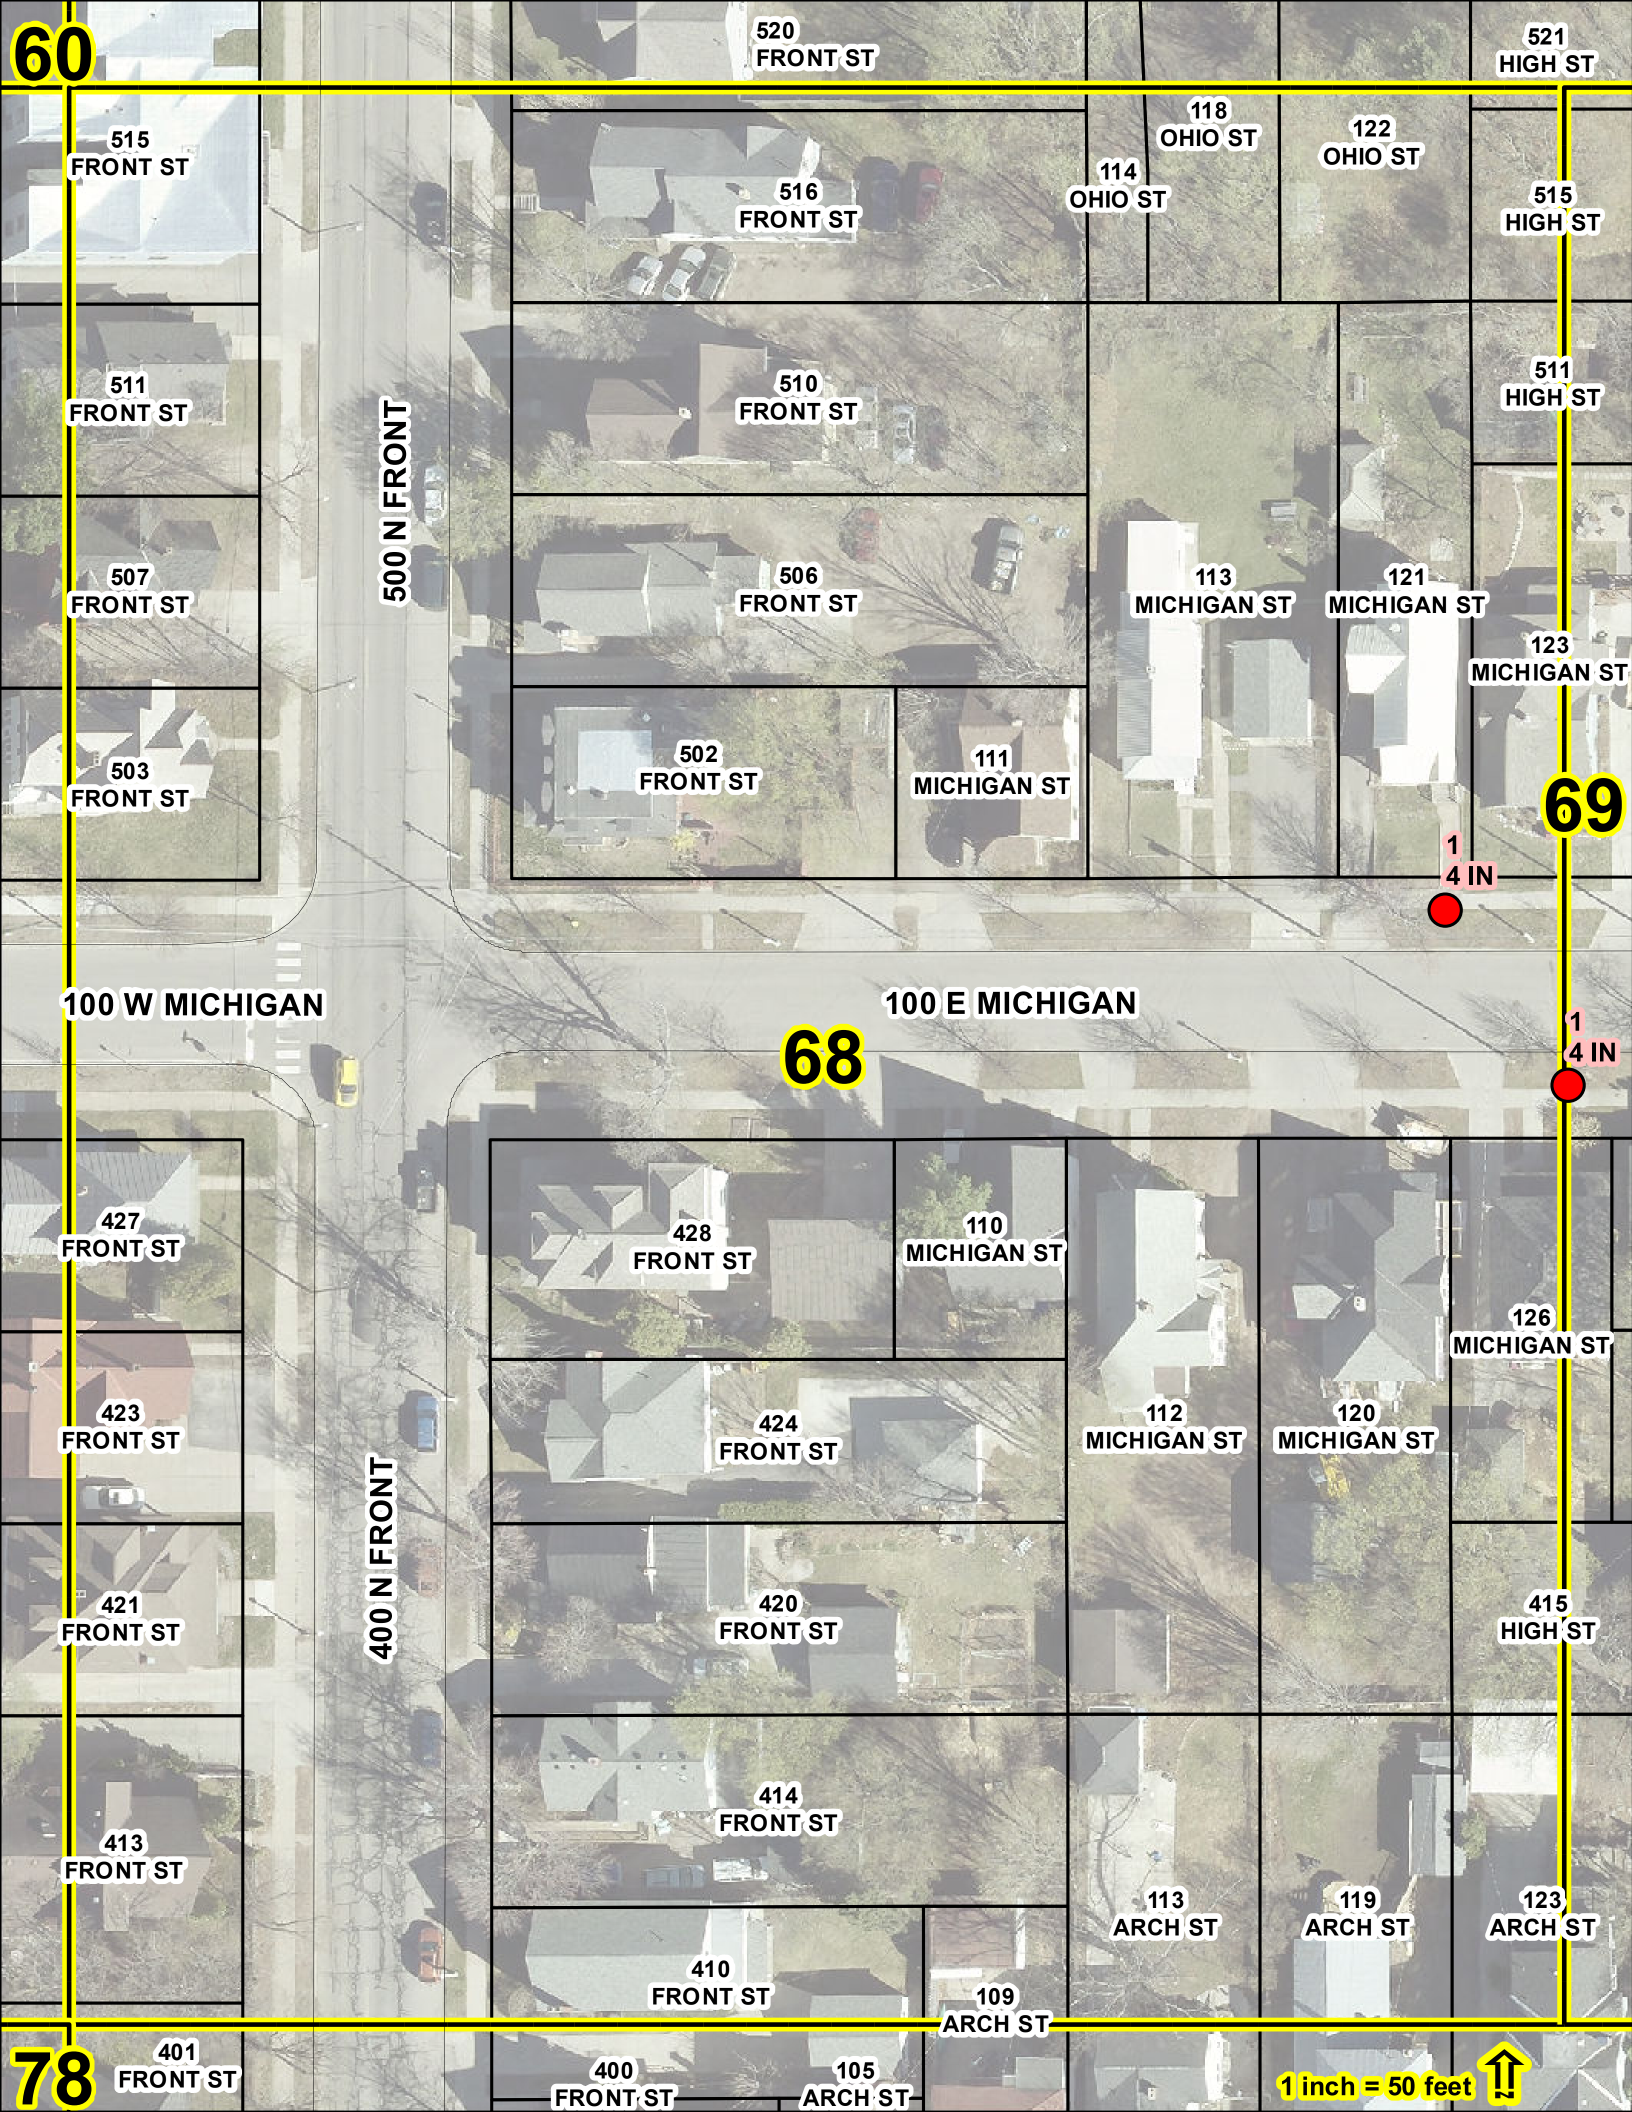

60
520 FRONT ST
521 HIGH ST
515 FRONT ST
118 OHIO ST
122 OHIO ST
516 FRONT ST
114 OHIO ST
515 HIGH ST
511 FRONT ST
510 FRONT ST
511 HIGH ST
500 N FRONT
507 FRONT ST
506 FRONT ST
113 MICHIGAN ST
121 MICHIGAN ST
123 MICHIGAN ST
502 FRONT ST
111 MICHIGAN ST
503 FRONT ST
69
1
4 IN
100 W MICHIGAN
100 E MICHIGAN
1
4 IN
68
427 FRONT ST
428 FRONT ST
110 MICHIGAN ST
126 MICHIGAN ST
423 FRONT ST
424 FRONT ST
112 MICHIGAN ST
120 MICHIGAN ST
400 N FRONT
421 FRONT ST
420 FRONT ST
415 HIGH ST
414 FRONT ST
413 FRONT ST
113 ARCH ST
119 ARCH ST
123 ARCH ST
410 FRONT ST
109 ARCH ST
78
401 FRONT ST
400 FRONT ST
105 ARCH ST
1 inch = 50 feet

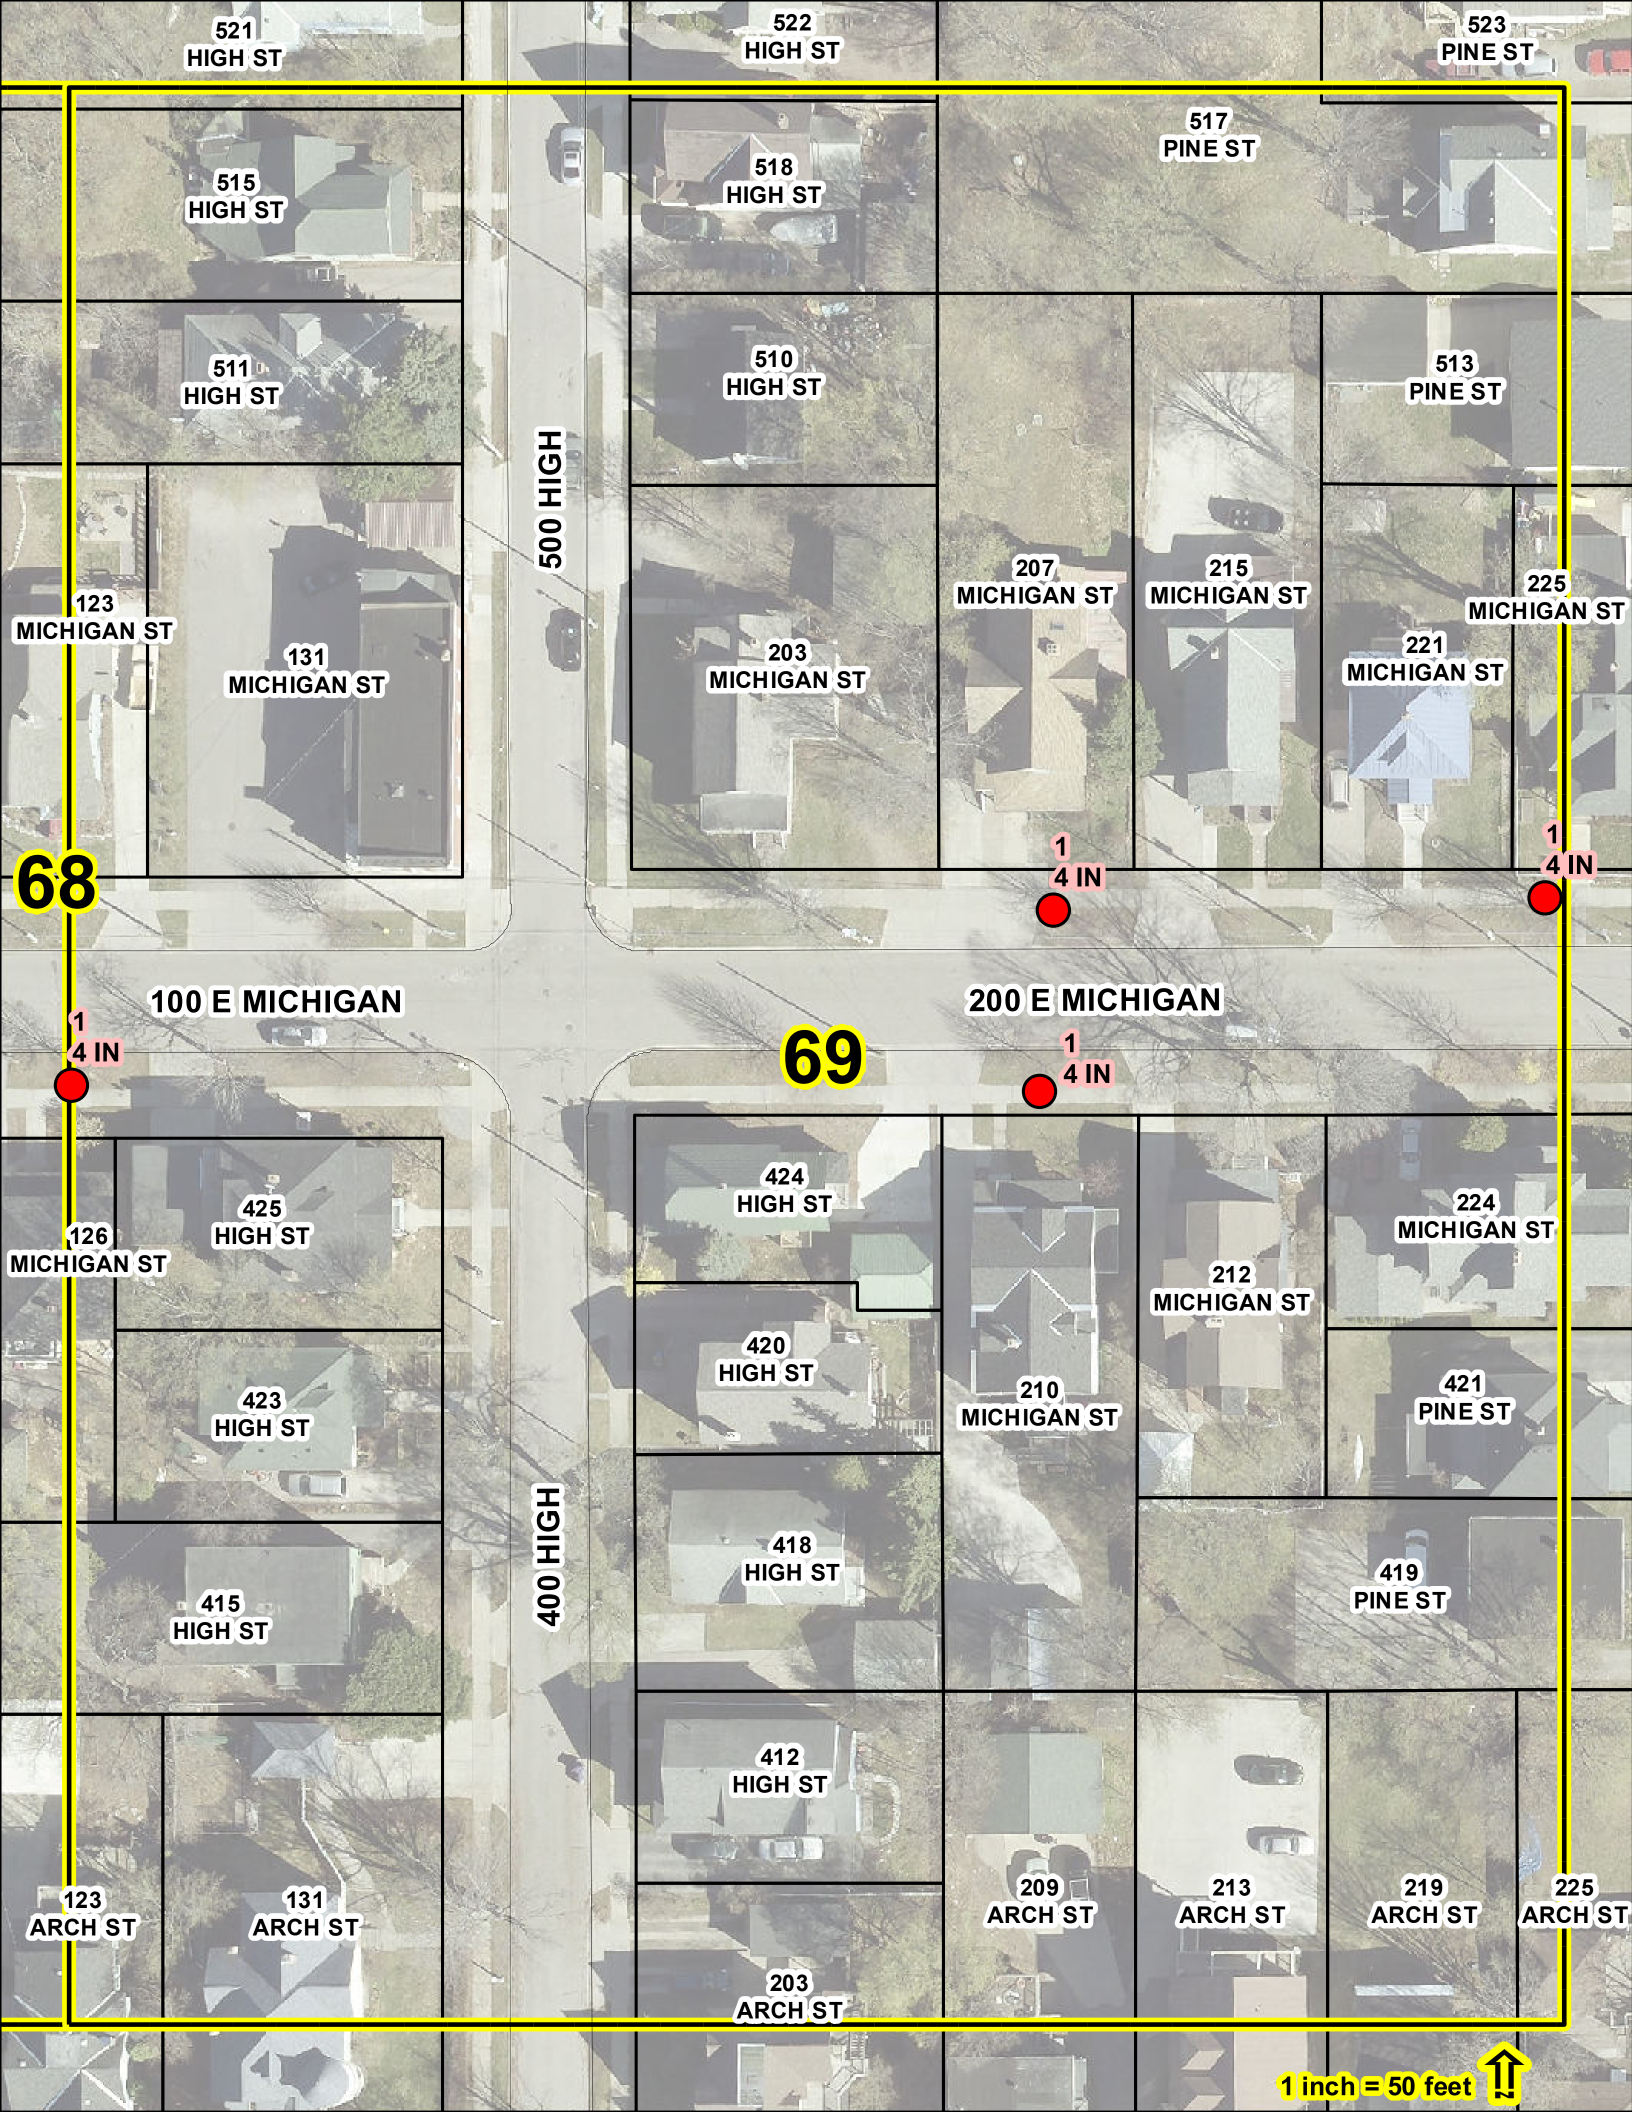
521 HIGH ST
522 HIGH ST
523 PINE ST
517 PINE ST
515 HIGH ST
518 HIGH ST
511 HIGH ST
510 HIGH ST
513 PINE ST
500 HIGH
123 MICHIGAN ST
131 MICHIGAN ST
203 MICHIGAN ST
207 MICHIGAN ST
215 MICHIGAN ST
225 MICHIGAN ST
221 MICHIGAN ST
1
4 IN
1
4 IN
68
100 E MICHIGAN
200 E MICHIGAN
1
4 IN
69
1
4 IN
424 HIGH ST
425 HIGH ST
126 MICHIGAN ST
224 MICHIGAN ST
212 MICHIGAN ST
420 HIGH ST
423 HIGH ST
210 MICHIGAN ST
421 PINE ST
400 HIGH
418 HIGH ST
419 PINE ST
415 HIGH ST
412 HIGH ST
123 ARCH ST
131 ARCH ST
209 ARCH ST
213 ARCH ST
219 ARCH ST
225 ARCH ST
203 ARCH ST
1 inch = 50 feet

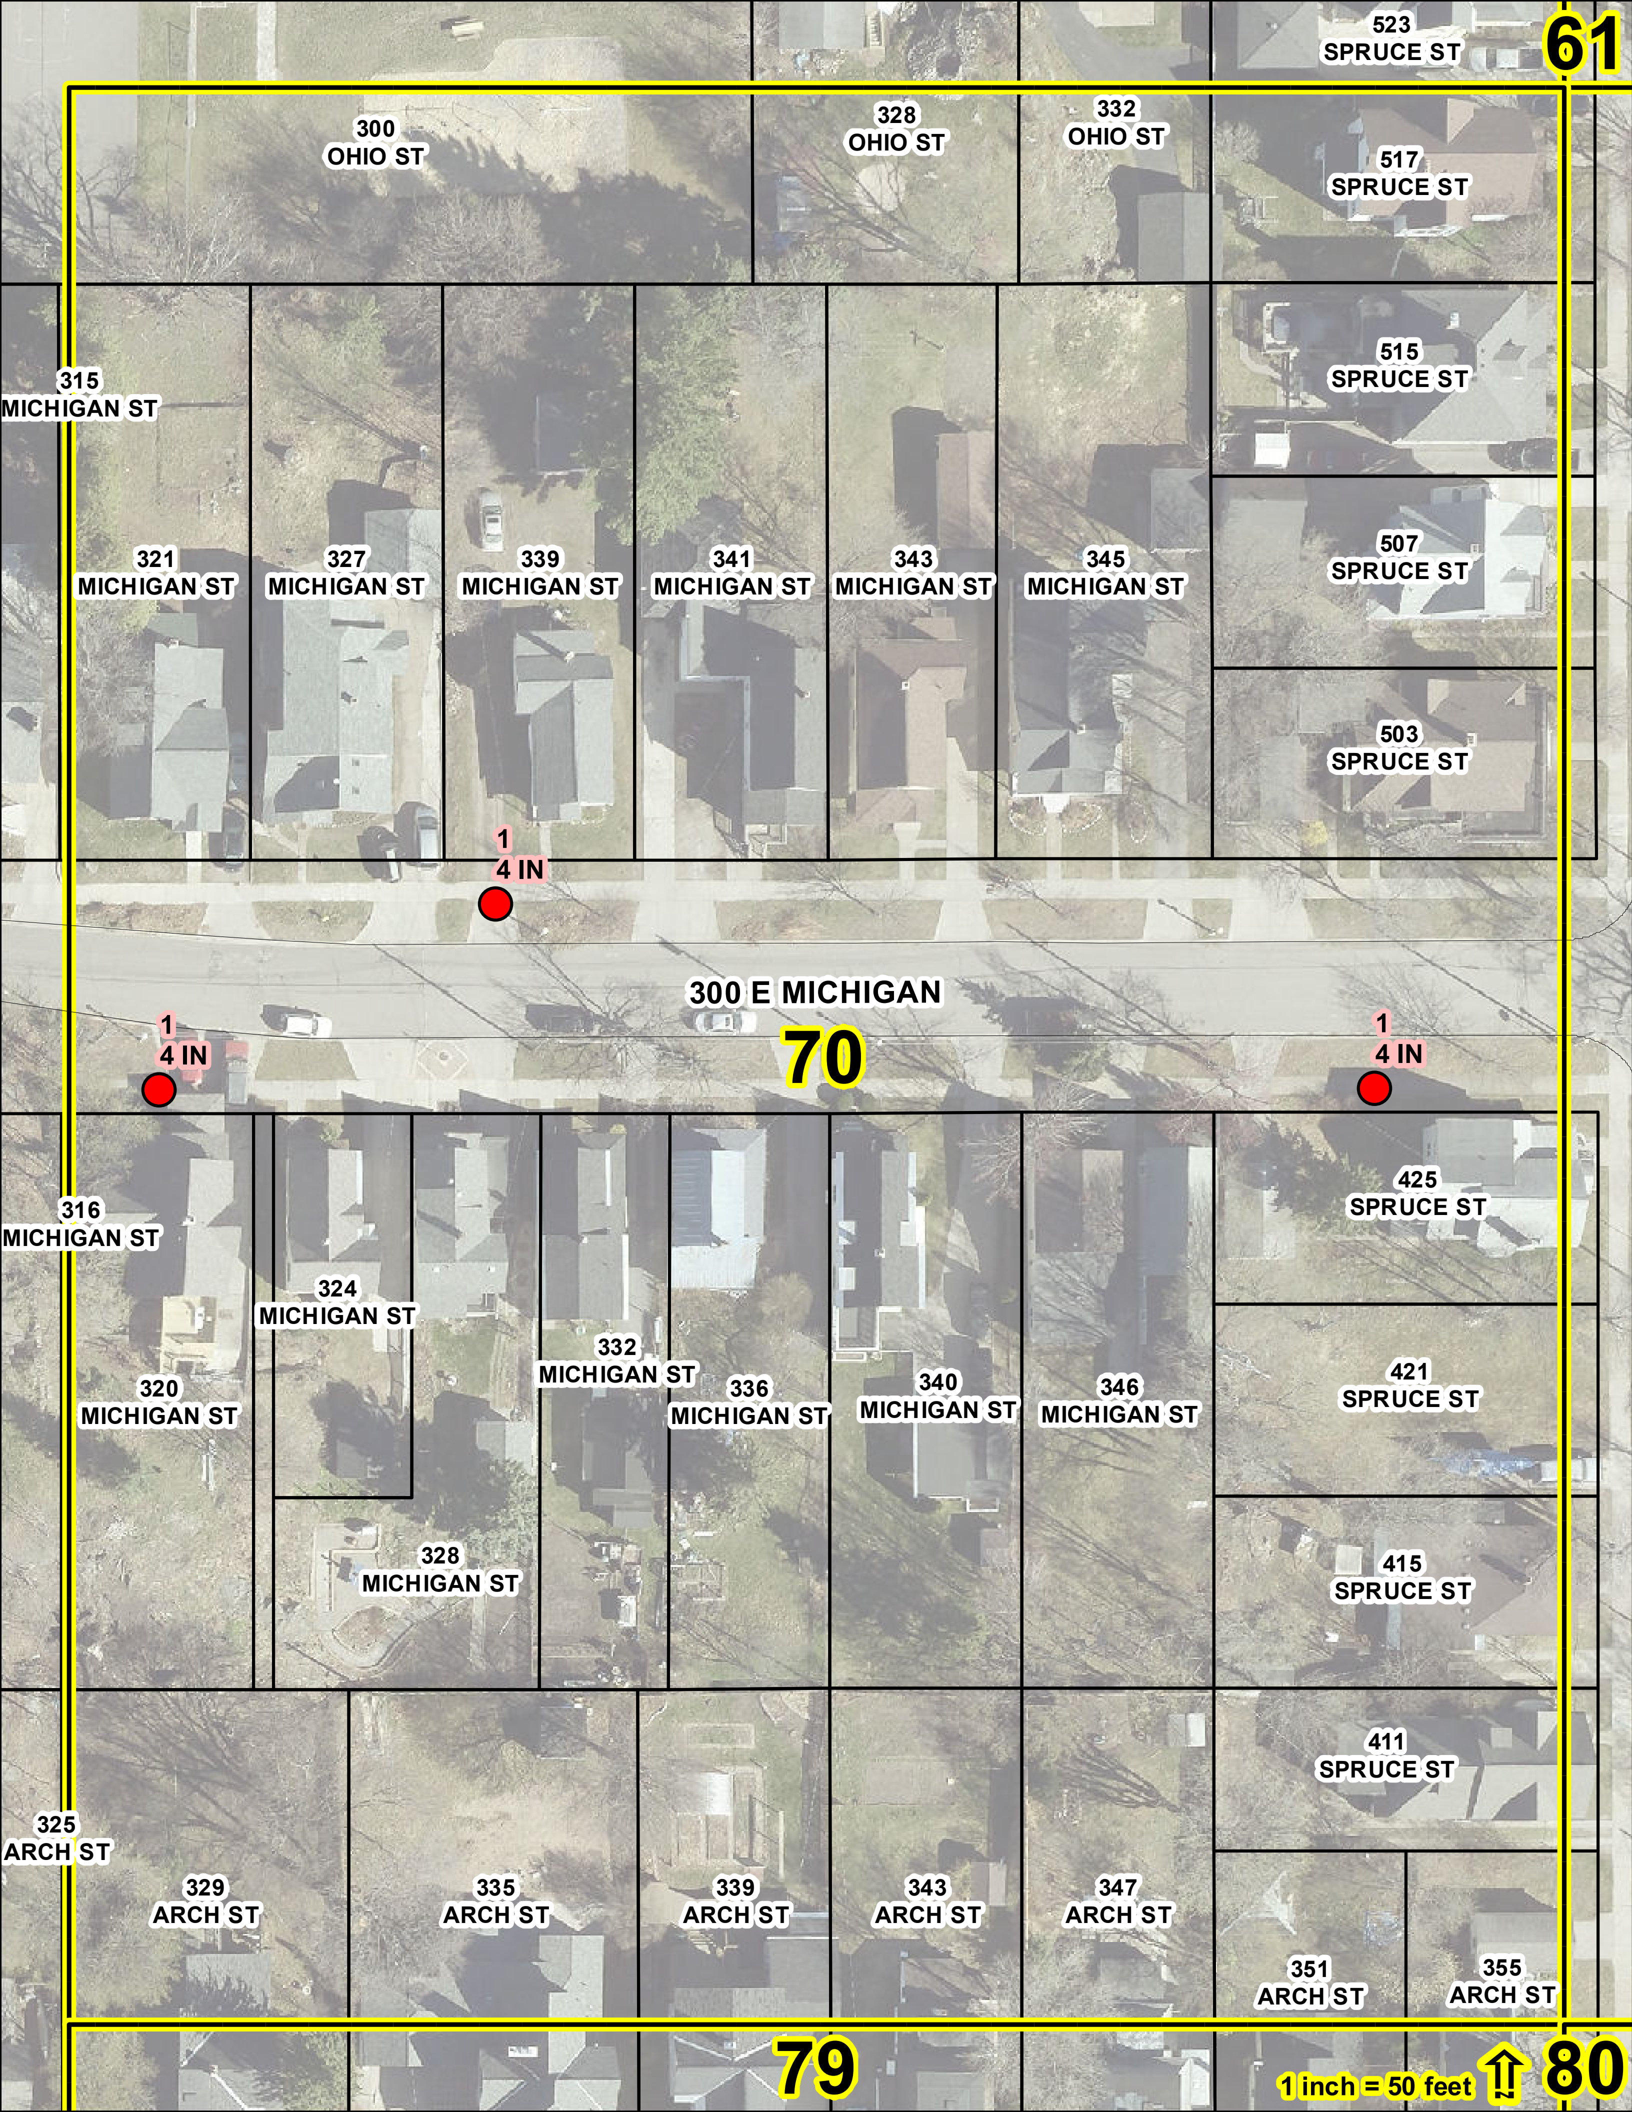
61
523 SPRUCE ST
300 OHIO ST
328 OHIO ST
332 OHIO ST
517 SPRUCE ST
315 MICHIGAN ST
515 SPRUCE ST
321 MICHIGAN ST
327 MICHIGAN ST
339 MICHIGAN ST
341 MICHIGAN ST
343 MICHIGAN ST
345 MICHIGAN ST
507 SPRUCE ST
503 SPRUCE ST
1
4 IN
300 E MICHIGAN
70
1
4 IN
1
4 IN
425 SPRUCE ST
316 MICHIGAN ST
324 MICHIGAN ST
332 MICHIGAN ST
320 MICHIGAN ST
336 MICHIGAN ST
340 MICHIGAN ST
346 MICHIGAN ST
421 SPRUCE ST
415 SPRUCE ST
328 MICHIGAN ST
411 SPRUCE ST
325 ARCH ST
329 ARCH ST
335 ARCH ST
339 ARCH ST
343 ARCH ST
347 ARCH ST
351 ARCH ST
355 ARCH ST
79
80
1 inch = 50 feet

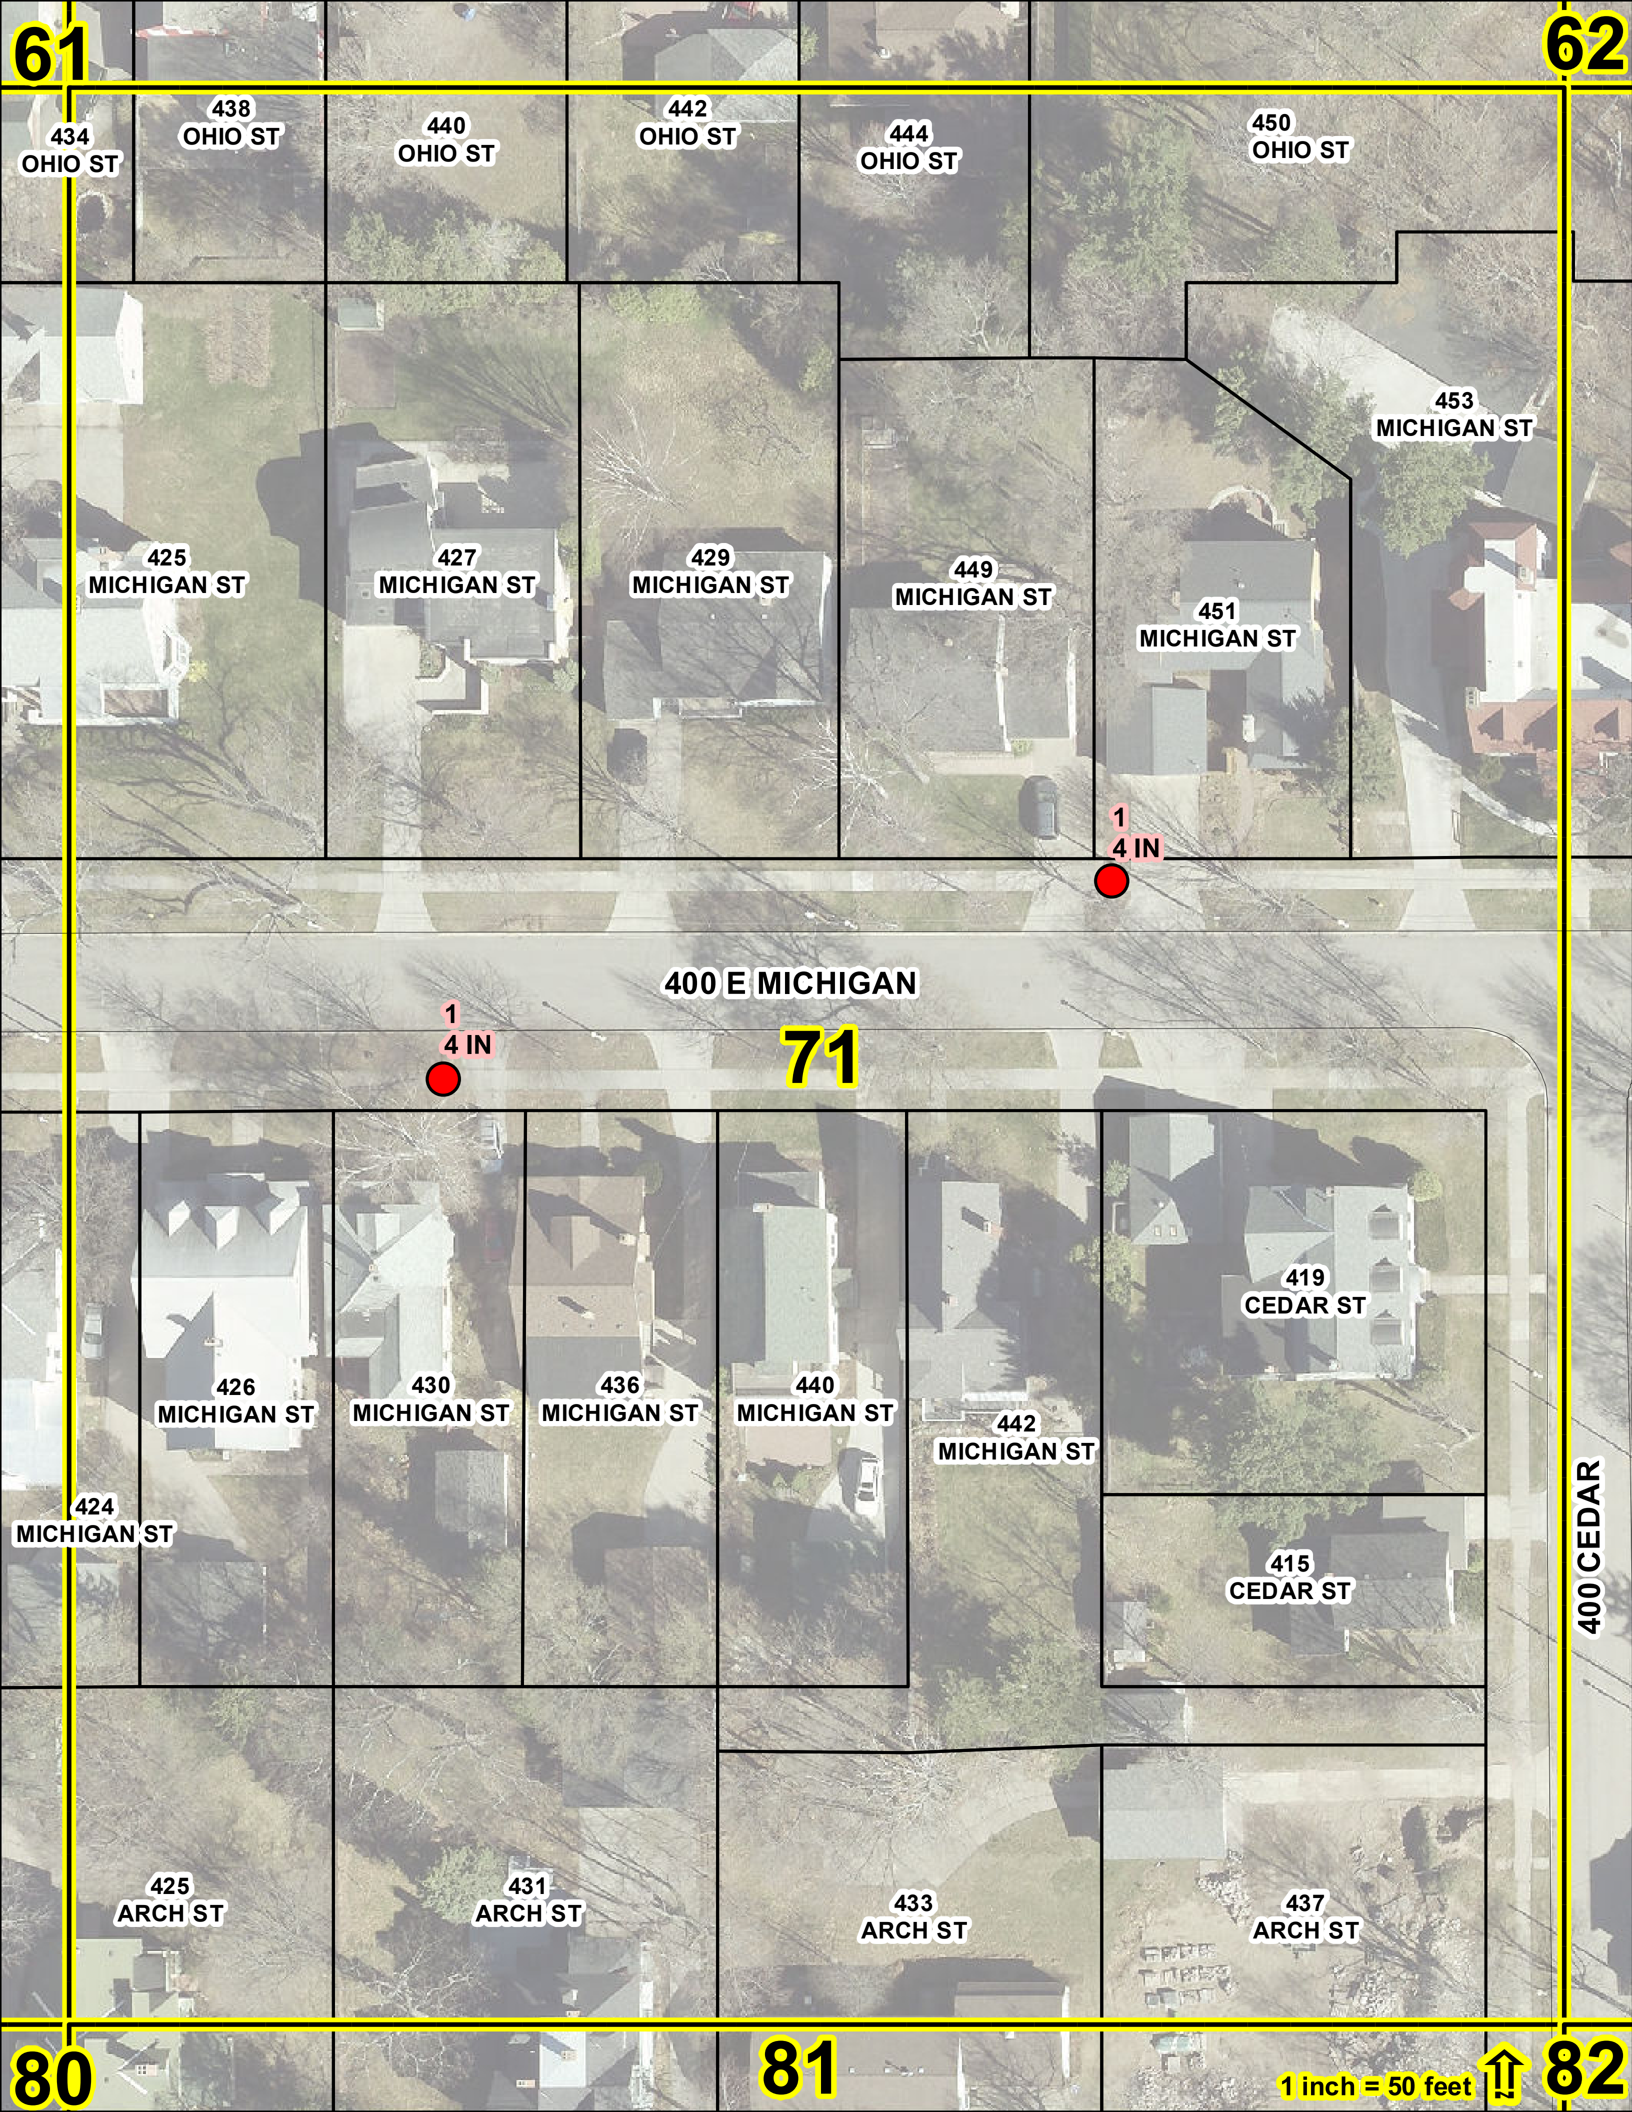
61
62
434 OHIO ST
438 OHIO ST
440 OHIO ST
442 OHIO ST
444 OHIO ST
450 OHIO ST
453 MICHIGAN ST
425 MICHIGAN ST
427 MICHIGAN ST
429 MICHIGAN ST
449 MICHIGAN ST
451 MICHIGAN ST
1
4 IN
400 E MICHIGAN
1
4 IN
71
419 CEDAR ST
426 MICHIGAN ST
430 MICHIGAN ST
436 MICHIGAN ST
440 MICHIGAN ST
442 MICHIGAN ST
424 MICHIGAN ST
415 CEDAR ST
400 CEDAR
425 ARCH ST
431 ARCH ST
433 ARCH ST
437 ARCH ST
80
81
82
1 inch = 50 feet


66
220
SEVENTH ST
600
WASHINGTON ST
212
SEVENTH ST
200 N SEVENTH
208
SEVENTH ST
550
BLUFF ST
600 W BLUFF
1
4 IN
500 W BLUFF
72
547
BLUFF ST
545
BLUFF ST
600
WASHINGTON ST
100 N SEVENTH
140
SEVENTH ST
539
BLUFF ST
116
SEVENTH ST
510
WASHINGTON ST
84
1 inch = 50 feet


66
67
432
RIDGE ST
507
RIDGE ST
501
RIDGE ST
400 W RIDGE
1
4 IN
223
SIXTH ST
445
RIDGE ST
443
RIDGE ST
439
RIDGE ST
437
RIDGE ST
425
RIDGE ST
423
RIDGE ST
1
6 IN
215
SIXTH ST
216
SIXTH ST
200 N SIXTH
214
SIXTH ST
415
RIDGE ST
502
BLUFF ST
442
BLUFF ST
450
BLUFF ST
446
BLUFF ST
436
BLUFF ST
430
BLUFF ST
426
BLUFF ST
74
418
BLUFF ST
73
500 W
BLUFF
400 W BLUFF
412
WASHINGTON ST
439
BLUFF ST
100 N SIXTH
425
BLUFF ST
417
BLUFF ST
419
BLUFF ST
116
SIXTH ST
412
WASHINGTON ST
413
BLUFF ST
84
1 inch = 50 feet
85

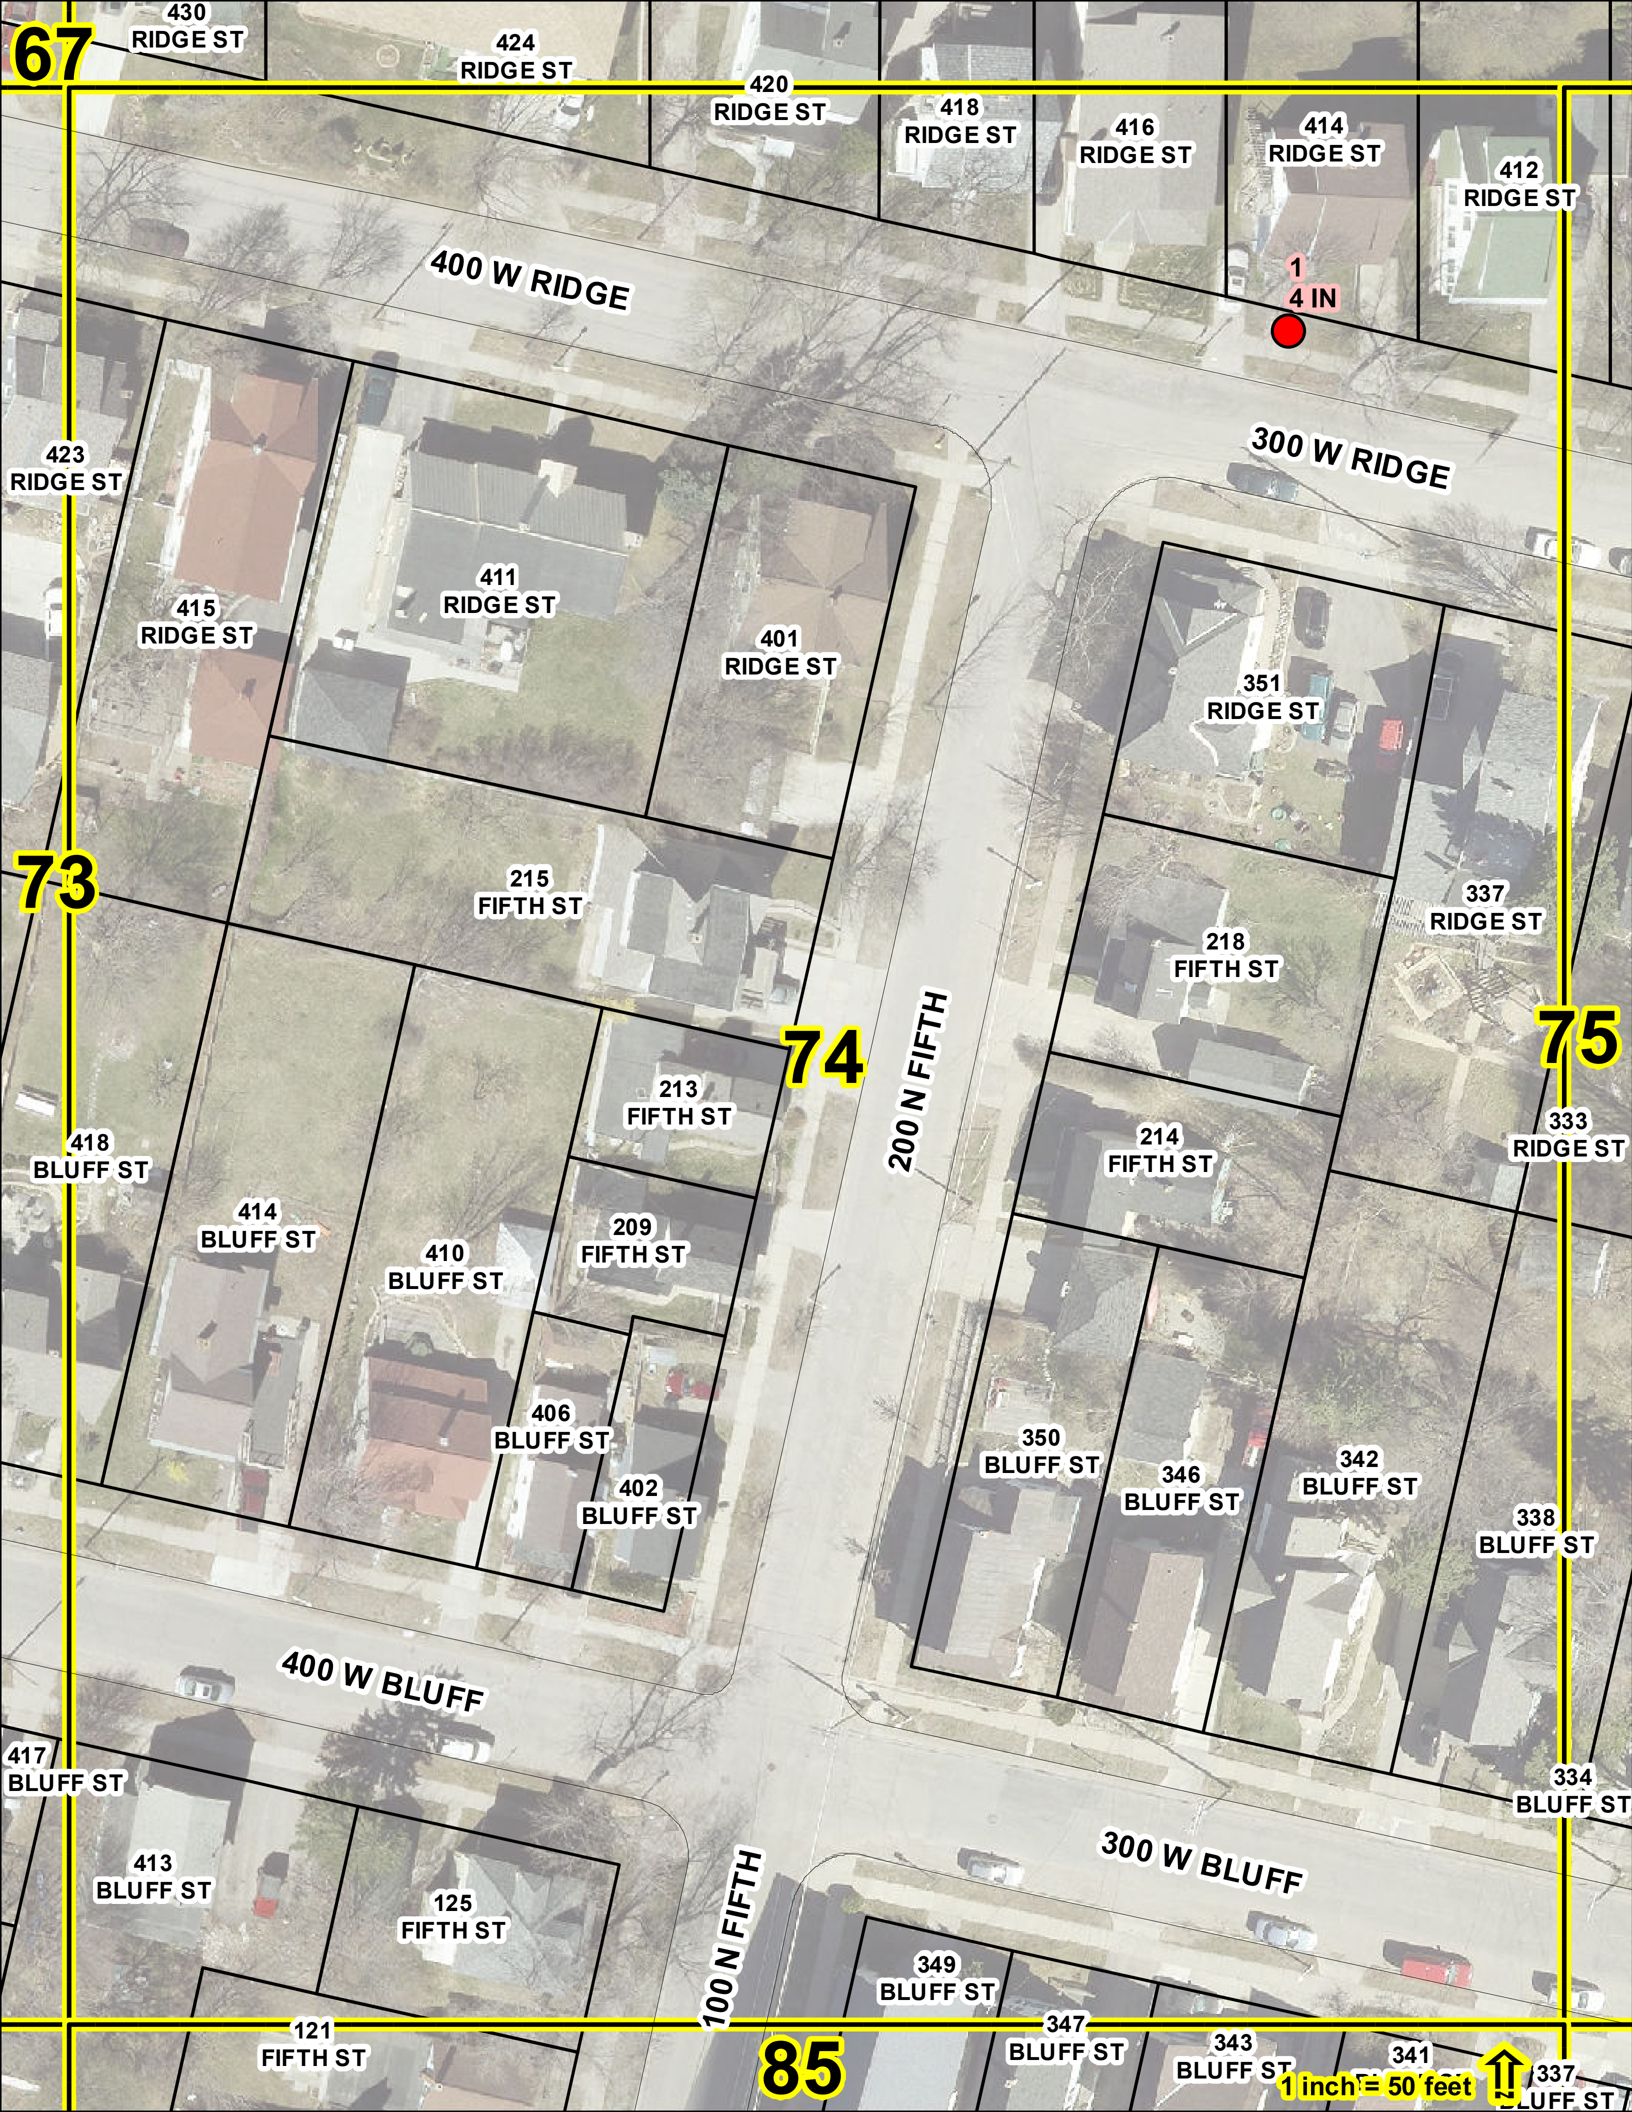
67
430 RIDGE ST
424 RIDGE ST
420 RIDGE ST
418 RIDGE ST
416 RIDGE ST
414 RIDGE ST
412 RIDGE ST
400 W RIDGE
1
4 IN
300 W RIDGE
423 RIDGE ST
411 RIDGE ST
415 RIDGE ST
401 RIDGE ST
351 RIDGE ST
73
215 FIFTH ST
218 FIFTH ST
337 RIDGE ST
74
200 N FIFTH
75
213 FIFTH ST
214 FIFTH ST
333 RIDGE ST
418 BLUFF ST
414 BLUFF ST
410 BLUFF ST
209 FIFTH ST
406 BLUFF ST
402 BLUFF ST
350 BLUFF ST
346 BLUFF ST
342 BLUFF ST
338 BLUFF ST
400 W BLUFF
417 BLUFF ST
334 BLUFF ST
300 W BLUFF
413 BLUFF ST
125 FIFTH ST
100 N FIFTH
349 BLUFF ST
121 FIFTH ST
85
347 BLUFF ST
343 BLUFF ST
341
337 BLUFF ST
1 inch = 50 feet


407 OAK ST
416 OAK ST
409 FOURTH ST
412 RIDGE ST
410 RIDGE ST
400 RIDGE ST
400 OAK
412 OAK ST
401 FOURTH ST
324 RIDGE ST
320 RIDGE ST
318 RIDGE ST
303 FOURTH ST
301 FOURTH ST
1
4 IN
300 W RIDGE
337 RIDGE ST
74
331 RIDGE ST
333 RIDGE ST
329 RIDGE ST
327 RIDGE ST
75
76
315 RIDGE ST
229 FOURTH ST
323 RIDGE ST
317 RIDGE ST
225 FOURTH ST
338 BLUFF ST
334 BLUFF ST
332 BLUFF ST
326 BLUFF ST
217 FOURTH ST
320 BLUFF ST
318 BLUFF ST
209 FOURTH ST
308 BLUFF ST
200 N FOURTH
203 FOURTH ST
300 W. BLUFF
85
337 BLUFF ST
339 BLUFF ST
1 inch = 50 feet

409 FOURTH ST
400 FOURTH ST
244 ARCH ST
232 ARCH ST
230 ARCH ST
224 ARCH ST
220 ARCH ST
401 FOURTH ST
400 N FOURTH
1
4 IN
303 FOURTH ST
200 W ARCH
301 FOURTH ST
300 N FOURTH
250 RIDGE ST
230 RIDGE ST
224 RIDGE ST
220 RIDGE ST
300 W RIDGE
229 FOURTH ST
200 W RIDGE
76
77
75
249 RIDGE ST
225 FOURTH ST
243 RIDGE ST
222 FOURTH ST
237 RIDGE ST
235 RIDGE ST
223 RIDGE ST
217 RIDGE ST
213 RIDGE ST
200 N FOURTH
214 FOURTH ST
212 FOURTH ST
236 BLUFF ST
232 BLUFF ST
228 BLUFF ST
224 BLUFF ST
218 BLUFF ST
212 BLUFF ST
248 BLUFF ST
240 BLUFF ST
1 inch = 50 feet

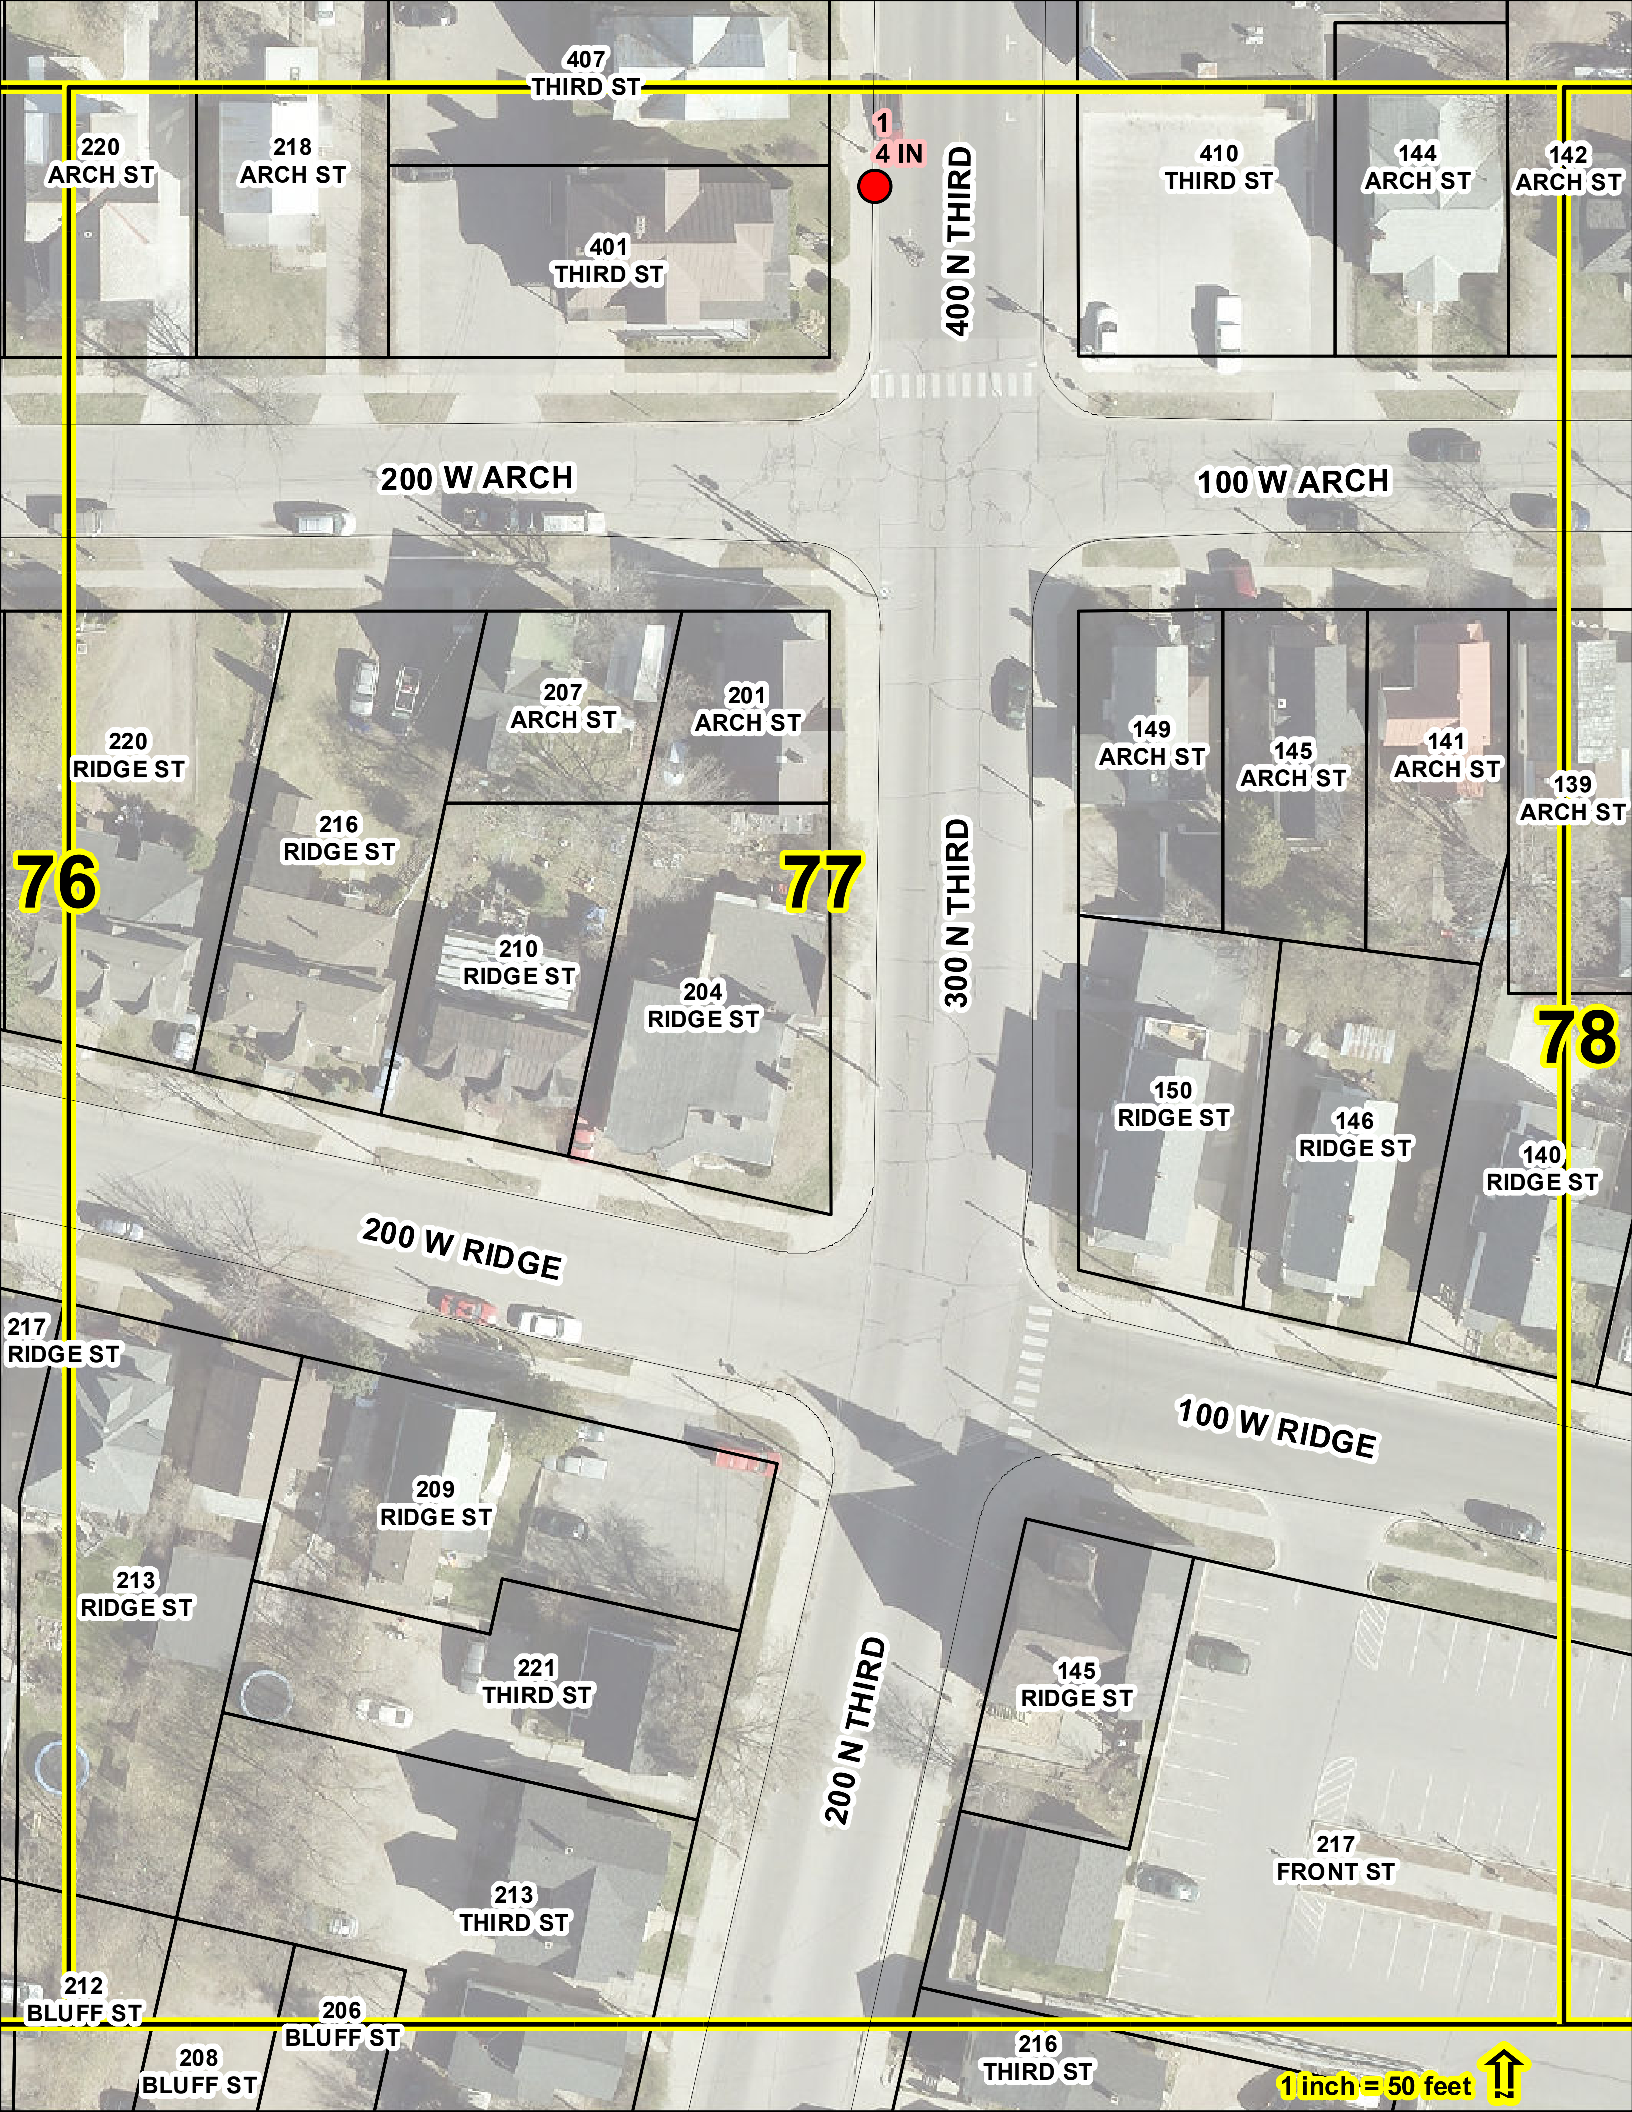

407 THIRD ST
1
4 IN
220 ARCH ST
218 ARCH ST
401 THIRD ST
400 N THIRD
410 THIRD ST
144 ARCH ST
142 ARCH ST
200 W ARCH
100 W ARCH
207 ARCH ST
201 ARCH ST
220 RIDGE ST
216 RIDGE ST
149 ARCH ST
145 ARCH ST
141 ARCH ST
139 ARCH ST
76
77
78
300 N THIRD
210 RIDGE ST
204 RIDGE ST
150 RIDGE ST
146 RIDGE ST
140 RIDGE ST
200 W RIDGE
217 RIDGE ST
100 W RIDGE
209 RIDGE ST
213 RIDGE ST
221 THIRD ST
145 RIDGE ST
200 N THIRD
217 FRONT ST
213 THIRD ST
212 BLUFF ST
206 BLUFF ST
208 BLUFF ST
216 THIRD ST
1 inch = 50 feet

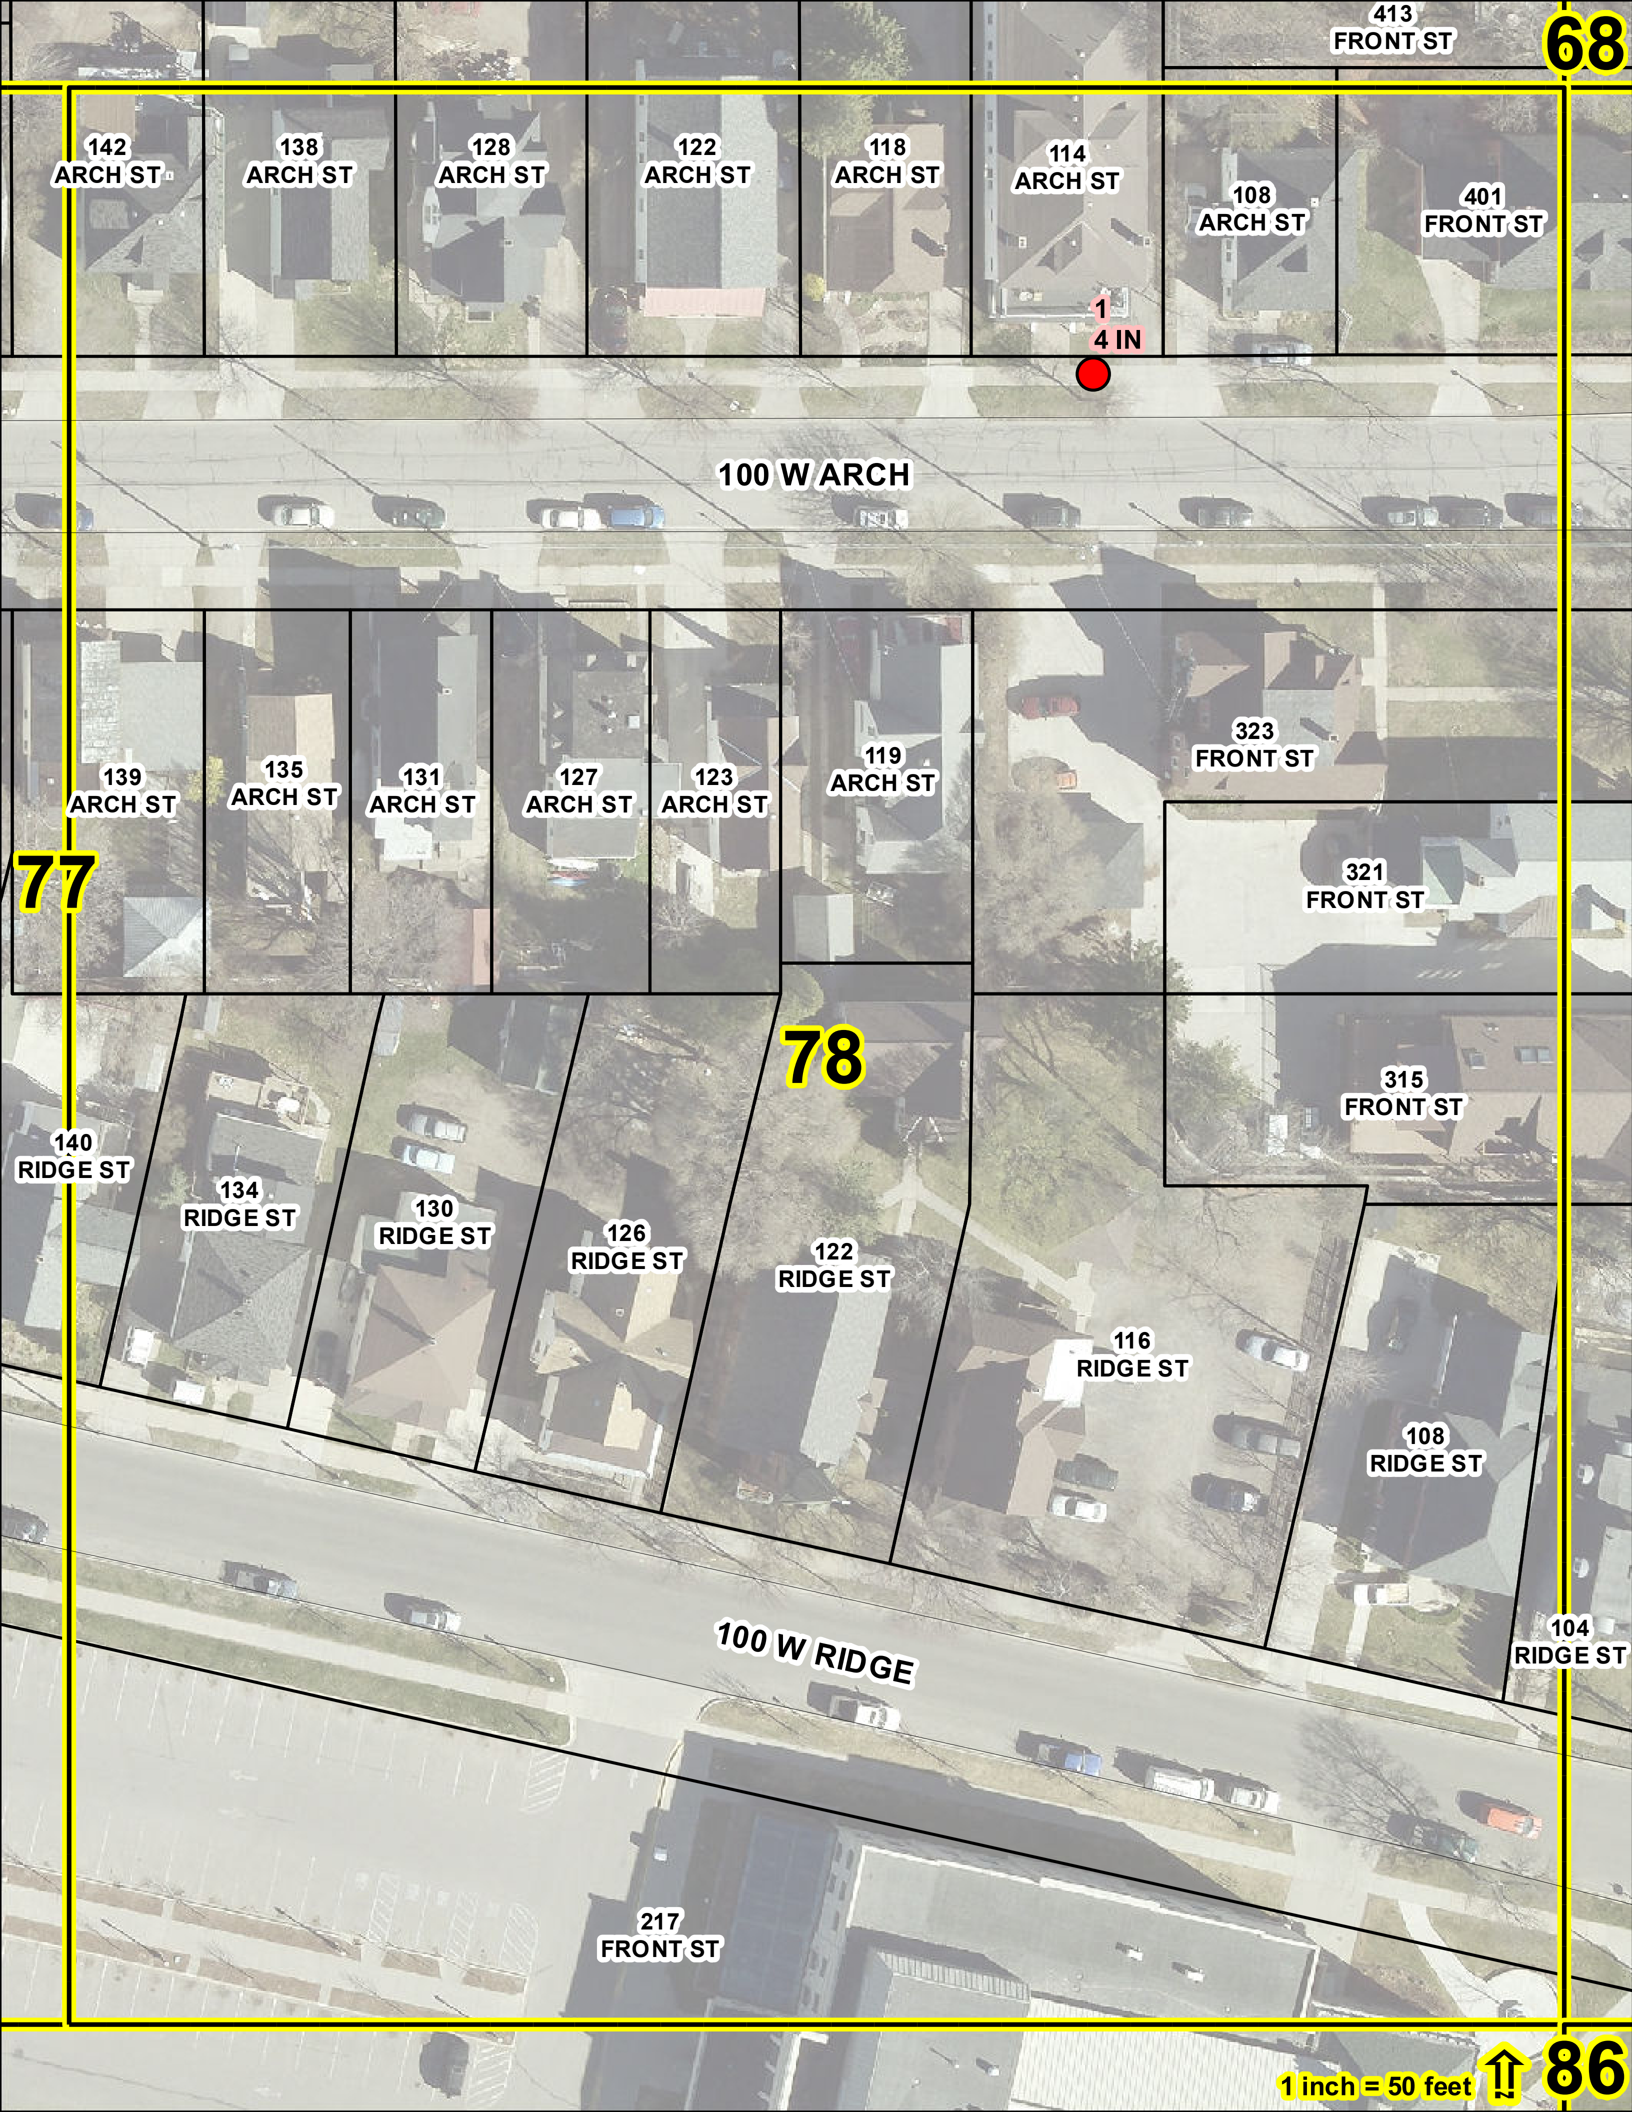

68
413 FRONT ST
142 ARCH ST
138 ARCH ST
128 ARCH ST
122 ARCH ST
118 ARCH ST
114 ARCH ST
108 ARCH ST
401 FRONT ST
1
4 IN
100 W ARCH
139 ARCH ST
135 ARCH ST
131 ARCH ST
127 ARCH ST
123 ARCH ST
119 ARCH ST
323 FRONT ST
321 FRONT ST
77
78
315 FRONT ST
140 RIDGE ST
134 RIDGE ST
130 RIDGE ST
126 RIDGE ST
122 RIDGE ST
116 RIDGE ST
108 RIDGE ST
104 RIDGE ST
100 W RIDGE
217 FRONT ST
1 inch = 50 feet
86

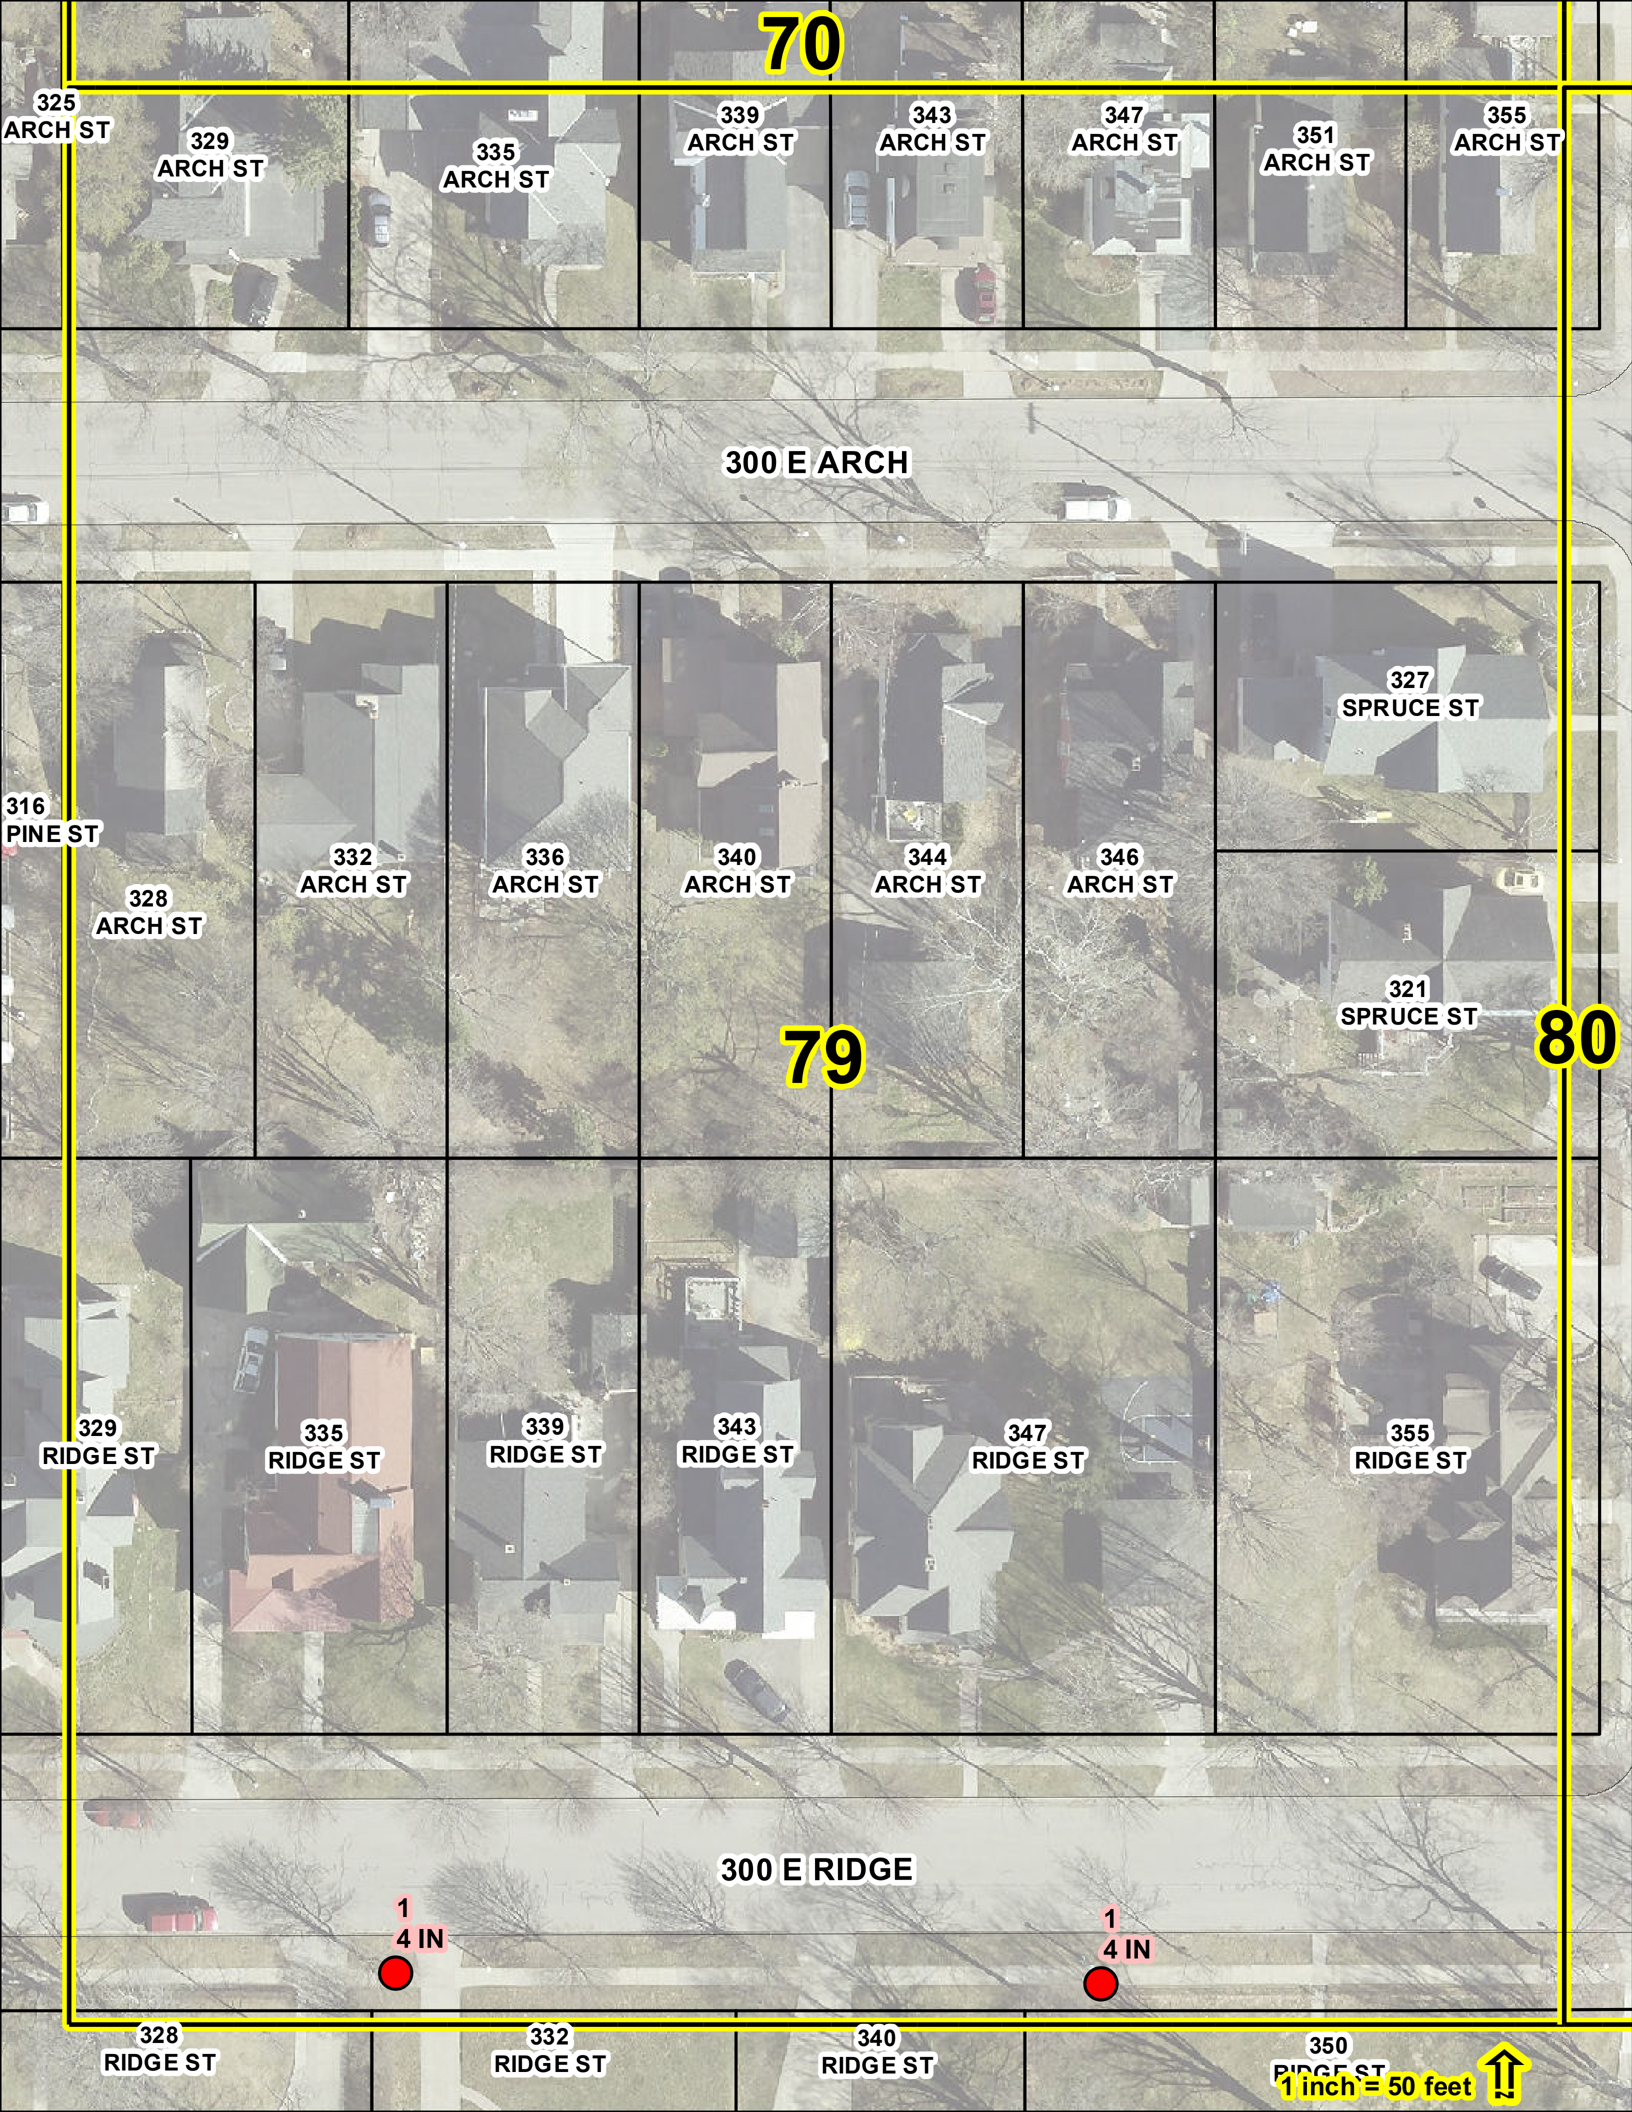
70
325
ARCH ST
329
ARCH ST
335
ARCH ST
339
ARCH ST
343
ARCH ST
347
ARCH ST
351
ARCH ST
355
ARCH ST
300 E ARCH
327
SPRUCE ST
316
PINE ST
332
ARCH ST
336
ARCH ST
340
ARCH ST
344
ARCH ST
346
ARCH ST
328
ARCH ST
321
SPRUCE ST
79
80
329
RIDGE ST
335
RIDGE ST
339
RIDGE ST
343
RIDGE ST
347
RIDGE ST
355
RIDGE ST
300 E RIDGE
1
4 IN
1
4 IN
328
RIDGE ST
332
RIDGE ST
340
RIDGE ST
350
RIDGE ST
1 inch = 50 feet

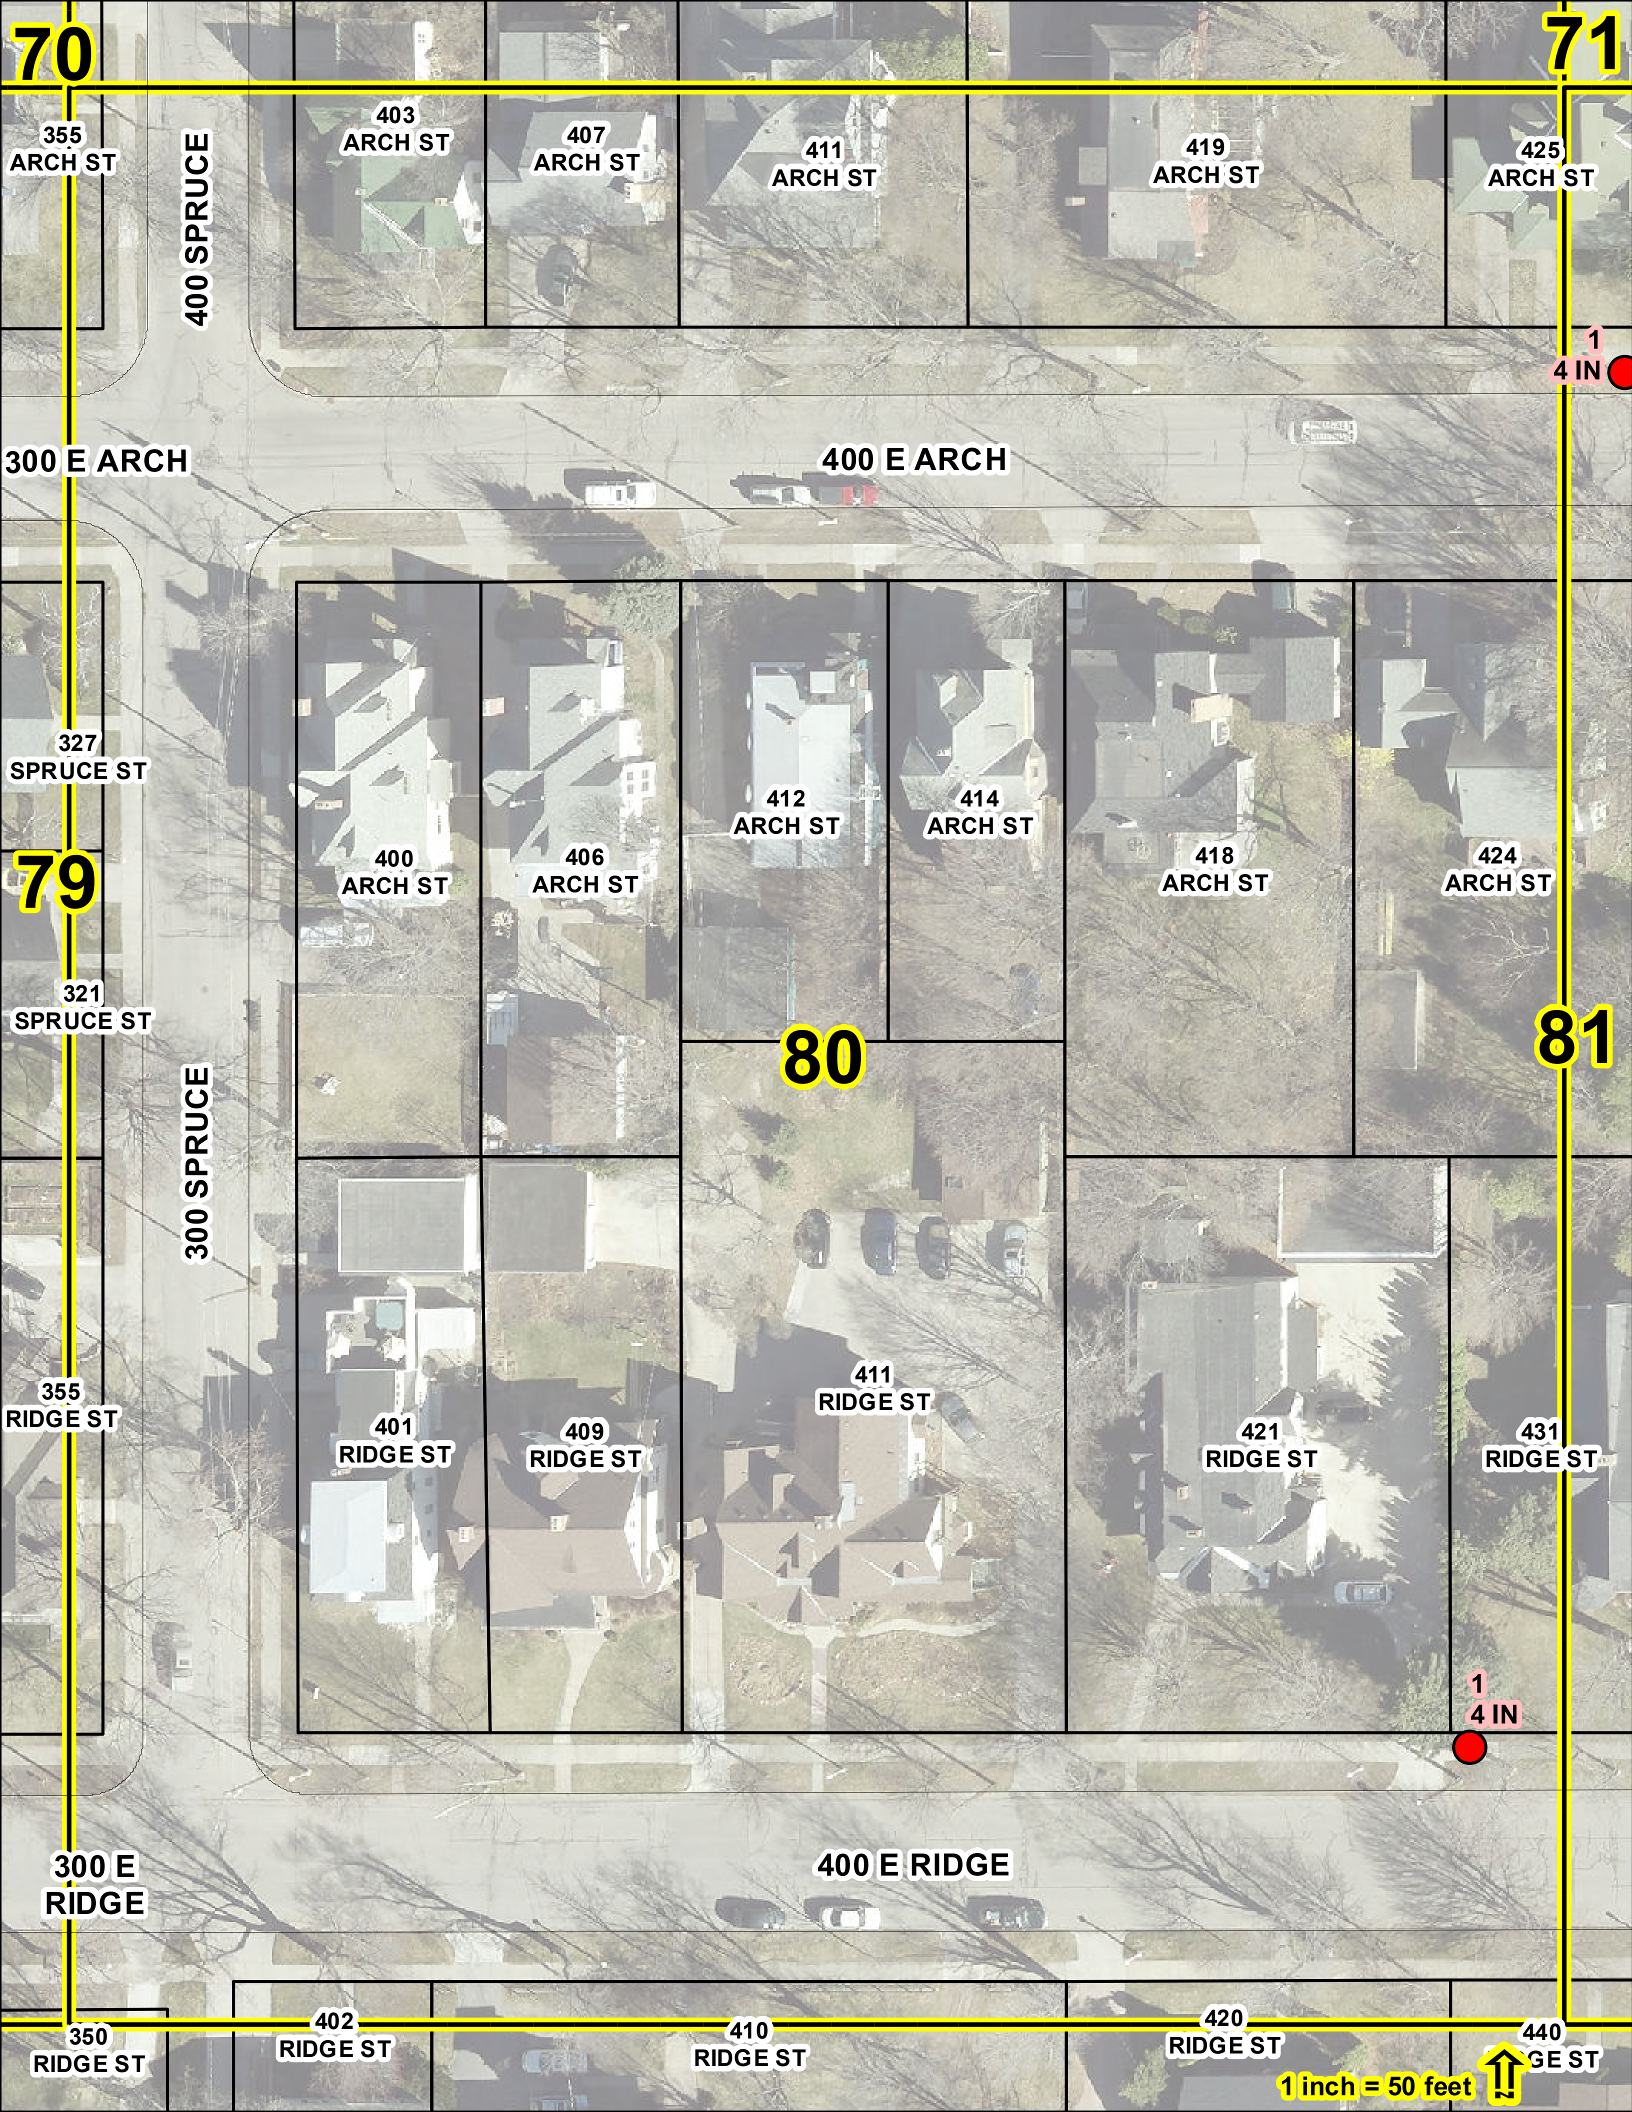

70
71
79
80
81
355 ARCH ST
403 ARCH ST
407 ARCH ST
411 ARCH ST
419 ARCH ST
425 ARCH ST
400 SPRUCE
1
4 IN
300 E ARCH
400 E ARCH
327 SPRUCE ST
400 ARCH ST
406 ARCH ST
412 ARCH ST
414 ARCH ST
418 ARCH ST
424 ARCH ST
321 SPRUCE ST
300 SPRUCE
355 RIDGE ST
401 RIDGE ST
409 RIDGE ST
411 RIDGE ST
421 RIDGE ST
431 RIDGE ST
1
4 IN
300 E RIDGE
400 E RIDGE
350 RIDGE ST
402 RIDGE ST
410 RIDGE ST
420 RIDGE ST
440
1 inch = 50 feet

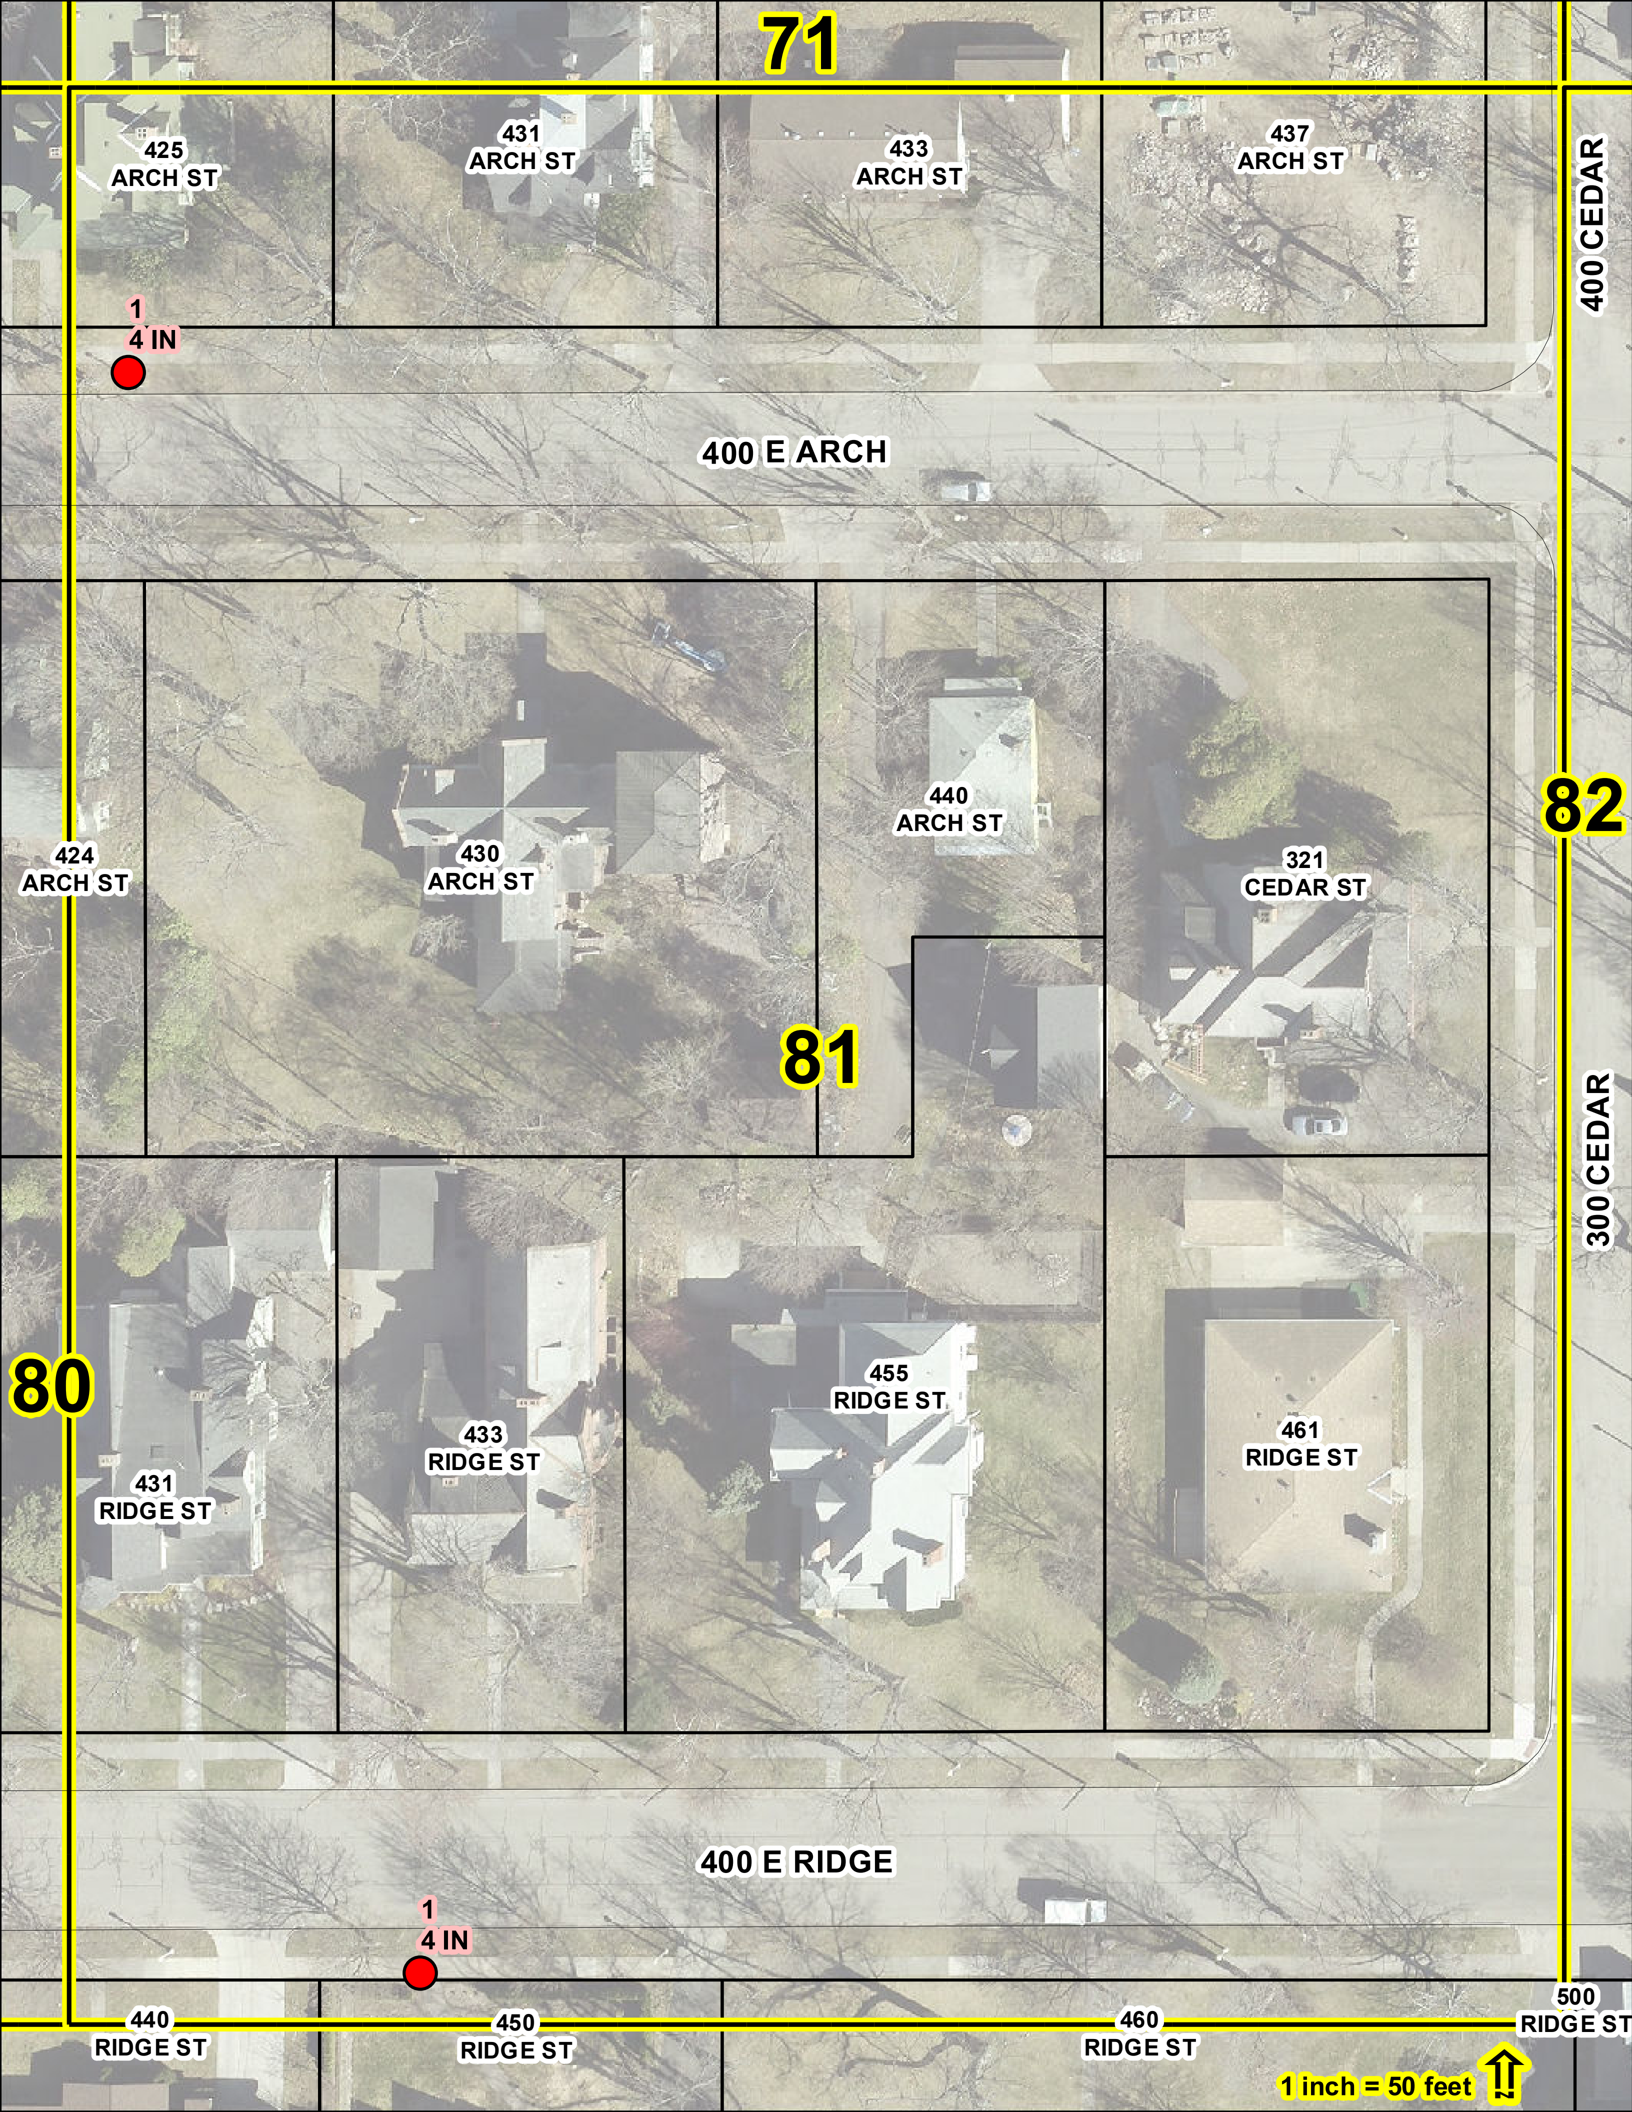
71
425
ARCH ST
431
ARCH ST
433
ARCH ST
437
ARCH ST
400 CEDAR
1
4 IN
400 E ARCH
82
440
ARCH ST
424
ARCH ST
430
ARCH ST
321
CEDAR ST
81
300 CEDAR
80
455
RIDGE ST
433
RIDGE ST
461
RIDGE ST
431
RIDGE ST
400 E RIDGE
1
4 IN
500
RIDGE ST
440
RIDGE ST
450
RIDGE ST
460
RIDGE ST
1 inch = 50 feet


71
400 CEDAR
501 ARCH ST
505 ARCH ST
515 ARCH ST
521 ARCH ST
529 ARCH ST
400 E ARCH
500 E ARCH
1
4 IN
81
320 CEDAR ST
82
528 ARCH ST
83
300 CEDAR
501 RIDGE ST
505 RIDGE ST
1
4 IN
500 E RIDGE
1
4 IN
460 RIDGE ST
500 RIDGE ST
275 LAKESHORE BLVD
1 inch = 50 feet

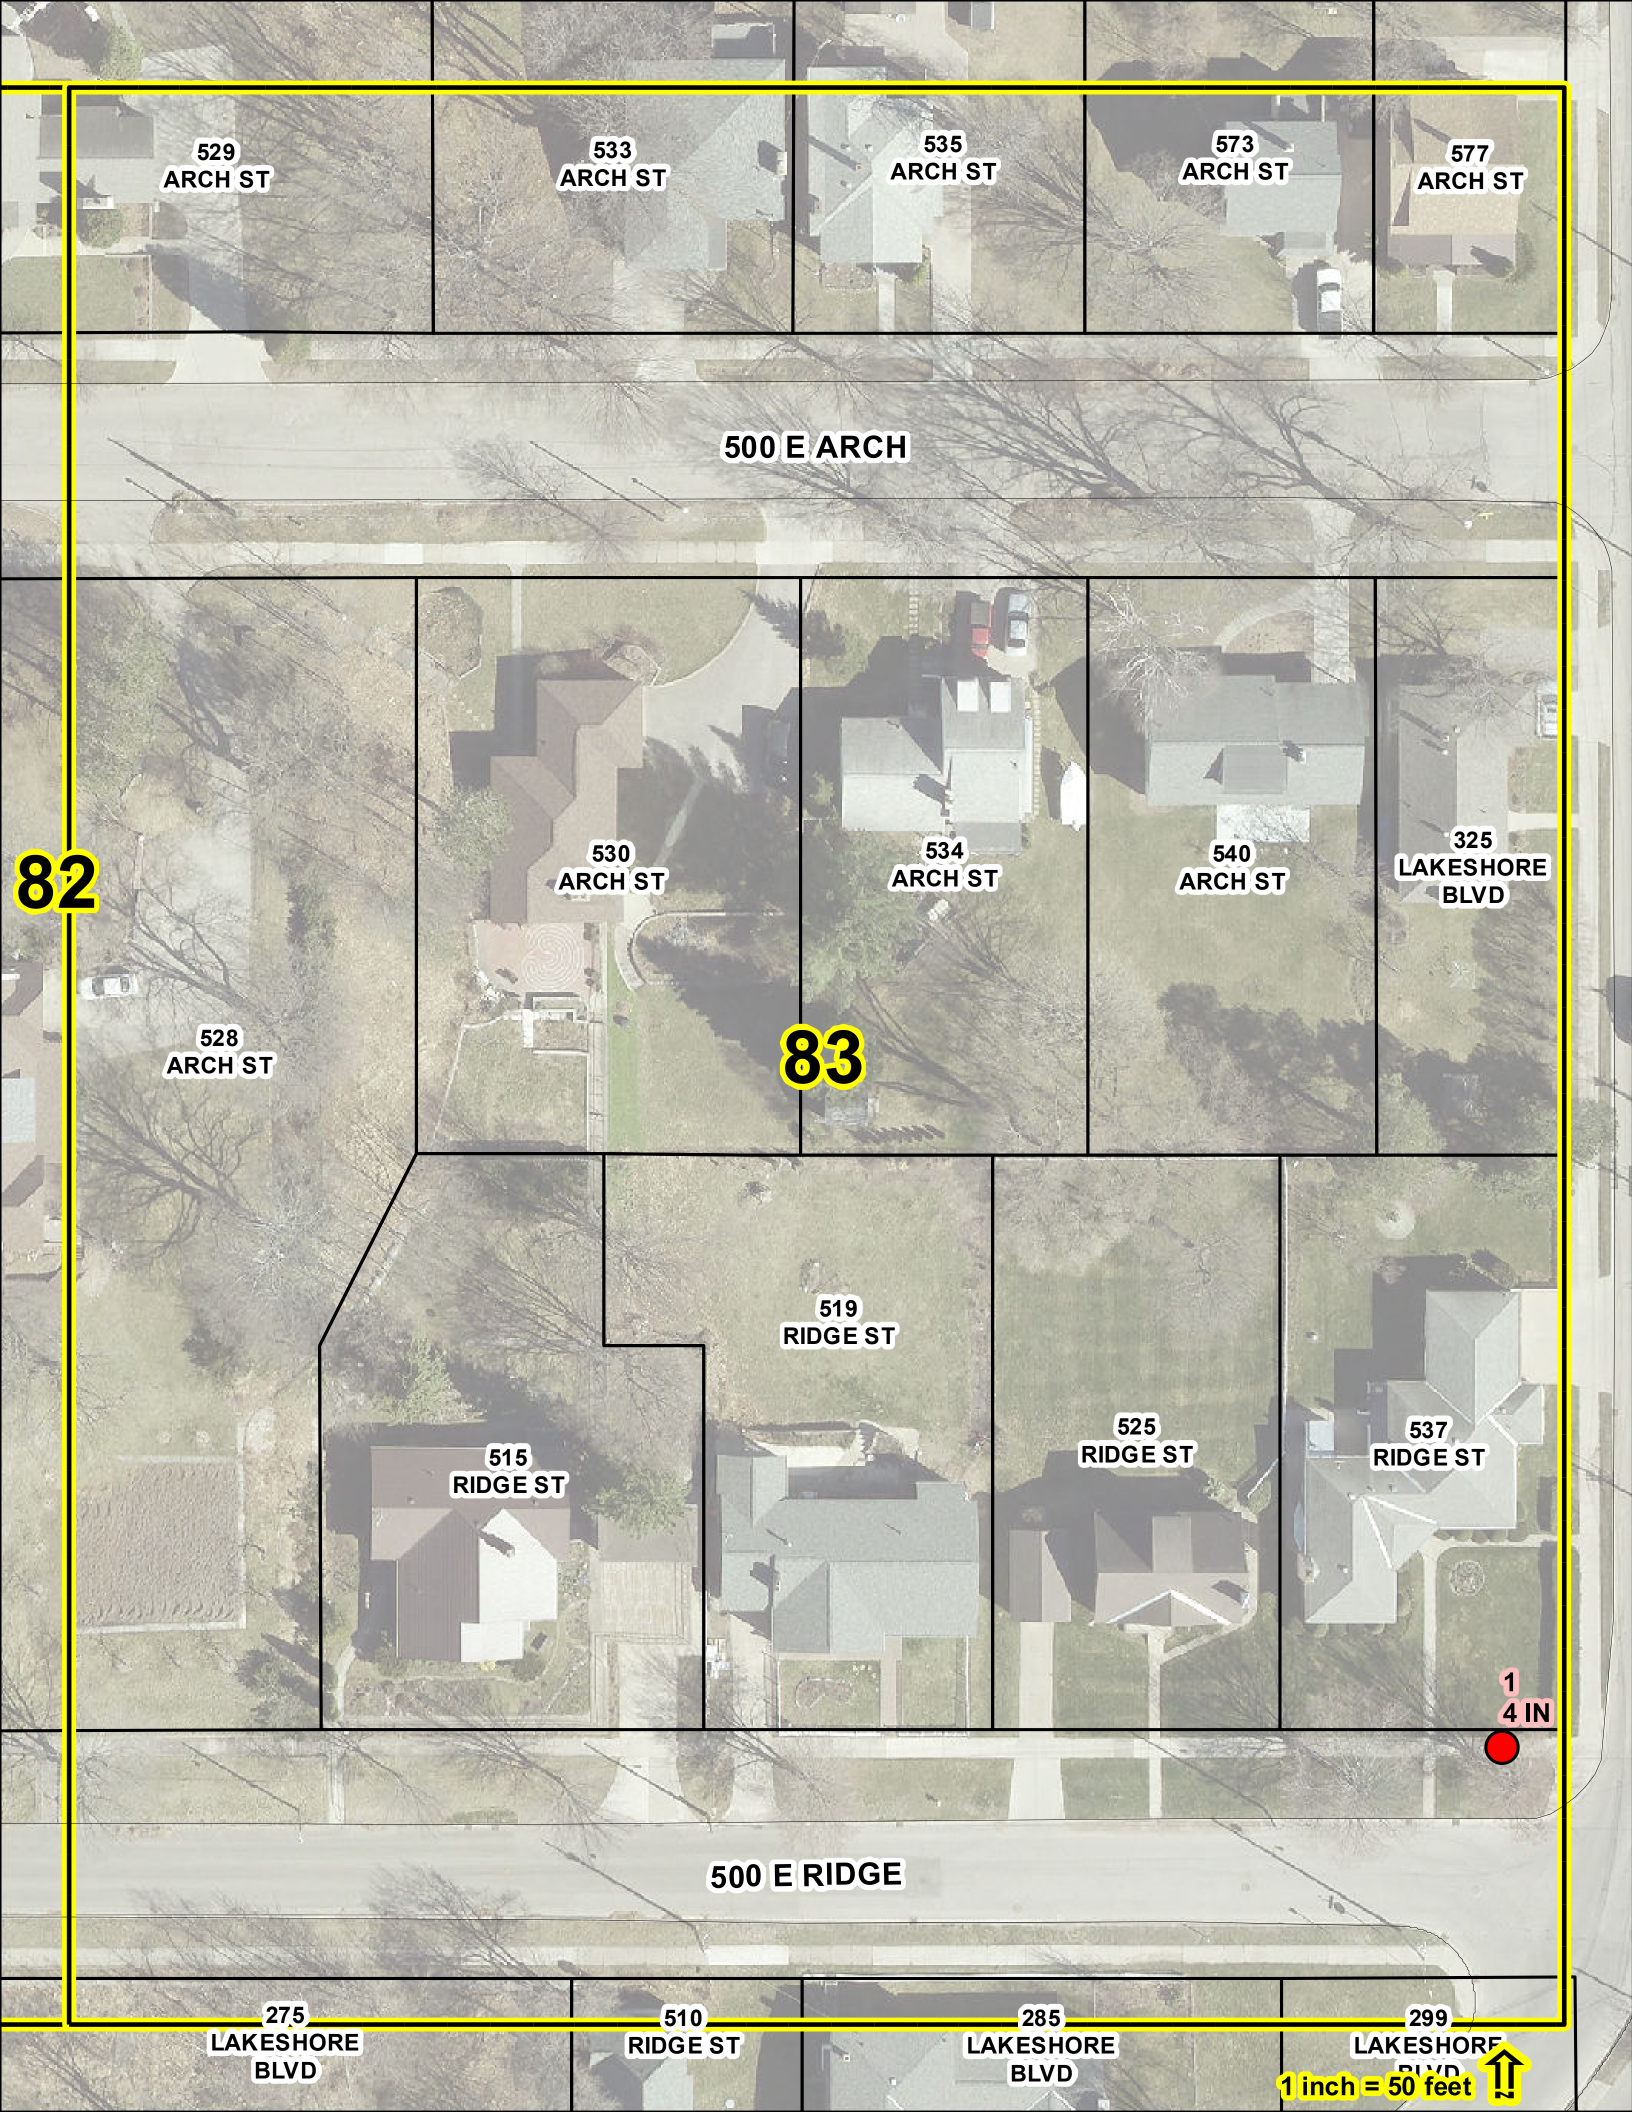
529
ARCH ST
533
ARCH ST
535
ARCH ST
573
ARCH ST
577
ARCH ST
500 E ARCH
82
530
ARCH ST
534
ARCH ST
540
ARCH ST
325
LAKESHORE
BLVD
528
ARCH ST
83
519
RIDGE ST
515
RIDGE ST
525
RIDGE ST
537
RIDGE ST
1
4 IN
500 E RIDGE
275
LAKESHORE
BLVD
510
RIDGE ST
285
LAKESHORE
BLVD
299
LAKESHORE
1 inch = 50 feet


72
73
113
SIXTH ST
1
6 IN
111
SIXTH ST
510
WASHINGTON ST
502
WASHINGTON ST
500
WASHINGTON ST
100 N SIXTH
500 W WASHINGTON
412
WASHINGTON ST
400 W
WASHINGTON
521
WASHINGTON ST
519
WASHINGTON ST
517
WASHINGTON ST
513
WASHINGTON ST
509
WASHINGTON ST
501
WASHINGTON ST
447
WASHINGTON ST
84
533
WASHINGTON ST
202
FIFTH ST
200
FIFTH ST
204
FIFTH ST
222
FIFTH ST
87
88
1 inch = 50 feet


73
74
75
125
FIFTH ST
413
BLUFF ST
121
FIFTH ST
349
BLUFF ST
347
BLUFF ST
113
FIFTH ST
1
4 IN
343
BLUFF ST
341
BLUFF ST
337
BLUFF ST
116
FIFTH ST
100 N FIFTH
412
WASHINGTON ST
339
BLUFF ST
110
FIFTH ST
331
BLUFF ST
344
WASHINGTON ST
340
WASHINGTON ST
338
WASHINGTON ST
85
400 W WASHINGTON
300 W WASHINGTON
401
WASHINGTON ST
351
WASHINGTON ST
347
WASHINGTON ST
335
WASHINGTON ST
329
WASHINGTON ST
327
WASHINGTON ST
200
FIFTH ST
100 S FIFTH
ALLEY
351
WASHINGTON ST
323
WASHINGTON ST
337
WASHINGTON ST
329.5
WASHINGTON ST
204
FIFTH ST
213
FRONT ST
327
WASHINGTON ST
209
FIFTH ST
1 inch = 50 feet
100
URTH ST

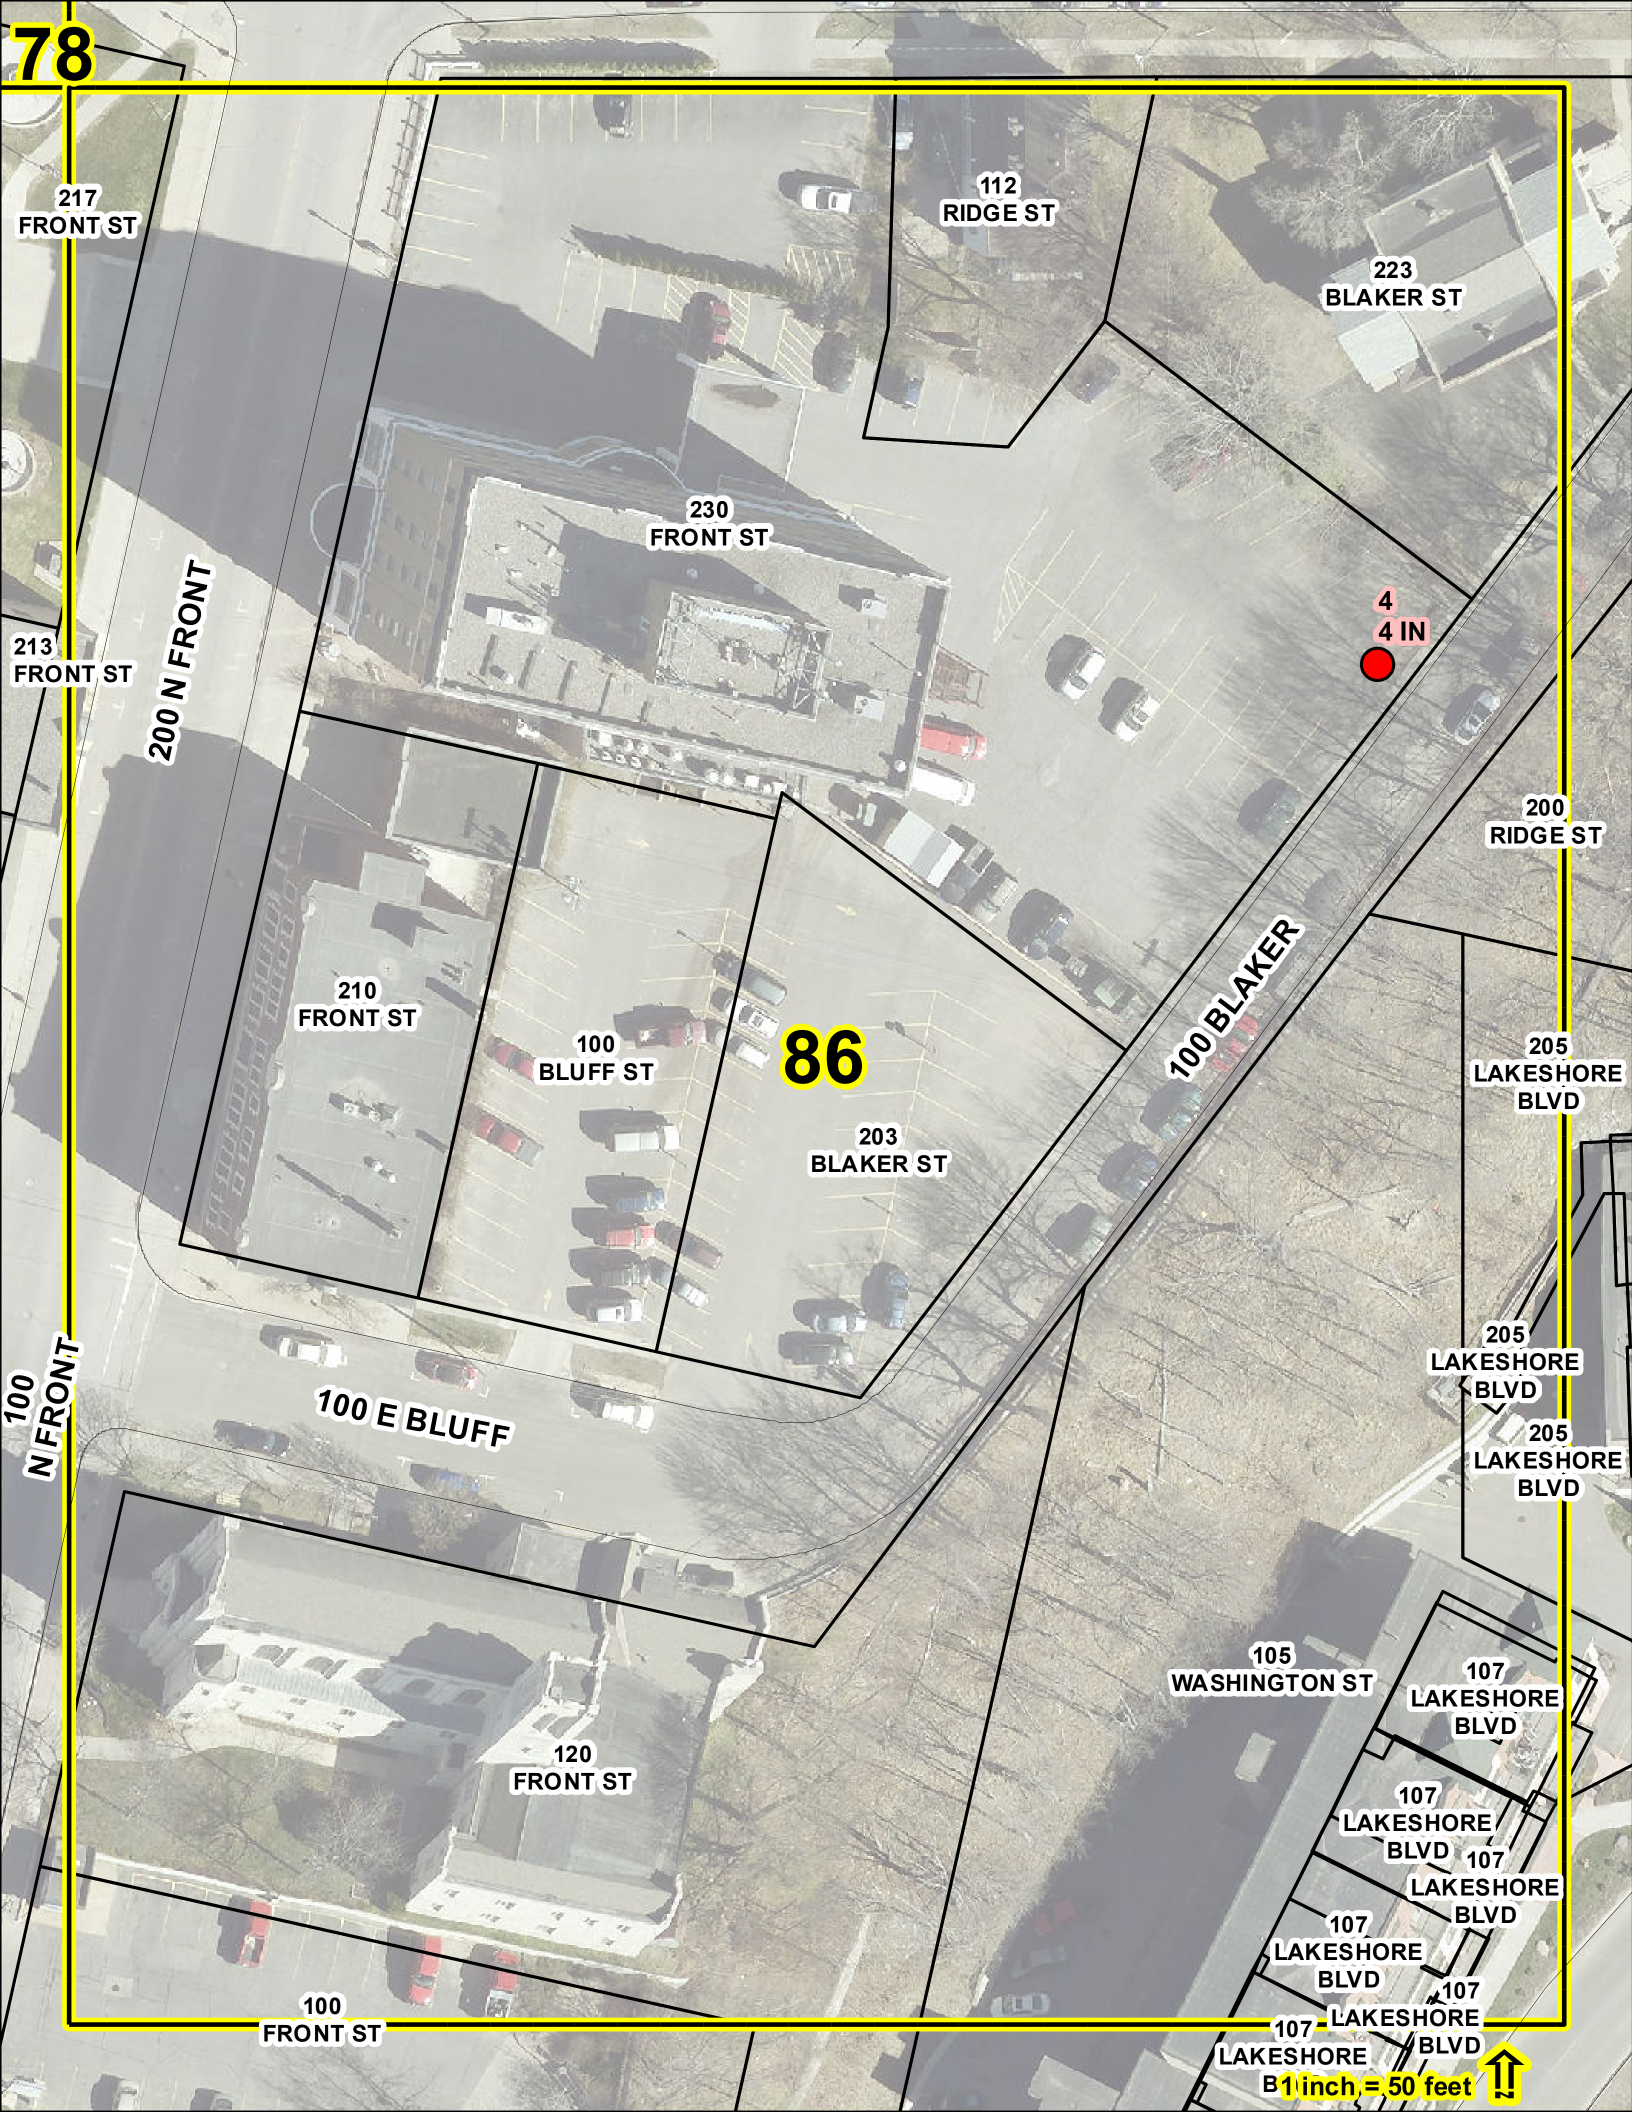

78
217
FRONT ST
213
FRONT ST
200 N FRONT
112
RIDGE ST
223
BLAKER ST
230
FRONT ST
4
4 IN
200
RIDGE ST
210
FRONT ST
100
BLUFF ST
86
203
BLAKER ST
100 BLAKER
205
LAKESHORE
BLVD
205
LAKESHORE
BLVD
205
LAKESHORE
BLVD
100
N FRONT
100 E BLUFF
105
WASHINGTON ST
107
LAKESHORE
BLVD
120
FRONT ST
107
LAKESHORE
BLVD
107
LAKESHORE
BLVD
107
LAKESHORE
BLVD
107
LAKESHORE
BLVD
100
FRONT ST
107
LAKESHORE
1 inch = 50 feet


84
88
87
89
90
600 SPRING
200 S SEVENTH
222 FIFTH ST
600 W SPRING
500 W SPRING
300 SEVENTH ST
306 SEVENTH ST
310 SEVENTH ST
316 SEVENTH ST
541 SPRING ST
539 SPRING ST
535 SPRING ST
529 SPRING ST
523 SPRING ST
517 SPRING ST
513 SPRING ST
301 SEVENTH ST
315 SEVENTH ST
300 S SEVENTH
600 BARAGA AVE
1
4 IN
540 BARAGA AVE
530 BARAGA AVE
528 BARAGA AVE
524 BARAGA AVE
516 BARAGA AVE
508 BARAGA AVE
506 BARAGA AVE
600 W BARAGA
500 W BARAGA
400 S SEVENTH
601 BARAGA AVE
541 BARAGA AVE
537 BARAGA AVE
535 BARAGA AVE
531 BARAGA AVE
1 inch = 50 feet

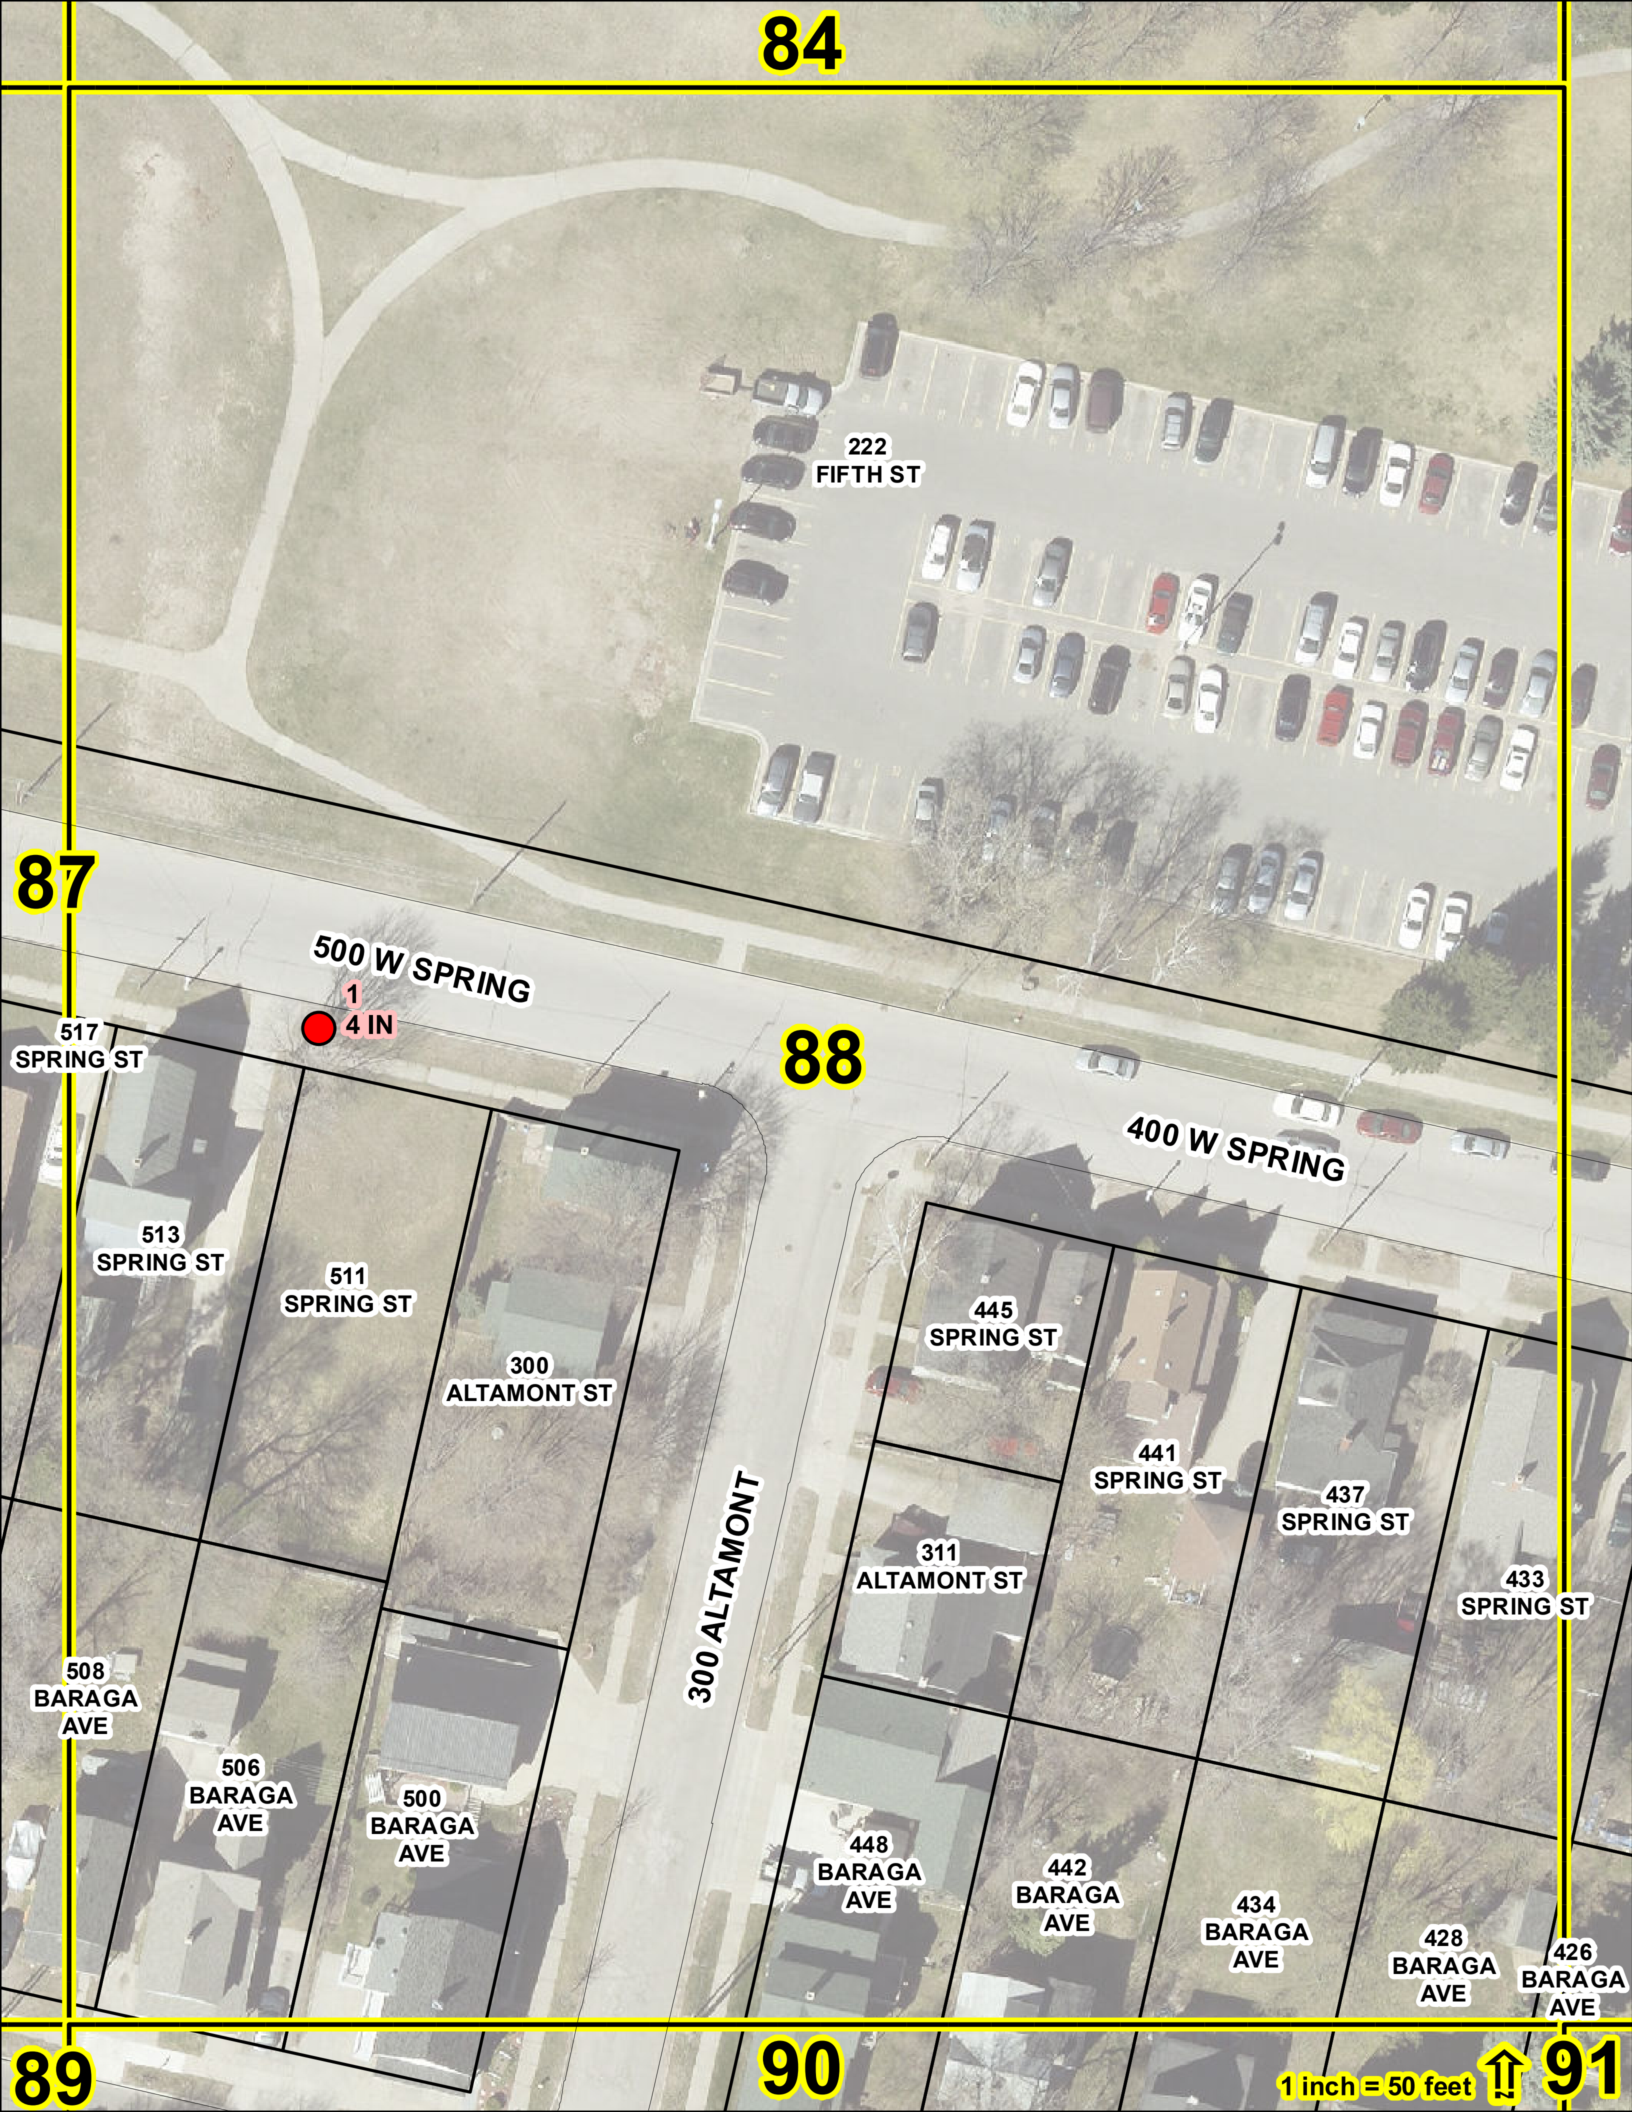
84
87
88
89
90
91
222
FIFTH ST
500 W SPRING
1
4 IN
517
SPRING ST
400 W SPRING
513
SPRING ST
511
SPRING ST
300
ALTAMONT ST
445
SPRING ST
441
SPRING ST
437
SPRING ST
433
SPRING ST
311
ALTAMONT ST
300 ALTAMONT
508
BARAGA
AVE
506
BARAGA
AVE
500
BARAGA
AVE
448
BARAGA
AVE
442
BARAGA
AVE
434
BARAGA
AVE
428
BARAGA
AVE
426
BARAGA
AVE
1 inch = 50 feet

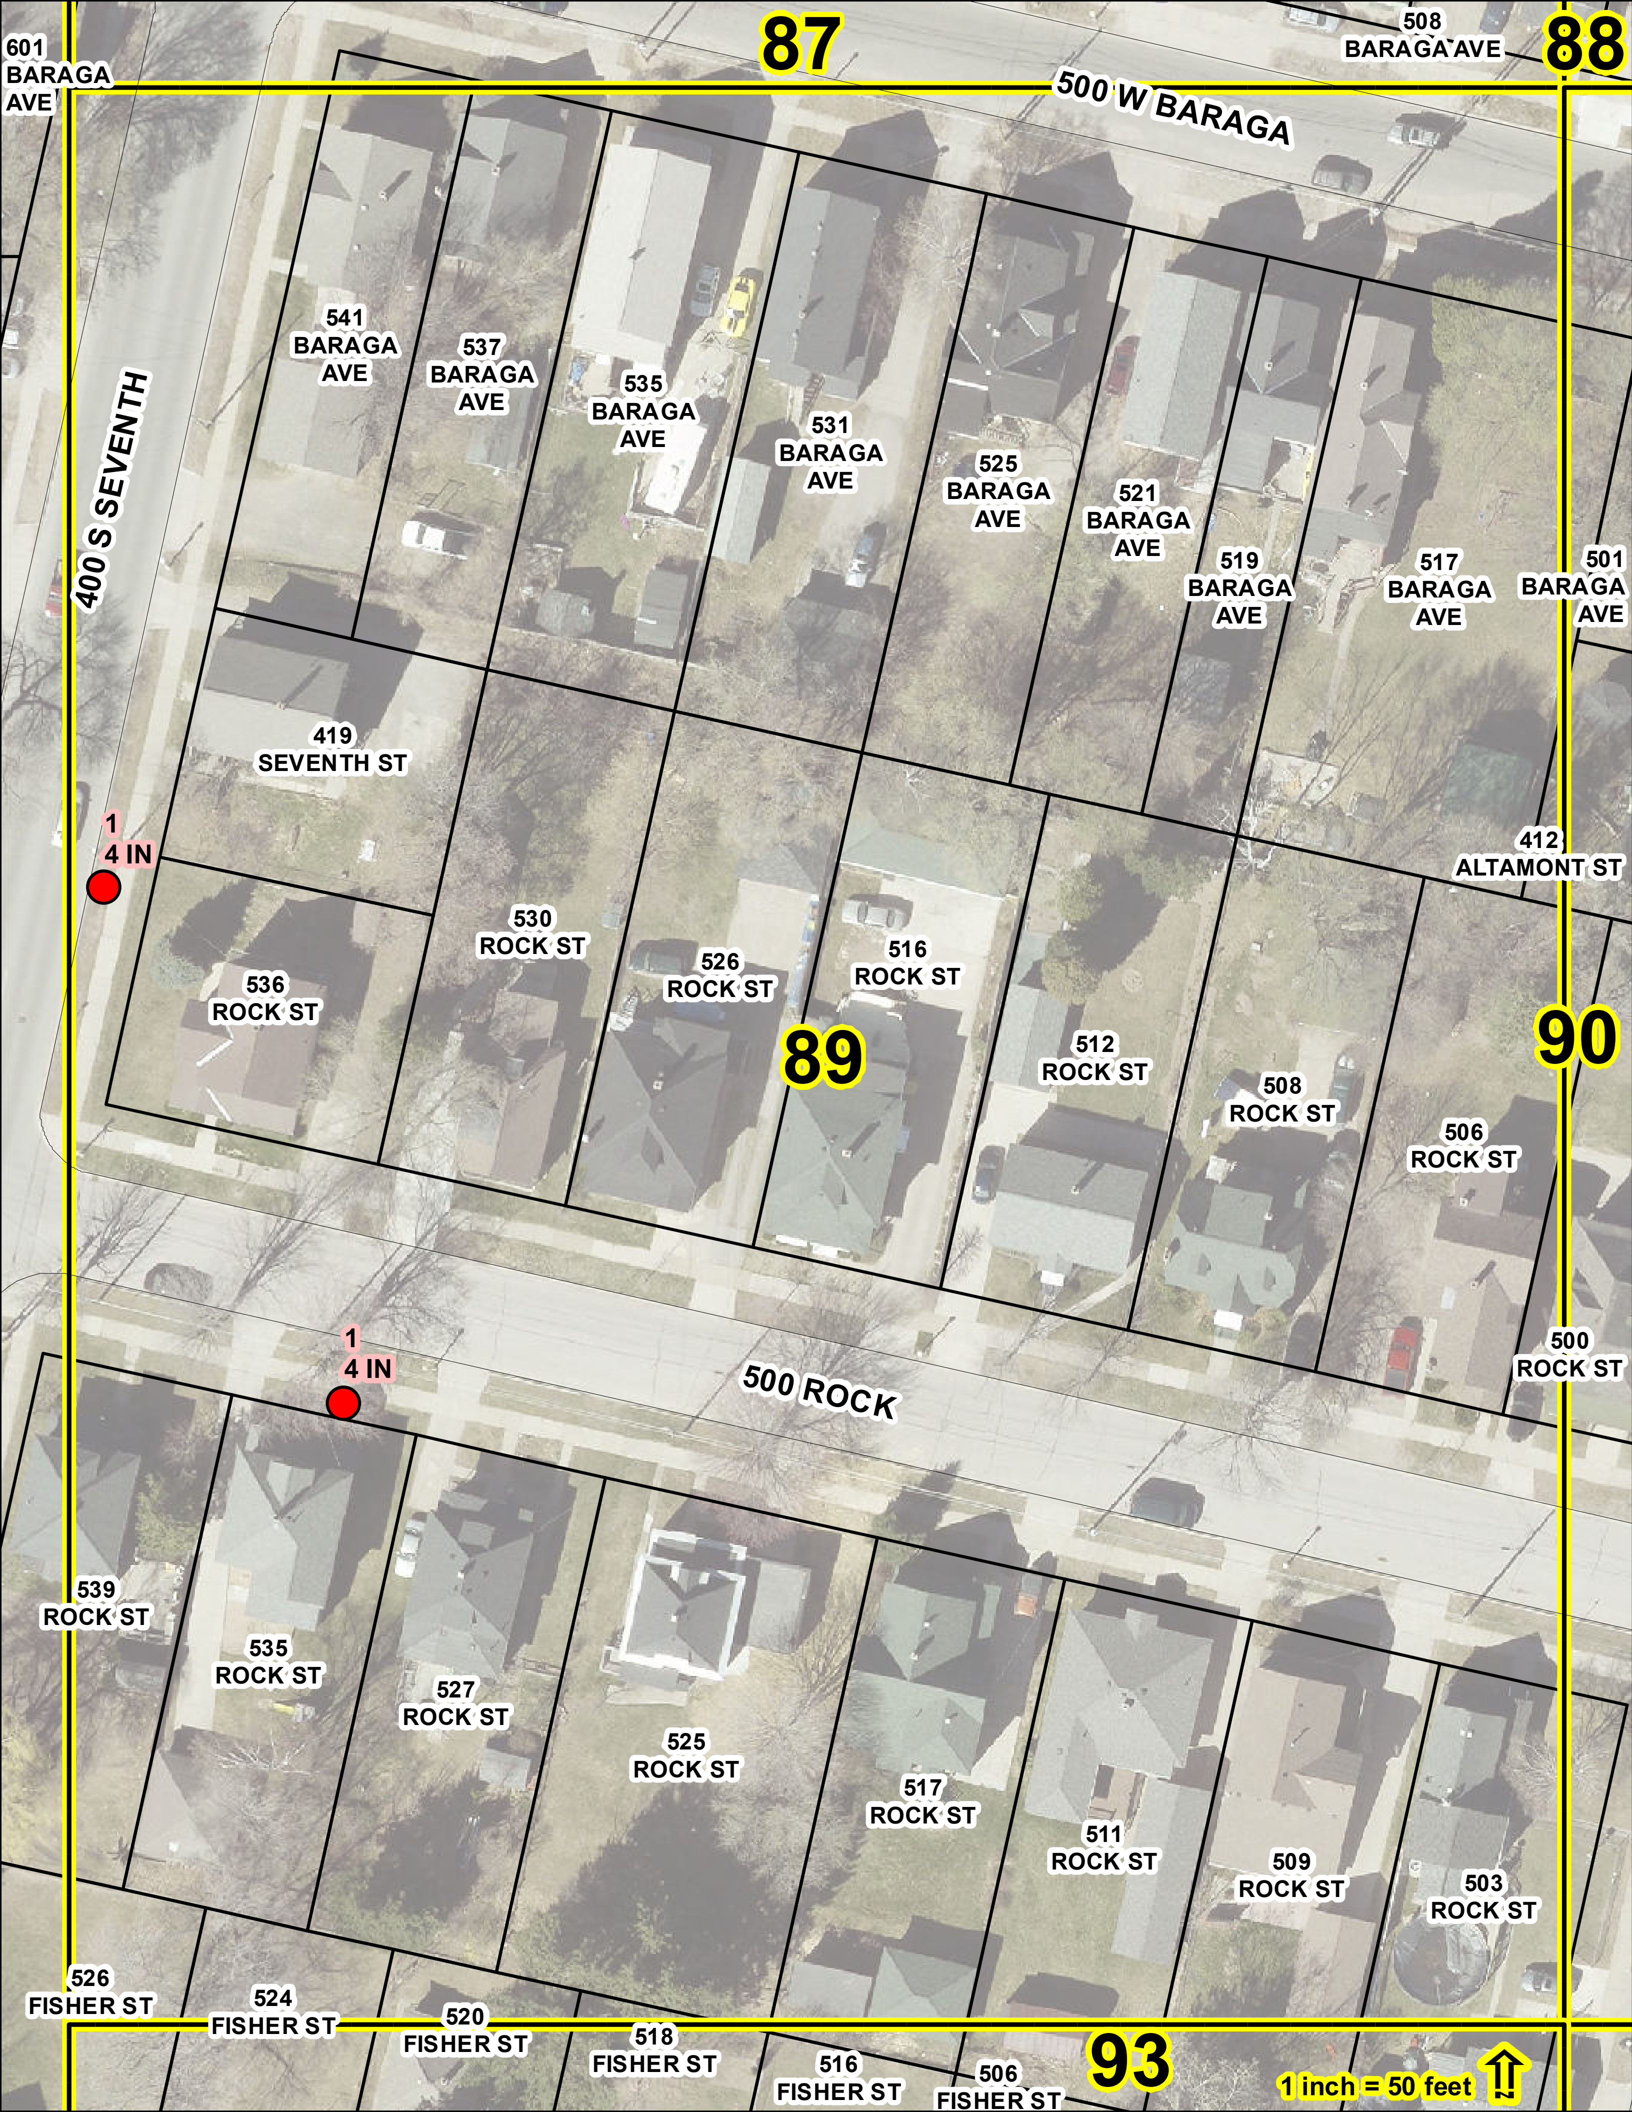

87
88
89
90
93
601 BARAGA AVE
508 BARAGA AVE
500 W BARAGA
400 S SEVENTH
541 BARAGA AVE
537 BARAGA AVE
535 BARAGA AVE
531 BARAGA AVE
525 BARAGA AVE
521 BARAGA AVE
519 BARAGA AVE
517 BARAGA AVE
501 BARAGA AVE
419 SEVENTH ST
412 ALTAMONT ST
1
4 IN
536 ROCK ST
530 ROCK ST
526 ROCK ST
516 ROCK ST
512 ROCK ST
508 ROCK ST
506 ROCK ST
500 ROCK ST
1
4 IN
500 ROCK
539 ROCK ST
535 ROCK ST
527 ROCK ST
525 ROCK ST
517 ROCK ST
511 ROCK ST
509 ROCK ST
503 ROCK ST
526 FISHER ST
524 FISHER ST
520 FISHER ST
518 FISHER ST
516 FISHER ST
506 FISHER ST
1 inch = 50 feet

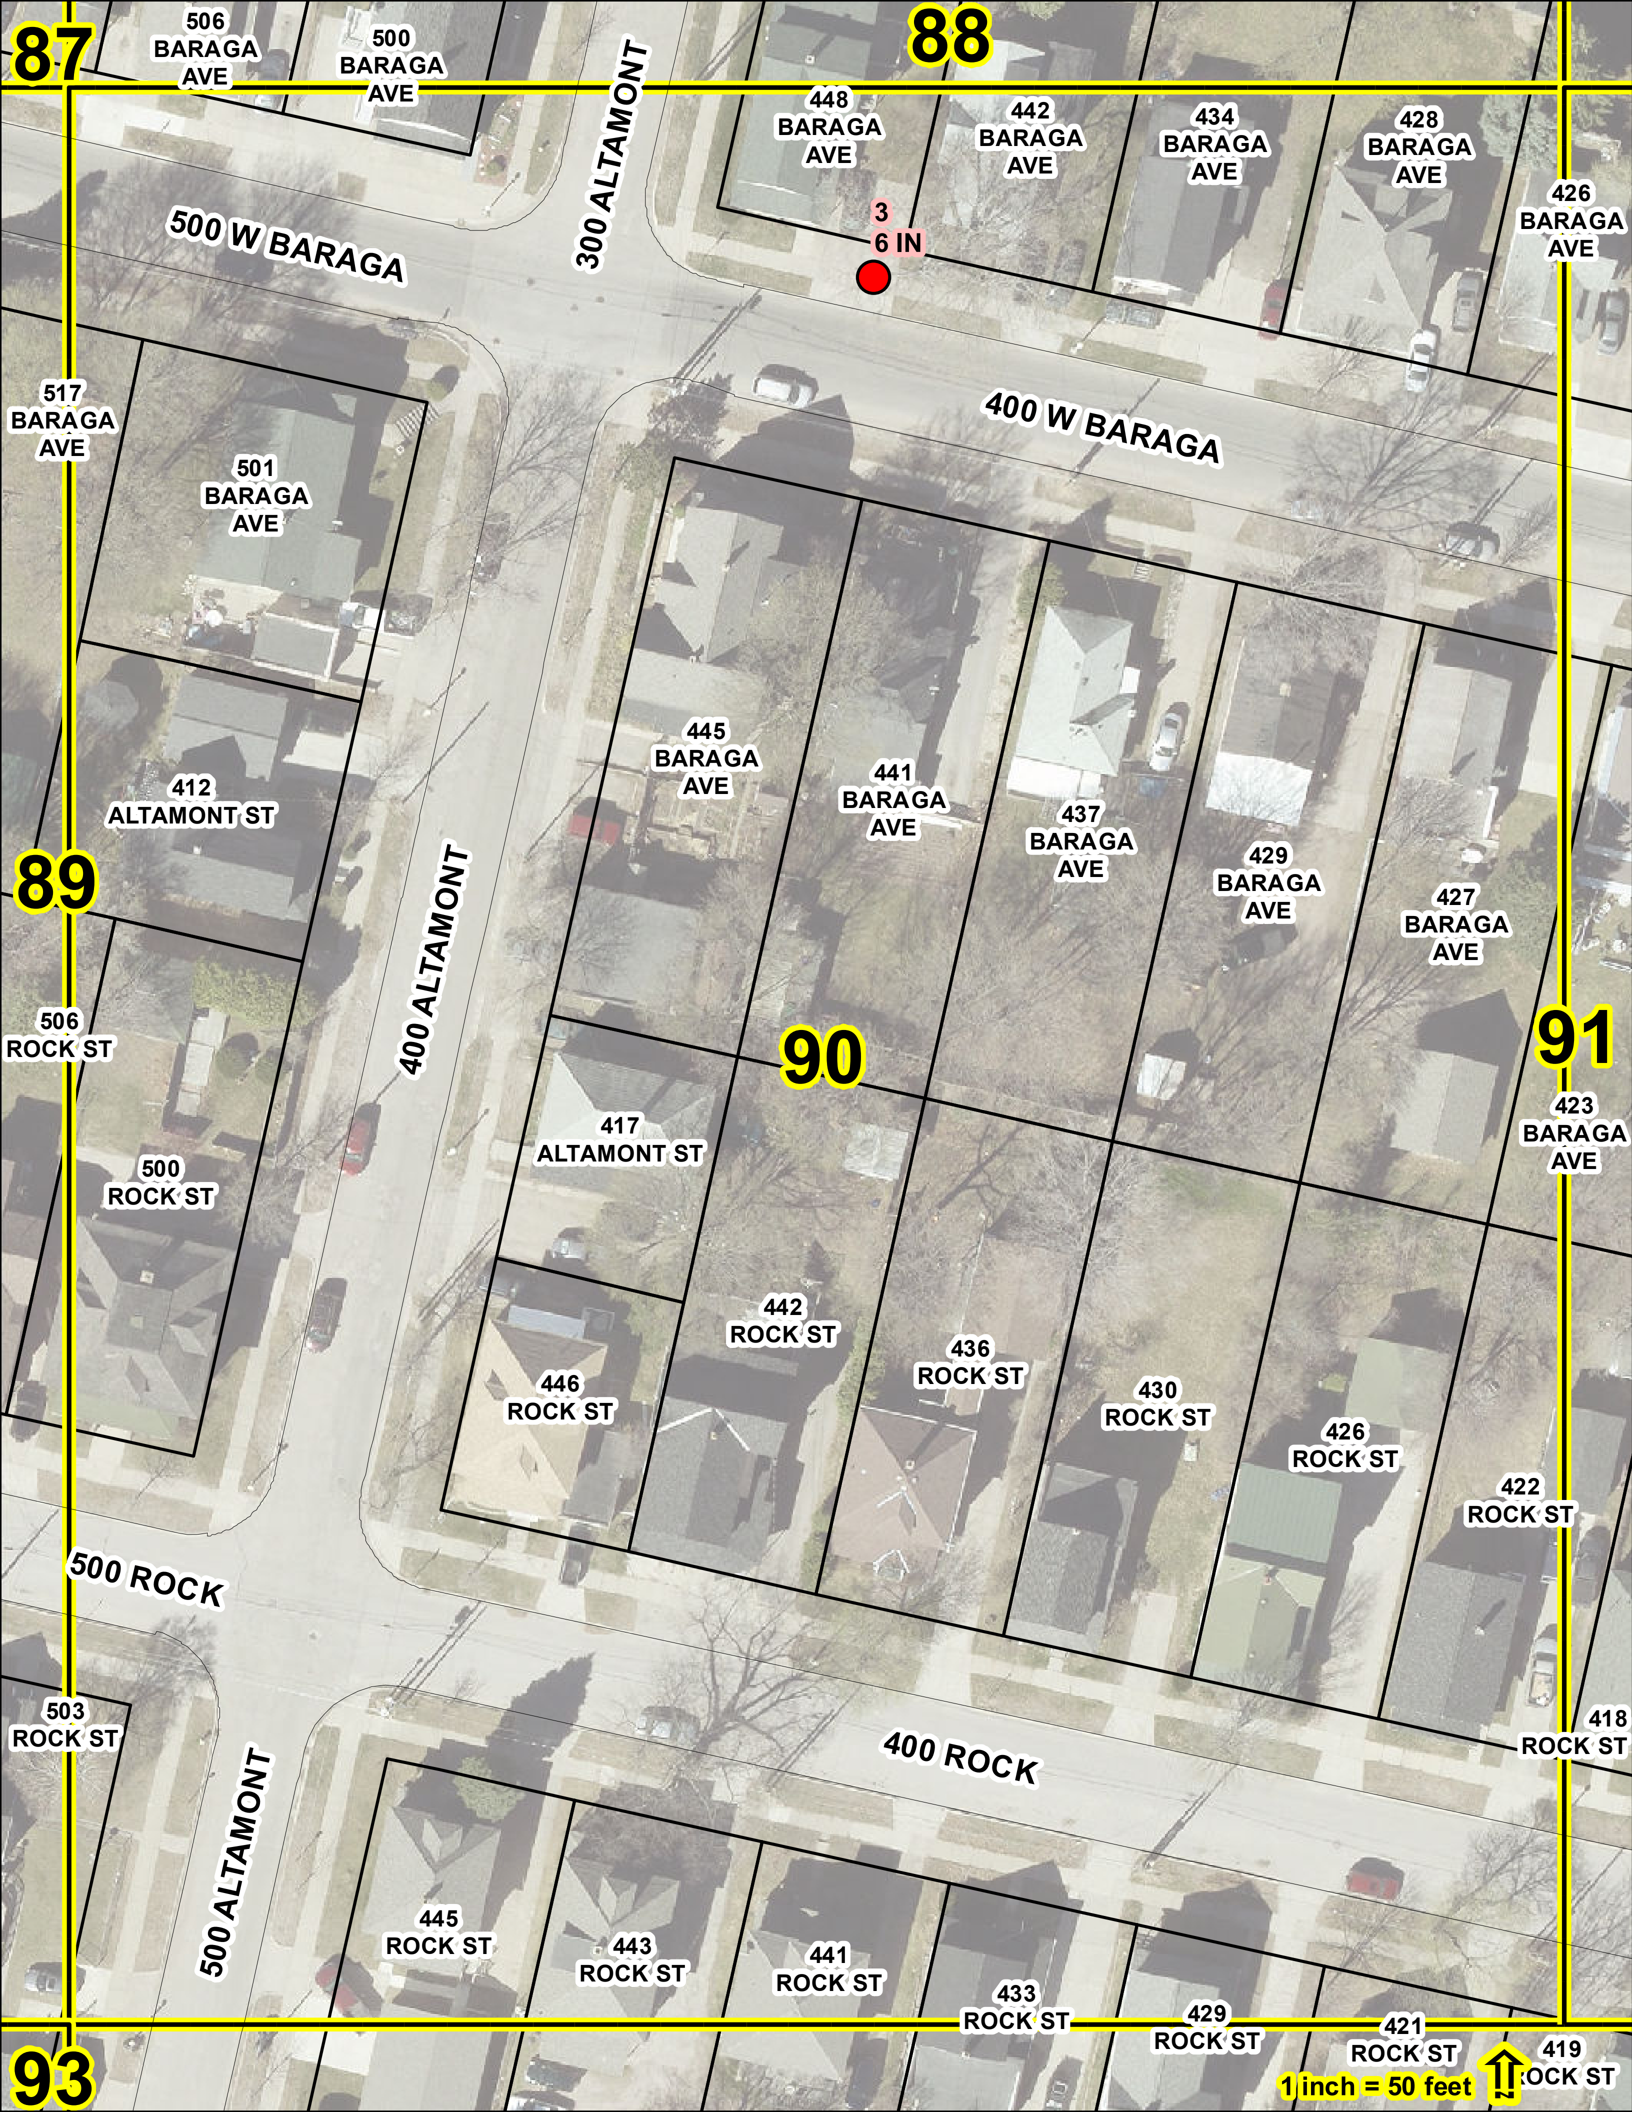

87
88
89
90
91
93
506 BARAGA AVE
500 BARAGA AVE
300 ALTAMONT
448 BARAGA AVE
442 BARAGA AVE
434 BARAGA AVE
428 BARAGA AVE
426 BARAGA AVE
500 W BARAGA
3
6 IN
400 W BARAGA
517 BARAGA AVE
501 BARAGA AVE
445 BARAGA AVE
441 BARAGA AVE
437 BARAGA AVE
429 BARAGA AVE
427 BARAGA AVE
412 ALTAMONT ST
400 ALTAMONT
506 ROCK ST
423 BARAGA AVE
417 ALTAMONT ST
500 ROCK ST
442 ROCK ST
446 ROCK ST
436 ROCK ST
430 ROCK ST
426 ROCK ST
422 ROCK ST
500 ROCK
503 ROCK ST
400 ROCK
418 ROCK ST
500 ALTAMONT
445 ROCK ST
443 ROCK ST
441 ROCK ST
433 ROCK ST
429 ROCK ST
421 ROCK ST
419 ROCK ST
1 inch = 50 feet

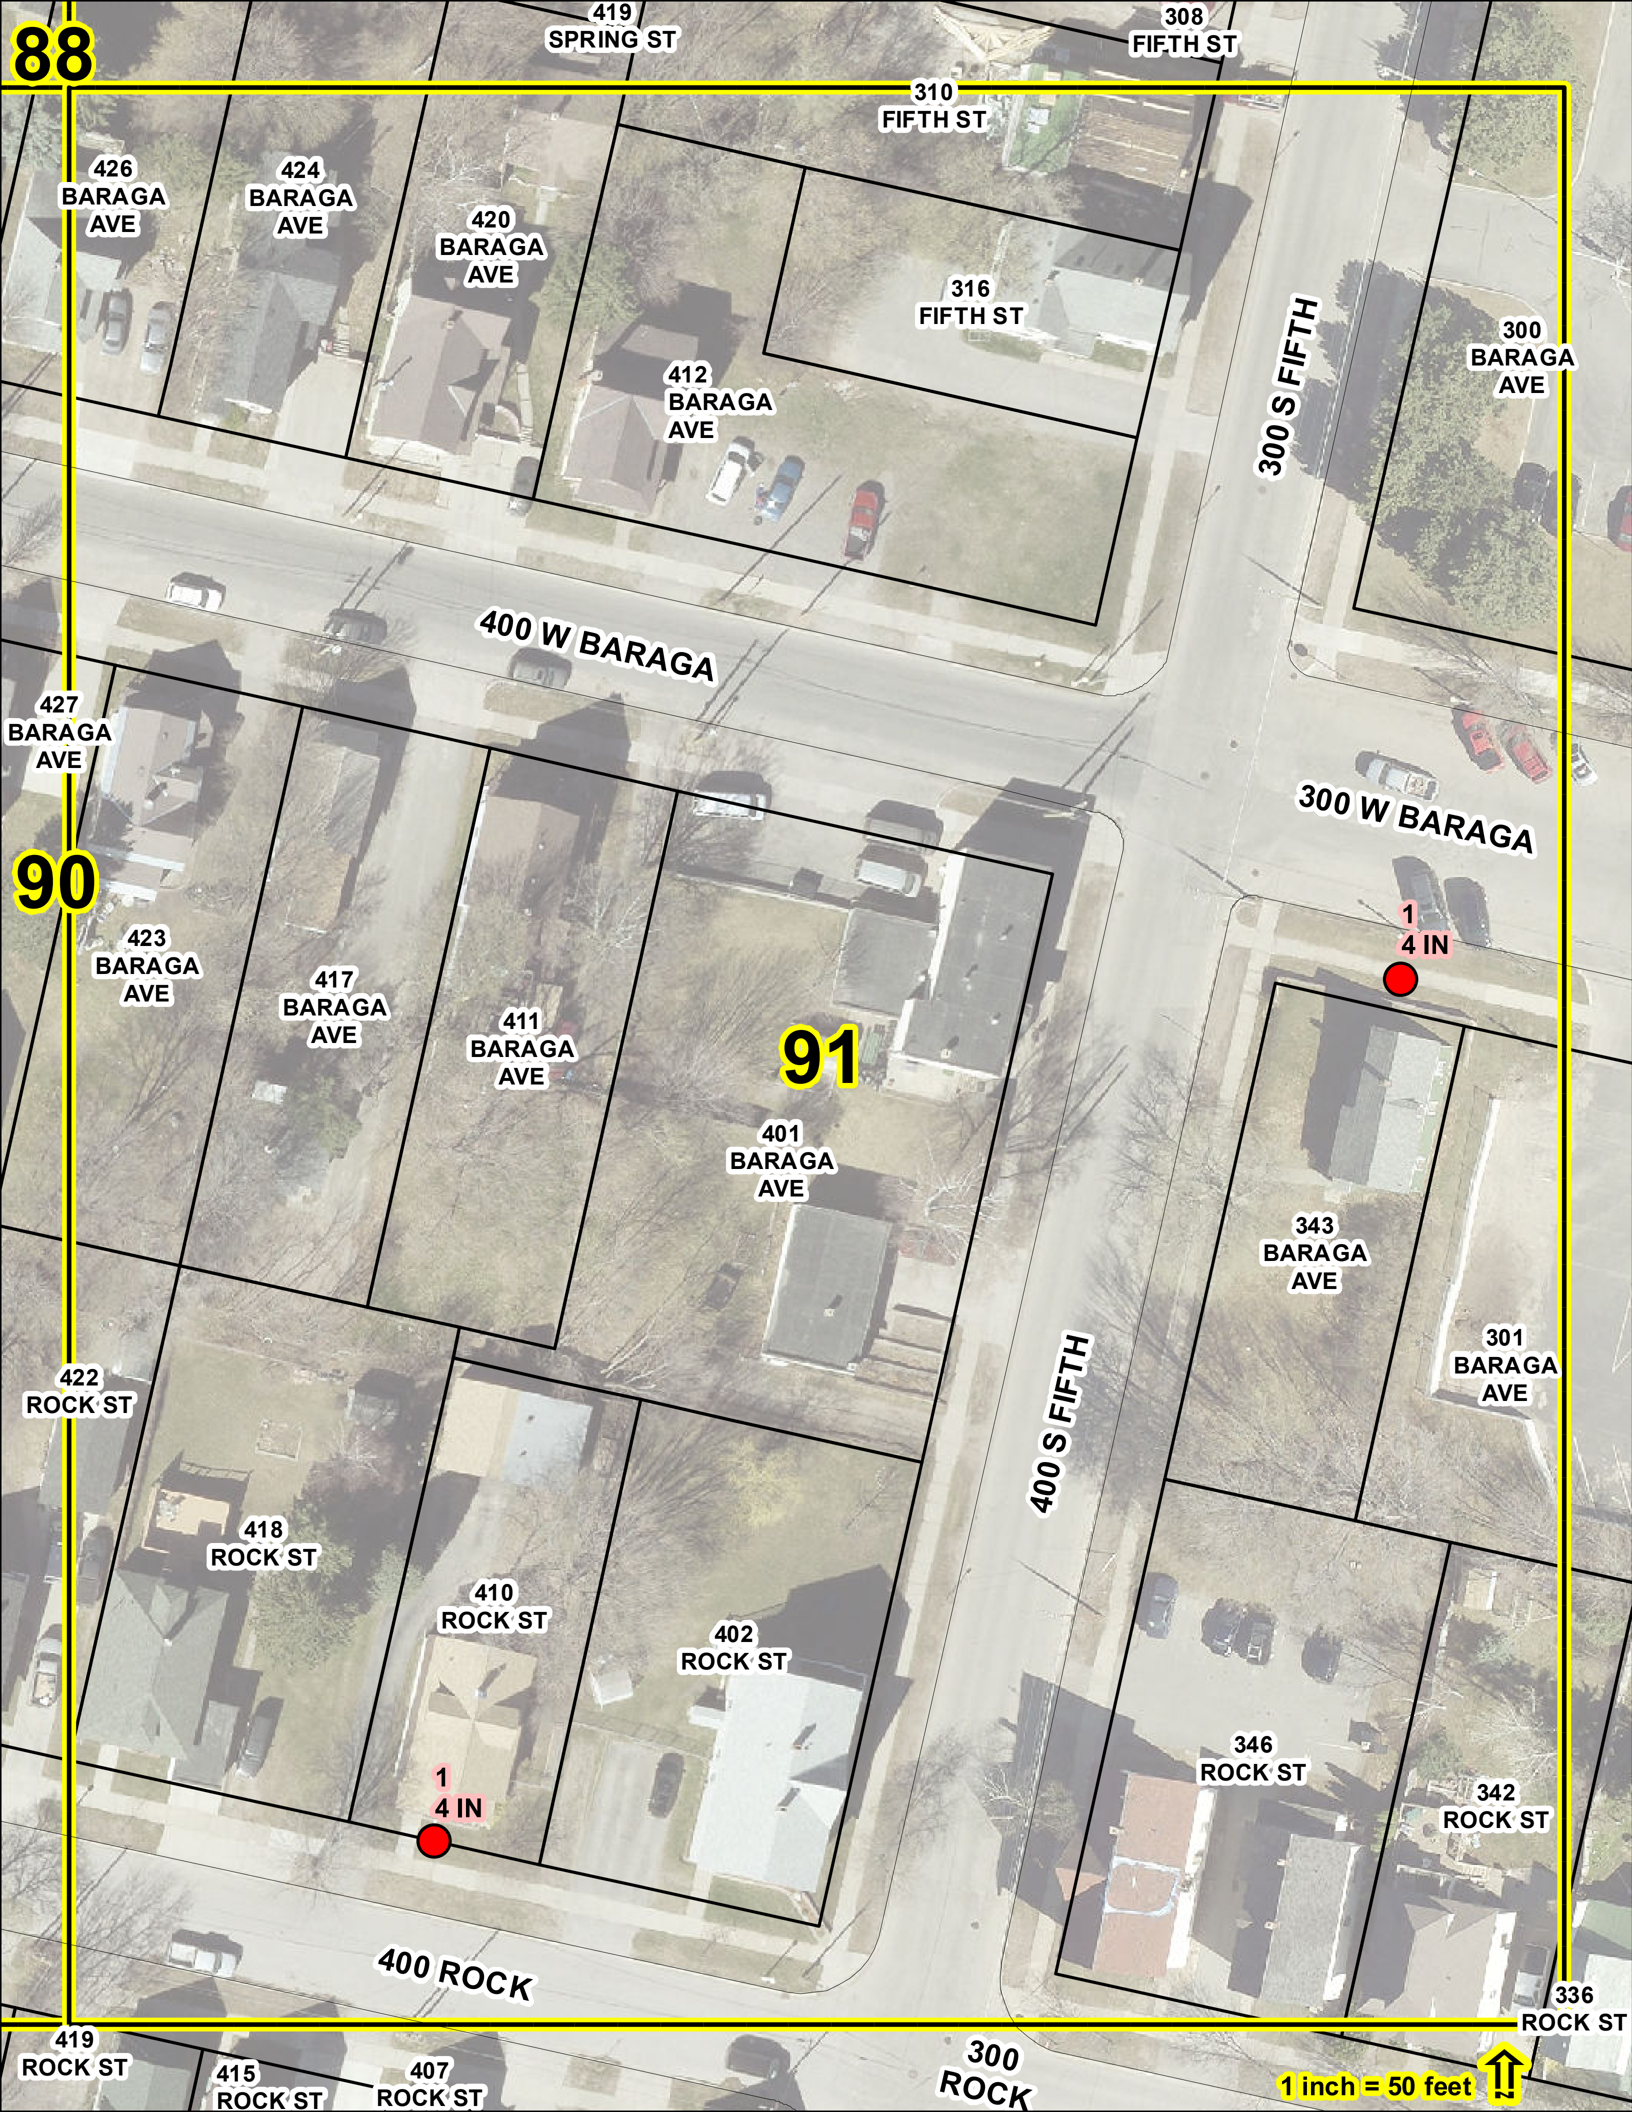
88
419 SPRING ST
308 FIFTH ST
310 FIFTH ST
426 BARAGA AVE
424 BARAGA AVE
420 BARAGA AVE
316 FIFTH ST
412 BARAGA AVE
300 S FIFTH
300 BARAGA AVE
400 W BARAGA
427 BARAGA AVE
300 W BARAGA
90
1
4 IN
423 BARAGA AVE
417 BARAGA AVE
411 BARAGA AVE
91
401 BARAGA AVE
343 BARAGA AVE
301 BARAGA AVE
422 ROCK ST
400 S FIFTH
418 ROCK ST
410 ROCK ST
402 ROCK ST
346 ROCK ST
342 ROCK ST
1
4 IN
400 ROCK
336 ROCK ST
419 ROCK ST
415 ROCK ST
407 ROCK ST
300 ROCK
1 inch = 50 feet

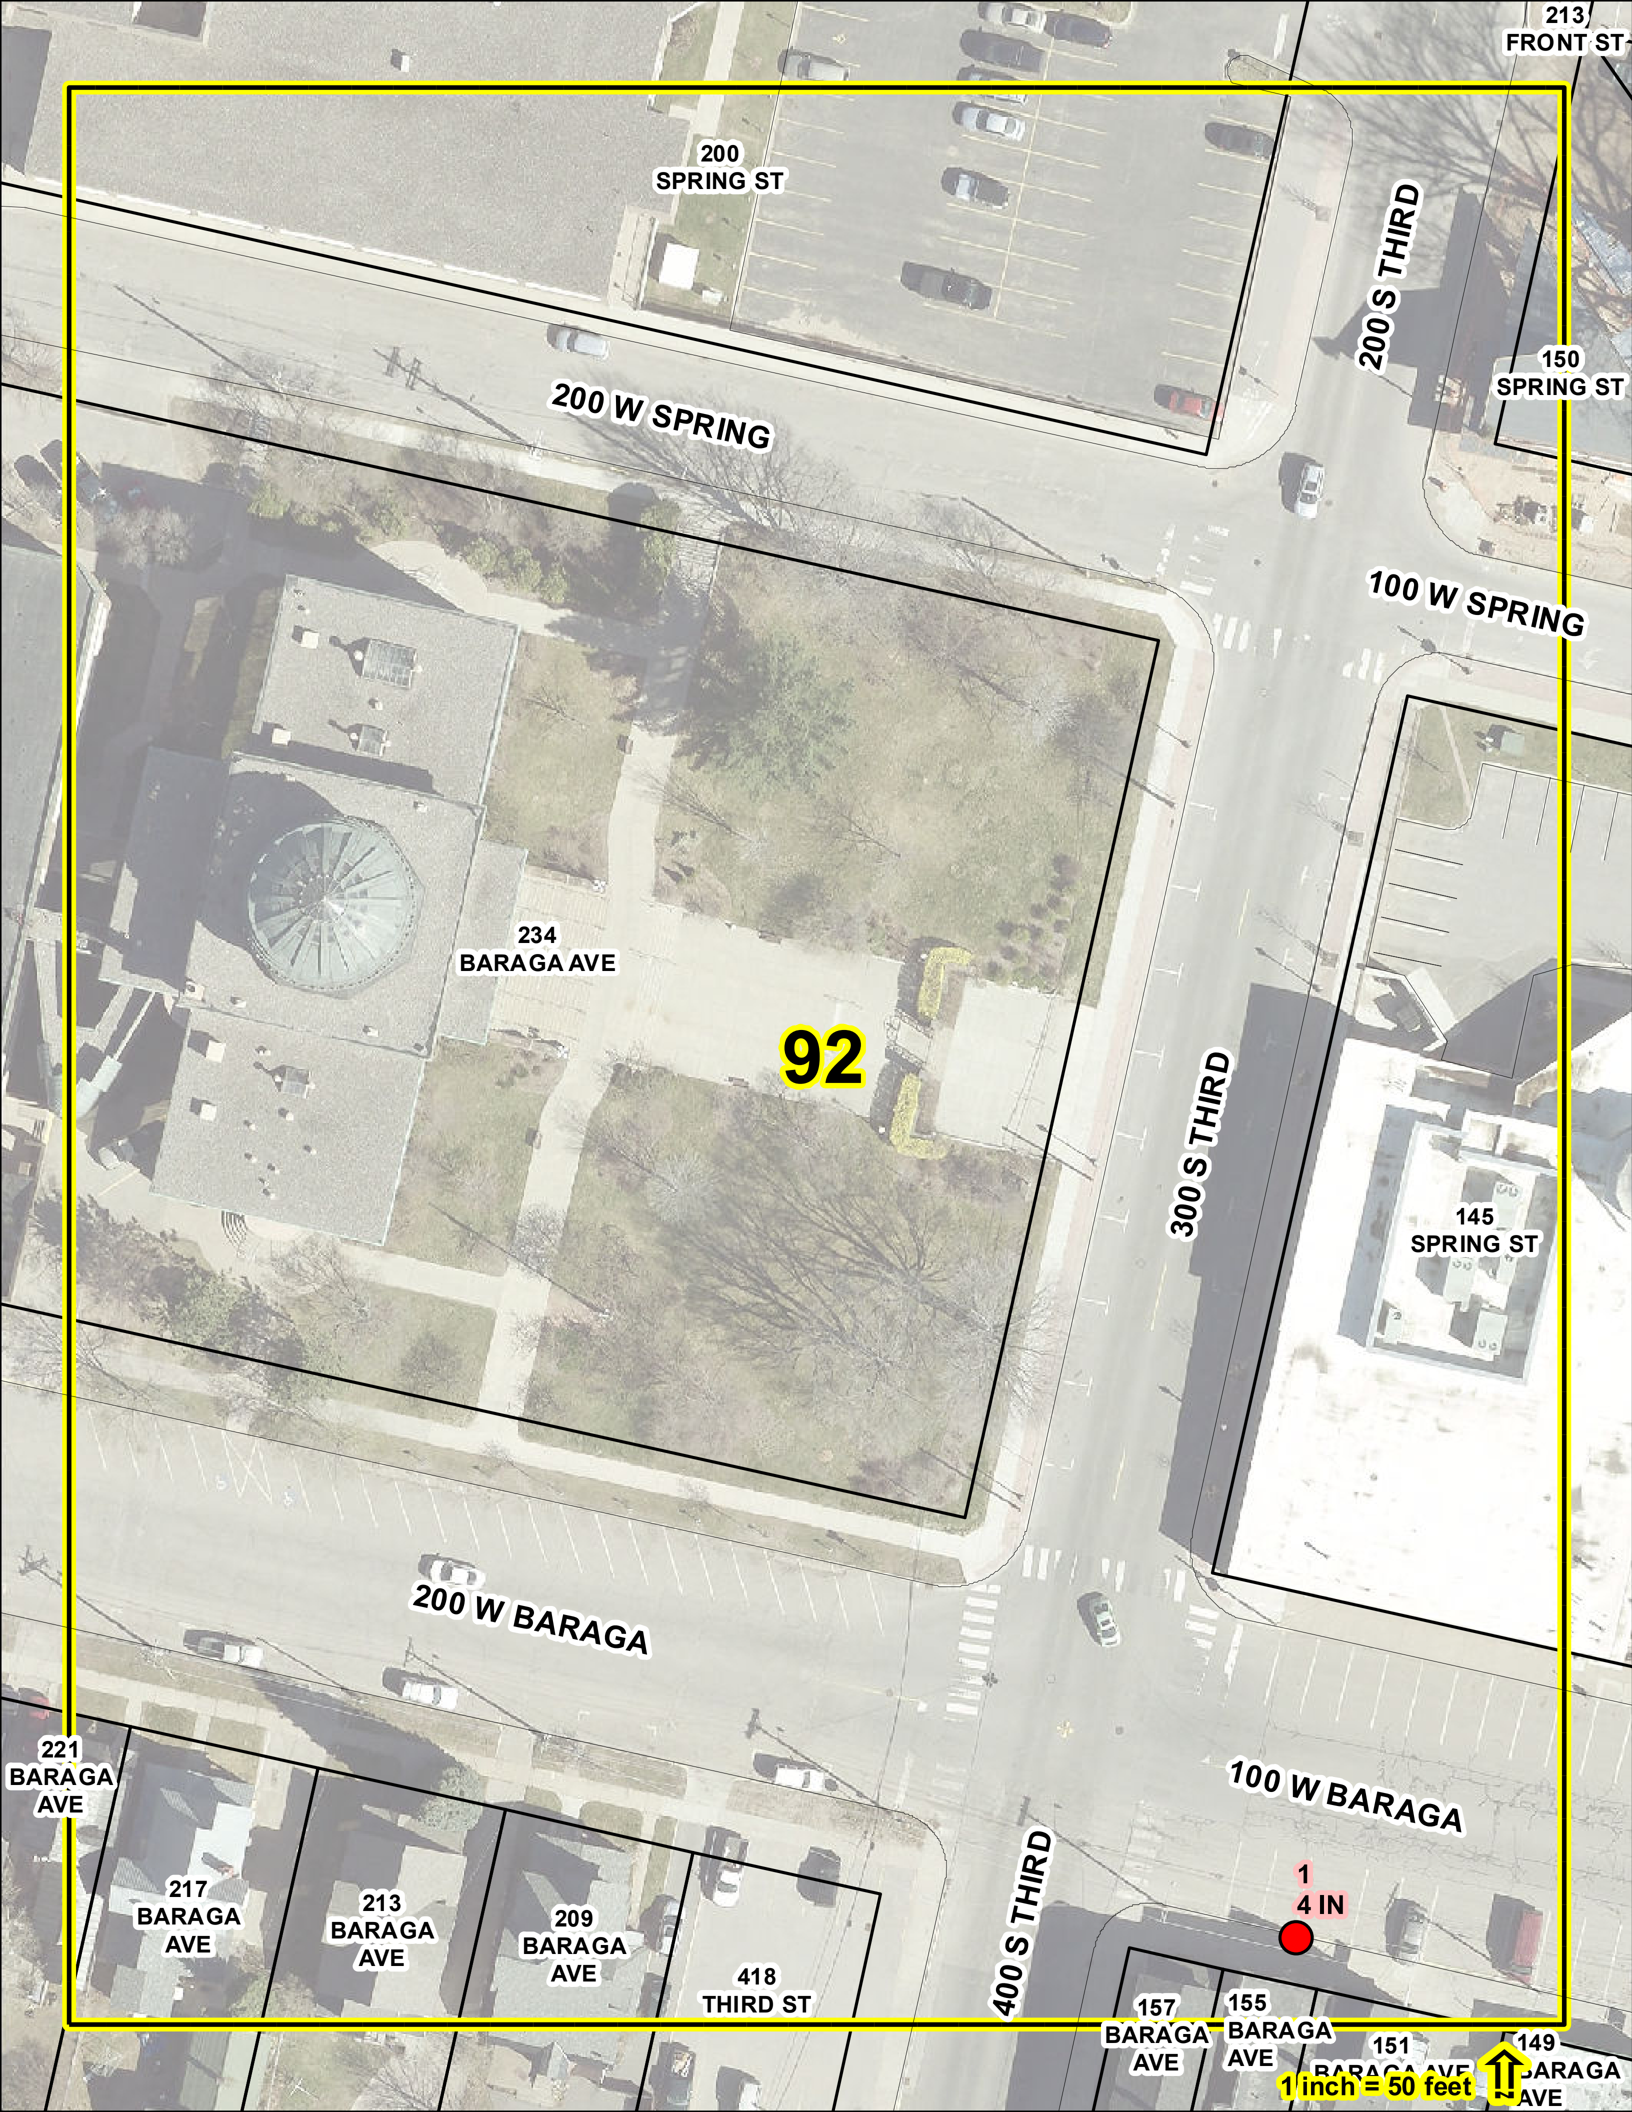

213
FRONT ST
200
SPRING ST
200 S THIRD
150
SPRING ST
200 W SPRING
100 W SPRING
234
BARAGA AVE
92
300 S THIRD
145
SPRING ST
200 W BARAGA
100 W BARAGA
221
BARAGA
AVE
217
BARAGA
AVE
213
BARAGA
AVE
209
BARAGA
AVE
418
THIRD ST
400 S THIRD
1
4 IN
157
BARAGA
AVE
155
BARAGA
AVE
151
BARAGA AVE
149
BARAGA
AVE
1 inch = 50 feet

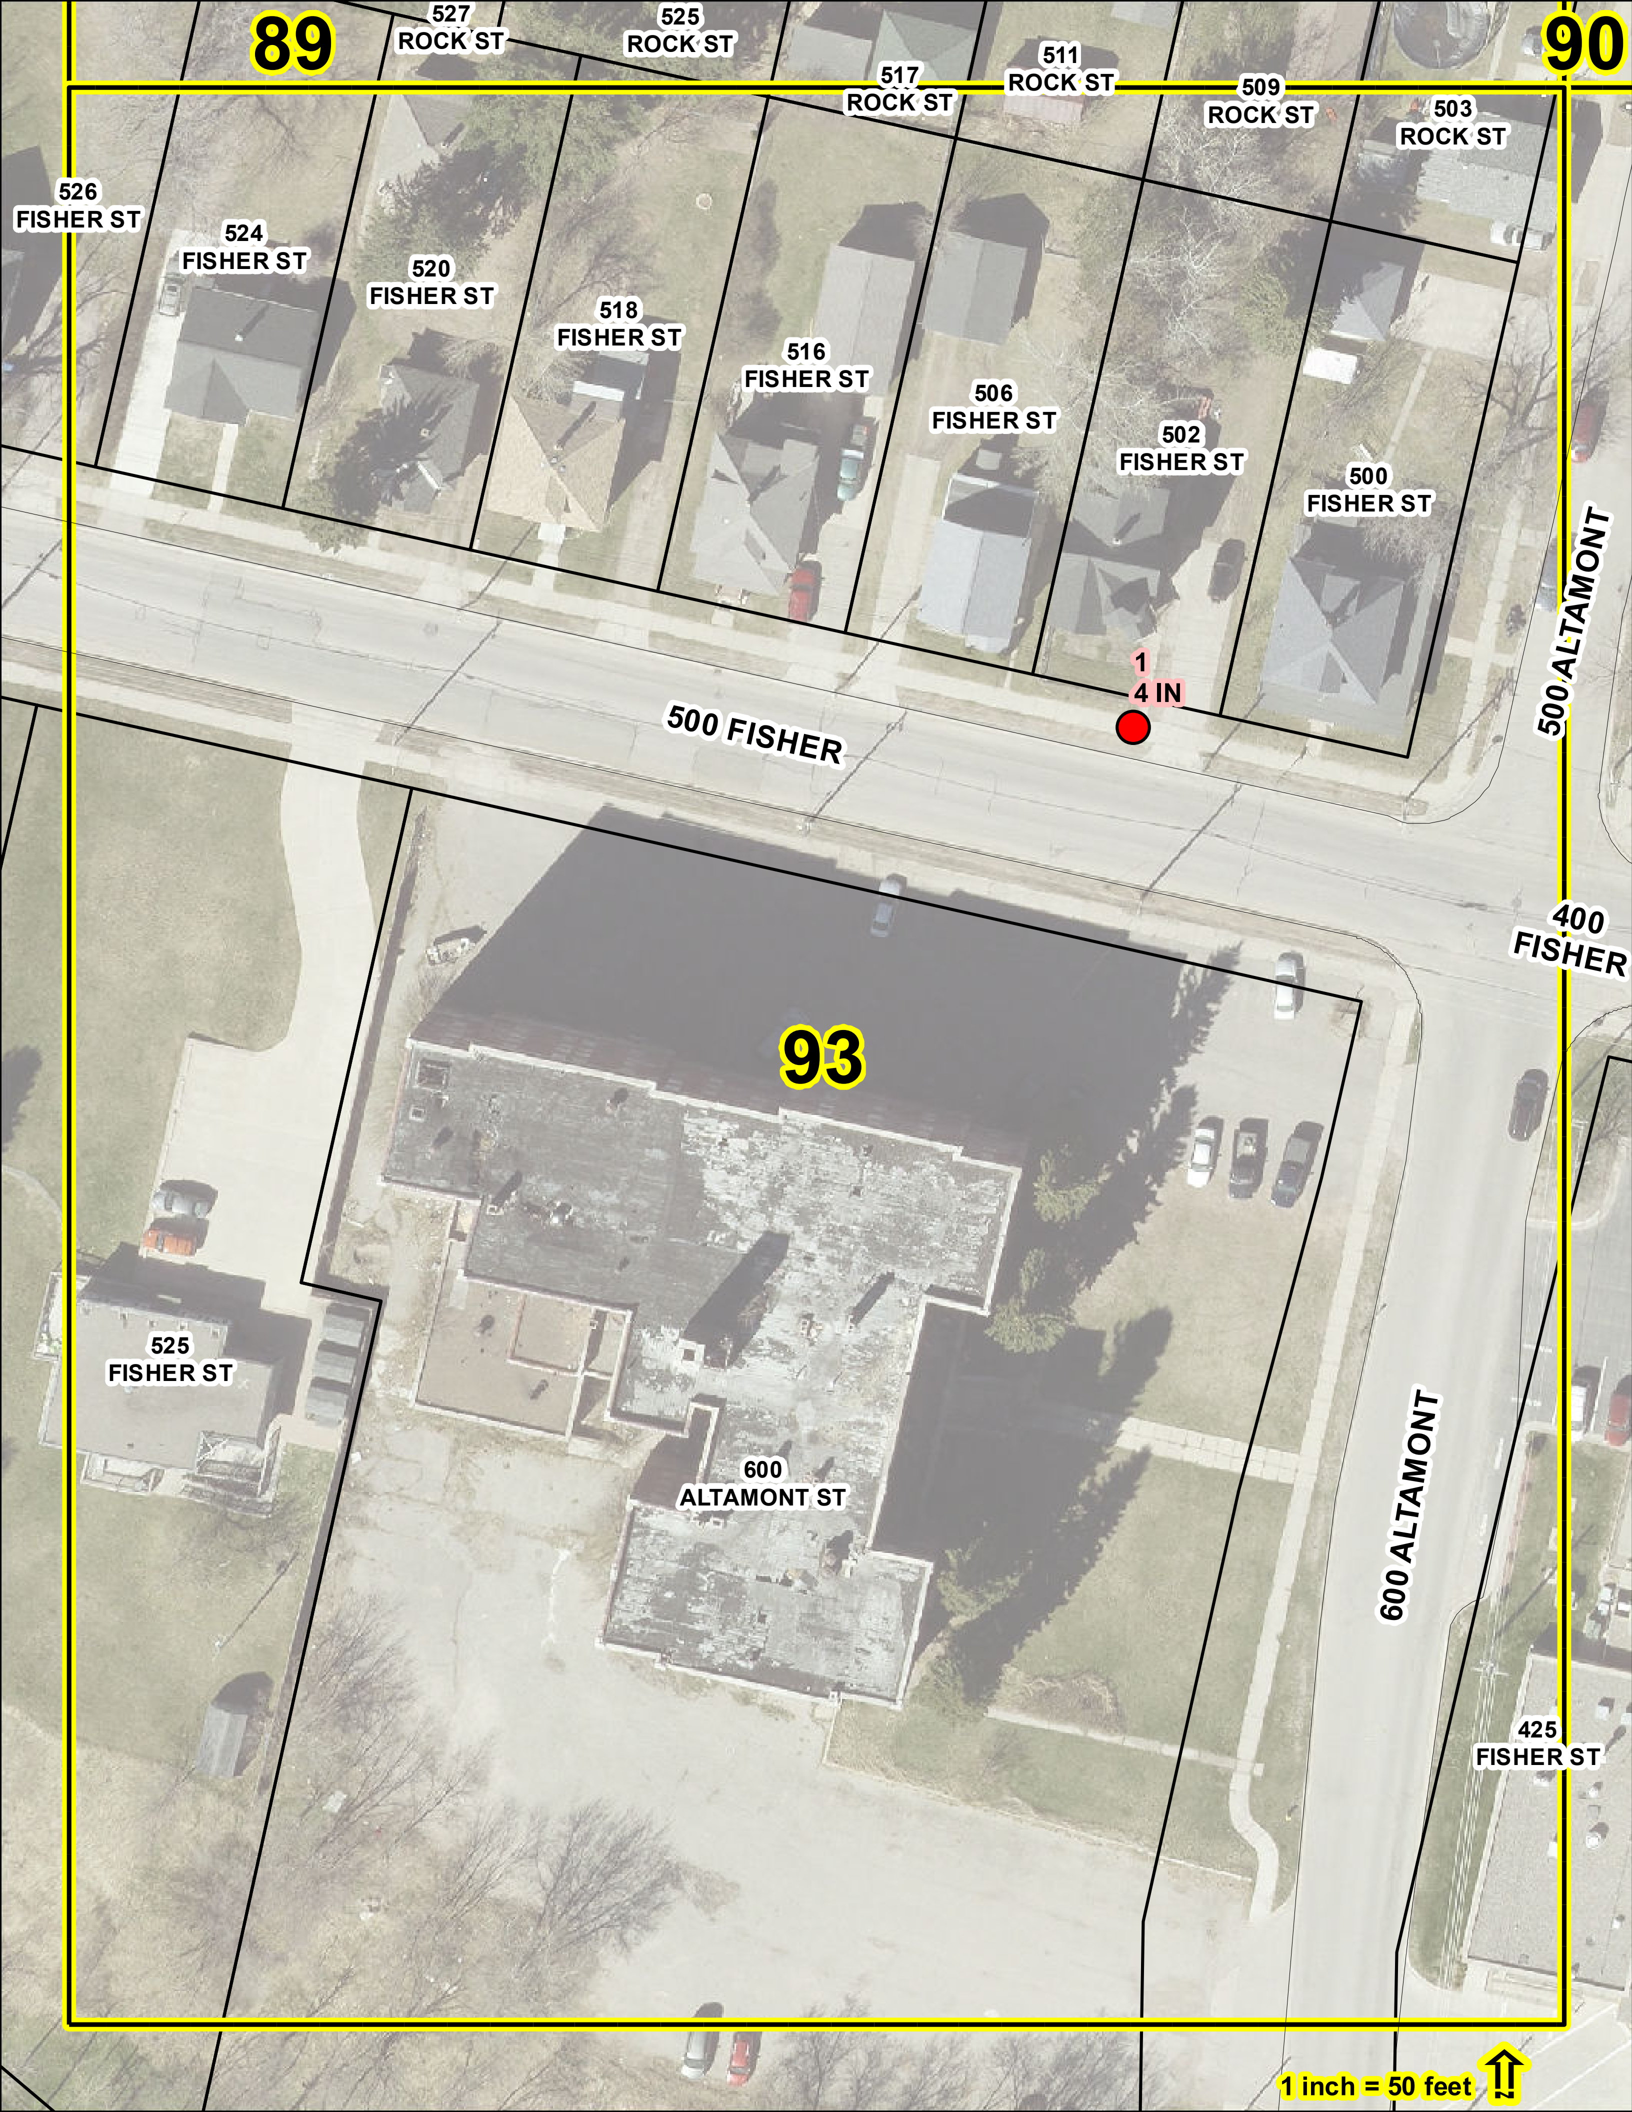
89
90
527
ROCK ST
525
ROCK ST
517
ROCK ST
511
ROCK ST
509
ROCK ST
503
ROCK ST
526
FISHER ST
524
FISHER ST
520
FISHER ST
518
FISHER ST
516
FISHER ST
506
FISHER ST
502
FISHER ST
500
FISHER ST
1
4 IN
500 FISHER
500 ALTAMONT
400
FISHER
93
525
FISHER ST
600
ALTAMONT ST
600 ALTAMONT
425
FISHER ST
1 inch = 50 feet


125 SPRING ST
320 FRONT ST
300 FRONT ST
300 S FRONT
317 FRONT ST
315 FRONT ST
321 FRONT ST
210 LAKESHORE BLVD
111 BARAGA AVE
117 BARAGA AVE
300 S LAKESHORE
100 W BARAGA
100 E BARAGA
311 LAKESHORE BLVD
101 BARAGA AVE
102 BARAGA AVE
601 LAKESHORE BLVD
109 BARAGA AVE
1
4 IN
412 FRONT ST
400 S FRONT
94
414 FRONT ST
416 FRONT ST
601 LAKESHORE BLVD
400 S LAKESHORE
401 LAKESHORE BLVD
100 ROCK
501 FRONT ST
500 S FRONT
461 LAKESHORE BLVD
1 inch = 50 feet

337 FISHER ST
331 FISHER ST
327 FISHER ST
317 FISHER ST
311 FISHER ST
307 FISHER ST
301 FISHER ST
245 FISHER ST
608 FOURTH ST
247 FISHER ST
243 FISHER ST
600 S FOURTH
200 MATHER
316 CHAMBERLAIN ST
312 CHAMBERLAIN ST
304 CHAMBERLAIN ST
302 CHAMBERLAIN ST
612 FOURTH ST
1
4 IN
300 CHAMBERLAIN
95
615 FOURTH ST
239 MATHER ST
US41
1 inch = 50 feet

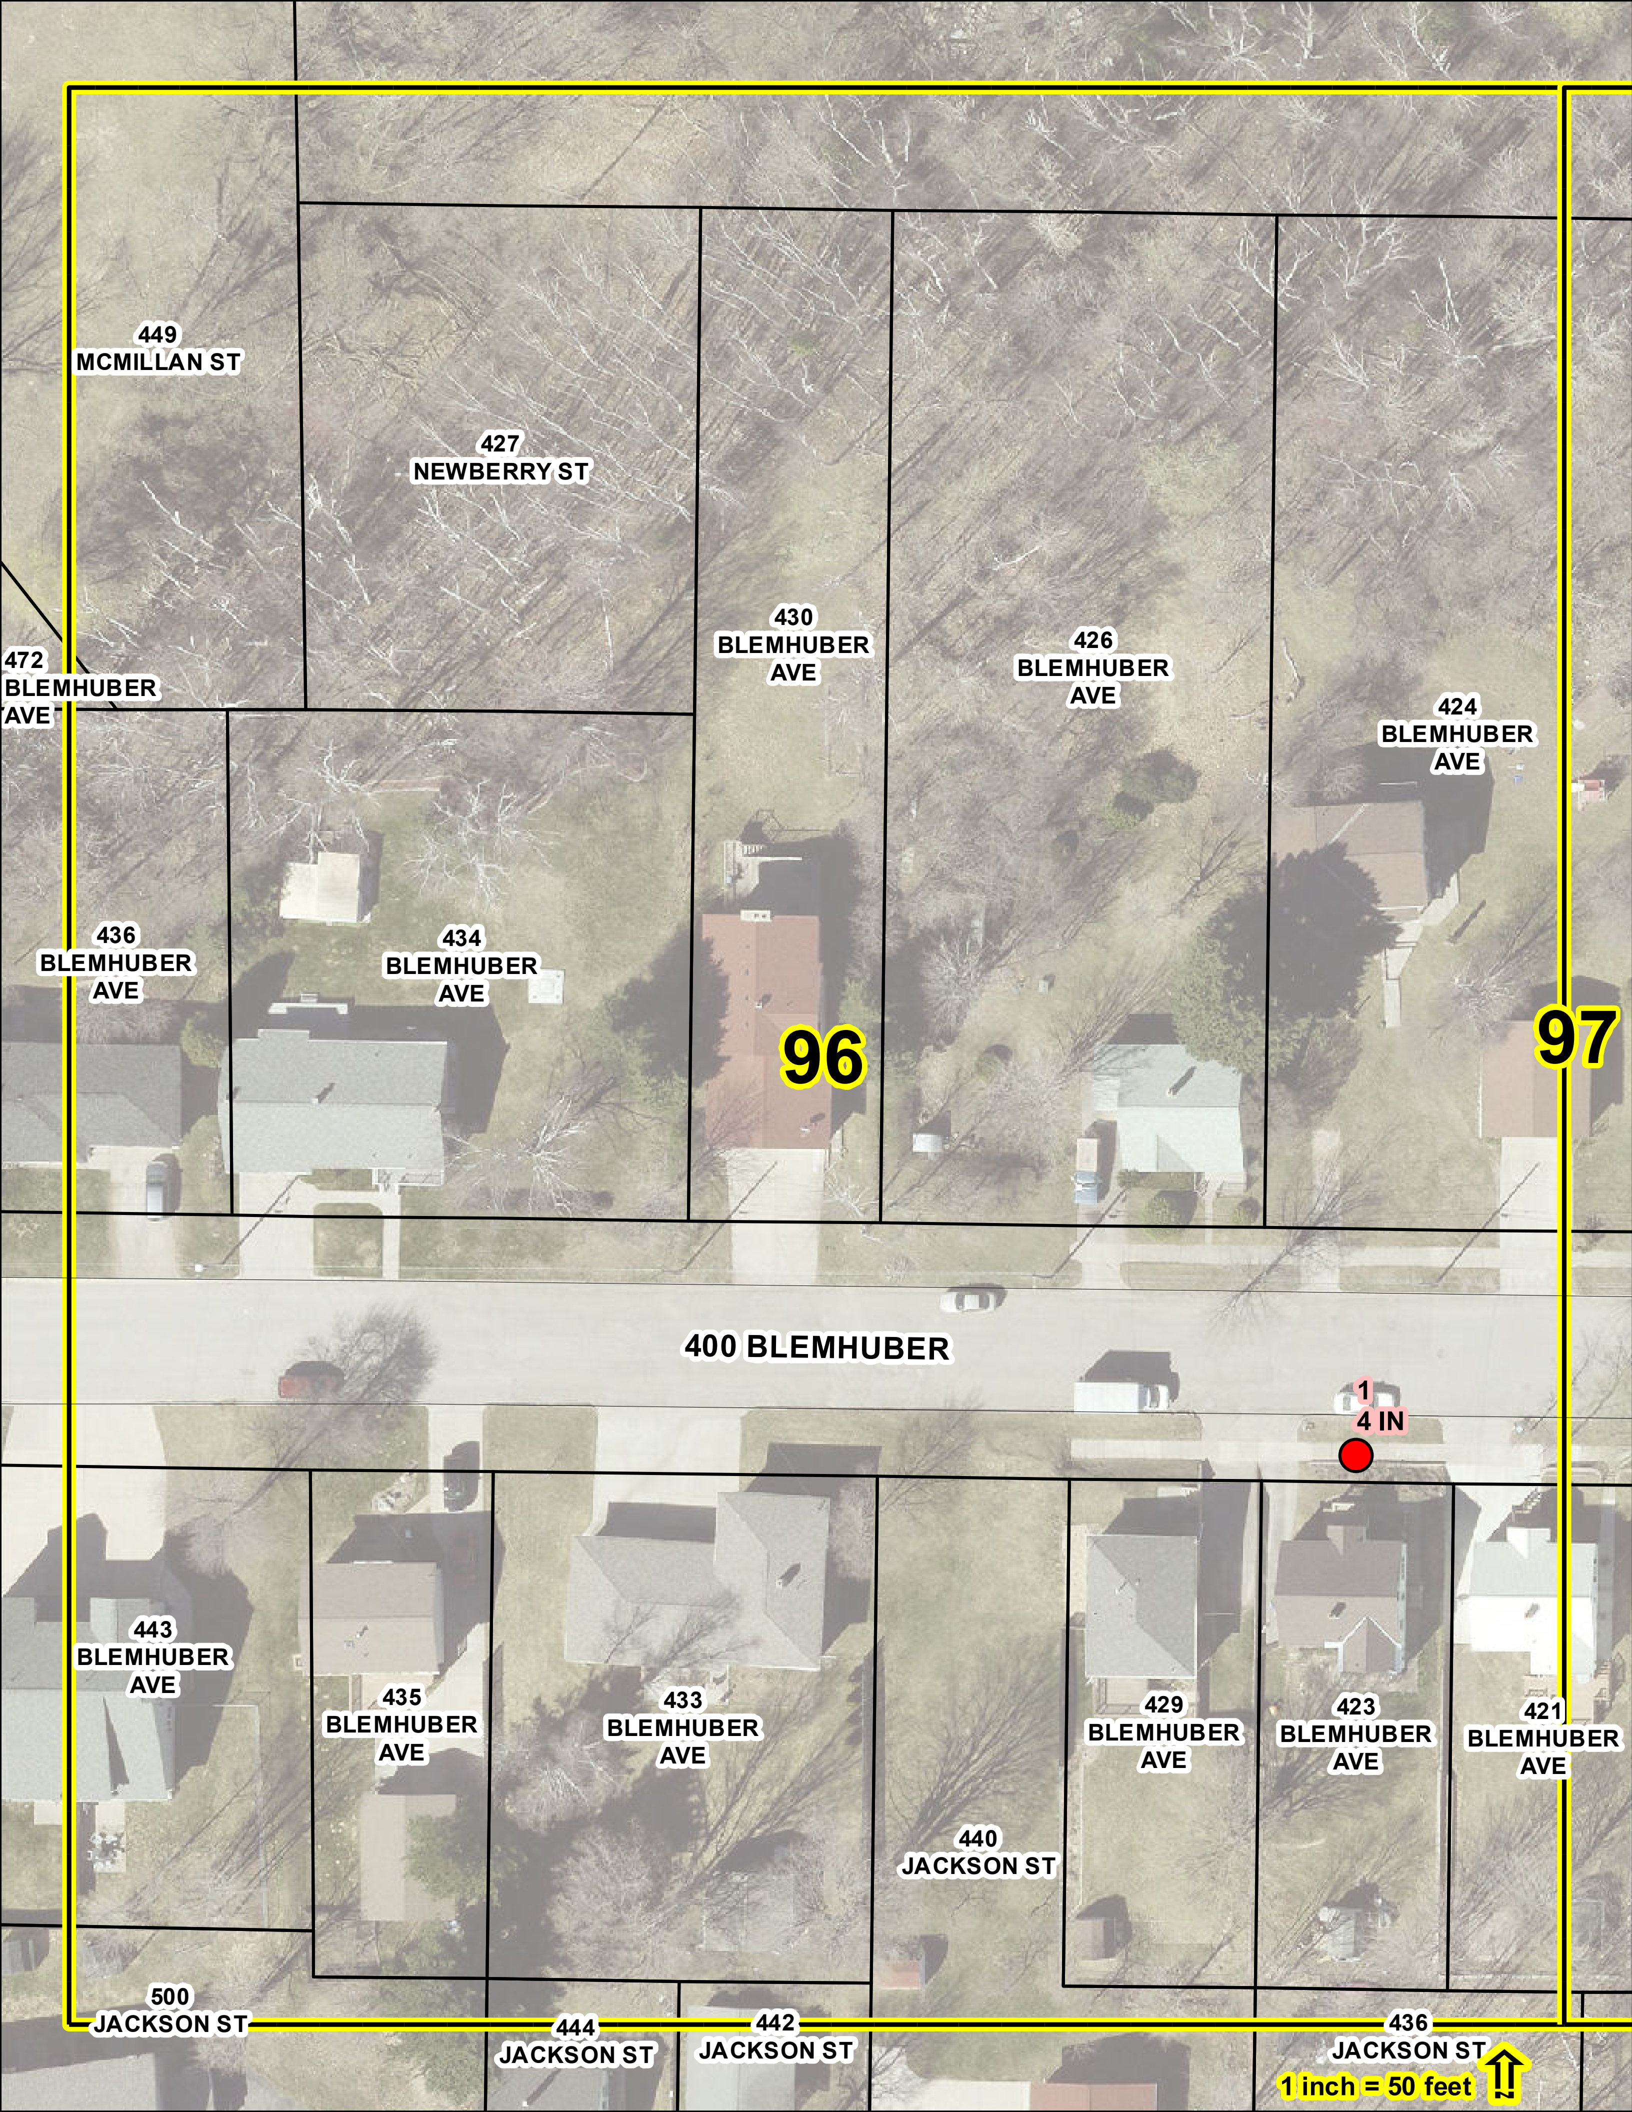
449
MCMILLAN ST
427
NEWBERRY ST
472
BLEMHUBER
AVE
430
BLEMHUBER
AVE
426
BLEMHUBER
AVE
424
BLEMHUBER
AVE
436
BLEMHUBER
AVE
434
BLEMHUBER
AVE
96
97
400 BLEMHUBER
1
4 IN
443
BLEMHUBER
AVE
435
BLEMHUBER
AVE
433
BLEMHUBER
AVE
429
BLEMHUBER
AVE
423
BLEMHUBER
AVE
421
BLEMHUBER
AVE
440
JACKSON ST
500
JACKSON ST
444
JACKSON ST
442
JACKSON ST
436
JACKSON ST
1 inch = 50 feet


96
97
98
424 BLEMHUBER AVE
401 NEWBERRY ST
908 ALTAMONT ST
901 ALTAMONT ST
903 ALTAMONT ST
900 ALTAMONT
418 BLEMHUBER AVE
412 BLEMHUBER AVE
408 BLEMHUBER AVE
402 BLEMHUBER AVE
907 ALTAMONT ST
1
4 IN
400 BLEMHUBER
300 BLEMHUBER
409 BLEMHUBER AVE
407 BLEMHUBER AVE
405 BLEMHUBER AVE
403 BLEMHUBER AVE
401 BLEMHUBER AVE
1000 ALTAMONT
355 BLEMHUBER AVE
359 BLEMHUBER AVE
421 BLEMHUBER AVE
436 JACKSON ST
434 JACKSON ST
406 JACKSON ST
404 JACKSON ST
400 JACKSON ST
1003 ALTAMONT
1 inch = 50 feet

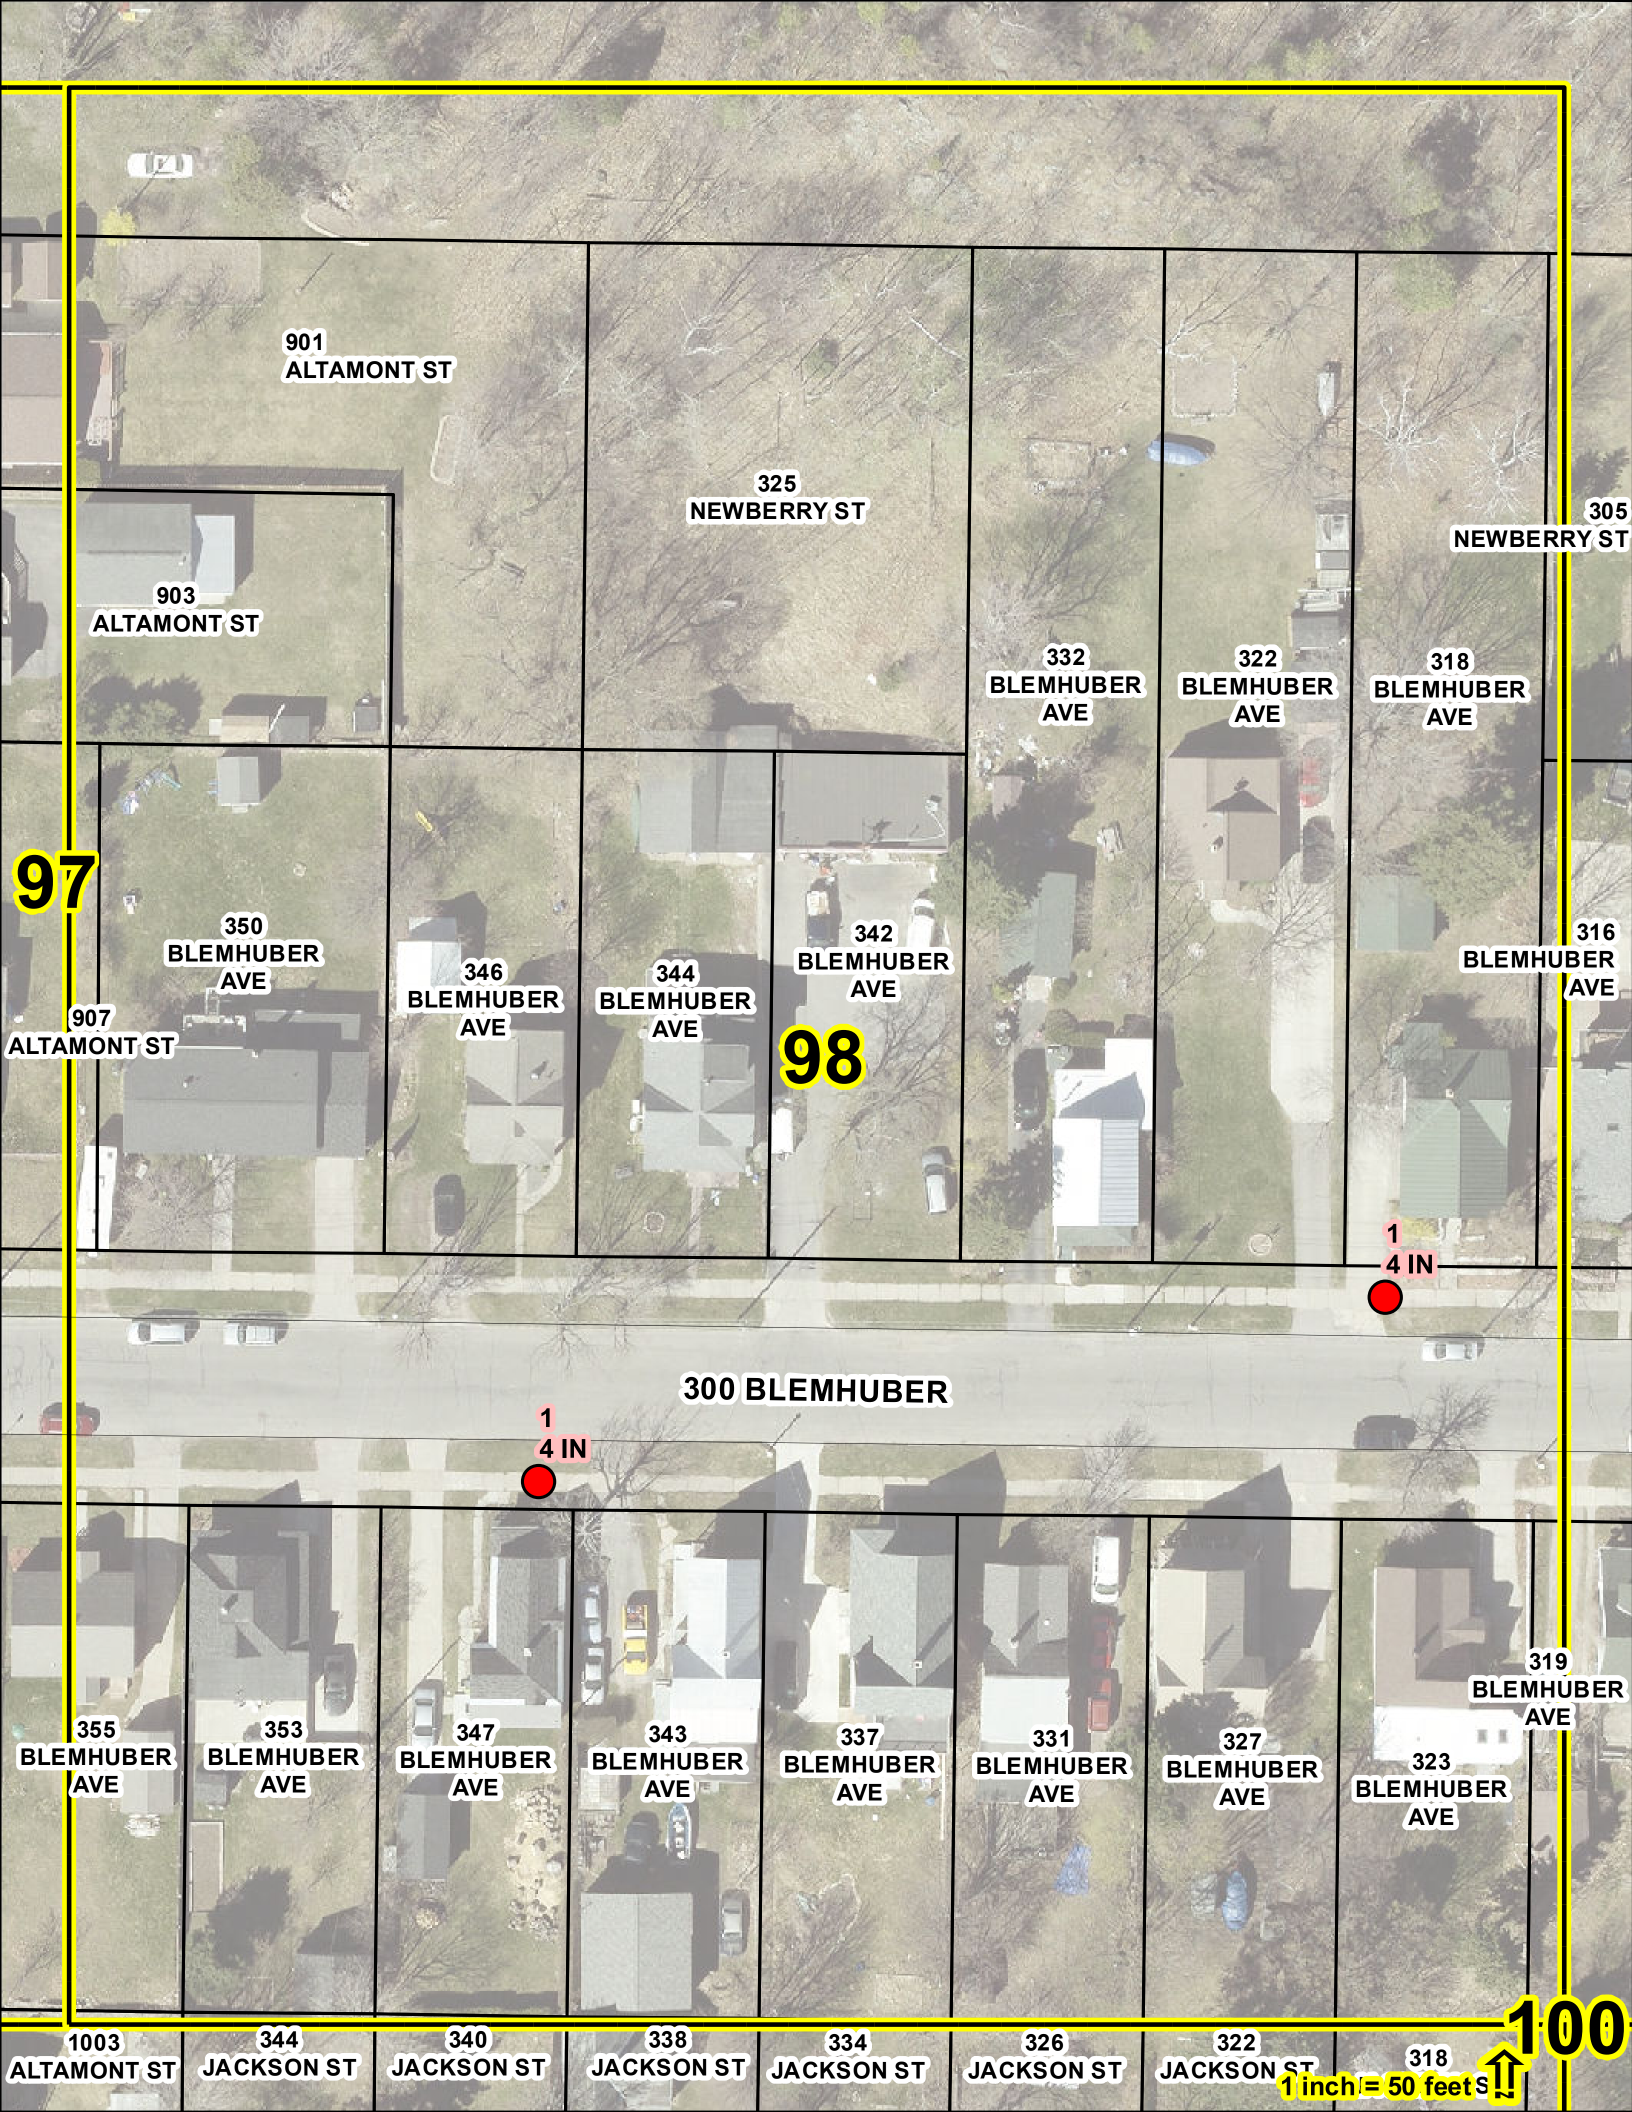
901
ALTAMONT ST
325
NEWBERRY ST
305
NEWBERRY ST
903
ALTAMONT ST
332
BLEMHUBER
AVE
322
BLEMHUBER
AVE
318
BLEMHUBER
AVE
97
350
BLEMHUBER
AVE
346
BLEMHUBER
AVE
344
BLEMHUBER
AVE
342
BLEMHUBER
AVE
316
BLEMHUBER
AVE
907
ALTAMONT ST
98
1
4 IN
300 BLEMHUBER
1
4 IN
319
BLEMHUBER
AVE
355
BLEMHUBER
AVE
353
BLEMHUBER
AVE
347
BLEMHUBER
AVE
343
BLEMHUBER
AVE
337
BLEMHUBER
AVE
331
BLEMHUBER
AVE
327
BLEMHUBER
AVE
323
BLEMHUBER
AVE
100
1003
ALTAMONT ST
344
JACKSON ST
340
JACKSON ST
338
JACKSON ST
334
JACKSON ST
326
JACKSON ST
322
JACKSON ST
318
1 inch = 50 feet

210 NEWBERRY ST
813 DIVISION ST
112 NEWBERRY ST
108 NEWBERRY ST
800 DIVISION
200 NEWBERRY
100 NEWBERRY
901 DIVISION ST
902 CHAMPION ST
902 DIVISION ST
111 NEWBERRY ST
205 NEWBERRY ST
906 CHAMPION ST
903 DIVISION ST
910 CHAMPION ST
900 DIVISION
99
912 CHAMPION ST
200 BLEMHUBER AVE
120 BLEMHUBER AVE
110 BLEMHUBER AVE
905 DIVISION ST
212 BLEMHUBER AVE
124 BLEMHUBER AVE
100 BLEMHUBER AVE
1
4 IN
200 BLEMHUBER
100 BLEMHUBER
205 BLEMHUBER AVE
1002 CHAMPION ST
ALLEY
115 BLEMHUBER AVE
201 BLEMHUBER AVE
123 BLEMHUBER AVE
119 BLEMHUBER AVE
1000 DIVISION
1004 CHAMPION ST
1008 CHAMPION ST
200 JACKSON ST
119 JACKSON ST
115 JACKSON ST
1 inch = 50 feet

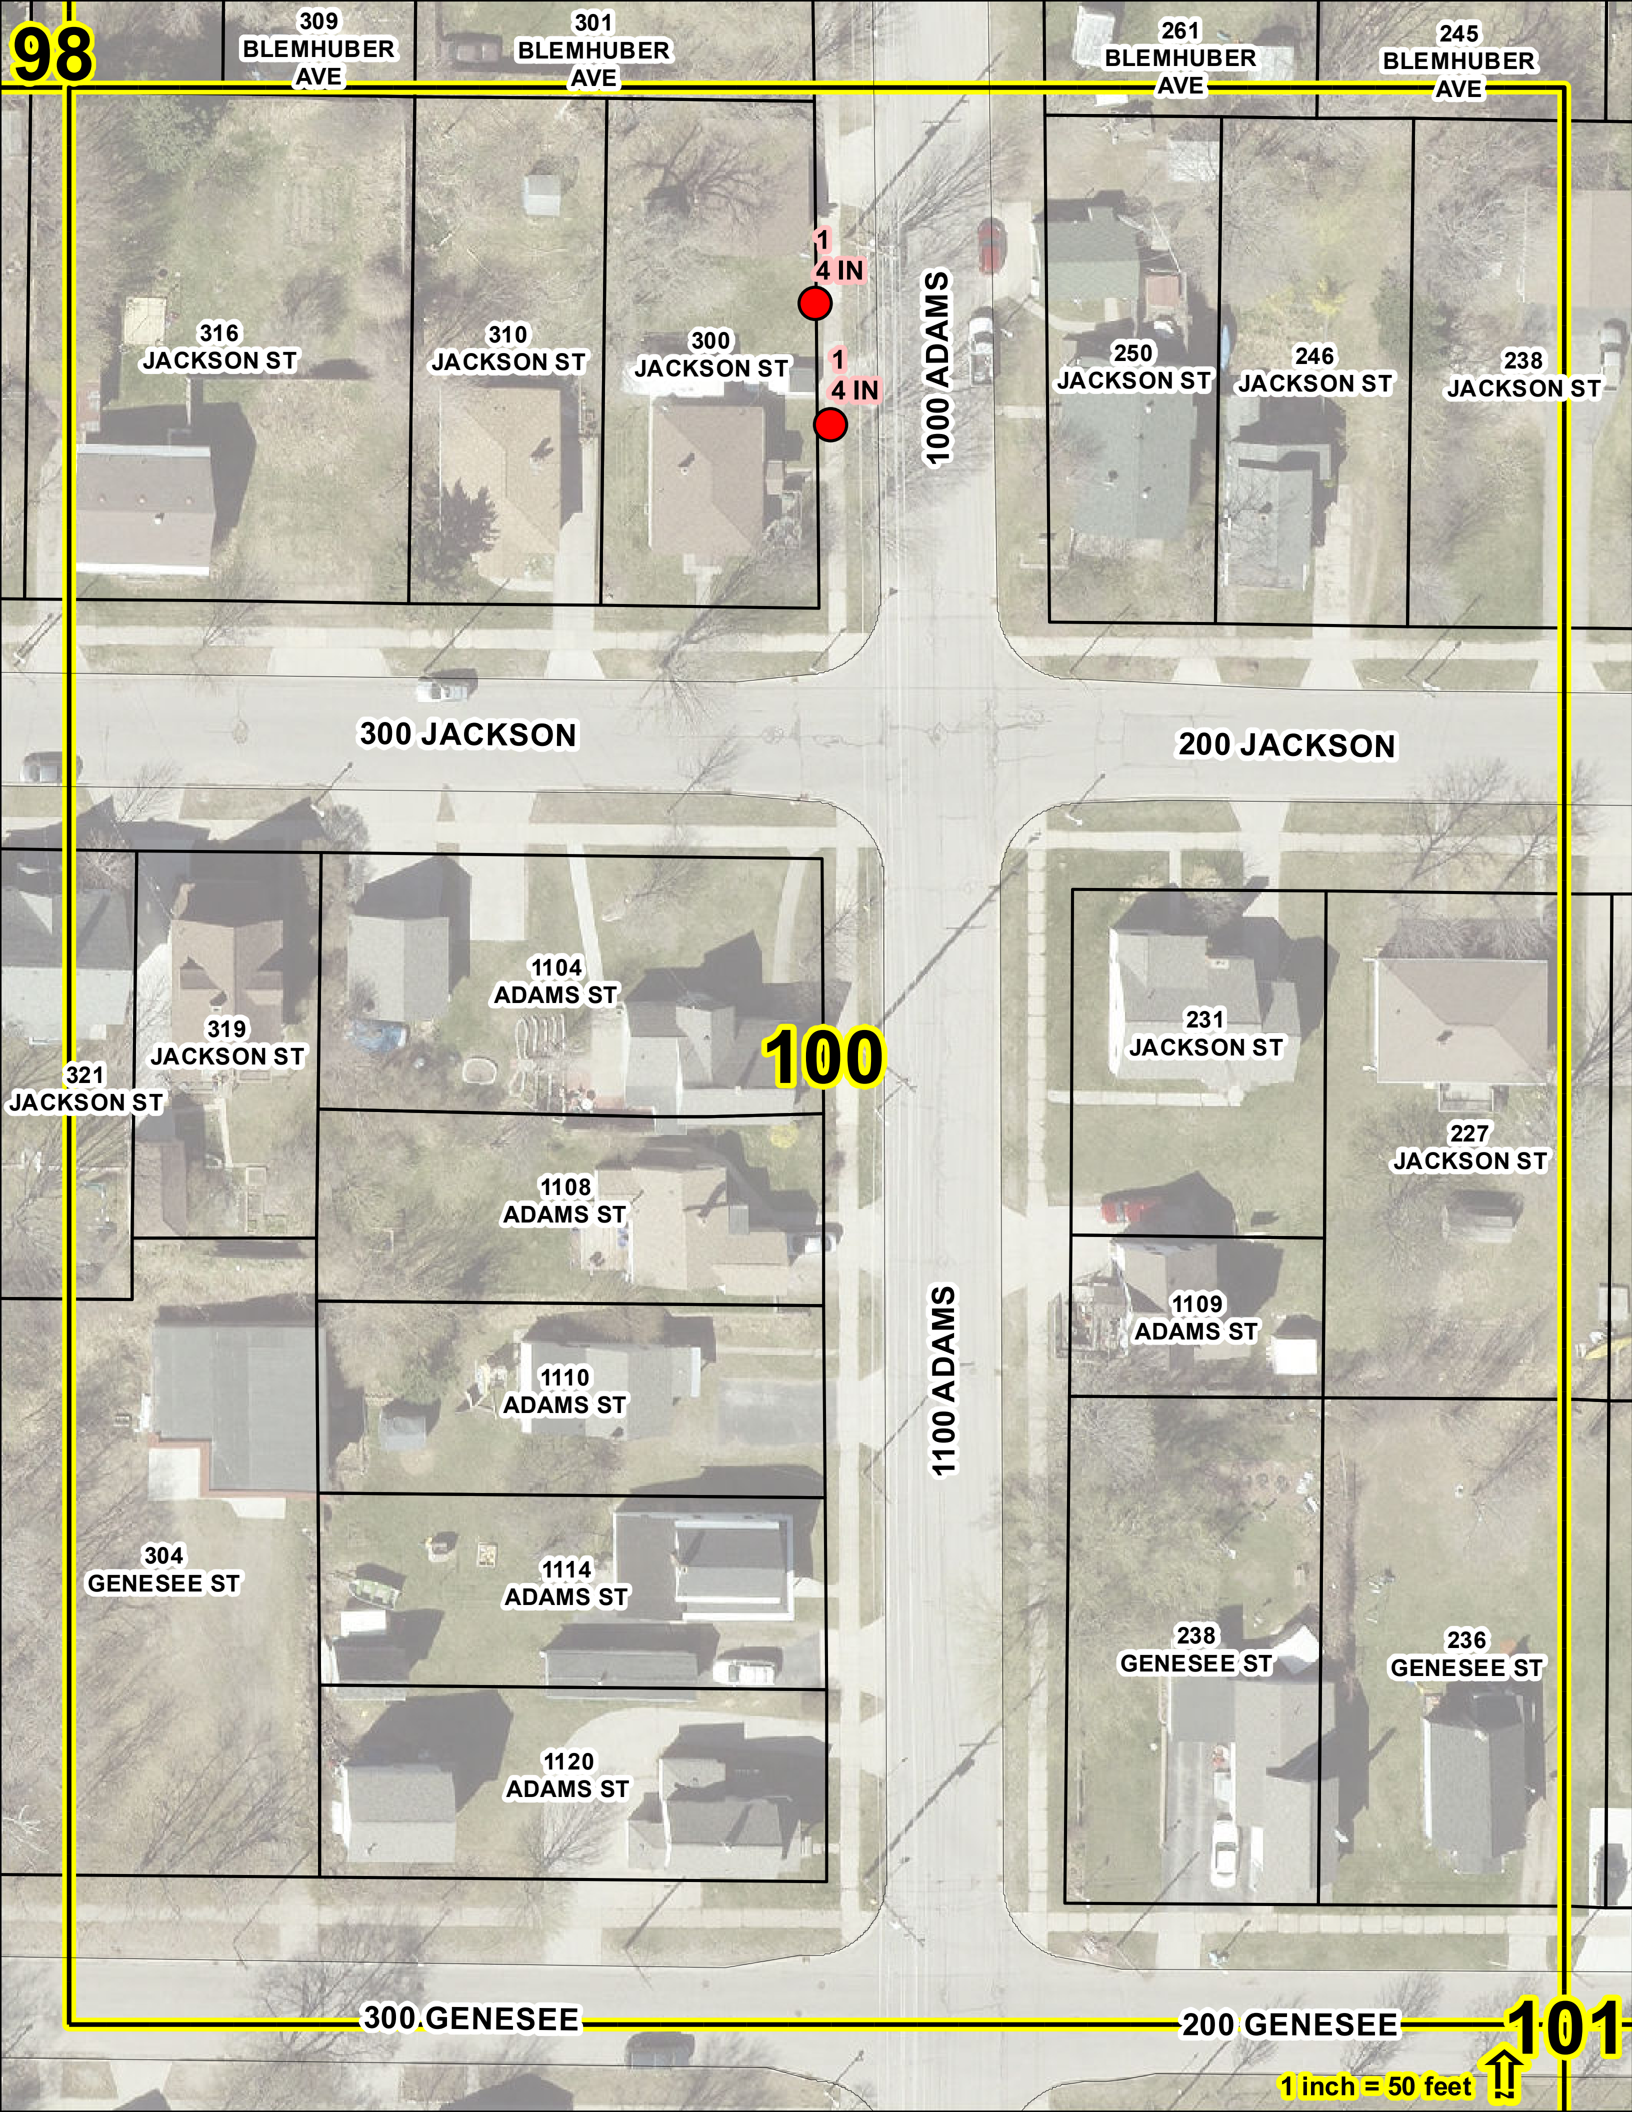
98
309 BLEMHUBER AVE
301 BLEMHUBER AVE
261 BLEMHUBER AVE
245 BLEMHUBER AVE
1
4 IN
1
4 IN
316 JACKSON ST
310 JACKSON ST
300 JACKSON ST
1000 ADAMS
250 JACKSON ST
246 JACKSON ST
238 JACKSON ST
300 JACKSON
200 JACKSON
1104 ADAMS ST
100
319 JACKSON ST
321 JACKSON ST
231 JACKSON ST
227 JACKSON ST
1108 ADAMS ST
1109 ADAMS ST
1110 ADAMS ST
1100 ADAMS
304 GENESEE ST
1114 ADAMS ST
238 GENESEE ST
236 GENESEE ST
1120 ADAMS ST
300 GENESEE
200 GENESEE
101
1 inch = 50 feet

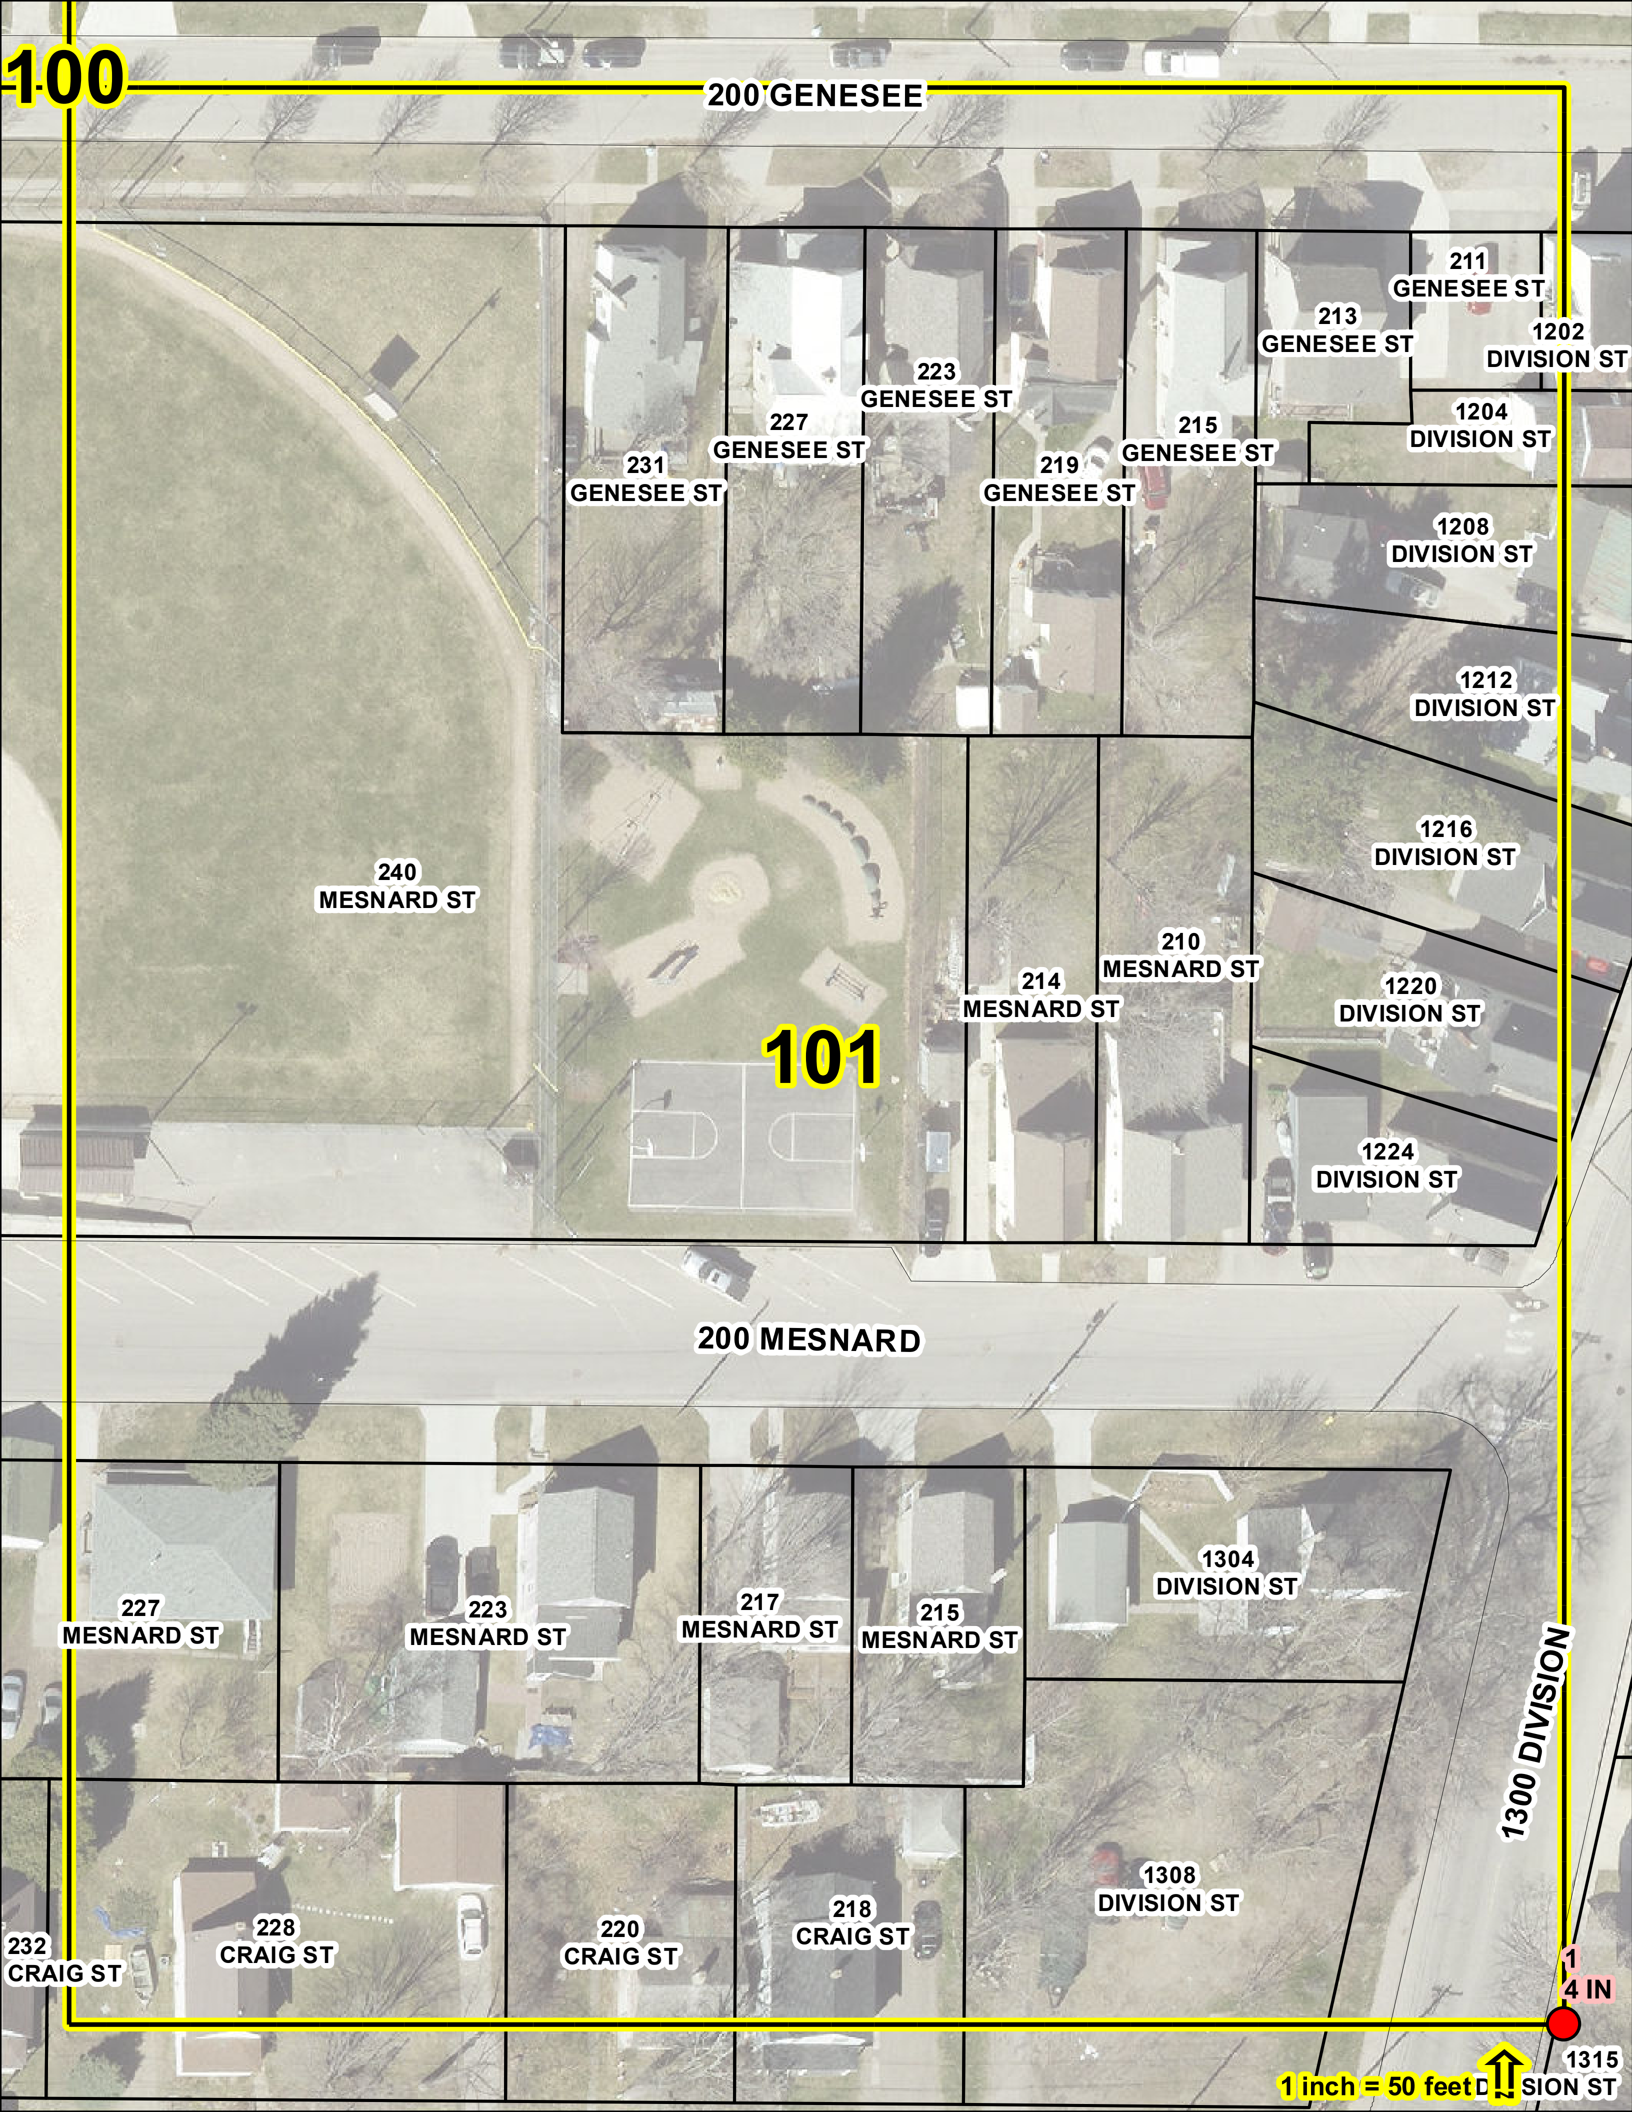

100
200 GENESEE
211 GENESEE ST
213 GENESEE ST
1202 DIVISION ST
223 GENESEE ST
227 GENESEE ST
215 GENESEE ST
1204 DIVISION ST
231 GENESEE ST
219 GENESEE ST
1208 DIVISION ST
1212 DIVISION ST
1216 DIVISION ST
240 MESNARD ST
210 MESNARD ST
214 MESNARD ST
1220 DIVISION ST
101
1224 DIVISION ST
200 MESNARD
1304 DIVISION ST
227 MESNARD ST
223 MESNARD ST
217 MESNARD ST
215 MESNARD ST
1300 DIVISION
1308 DIVISION ST
232 CRAIG ST
228 CRAIG ST
220 CRAIG ST
218 CRAIG ST
1
4 IN
1315
1 inch = 50 feet

THE CITY OF MARQUETTE
ALTAMONT STREET SIDEWALK EXTENSION
MQ17-019

STANDARDS:

EXCEPT WHERE OTHERWISE INDICATED ON THESE PLANS OR IN THE PROPOSAL AND SUPPLEMENTAL SPECIFICATIONS CONTAINED THEREIN, ALL MATERIALS AND WORKMANSHIP SHALL BE IN ACCORDANCE WITH THE MICHIGAN DEPARTMENT OF TRANSPORTATION STANDARD SPECIFICATIONS FOR CONSTRUCTION, 2012 VERSION, AND THE 2011 MICHIGAN MANUAL OF UNIFORM TRAFFIC CONTROL DEVICES.

DESIGN STANDARD

THE PROPOSED IMPROVEMENTS COVERED BY THESE PLANS ARE IN ACCORDANCE WITH THE AASHTO; A POLICY ON GEOMETRIC DESIGN OF ROADS AND STREETS, 2004.

INDEX OF SHEETS

MICHIGAN DEPARTMENT OF TRANSPORTATION STANDARD PLANS

WHERE THE FOLLOWING ITEMS ARE CALLED OUT ON THE PLANS, THEY ARE TO BE CONSTRUCTED IN ACCORDANCE WITH THE STANDARD PLAN GIVEN BELOW OPPOSITE EACH ITEM UNLESS OTHERWISE INDICATED.

	R-1-E	DRAINAGE STRUCTURES
	R-11-D	MONUMENT BOXES
	R-28-G	SIDEWALK RAMP AND DETECTABLE WARNING DETAILS
*	R-29-H	DRIVEWAY OPENINGS & APPROACHES, AND CONC. SIDEWALKS
	R-30-E	CONCRETE CURB AND CONCRETE CURB & GUTTER
	R-83-B	UTILITY TRENCHES
	R-96-E	SOIL EROSION & SEDIMENTATION CONTROL MEASURES
	R-105-D	GRADING CROSS-SECTIONS

* SPECIAL DETAIL

TRAFFIC AND SAFETY STANDARD PLANS

*	WZD-100-A	GROUND DRIVEN SIGN SUPPORTS FOR TEMP SIGNS
*	WZD-125-E	TEMPORARY TRAFFIC CONTROL DEVICES

* SPECIAL DETAIL

UTILITIES

FOR PROTECTION OF UNDERGROUND UTILITIES AND IN CONFORMANCE WITH PUBLIC ACT 53, THE CONTRACTOR SHALL CALL MISS DIG AT 1-800-482-7171 OR 811 A MINIMUM OF THREE FULL WORKING DAYS, EXCLUDING SATURDAYS, SUNDAYS, AND HOLIDAYS PRIOR TO BEGINNING EACH EXCAVATION IN AREAS WHERE PUBLIC UTILITIES HAVE NOT BEEN PREVIOUSLY LOCATED.

THE FOLLOWING UTILITIES ARE LOCATED IN OR NEAR THE RIGHT-OF-WAY FOR THIS PROJECT:

SANITARY SEWER MAIN AND LATERALS
WATERMAIN AND WATER SERVICES
GAS MAIN AND SERVICES
UNDERGROUND TELEPHONE
OVERHEAD ELECTRICAL AND CABLE
UNDERGROUND ELECTRICAL
UNDERGROUND FIBER OPTICS

LEGEND

- EXISTING STORM SEWER
- EXISTING SANITARY SEWER
- EXISTING WATER MAIN
- GAS — EXISTING GAS MAIN/SERVICE
- UGT — EXISTING ELECTRIC CABLE
- UGE — EXISTING TELECOMMUNICATION CABLE
- EXISTING LIGHT POLE
- MH — EXISTING SANITARY/STORM SEWER MANHOLE
- PP — EXISTING POWER POLE
- GUY ANCHOR
- EXISTING CATCH BASIN
- EXISTING TRAFFIC SIGN
- WV — EXISTING WATER VALVE
- EXISTING FIRE HYDRANT
- SB-6 — SOIL BORING LOCATION AND NUMBER
- WSO — EXISTING WATER SHUT OFF – RECORD LOCATION
- PROPOSED SANITARY SEWER
- PROPOSED WATER MAIN
- PROPOSED STORM SEWER
- ROW — RIGHT OF WAY
- PROPERTY LINE, APPROXIMATE
- PROPOSED CATCH BASIN
- PROPOSED MANHOLE
- PROPOSED WATER VALVE
- PROPOSED FIRE HYDRANT
- PROPOSED 6" SIDEWALK
- PROPOSED 4" SIDEWALK
- PROPOSED ADA RAMP (6")
- HMA, LVSP
- SURFACE WATER FLOW DIRECTION

LOCATION MAP

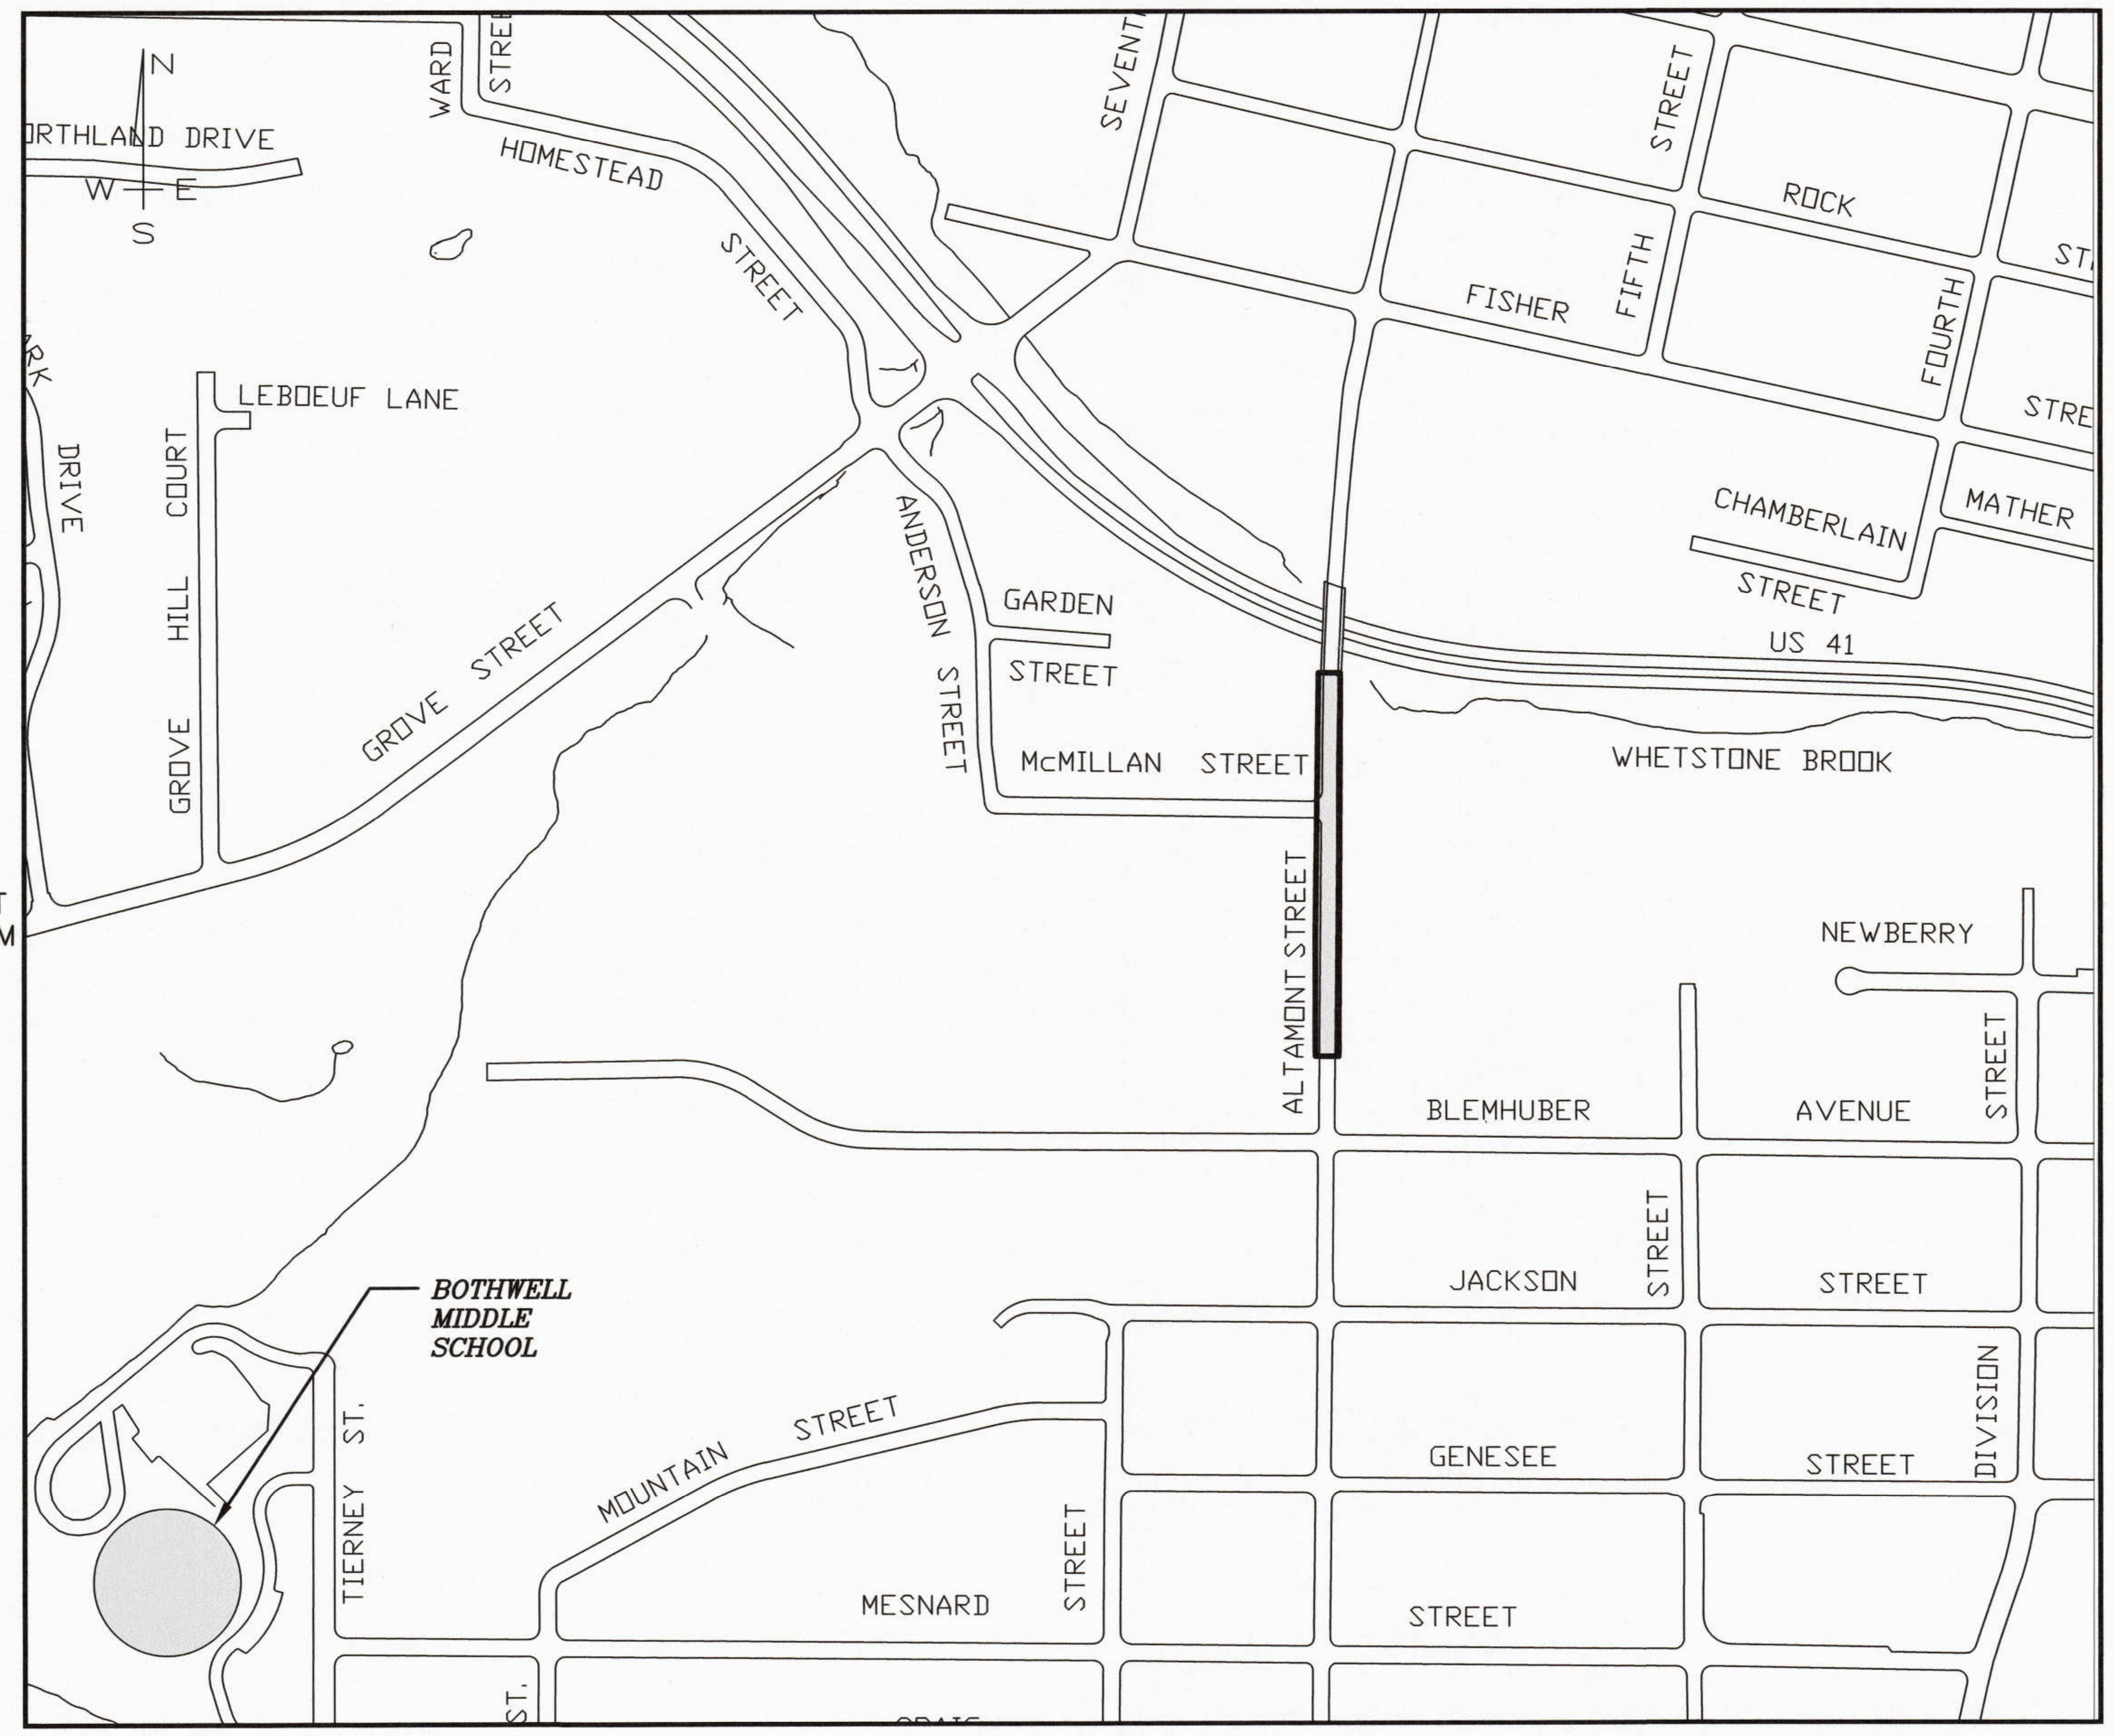

PROJECT DESCRIPTION

SIDEWALK PROJECT WORK INCLUDES EARTH EXCAVATION, EMBANKMENT, SIDEWALK REMOVAL, CURB REMOVAL, CONCRETE CURB PLACEMENT, CONCRETE SIDEWALK PLACEMENT, MODULAR RETAINING WALL PLACEMENT, AGGREGATE BASE AND HMA PLACEMENT.

NO UTILITY WORK IS PROPOSED.

PROJECT RESTORATION WORK INCLUDES TOPSOIL AND SODDING.

PROJECT LENGTH: APPROX. 0.14 MILES

PUBLIC UTILITIES

MARQUETTE BOARD OF LIGHT AND POWER
2200 WRIGHT STREET
MARQUETTE, MICHIGAN 49855
PH. (906) 228-0300

CHARTER COMMUNICATIONS
359 US-41 EAST
NEGAUNEE, MICHIGAN 49866
PH. (906) 228-2900

MARQUETTE WATER AND SEWER DEPARTMENT
850 WEST BARAGA AVENUE
MARQUETTE, MICHIGAN 49855
PH. (906) 228-0444

AT&T
3255 US-41 WEST
MARQUETTE, MICHIGAN 49855
PH. (906) 221-2121

SEMCO ENERGY
34 US-41 EAST
NEGAUNEE, MICHIGAN 49866
PH. (906) 475-9901

MARQUETTE PROJ. NO. MQ17-019

MUNICIPAL APPROVAL:

L. M. Angeli — 3/10/17
L. MICHAEL ANGELI, CITY MANAGER — DATE

Keith Whittington — 3-9-17
KEITH M. WHITTINGTON, CITY ENGINEER — DATE

PREPARED UNDER THE SUPERVISION OF:

[signature] — 3-9-17
GREGORY D. BORZICK, ENGINEER — DATE

STATE OF MICHIGAN · GREGORY D. BORZICK ENGINEER No. 52488 · LICENSED PROFESSIONAL ENGINEER

CITY OF MARQUETTE
CITY ENGINEER'S OFFICE
300 WEST BARAGA AVENUE
MARQUETTE, MICHIGAN 49855
PH. (906) 228-0440

ALTAMONT STREET
TYPICAL SIDEWALK CROSS-SECTIONS

HMA APPLICATION ESTIMATE

ITEM	RATE OF APPLICATION	ESTIMATED THICKNESS	PERFORMANCE GRADE	REMARKS
HMA, 5E1 (ROADWAY), 2 LIFTS	165#/SYD	1.5"	58-34	AWI = 260 MIN.

DRIVEWAY CROSSING NOTES

REFER TO MDOT DETAIL R-29-H (LOW VOLUME COMMERCIAL OR RESIDENTIAL DRIVEWAY SLOPES) FOR INFORMATION ON DRIVEWAY CROSSINGS.

STATION 0+00 TO 1+32

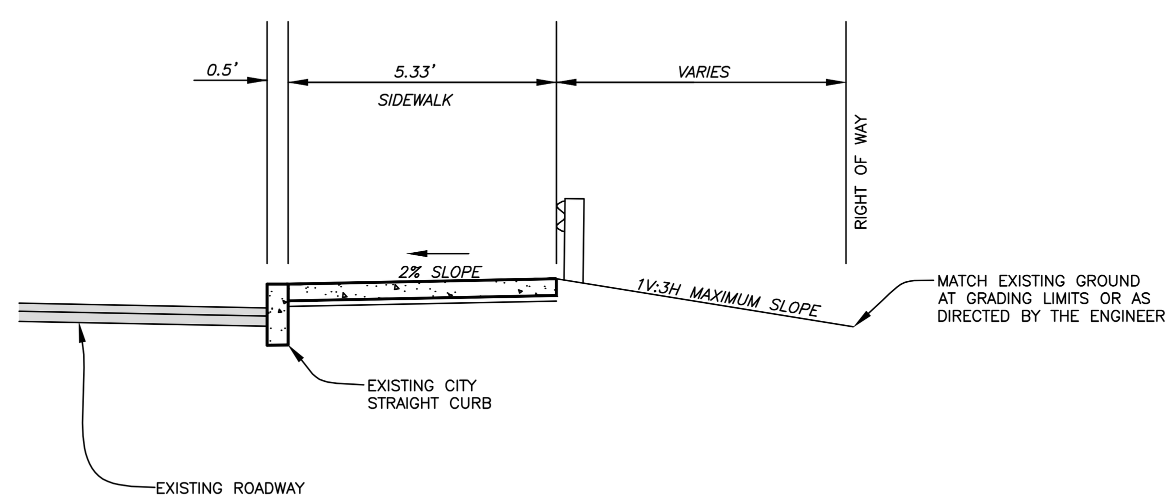

STATION 3+58 TO 3+72
DRIVEWAY - 800 ALTAMONT

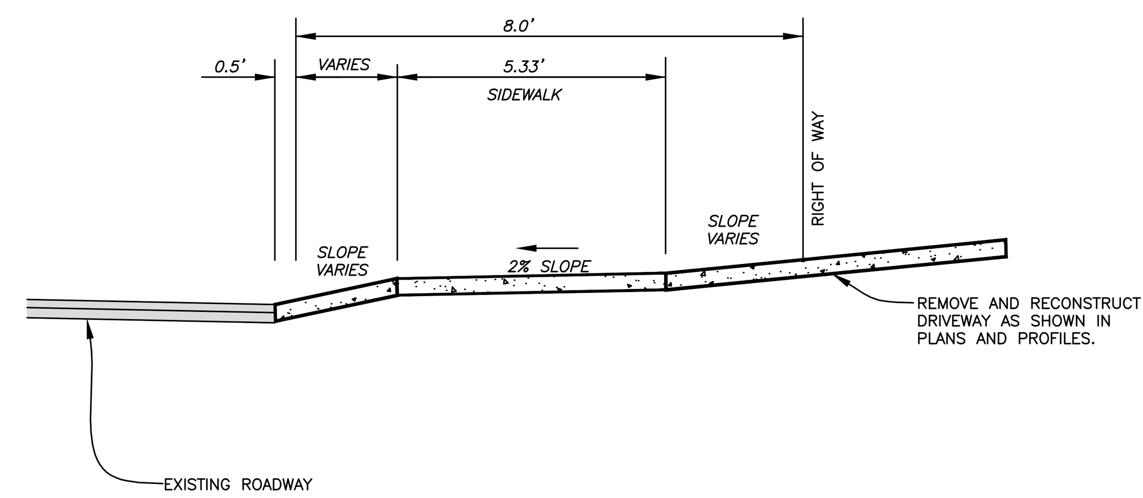

STATION 4+68 TO 5+89 (NEWBERRY ST)

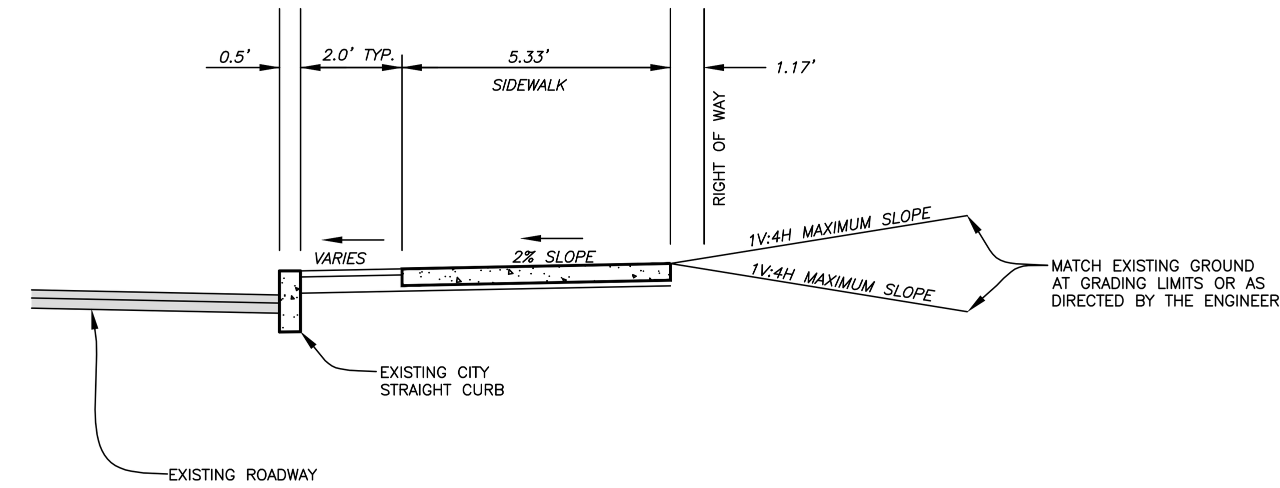

STATION 1+32 TO 1+60

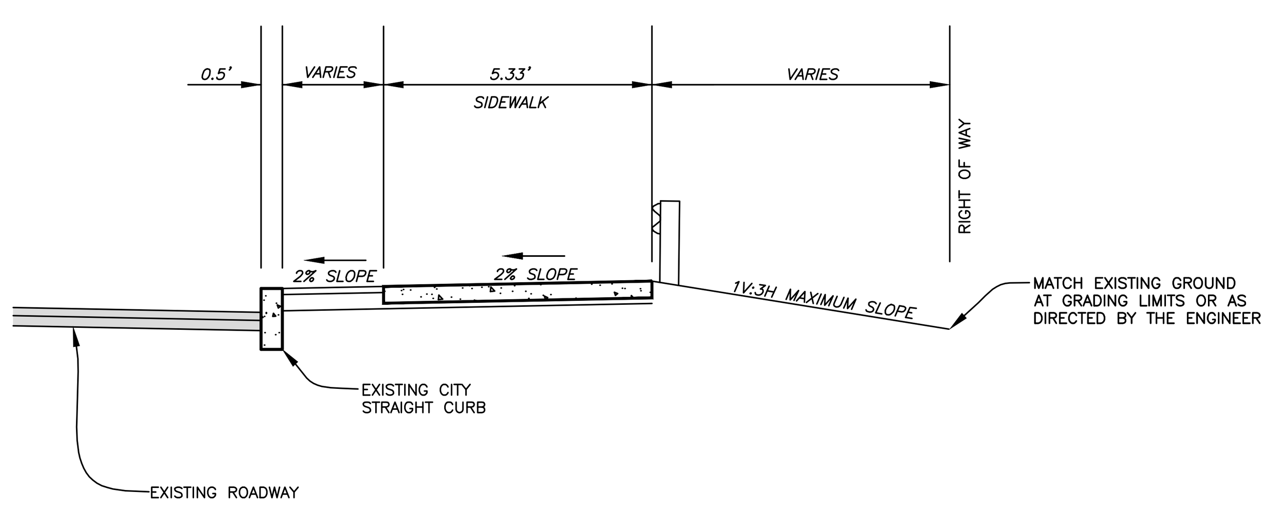

STATION 3+72 TO 3+82

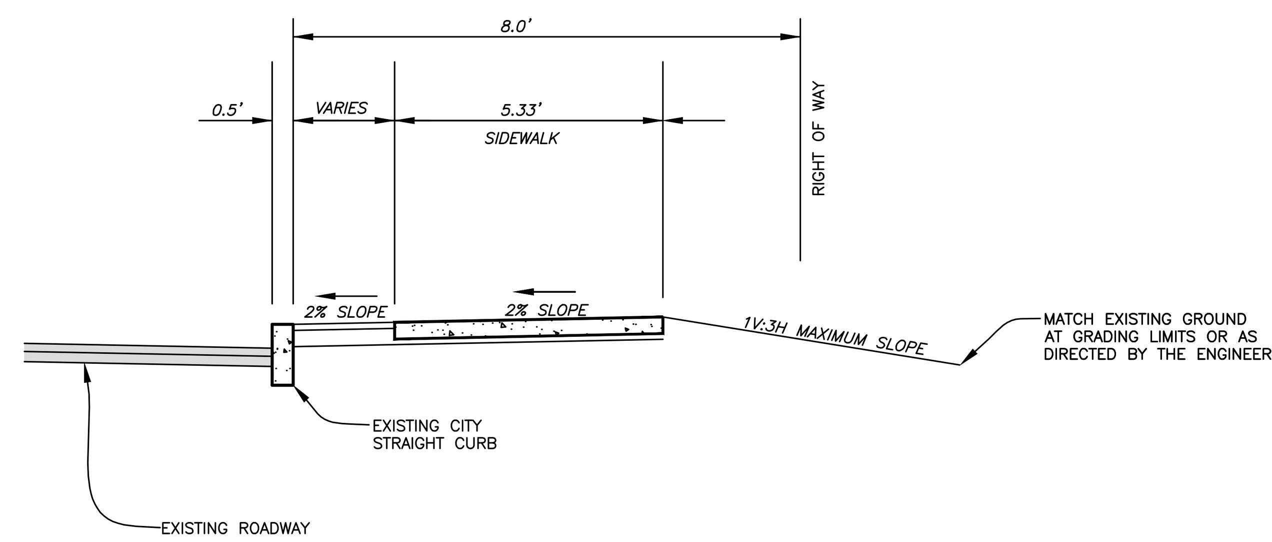

STATION 6+25 (NEWBERRY) TO 6+95

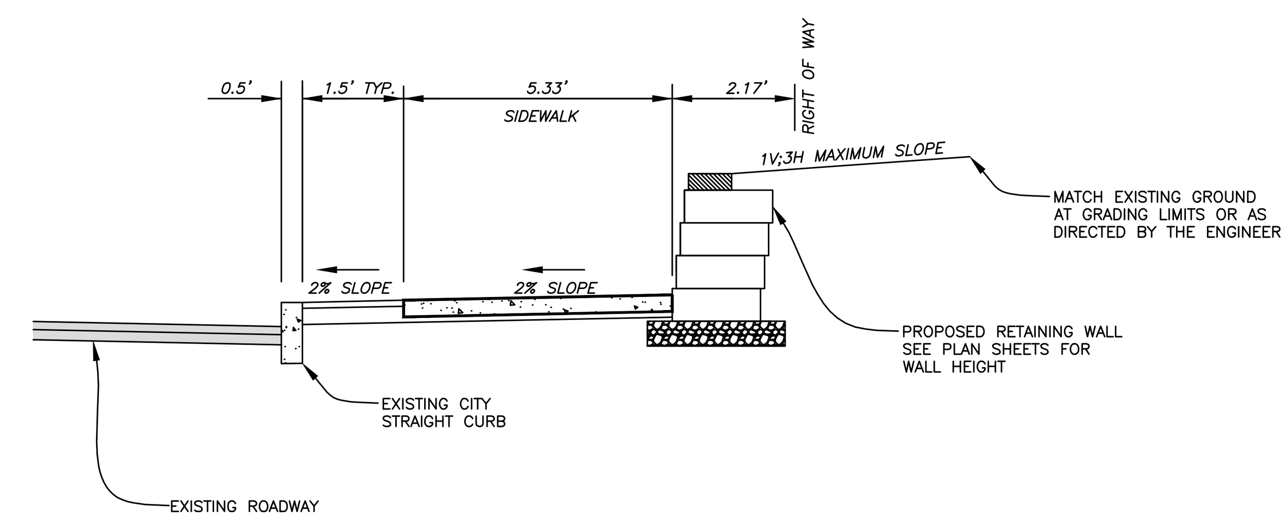

STATION 1+60 TO 2+50 (McMILLAN ST)

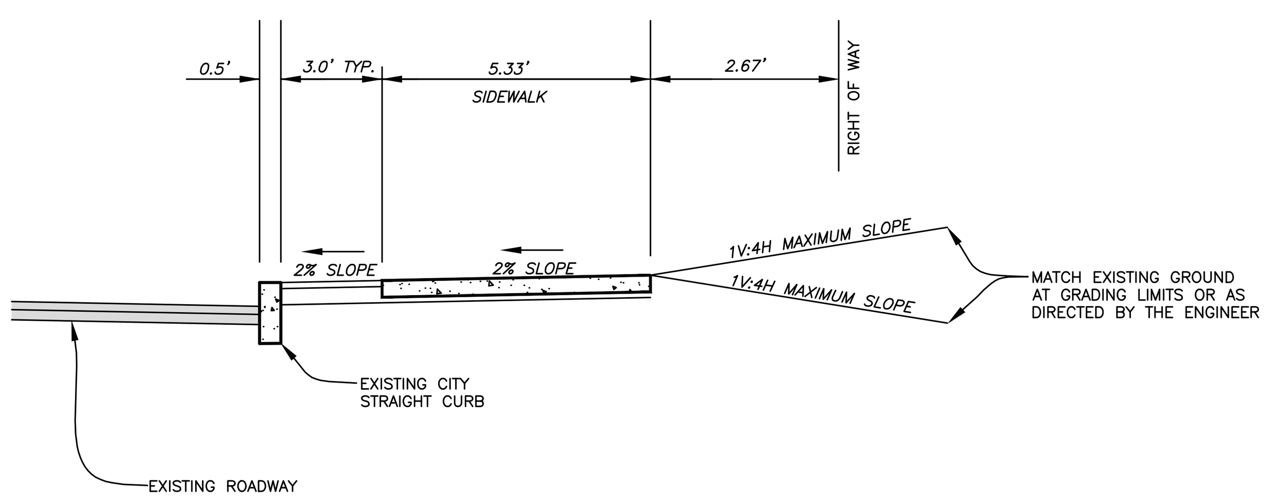

STATION 3+82 TO 4+50

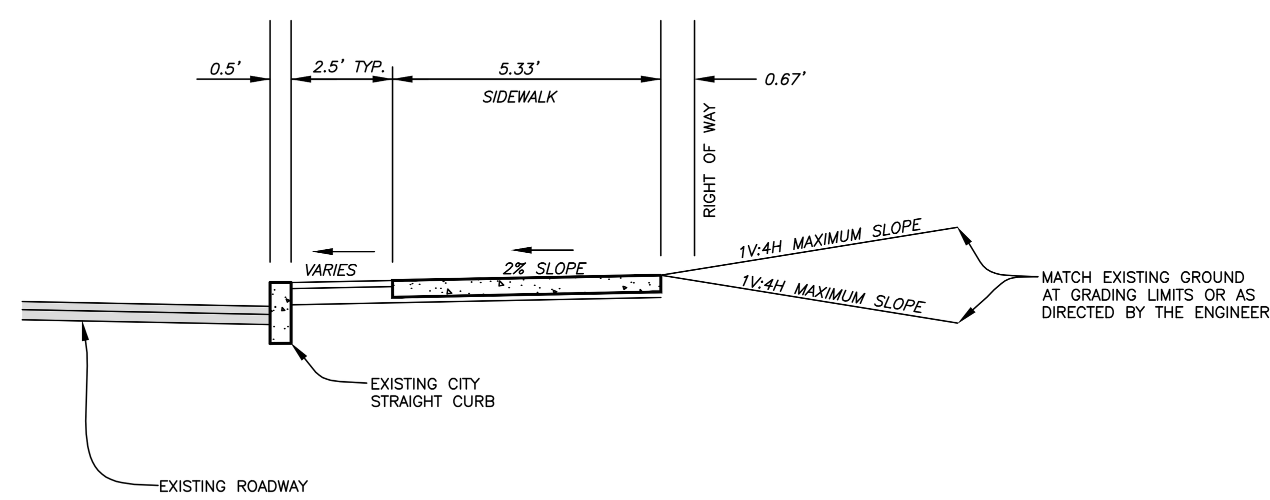

STATION 6+95 TO 7+05

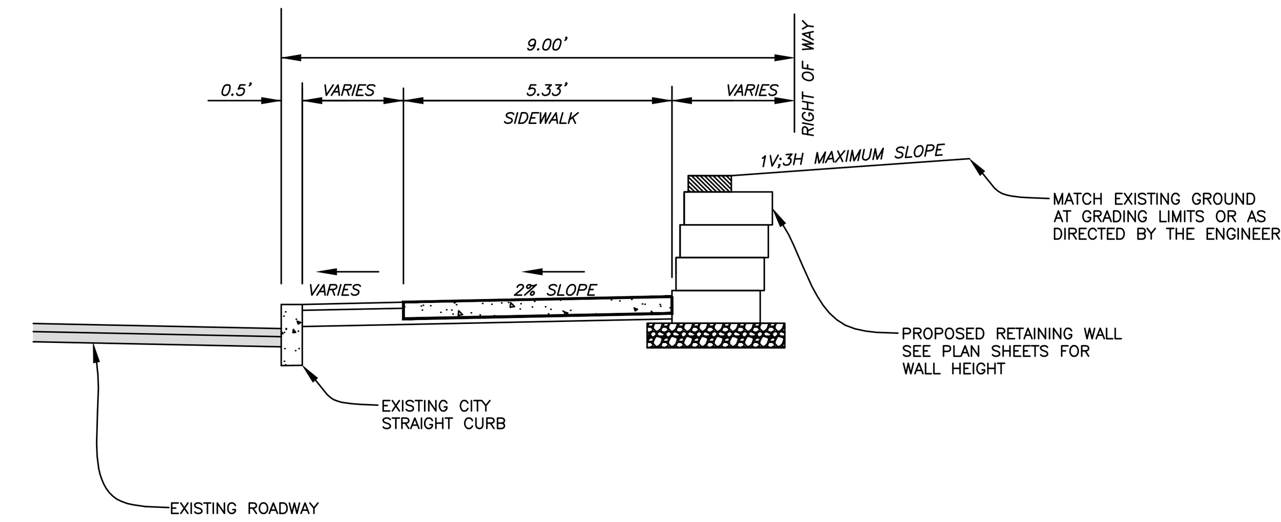

STATION 3+08 (MCMILLAN ST) TO 3+58

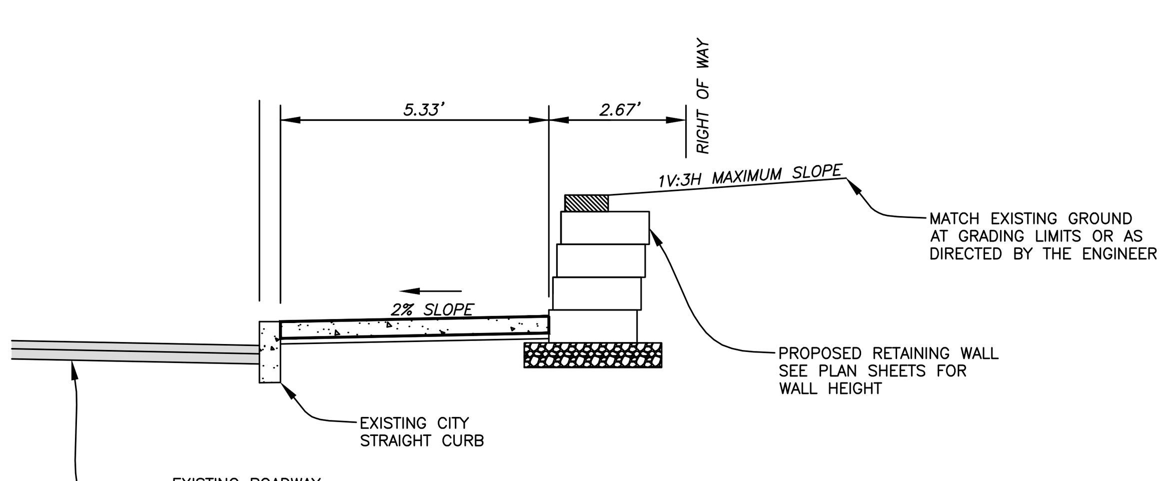

STATION 4+50 TO 4+68
DRIVEWAY - 806 ALTAMONT

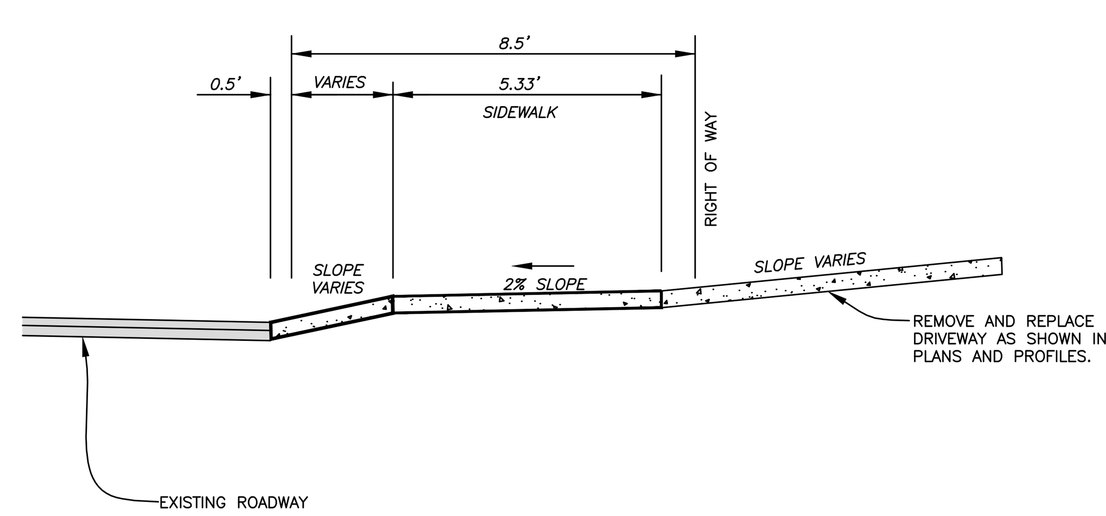

STATION 7+05 TO 7+46

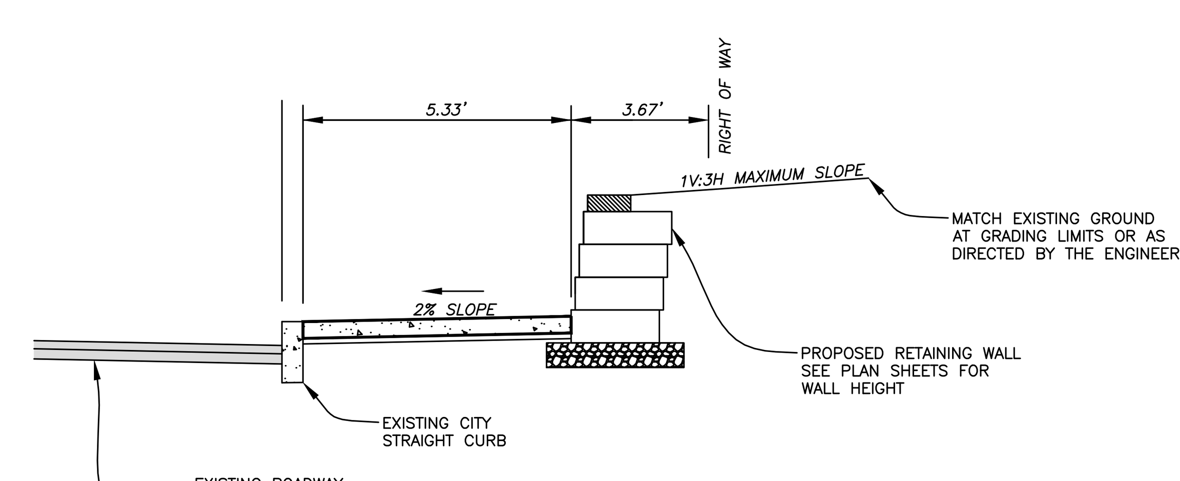

CITY ENGINEER'S OFFICE MARQUETTE, MICHIGAN 300 WEST BARAGA AVE., MARQUETTE, MI 49855 PHONE (906)228-0440	REVISIONS:	DESIGN BY: GREGORY D. BORZICK, P.E. DRAWN BY: GREGORY D. BORZICK, P.E. DATE: MARCH 7, 2017 FILE NAME: MQ17-019 ALTAMONT SIDEWALK.DWG	HOR. SCALE: N.A. VERT. SCALE: N.A.	ALTAMONT STREET SIDEWALK EXTENSION TYPICAL CROSS SECTIONS	PROJECT MQ17-019 SHEET 2 OF 7

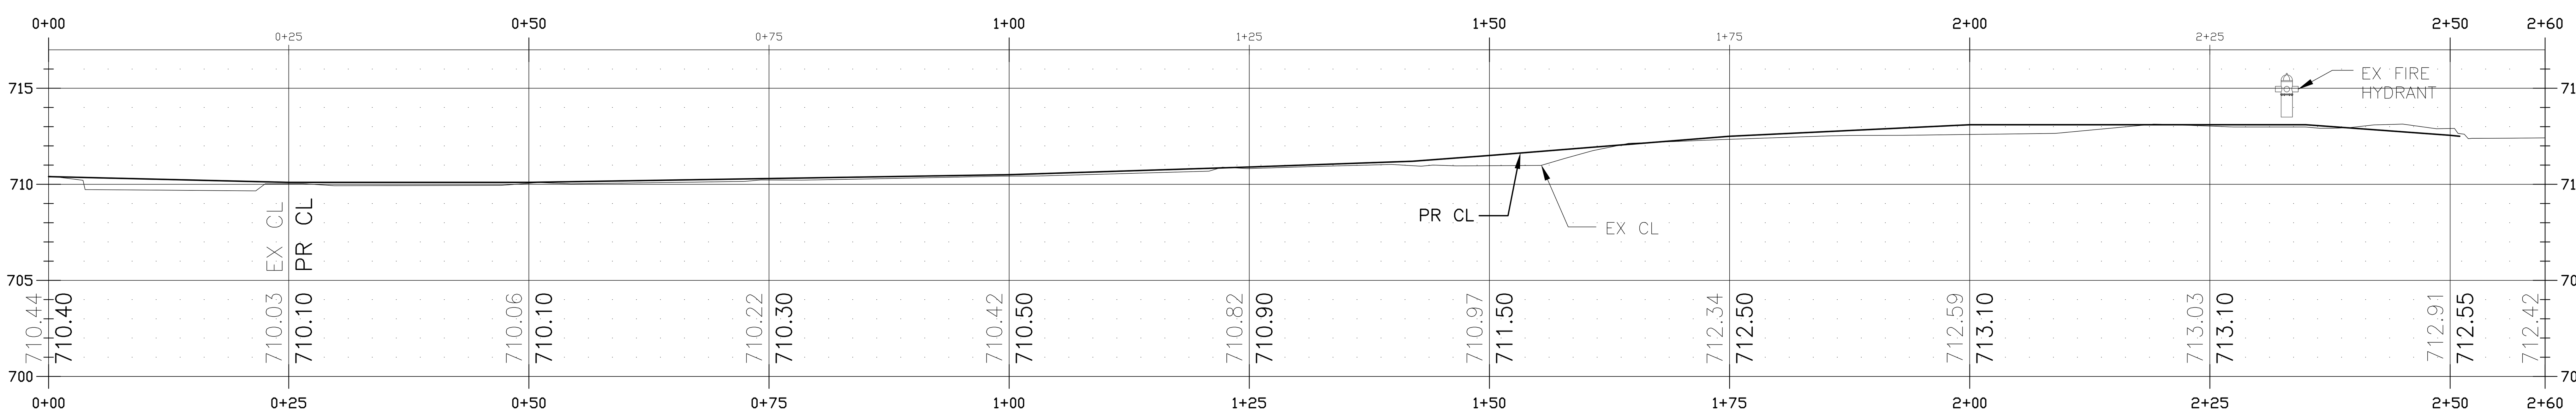

LANDSCAPE, SIDEWALK AND DRIVEWAY RELATED QUANTITIES

STA. 0+00 TO STA. 2+60 (THIS SHEET)

20	CYD – EXCAVATION, EARTH
10	CYD – EMBANKMENT, CIP
91	SYD – SODDING
91	SYD – TOPSOIL SURFACE, FURN, 4 INCH
1310	SFT – SIDEWALK, CONC, 4 INCH
0	SFT – SIDEWALK, CONC, 6 INCH
32	SFT – SIDEWALK RAMP, CONC, 6 INCH
5	FT – DETECTABLE WARNING SURFACE, MODIFIED
0	SYD – DRIVEWAY, NONREINF CONC, 6 INCH
0	SYD – PAVT, REM
0.5	TON – HMA 5E1
3	SYD – AGGREGATE BASE, 4 INCH
13	FT – CURB, CONC, DET F2
13	FT – CURB AND GUTTER, REM
0	EA – TREE, REM, 6 INCH TO 18 INCH
1	EA – DR STRUCTURE COVER, TYPE D
1	EA – EROSION CONTROL, INLET PROTECTION, FABRIC DROP FILTER BAG

EARTHWORK ASSOCIATED WITH CURB REMOVAL AND HMA RESTORATION WILL NOT BE PAID FOR SEPARATELY AND WILL BE CONSIDERED INCIDENTAL TO THE PAY ITEM "CURB AND GUTTER, REM".

RETAINING WALL AND GUARD RAIL QUANTITIES

STA. 0+00 TO STA. 2+60 (THIS SHEET)

0	SFT – MODULAR RETAINING WALL INC. TILE AND CRUSHED STONE
140	FT – GUARD RAIL, RELOCATE

EARTHWORK ASSOCIATED WITH THE INSTALLATION OF MODULAR RETAINING WALLS WILL NOT BE PAID FOR SEPARATELY AND WILL BE CONSIDERED INCIDENTAL TO THE PAY ITEM "MODULAR RETAINING WALL INC. TILE AND CRUSHED STONE".

GENERAL WORK QUANTITIES

ENTIRE PROJECT

1	LS – MINOR TRAF DEVICES
1	LS – MOBILIZATION
1	LS – RESIDENT NOTIFICATION

Michigan's One-Call — MISS DIG — Utility Notification Organization

Three full days before you dig call the Miss Dig system
1-(800)-482-7171

CITY ENGINEER'S OFFICE **MARQUETTE, MICHIGAN** **300 WEST BARAGA AVE., MARQUETTE, MI 49855** PHONE (906)228-0440	**REVISIONS:**	**DESIGN BY: GREGORY D. BORZICK, P.E.** **DRAWN BY: GREGORY D. BORZICK, P.E.** **DATE: MARCH 7, 2017** **FILE NAME: MQ17-019 ALTAMONT SIDEWALK.DWG**	**HOR. SCALE: 1" = 10'** **VERT. SCALE: 1" = 5'**	**ALTAMONT STREET SIDEWALK EXTENSION** **US41 BRIDGE TO McMILLAN** **0+00 TO 2+60**

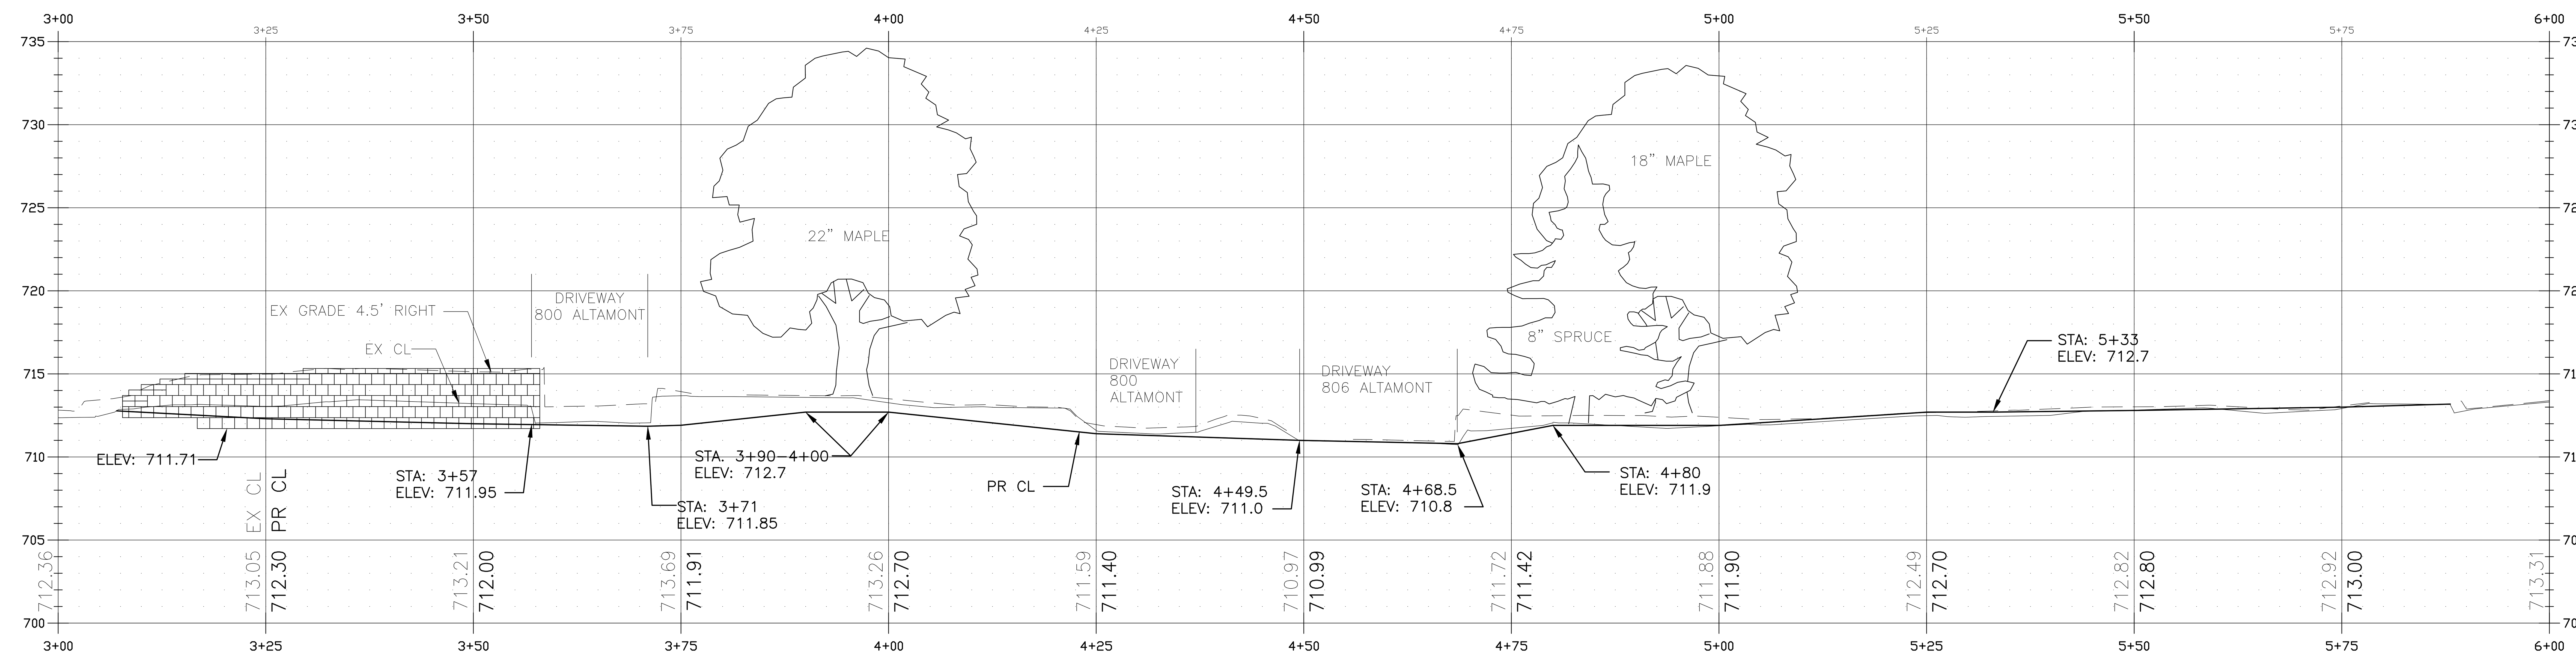

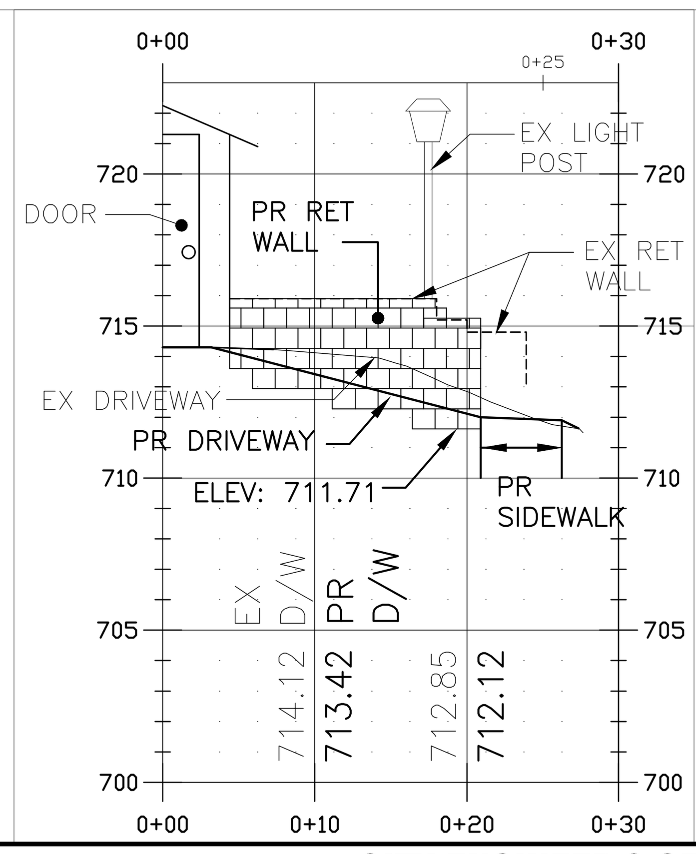

LANDSCAPE, SIDEWALK AND DRIVEWAY RELATED QUANTITIES

STA. 3+00 TO STA. 6+00 (THIS SHEET)

50	CYD – EXCAVATION, EARTH
10	CYD – EMBANKMENT, CIP
108	SYD – SODDING
108	SYD – TOPSOIL SURFACE, FURN, 4 INCH
1058	SFT – SIDEWALK, CONC, 4 INCH
420	SFT – SIDEWALK, CONC, 6 INCH
70	SFT – SIDEWALK RAMP, CONC, 6 INCH
13	FT – DETECTABLE WARNING SURFACE, MODIFIED
47	SYD – DRIVEWAY, NONREINF CONC, 6 INCH
66	SYD – PAVT, REM
2.4	TON – HMA 5E1
14	SYD – AGGREGATE BASE, 4 INCH
14	FT – CURB, CONC, DET F2
14	FT – CURB AND GUTTER, REM
9	FT – CURB, CONC, DET E
9	FT – CURB, REM
1	EA – TREE, REM, 6 INCH TO 18 INCH
32	FT – RETAINING WALL, REM
1	EA – POST, MAILBOX
2	EA – EROSION CONTROL, INLET PROTECTION, FABRIC DROP FILTER BAG

EARTHWORK ASSOCIATED WITH CURB REMOVAL AND HMA RESTORATION WILL NOT BE PAID FOR SEPARATELY AND WILL BE CONSIDERED INCIDENTAL TO THE PAY ITEM "CURB, REM".

RETAINING WALL QUANTITIES

STA. 3+00 TO STA. 6+00 (THIS SHEET)

224	SFT – MODULAR RETAINING WALL INC. TILE AND CRUSHED STONE

EARTHWORK ASSOCIATED WITH THE INSTALLATION OF MODULAR RETAINING WALLS WILL NOT BE PAID FOR SEPARATELY AND WILL BE CONSIDERED INCIDENTAL TO THE PAY ITEM "MODULAR RETAINING WALL INC. TILE AND CRUSHED STONE".

Michigan's One-Call — MISS DIG — Utility Notification Organization

Three full days before you dig call the Miss Dig system 1-(800)-482-7171

CITY ENGINEER'S OFFICE
MARQUETTE, MICHIGAN
300 WEST BARAGA AVE., MARQUETTE, MI 49855
PHONE (906)228-0440

REVISIONS:

DESIGN BY: GREGORY D. BORZICK, P.E.
DRAWN BY: GREGORY D. BORZICK, P.E.
DATE: MARCH 7, 2017
FILE NAME: MQ17-019 ALTAMONT SIDEWALK.DWG

HOR. SCALE: 1" = 10'
VERT. SCALE: 1" = 5'

ALTAMONT STREET SIDEWALK EXTENSION
McMILLAN TO NEWBERRY
3+00 TO 6+00

PROJECT MQ17-019
SHEET 4 OF 7

LANDSCAPE, SIDEWALK AND DRIVEWAY RELATED QUANTITIES

STA. 6+00 TO STA. 7+75 (THIS SHEET)

50	CYD – EXCAVATION, EARTH
5	CYD – EMBANKMENT, CIP
67	SYD – SODDING
67	SYD – TOPSOIL SURFACE, FURN, 4 INCH
587	SFT – SIDEWALK, CONC, 4 INCH
143	SFT – SIDEWALK, CONC, 6 INCH
30	SFT – SIDEWALK RAMP, CONC, 6 INCH
5	FT – DETECTABLE WARNING SURFACE, MODIFIED
9	SYD – DRIVEWAY, NONREINF CONC, 6 INCH
21	SYD – PAVT, REM
1.4	TON – HMA 5E1
8	SYD – AGGREGATE BASE, 4 INCH
4	FT – CURB, CONC, DET F2
4	FT – CURB AND GUTTER, REM
10	FT – CURB, CONC, DET E
10	FT – CURB, REM
1	EA – TREE, REM, 6 INCH TO 18 INCH
1	EA – TREE, REM, 19 INCH TO 36 INCH
6	FT – RETAINING WALL, REM
1	EA – EROSION CONTROL, INLET PROTECTION, FABRIC DROP FILTER BAG

EARTHWORK ASSOCIATED WITH CURB REMOVAL AND HMA RESTORATION WILL NOT BE PAID FOR SEPARATELY AND WILL BE CONSIDERED INCIDENTAL TO THE PAY ITEM "CURB, REM".

RETAINING WALL QUANTITIES

STA. 6+00 TO STA. 7+75 (THIS SHEET)

325.25	SFT – MODULAR RETAINING WALL INC. TILE AND CRUSHED STONE

EARTHWORK ASSOCIATED WITH THE INSTALLATION OF MODULAR RETAINING WALLS WILL NOT BE PAID FOR SEPARATELY AND WILL BE CONSIDERED INCIDENTAL TO THE PAY ITEM "MODULAR RETAINING WALL INC TILE AND CRUSHED STONE".

Michigan's One-Call — MISS DIG — Utility Notification Organization

Three full days before you dig call the Miss Dig system
1-(800)-482-7171

2017 SIDEWALK CONTRACT
0+00 TO 7+65

LANDSCAPE, SIDEWALK AND DRIVEWAY RELATED QUANTITIES

STA. 7+75 TO STA. 9+20 (THIS SHEET)

20	CYD – EXCAVATION, EARTH
5	CYD – EMBANKMENT, CIP
73	SYD – SODDING
88	SYD – TOPSOIL SURFACE, FURN, 4 INCH
617	SFT – SIDEWALK, CONC, 4 INCH
153	SFT – SIDEWALK, CONC, 6 INCH
40	SFT – SIDEWALK RAMP, CONC, 6 INCH
10	FT – DETECTABLE WARNING SURFACE, MODIFIED
0	SYD – DRIVEWAY, NONREINF CONC, 6 INCH
0	SYD – SIDEWALK, REM
0.8	TON – HMA 5E1
5	SYD – AGGREGATE BASE, 4 INCH
0	FT – CURB, CONC, DET F2
0	FT – CURB AND GUTTER, REM
18	FT – CURB, CONC, DET E
18	FT – CURB, REM
0	EA – TREE, REM, 6 INCH TO 18 INCH
0	EA – TREE, REM, 19 INCH TO 36 INCH
0	FT – RETAINING WALL, REM
0	EA – SOLAR–POWERED SPEED MONITOR, INSTALLED

EARTHWORK ASSOCIATED WITH CURB REMOVAL AND HMA RESTORATION WILL NOT BE PAID FOR SEPARATELY AND WILL BE CONSIDERED INCIDENTAL TO THE PAY ITEM "CURB, REM".

CITY ENGINEER'S OFFICE **MARQUETTE, MICHIGAN** **300 WEST BARAGA AVE., MARQUETTE, MI 49855** PHONE (906)228-0440	**REVISIONS:**	**DESIGN BY: GREGORY D. BORZICK, P.E.** **DRAWN BY: GREGORY D. BORZICK, P.E.** **DATE: MARCH 7, 2017** **FILE NAME: MQ17-019 ALTAMONT SIDEWALK.DWG**	**HOR. SCALE: 1" = 10'** **VERT. SCALE: 1" = 5'**	**ALTAMONT STREET SIDEWALK EXTENSION** **STATION 6+00 TO 7+65**	**PROJECT MQ17-019** **SHEET 5 OF 7**

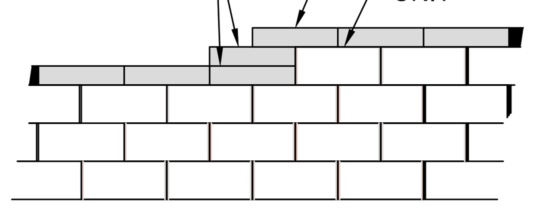

NOTE:
1. SECURE ALL CAP UNITS WITH KEYSTONE KAPSEAL OR APPROVED EQUAL

TOP OF WALL STEPS

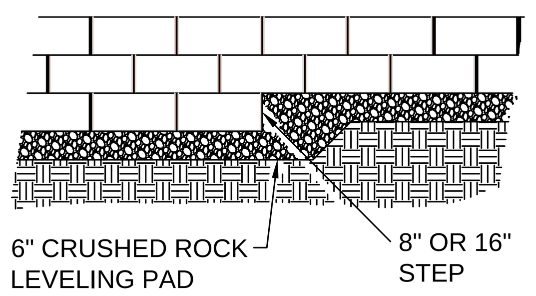

Elevation

NOTE:
1. THE LEVELING PAD IS TO BE CONSTRUCTED OF 6" CRUSHED STONE.

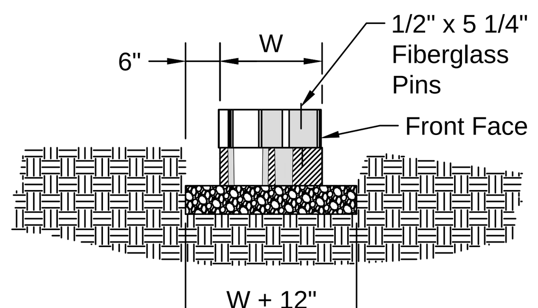

Section

Leveling Pad Detail

CAP UNIT ELEVATION

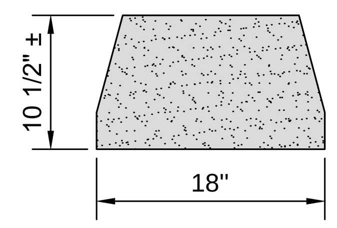

CAP UNIT PLAN

STRAIGHT SPLIT KEYSTONE CAP UNIT OR APPROVED EQUAL

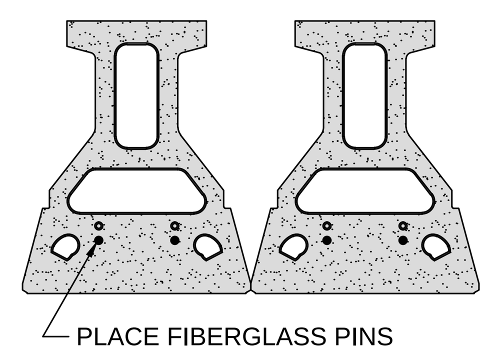

PIN CONNECTIONS

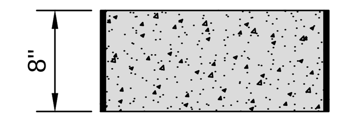

STANDARD ELEVATION

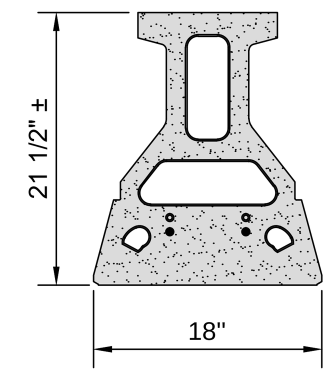

STANDARD PLAN

STANDARD MASONRY UNIT OR APPROVED EQUAL

MANSONRY UNIT NOTES:
1. THE COLOR OF THE MASONRY UNITS WILL BE TAN/ SANDSTONE.

2. A COLOR SAMPLE MUST BE SUBMITTED TO THE ENGINEER FOR APPROVAL PRIOR TO ORDERING THE UNITS.

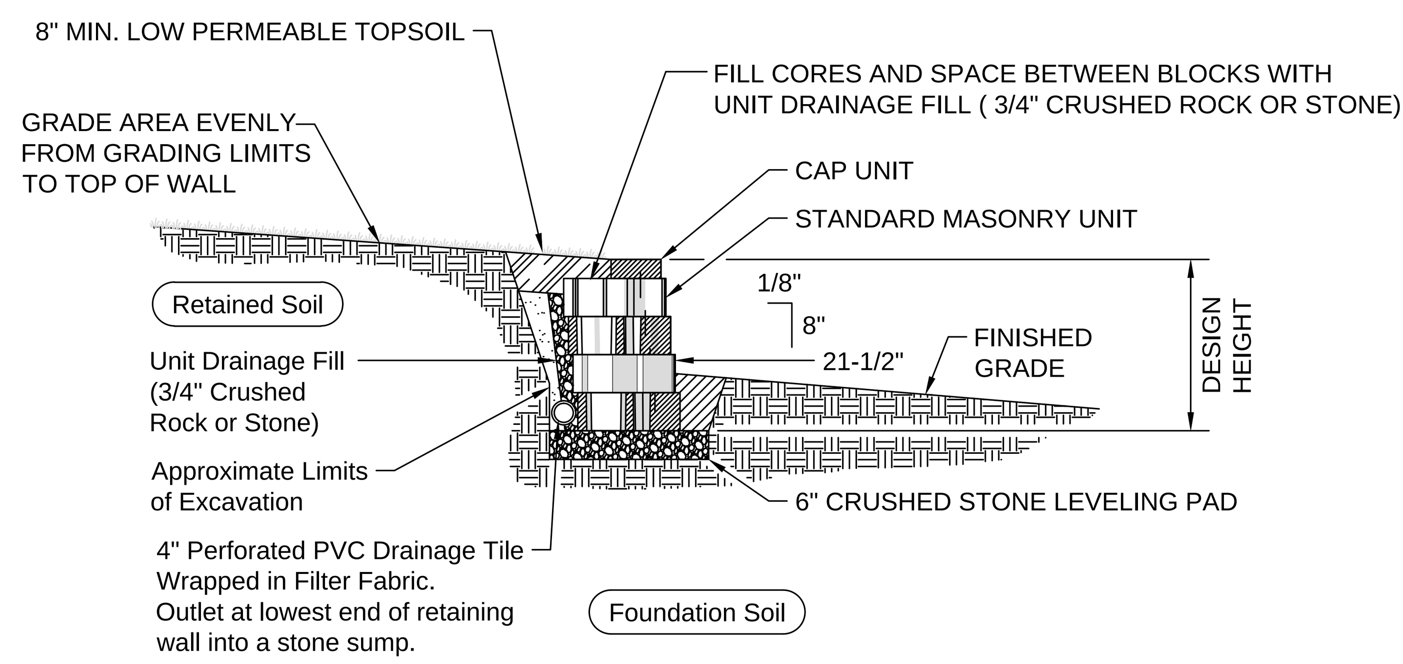

Typical Gravity Wall Section
Standard Unit - Minimal Setback

BASE LEVELING PAD NOTES:
1. THE LEVELING PAD IS TO BE CONSTRUCTED OF CRUSHED STONE

2. THE BASE FOUNDATION IS TO BE COMPACTED TO A MINIMUM OF 95% STANDARD PROCTER DENSITY AND APPROVE BYT THE ENGINEER PRIOR TO PLACEMENT OF THE LEVELING PAD.

Standard Unit	
WIDTH:	18"
DEPTH:	21 1/2"
HEIGHT:	8"
WEIGHT:	125 lbs

Cap Unit	
WIDTH:	18"
DEPTH:	10 1/2"
HEIGHT:	4"
WEIGHT:	50 lbs

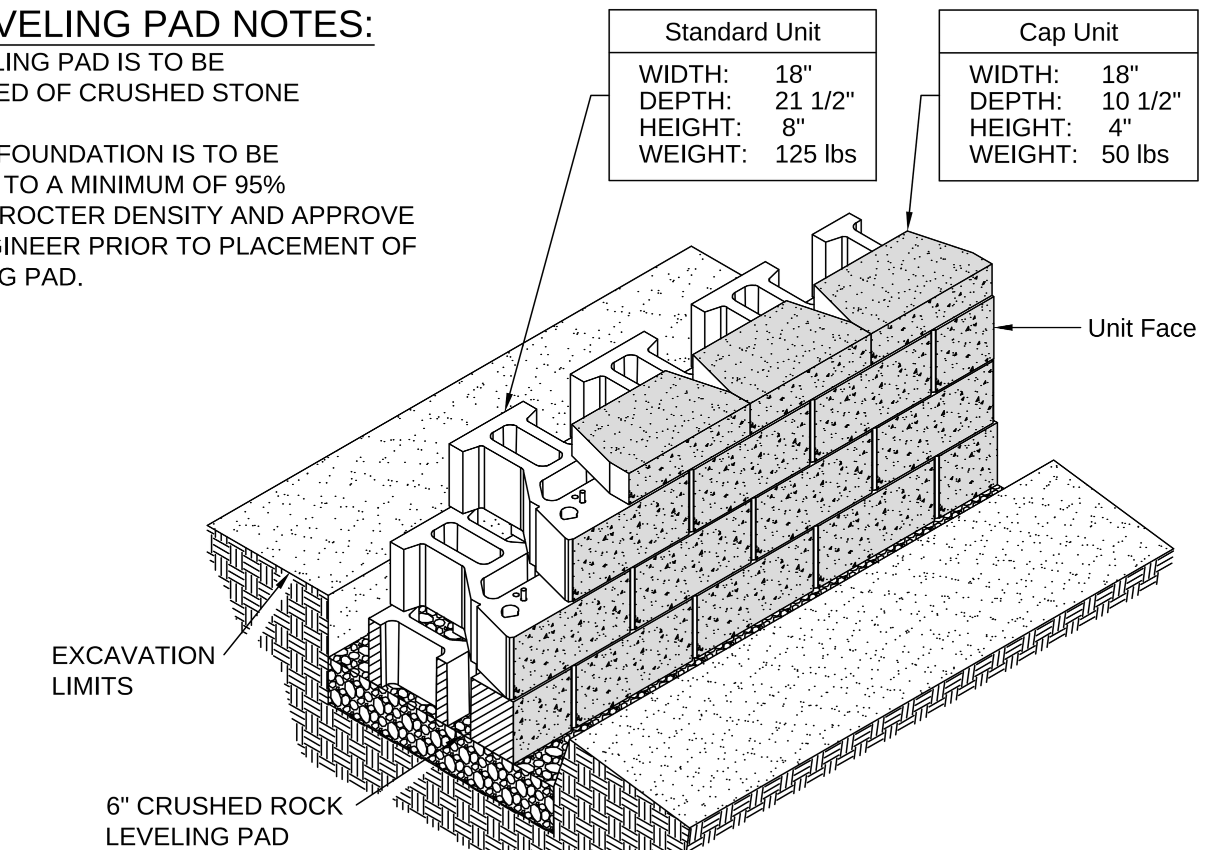

Standard Unit/Base Pad Isometric Section View

Michigan's One-Call
MISS DIG
Utility Notification Organization
Three full days before you dig call the Miss Dig system
1-(800)-482-7171

CITY ENGINEER'S OFFICE
MARQUETTE, MICHIGAN
300 WEST BARAGA AVE., MARQUETTE, MI 49855
PHONE (906)228-0440

REVISIONS:	
PRELIMINARY	03-10-16

DESIGN BY: GREGORY D. BORZICK, P.E.
DRAWN BY: GREGORY D. BORZICK, P.E.
DATE: MARCH 7, 2017
FILE NAME: MQ17-019 ALTAMONT SIDEWALK.DWG

HOR. SCALE: 1" = 10'
VERT. SCALE: N.A.

ALTAMONT STREET SIDEWALK EXTENSION
RETAINING WALL DETAIL SHEET

PROJECT MQ17-019
SHEET 6 OF 7

Michigan's One-Call Utility Notification Organization
Three full days before you dig call the Miss Dig system
1-(800)-482-7171

CITY ENGINEER'S OFFICE MARQUETTE, MICHIGAN 300 WEST BARAGA AVE., MARQUETTE, MI 49855 PHONE (906)228-0440	REVISIONS: PRELIMINARY 03-14-16	DESIGN BY: GREGORY D. BORZICK, P.E. DRAWN BY: GREGORY D. BORZICK, P.E. DATE: MARCH 7, 2017 FILE NAME: MQ17-019 ALTAMONT SIDEWALK.DWG	HOR. SCALE: 1" = 20' VERT. SCALE: N.A.	ALTAMONT STREET SIDEWALK EXTENSION ALIGNMENT AND VERTICAL CONTROL	PROJECT MQ17-019 SHEET 7 OF 7